

All measurements are to be checked on-site for validation and authenticity with layouts indicative only

No amendments or copies are to be produced without prior consent from Rapleys LLP. Do not scale from drawing

Ref	Date	Revision
-	-	-

Client
ArchCo

Job Title
Construction Details
Generic Details

Drawing Title
Detail 2:
Pea Shingle Drainage
Channel

Scale	Size	Date	Drawn
Not to scale	A3	Mar-2019	GD

RAPLEYS

RAPLEYS LLP


33 Jermyn Street,

London SW1H 6DN

Tel: 0370 777 6292

www.rapleys.com

DRAWING NO:
DET-002

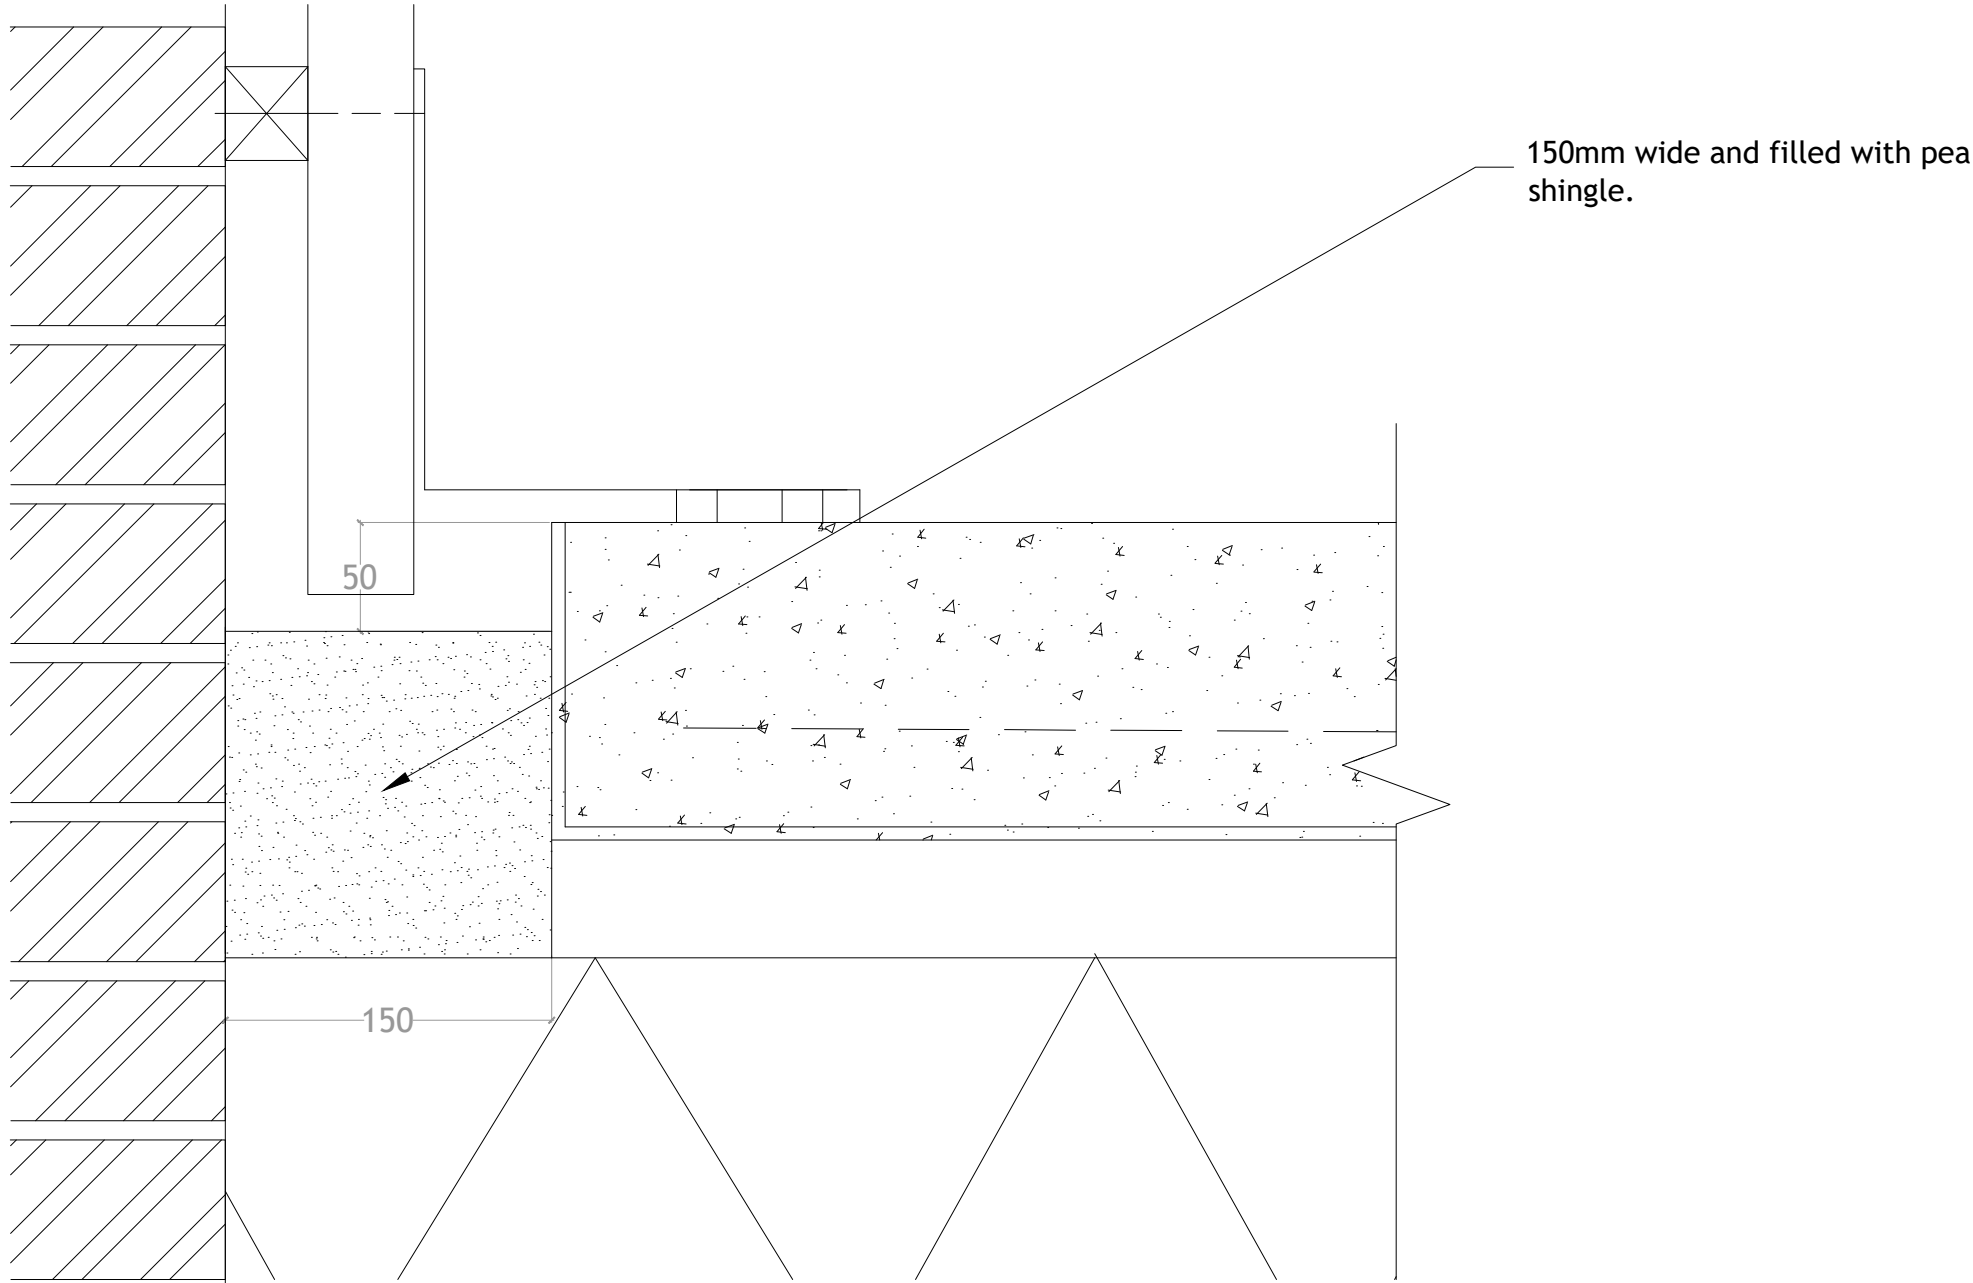

DETAIL 2- STANDARD OPTION