



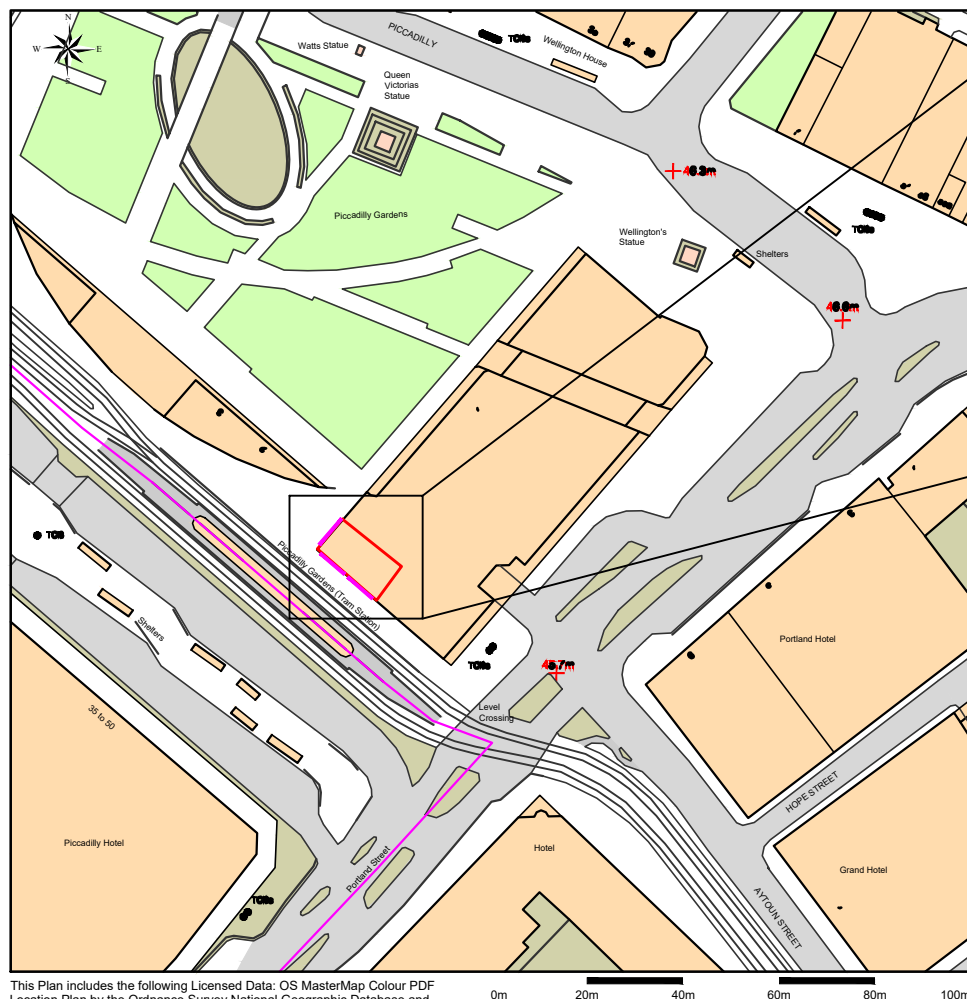

Scale: 1:1250, paper size: A4

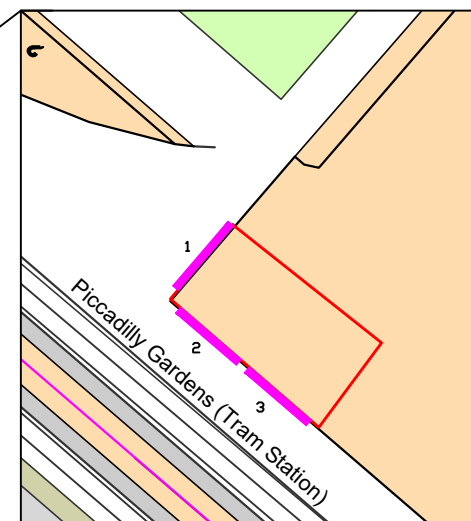

Internally Lit Signage x3
(1/2/3)

[illegible]

ALL DIMENSIONS SHOWN ARE IN MILLIMETERS.
ALL DIMENSIONS MUST BE CHECKED ON SITE PRIOR TO
COMMENCING ANY BUILDING WORK.
DO NOT SCALE FROM THIS DRAWING.

ALL DRAWINGS ARE SUBJECT TO BUILDING CONTROL,
STRUCTURAL ENGINEER & FIRE OFFICERS APPROVAL.
ANY APPLICATIONS MADE TO THE PLANNING PROPOSAL BY
THE ABOVE ARE THE RESPONSIBILITY OF THE CLIENT.

THIS DRAWING IS A COPYRIGHT OF HRA INTERIORS.
SUPPLYING THIS DRAWING IN DIGITAL FORM IS SOLELY
FOR CONVENIENCE AND NO RELIANCE MUST BE
PLACED ON IT.

HIRA INTERIORS
Elizabeth House, Manchester
www.hirainteriors.com
Tel: 0161 8702366

CLIENT: DOCTOR SCOOTER

UNIT 1E
ONE PICCADILLY GARDENS
M1 1RG

Advertisement Location

DRAWING NO:	070/02	REVISION:	
DRAWN BY:	CO	CHECKED BY:	MH
DRAWING STATUS:	N/A	DATE:	06/10/2022
SCALE:	1:1250/ 1:500	PAPER SIZE:	A1