
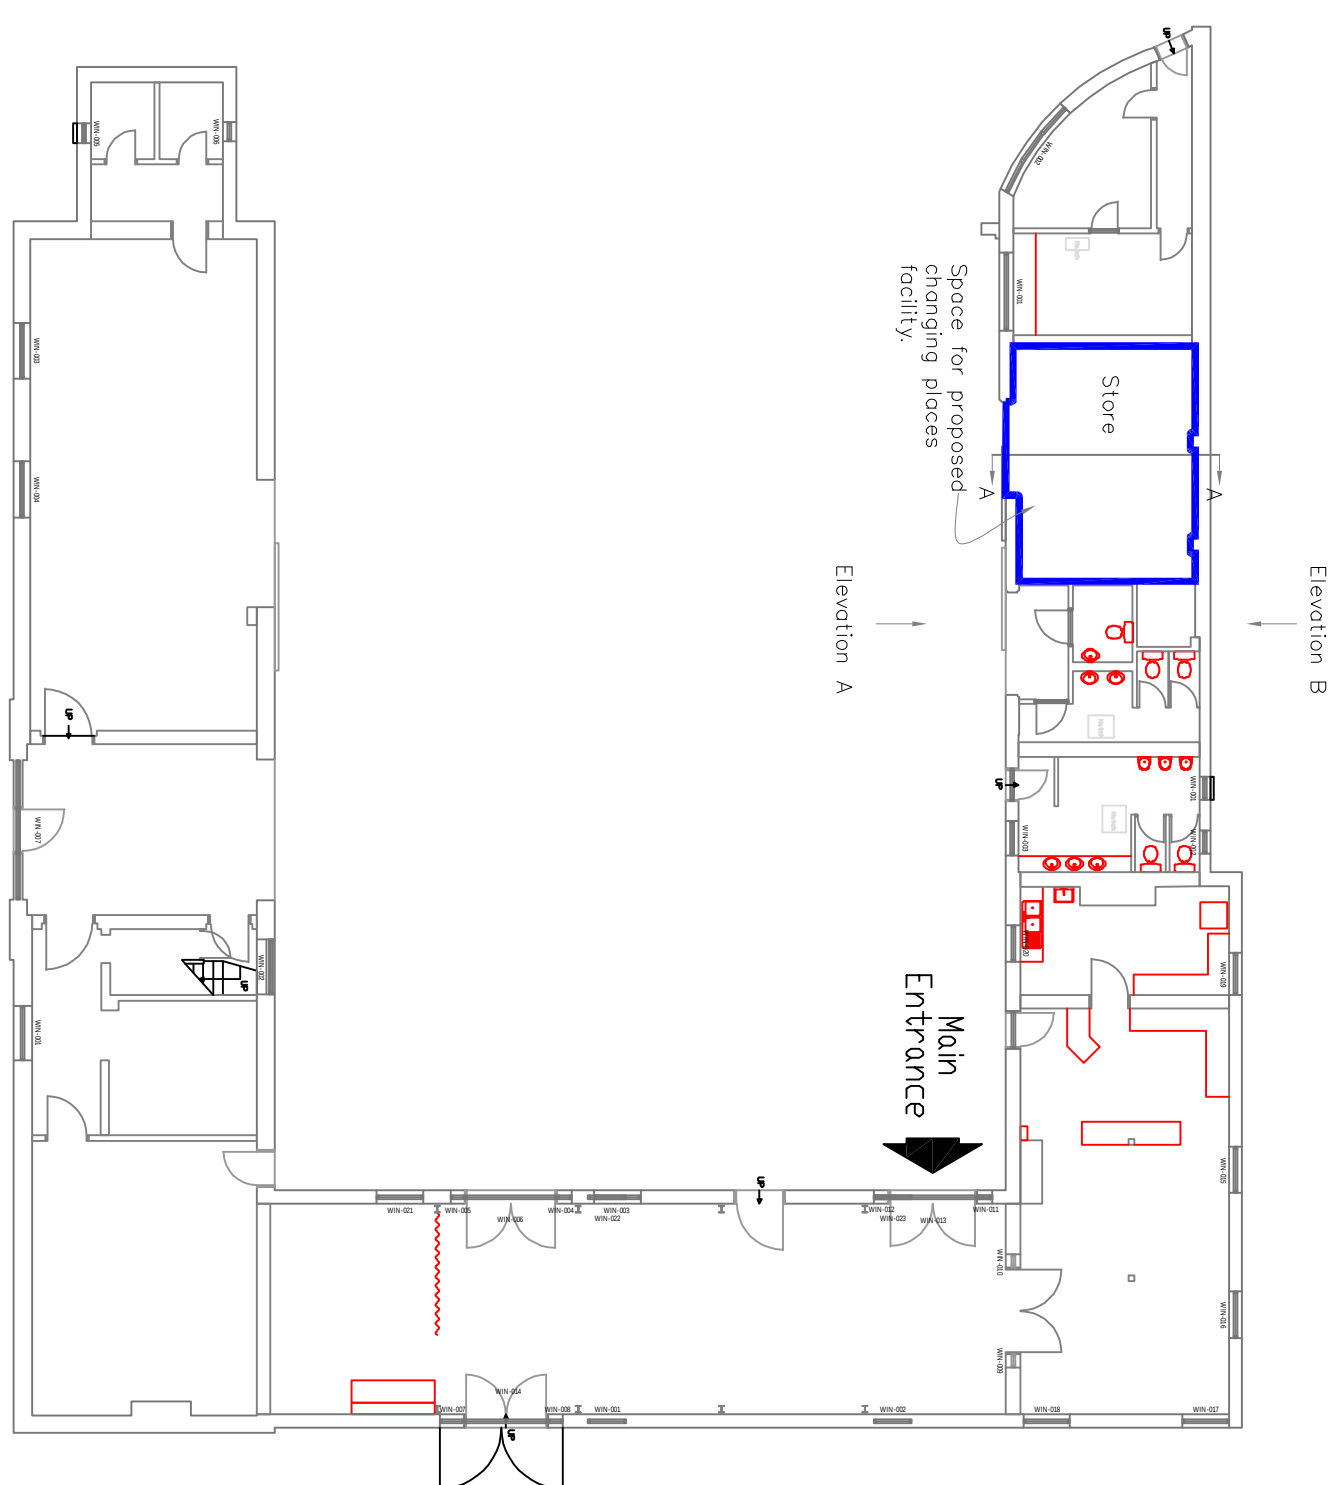
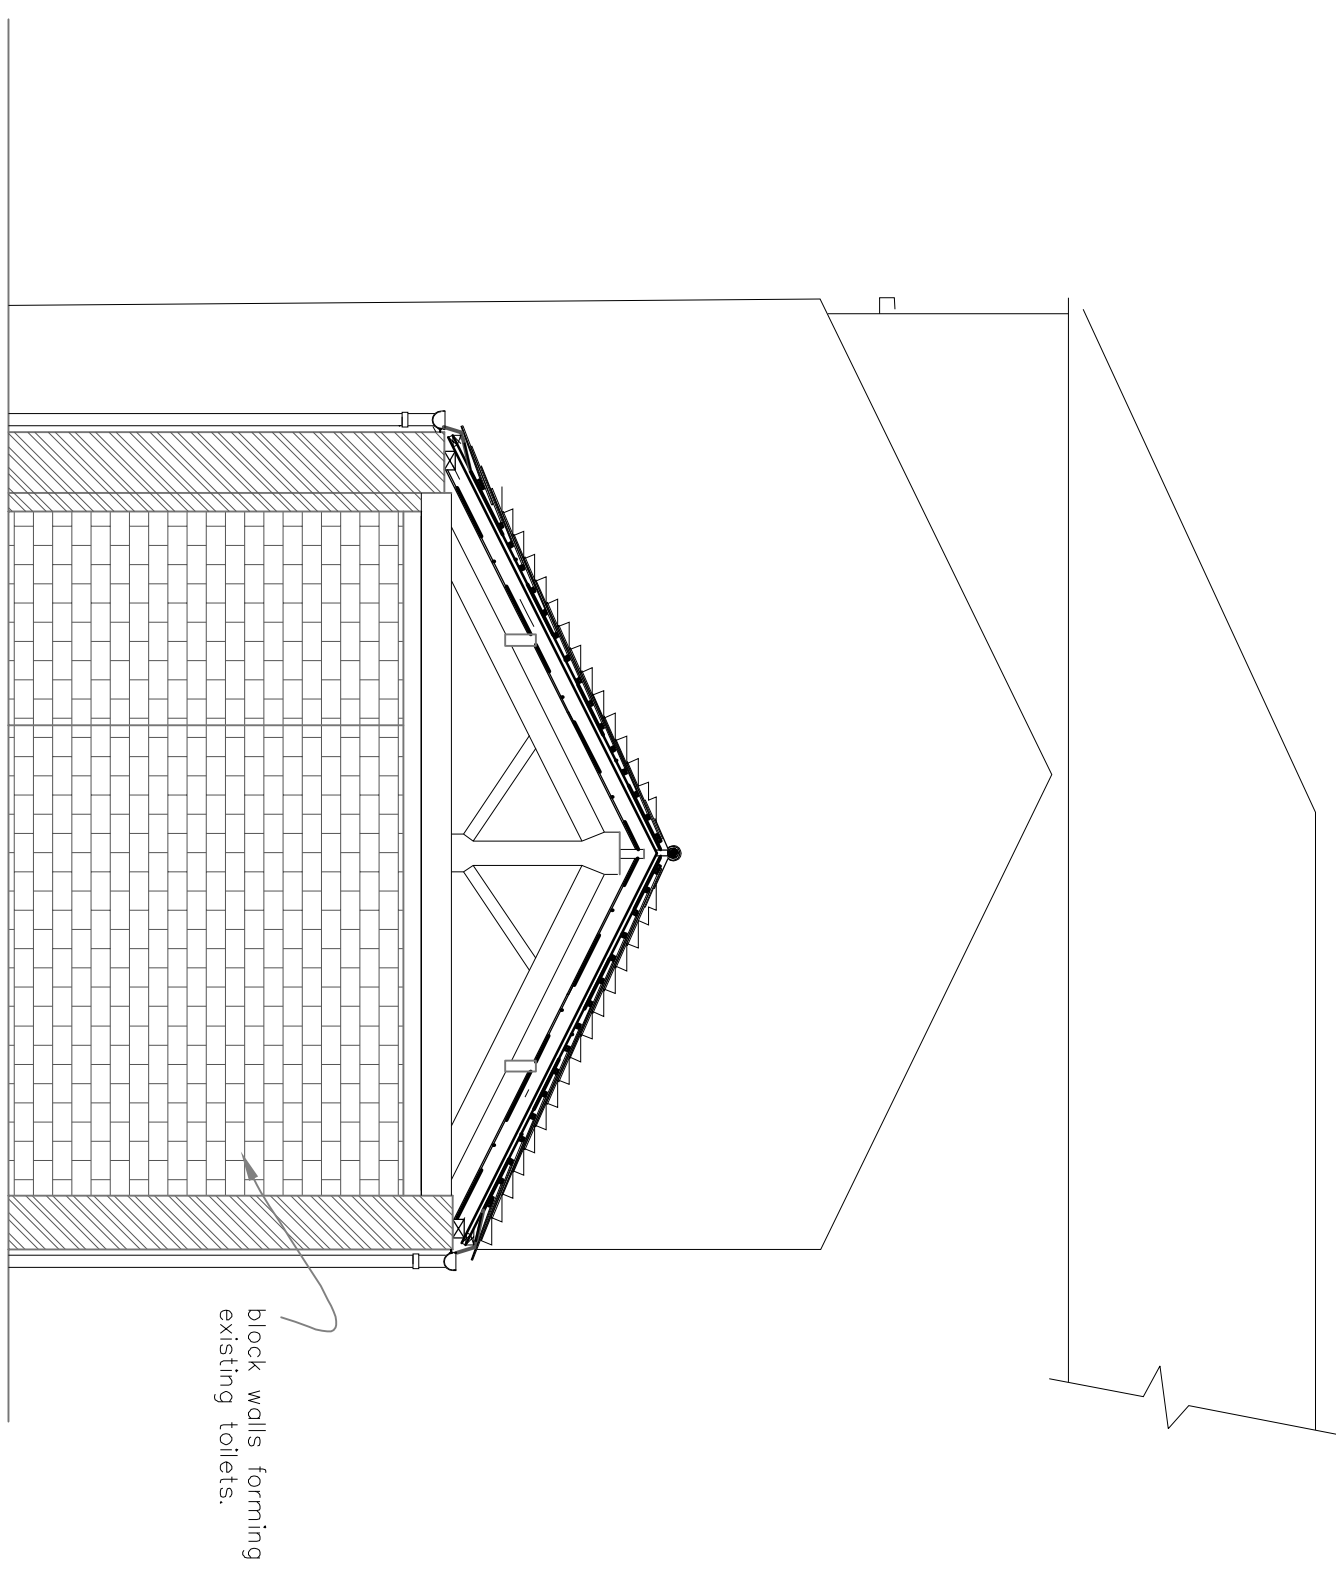
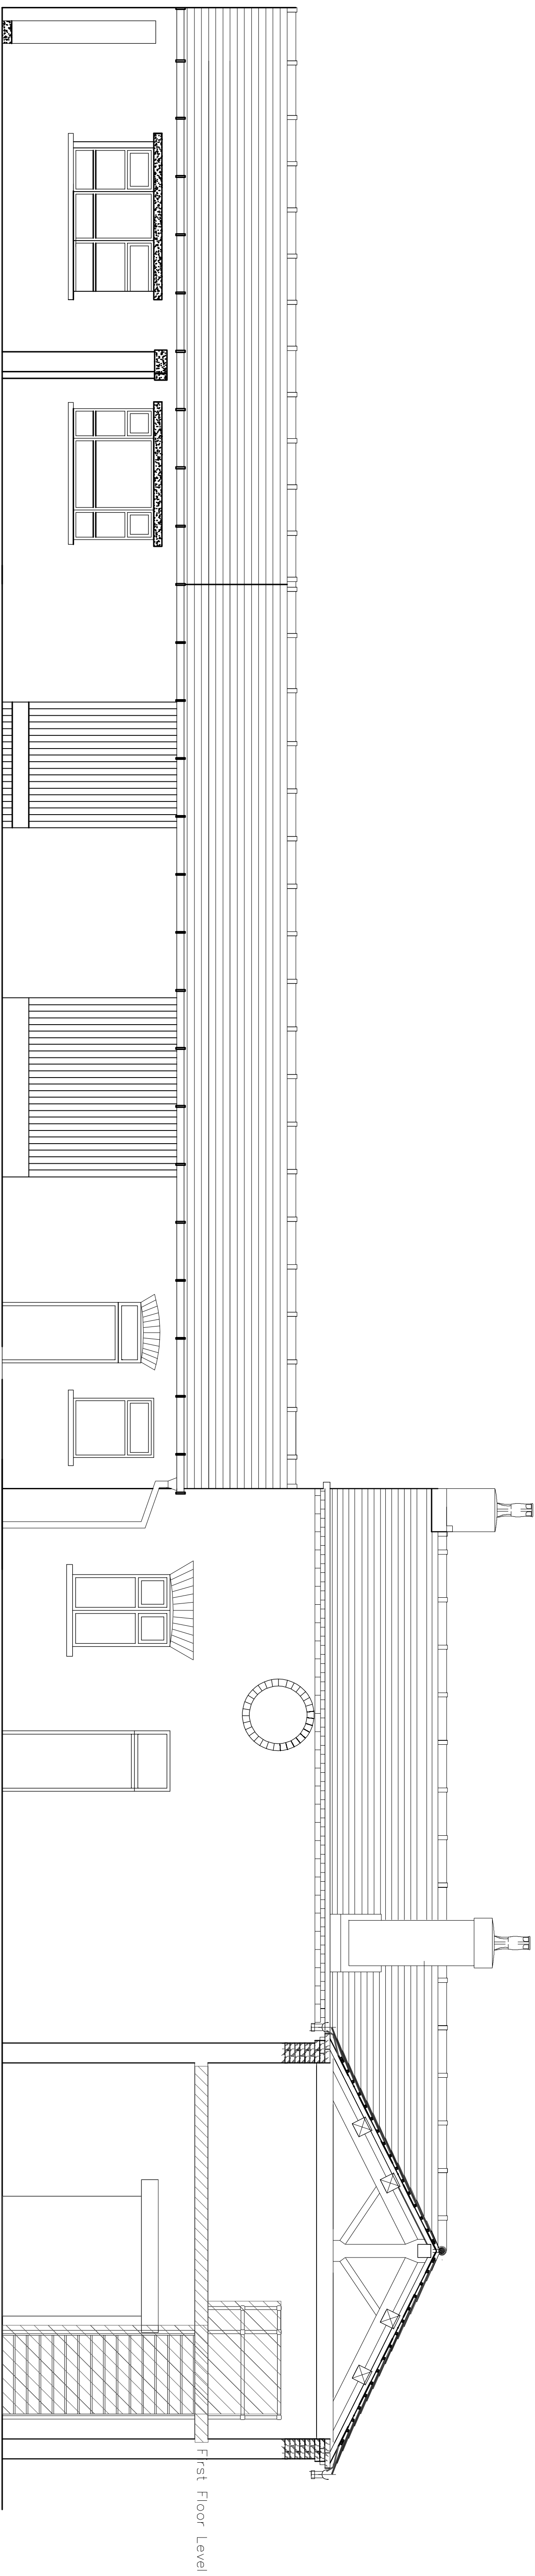



- NOTES**
1. All dimensions are in millimetres unless otherwise stated
 2. This drawing is to be read with all other relevant documentation
 3. Do not scale from this drawing, all measurement data should be taken directly from the model

PLAN AS EXISTING
1:200SECTION A-A AS EXISTING
1:50

ELEVATION A AS EXISTING
1:50

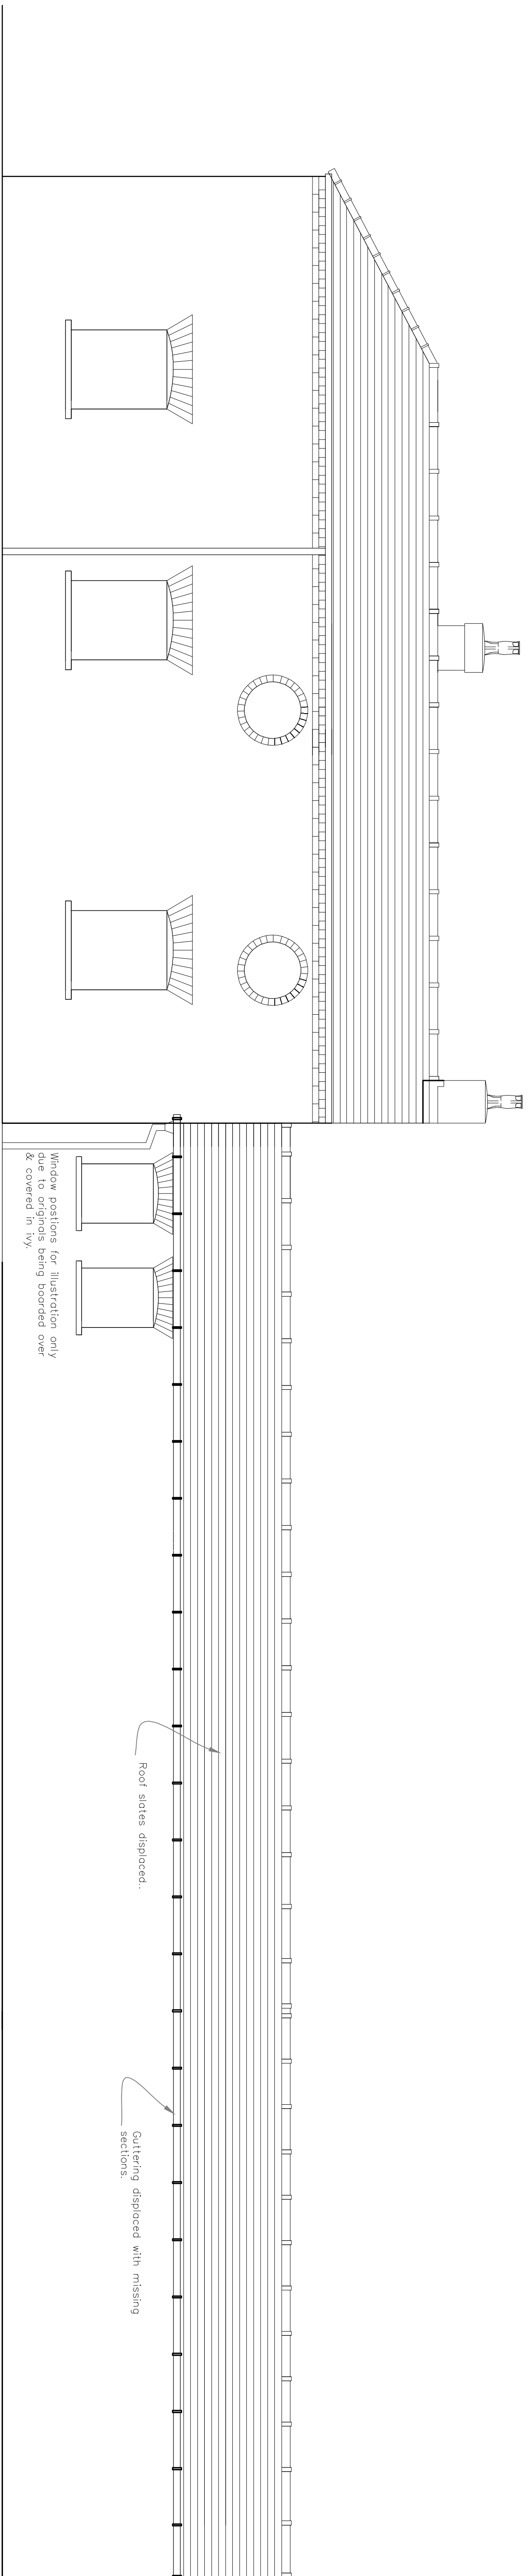

ELEVATION B AS EXISTING
1:50

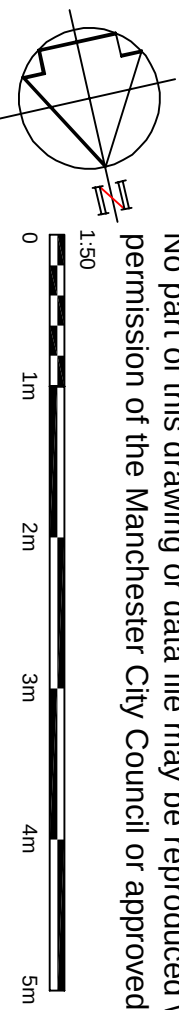

No part of this drawing or data file may be reproduced without prior written permission of the Manchester City Council or approved representative.

Roof slates displaced.

outlying displaced with missing sections.

Window positions for illustration only due to originals being boarded over & covered in ivy.