
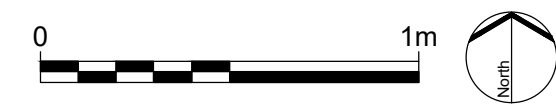
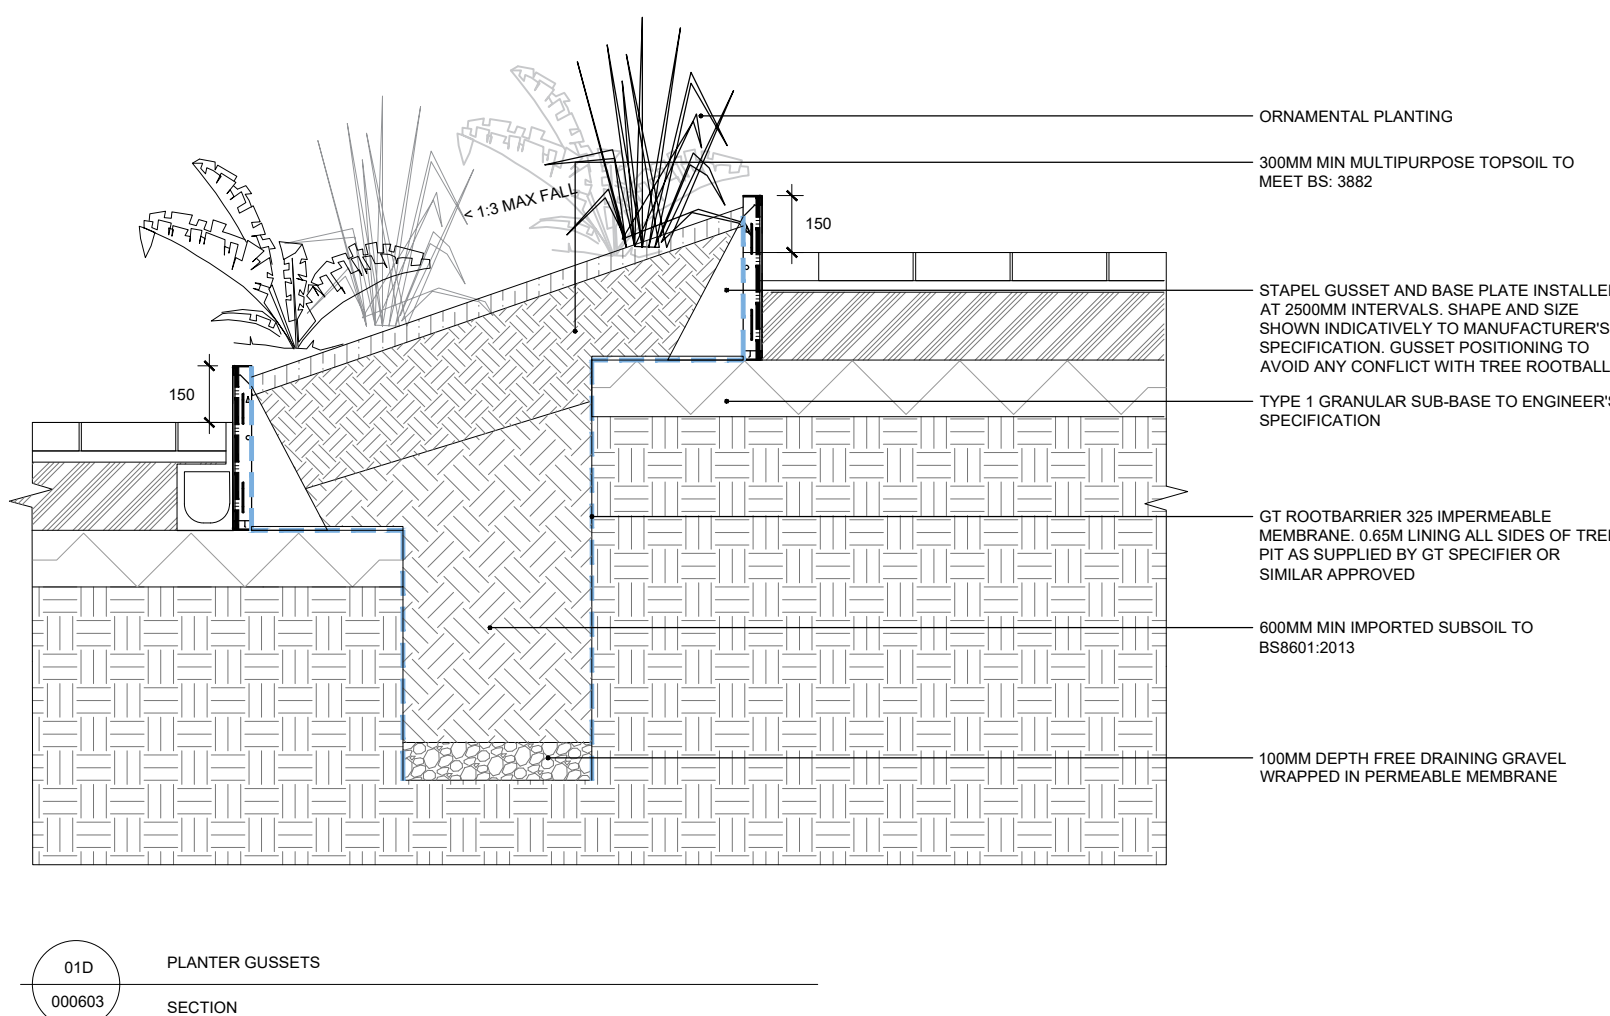
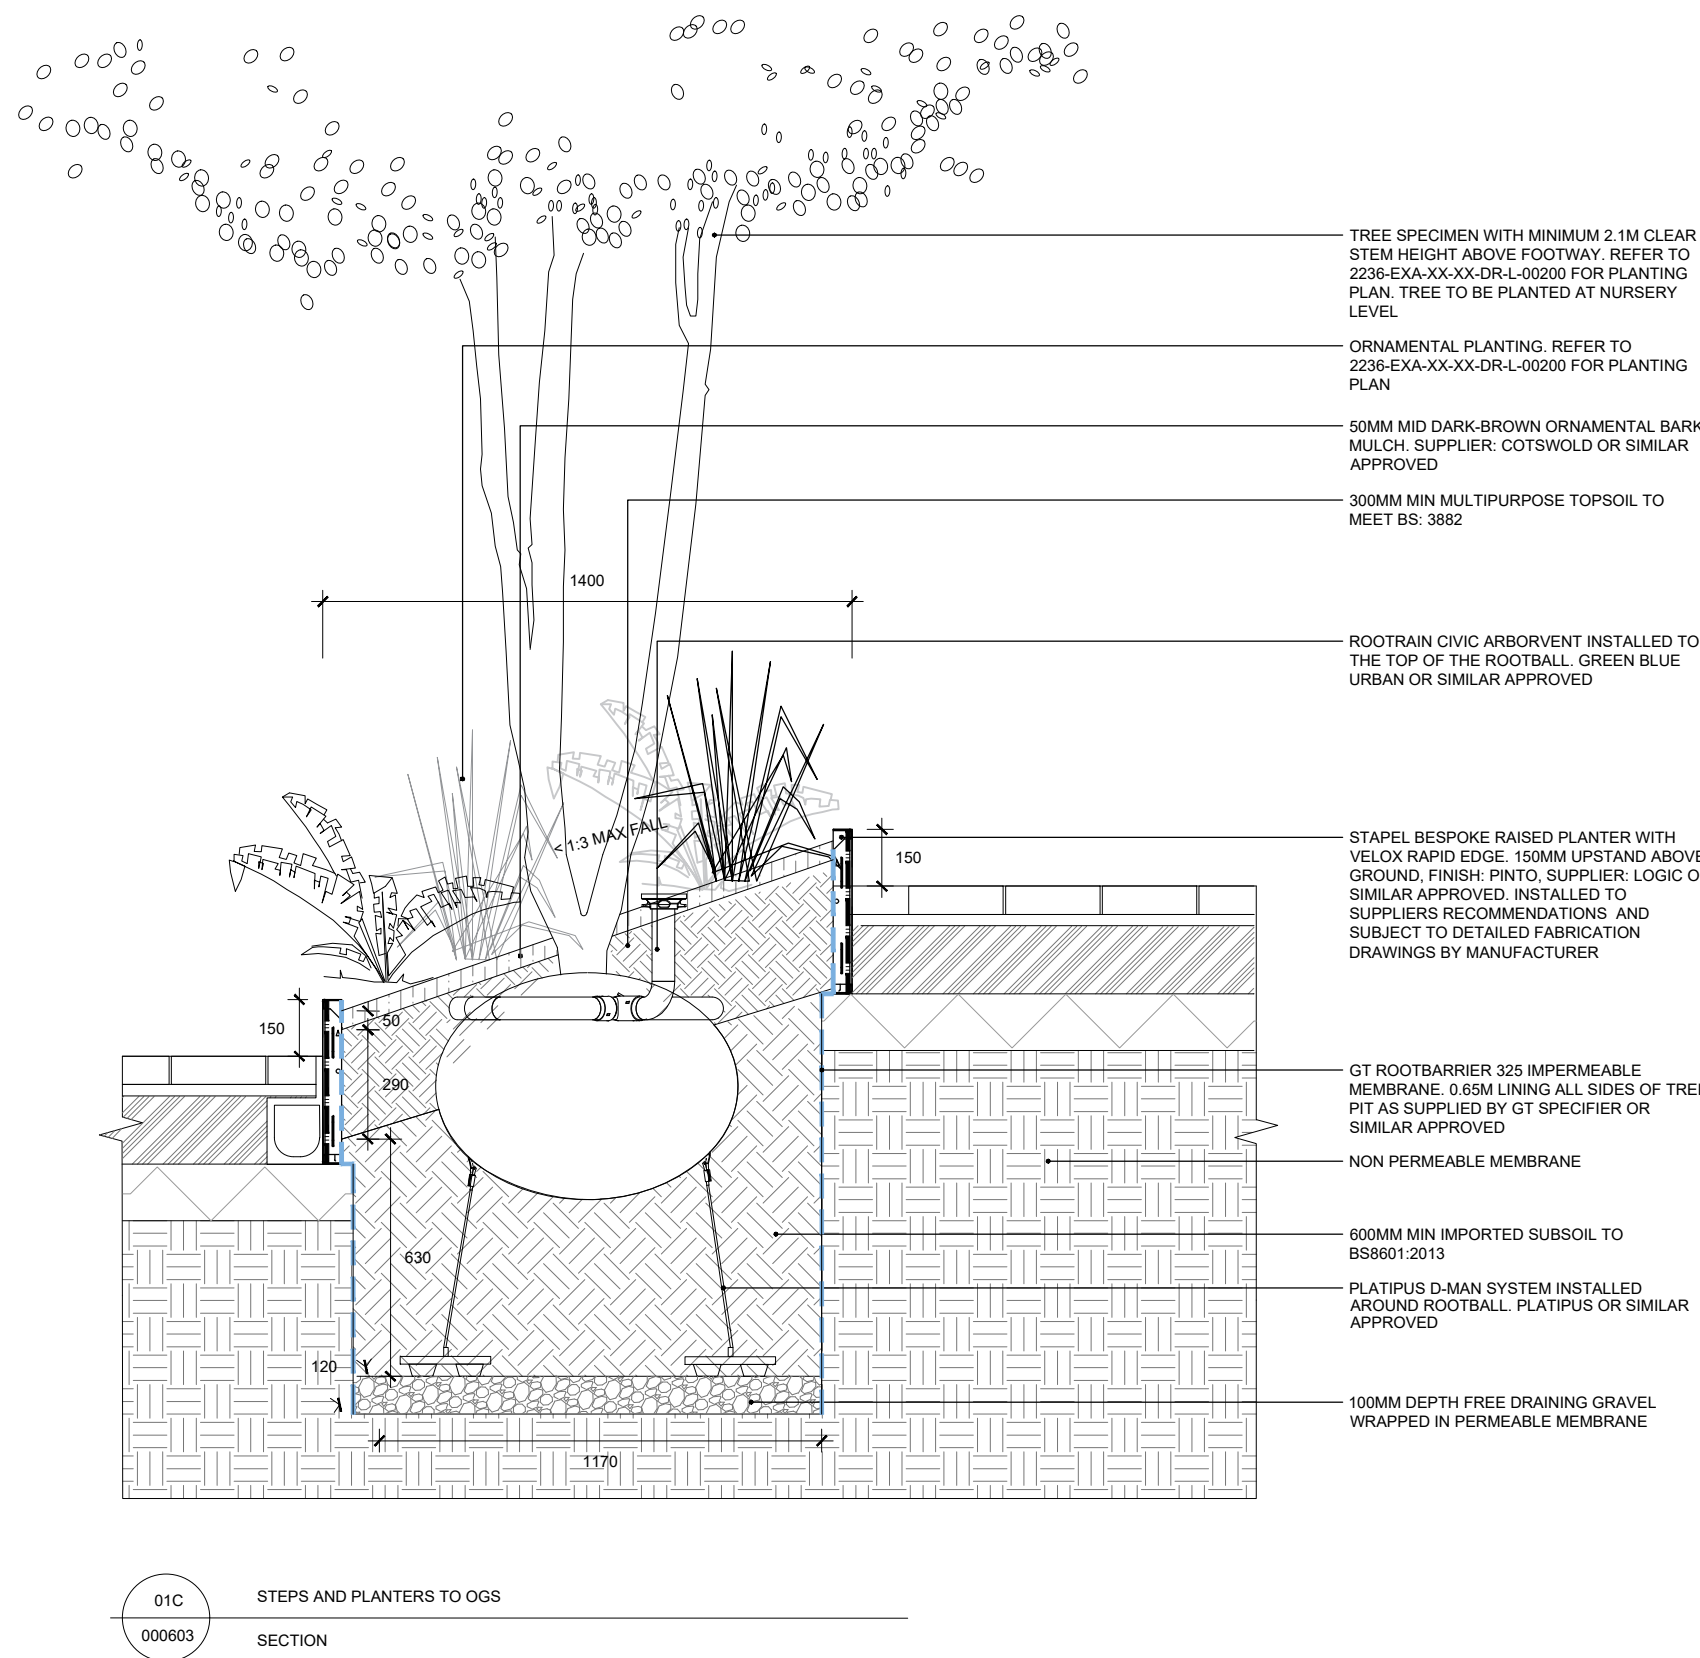
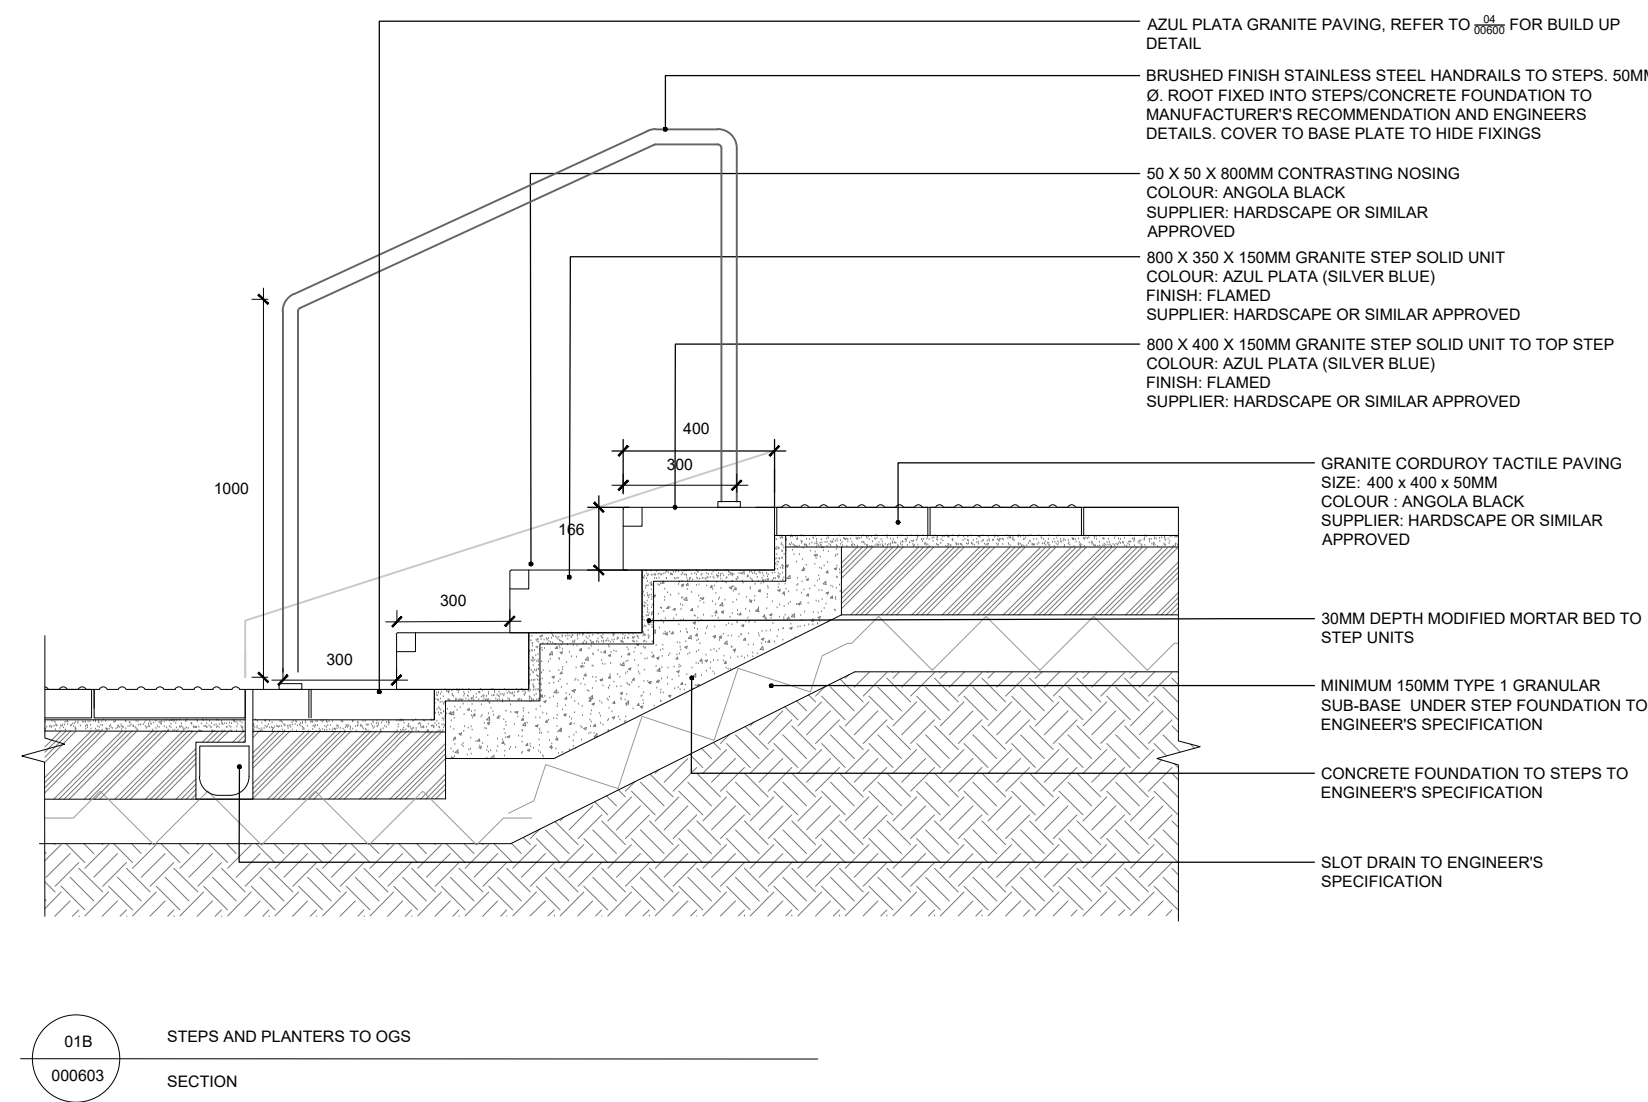


P:\2022\2236 ST. JOHNS OLD GRANADA STUDIOS\01 BIM\02 CAD\03 SHEET LAYOUT\02 RIBA 4 TENDER\2236-EXA-XX-XX-DR-L-00603.DWG

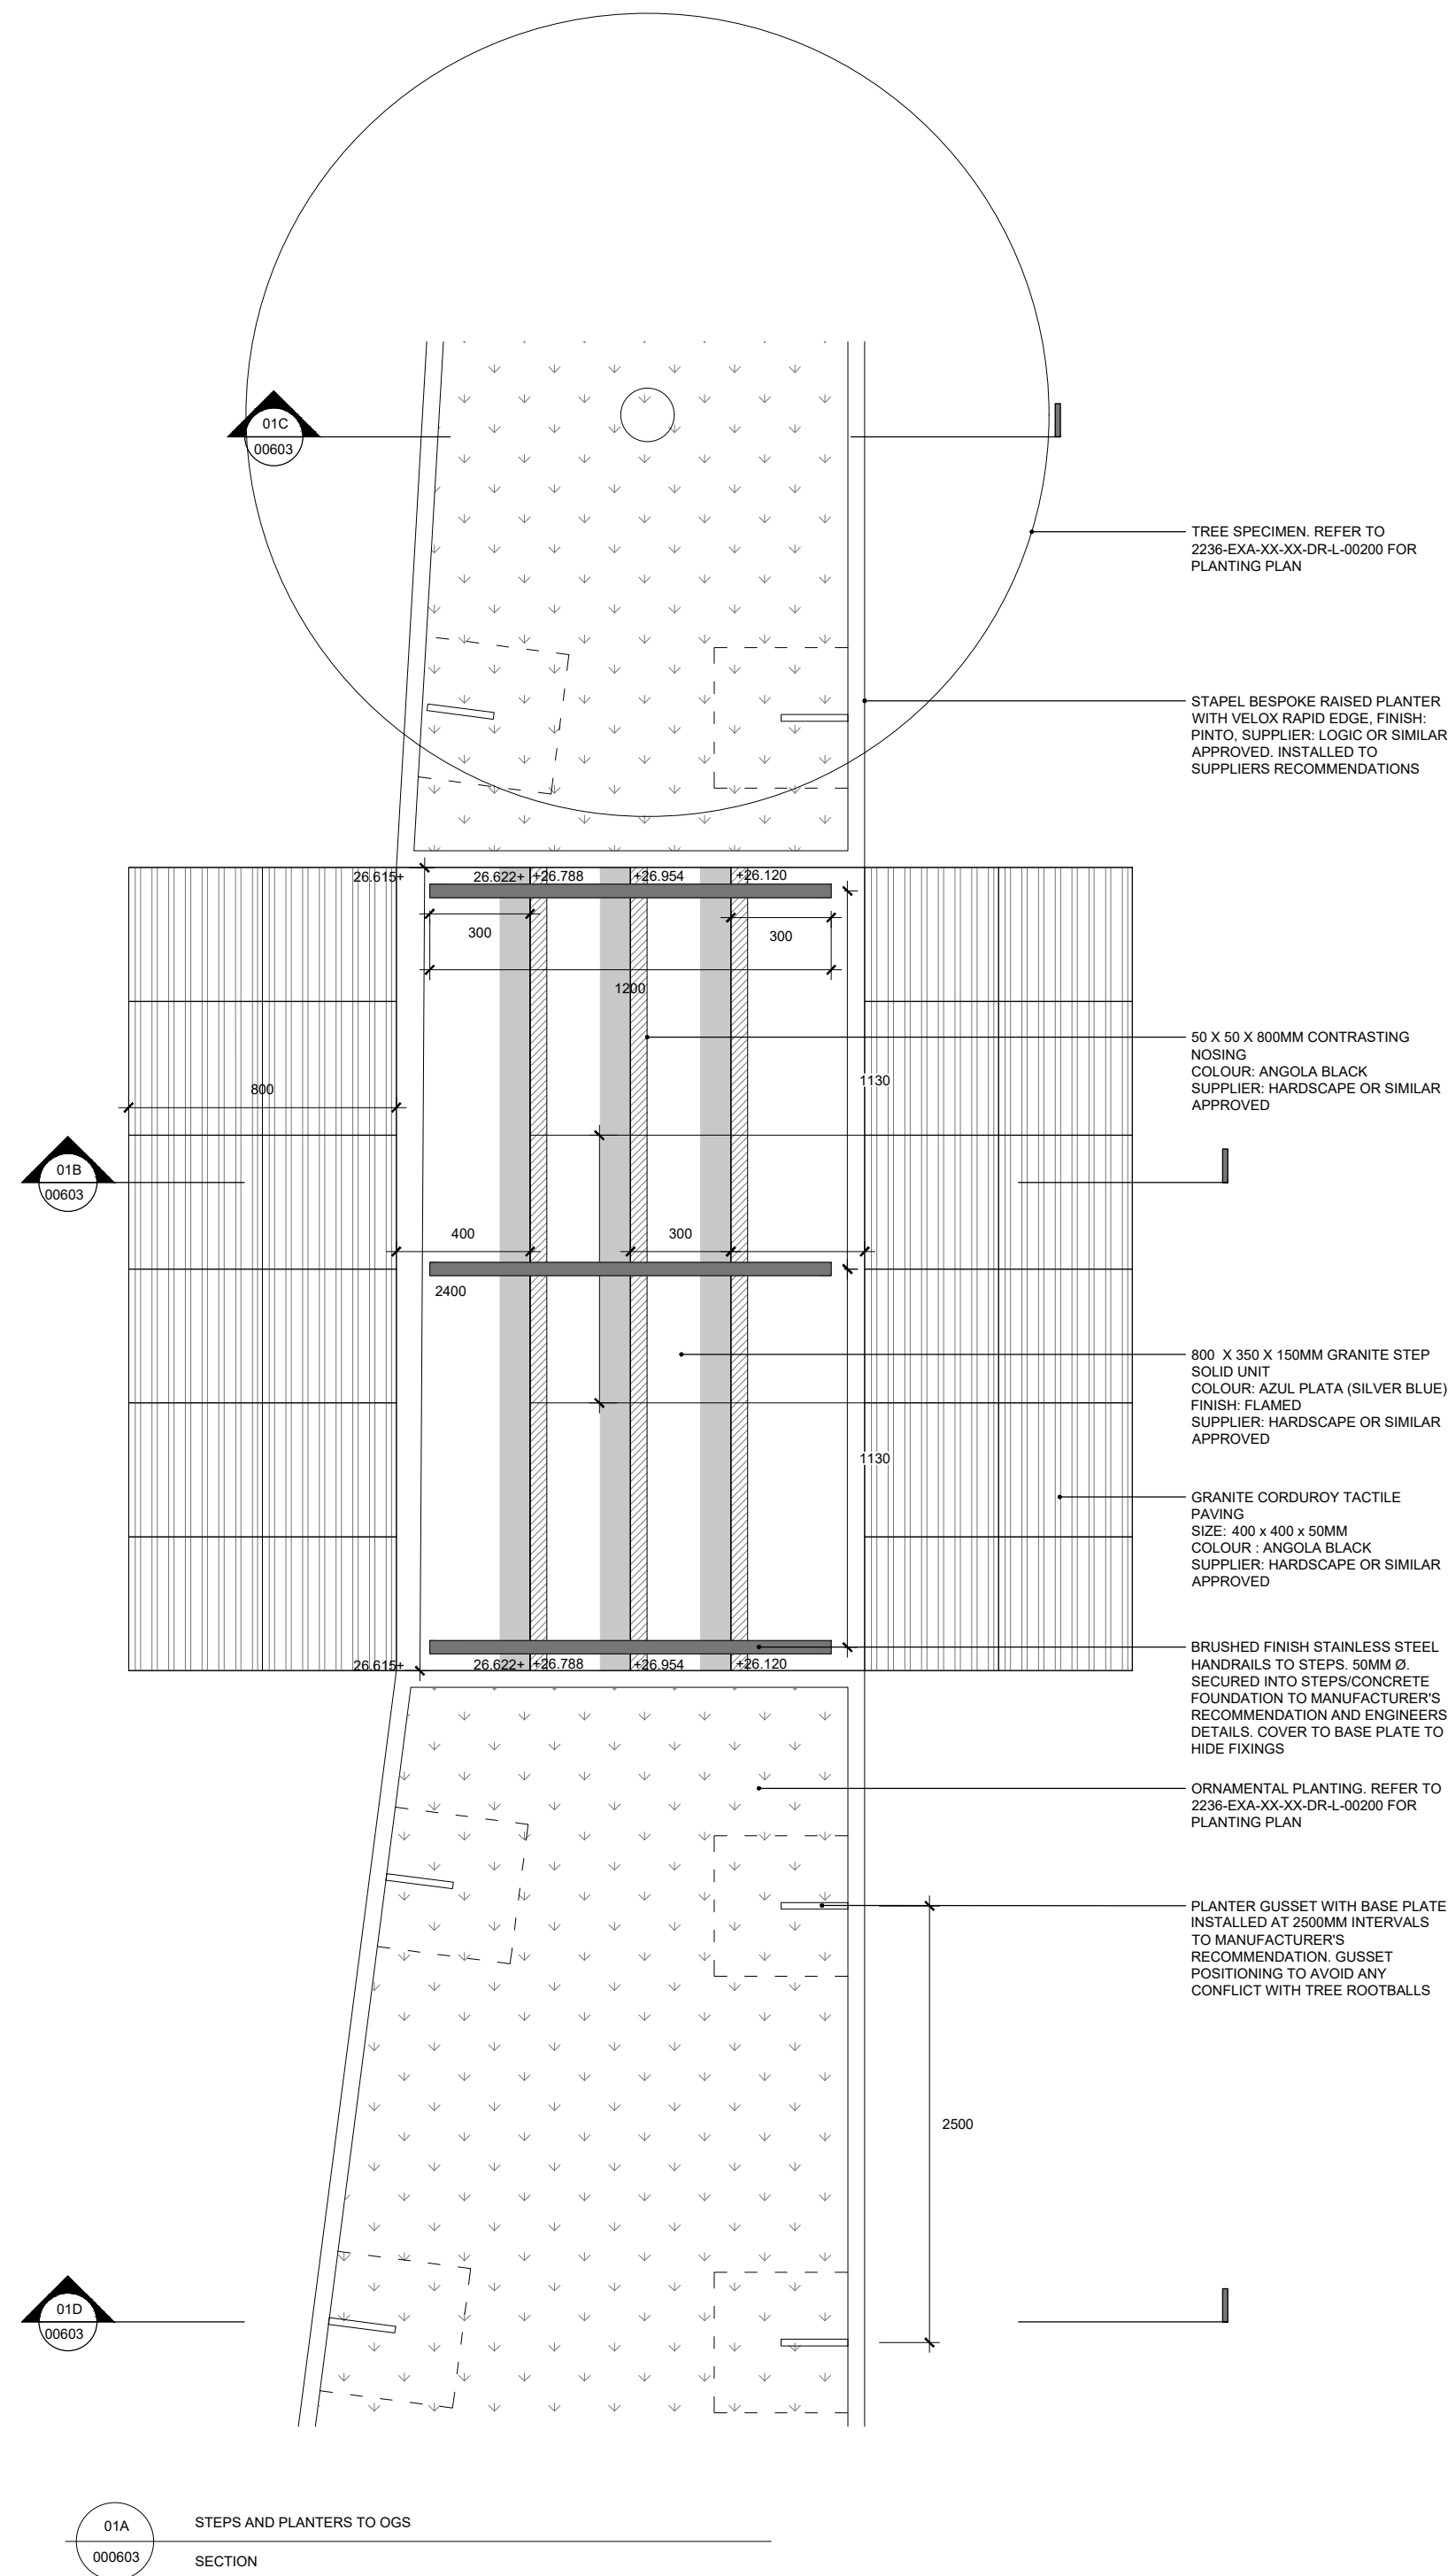

No dimensions are to be scaled from this drawing. All dimensions are to be checked on site. Area measurements for indicative purposes only.

This drawing is the property of Exterior Architecture Ltd. No part of the drawing may be reproduced in any manner without permission from Exterior Architecture Ltd.

Client
ALLIED
LONDON

----	----	----
----	----	----
----	----	----
----	----	----
----	----	----
----	----	----
----	----	----
P02	COORDINATION	27.05.2022
P01	DRAFT ISSUE	14.04.2022
Rev	Description	Date

EXTERIOR
ARCHITECTURE

LONDON
Unit 17.1, The Leather Market, 11-13 Weston Street, London, SE1 3ER
MANCHESTER
Studio 537, The Royal Exchange, St Anns Square, Manchester, M2 7DH
E-MAIL office@exteriorarchitecture.com
WEB www.exteriorarchitecture.com

Project title
ST. JOHNS OLD GRANADA STUDIOS

Drawing title
STEPS AND RAISED PLANTER
DETAILS

Issued By Manchester
Scale 1:20 @ A1
Status PLANNING
Date 14.04.2022

Drawing number
2236-EXA-XX-XX-DR-L-00603

T: 0161 850 8101
Drawn EXA
Checked SPL
Approved JM

Revision
P02