




QUAY STREET AND BYROM STREET FACADES

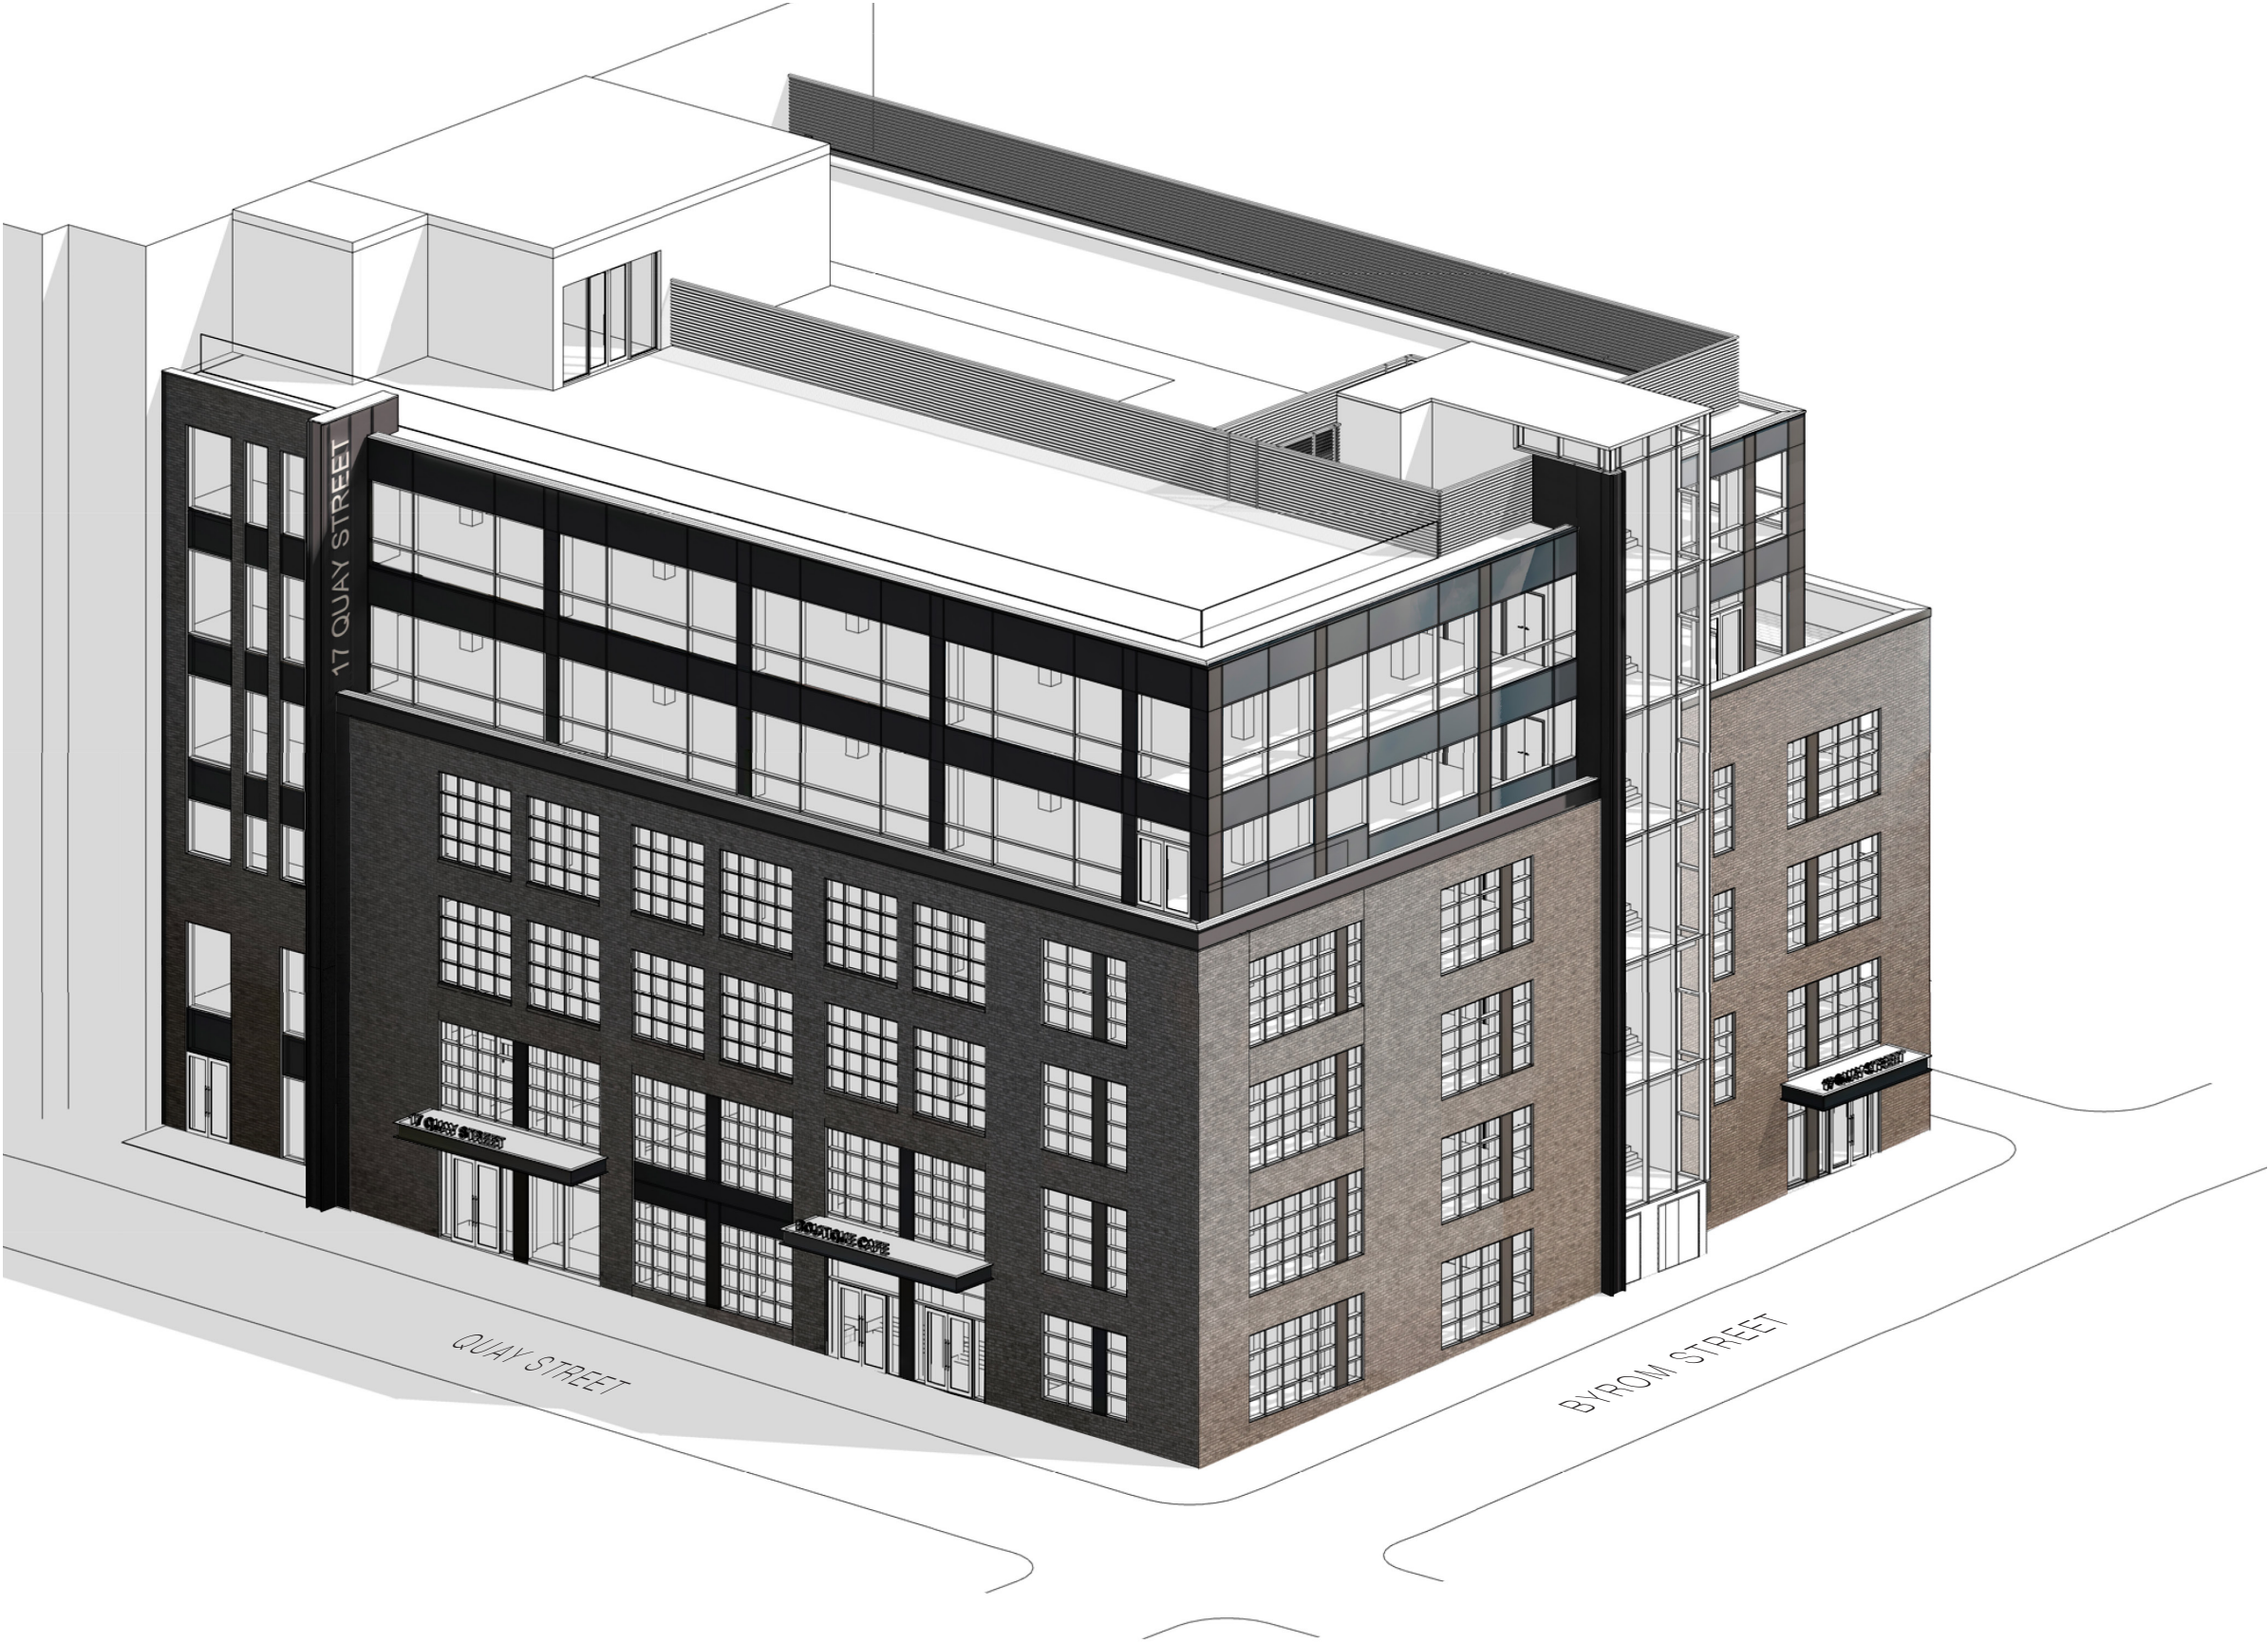

Stained brickwork - dark grey

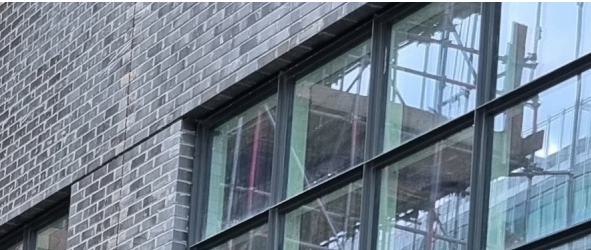

Crittall style glazing - dark grey

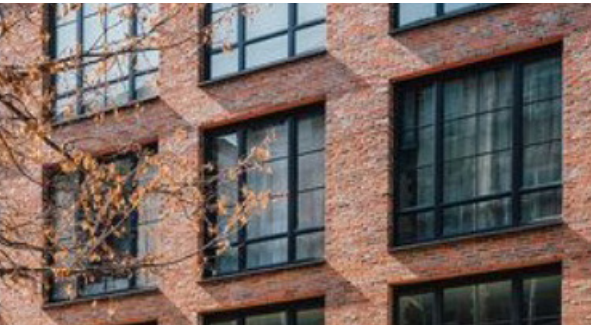


Coated curtain wall - dark grey



Ribbed metal cladding - dark grey




Metal louvre screen - dark grey

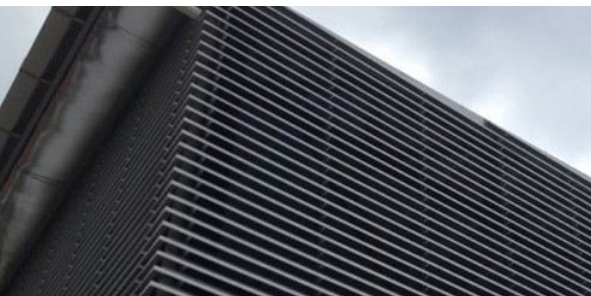

EXISTING FACADE MATERIALS

QUAY STREET ELEVATION

- 1. Red brickwork
- 2. Reconstituted granite cladding
- 3. Sandstone cladding and parapet coping
- 4. Mid grey curtain wall with glass, backpainted glass and spandrel panels
- 5. Mid grey frame windows
- 6. Mid grey canopy structure and metal entrance roller shutter
- 7. Mid grey metal brise soleil

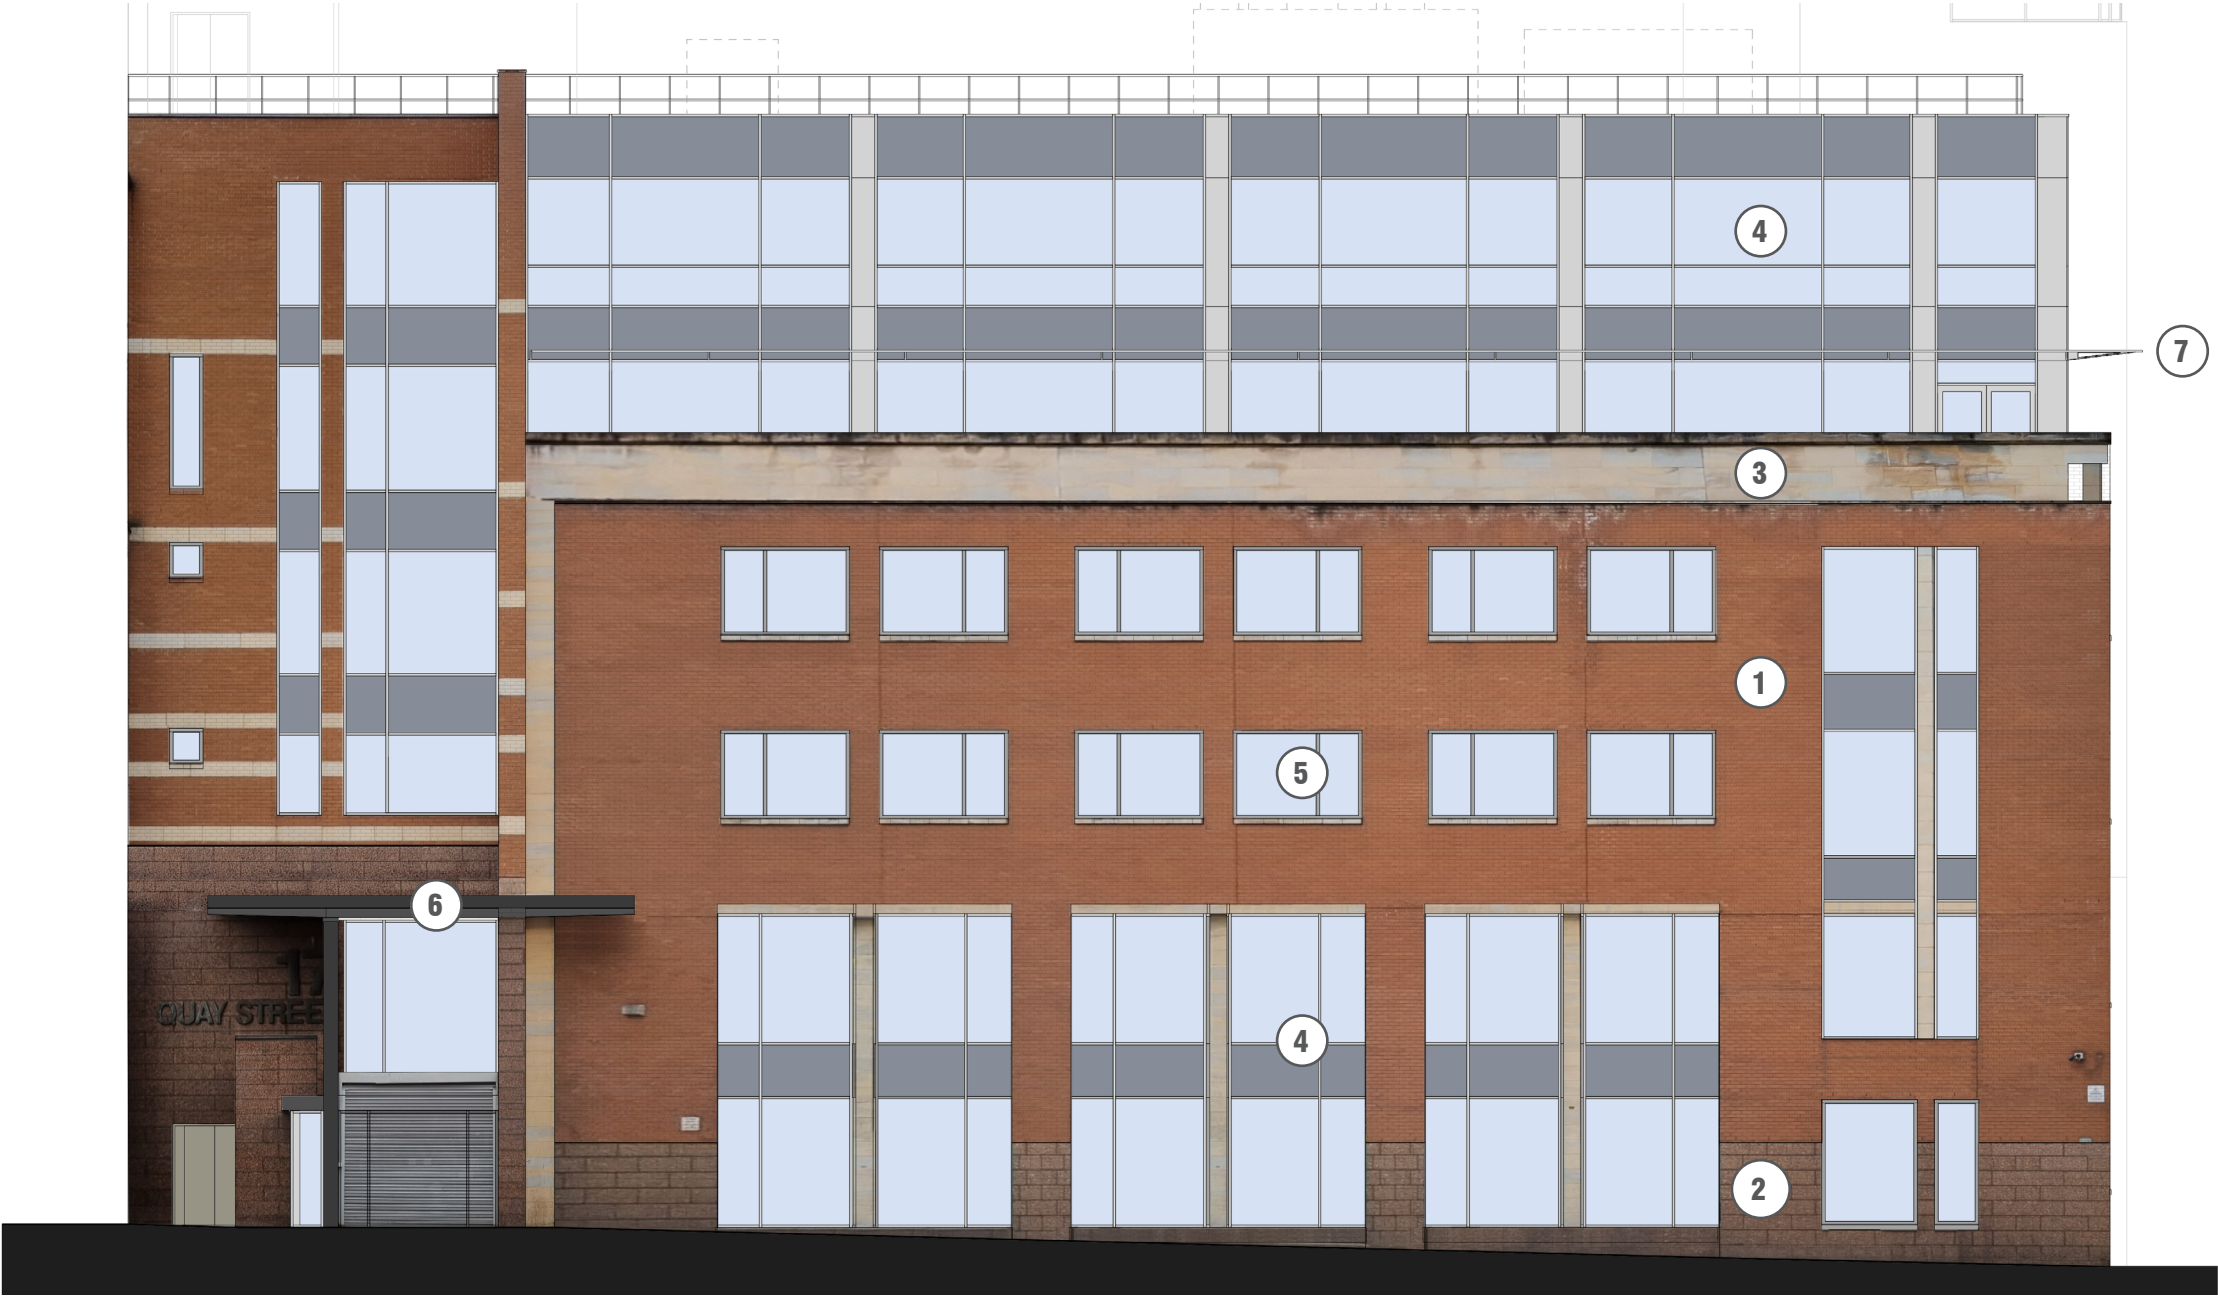

PROPOSED FACADE MATERIALS

QUAY STREET ELEVATION

- 1. Dark grey stained brickwork
- 2. Reconstituted granite cladding replaced with dark grey stained brickwork
- 3. Feature walls and parapet upstand covered with dark grey metal ribbed cladding
- 4. Crittal style dark grey curtain wall
- 5. Dark grey metal canopy
- 6. Existing curtain wall cappings, back painted glass and spandrel panels coated in dark grey
- 7. Glass balustrade with dark grey posts and top railing
- 8. Dark grey metal louvre plant screen
- 9. Existing window frames coated in dark grey
- 10. Dark grey metal car park entrance shutter and side door

