
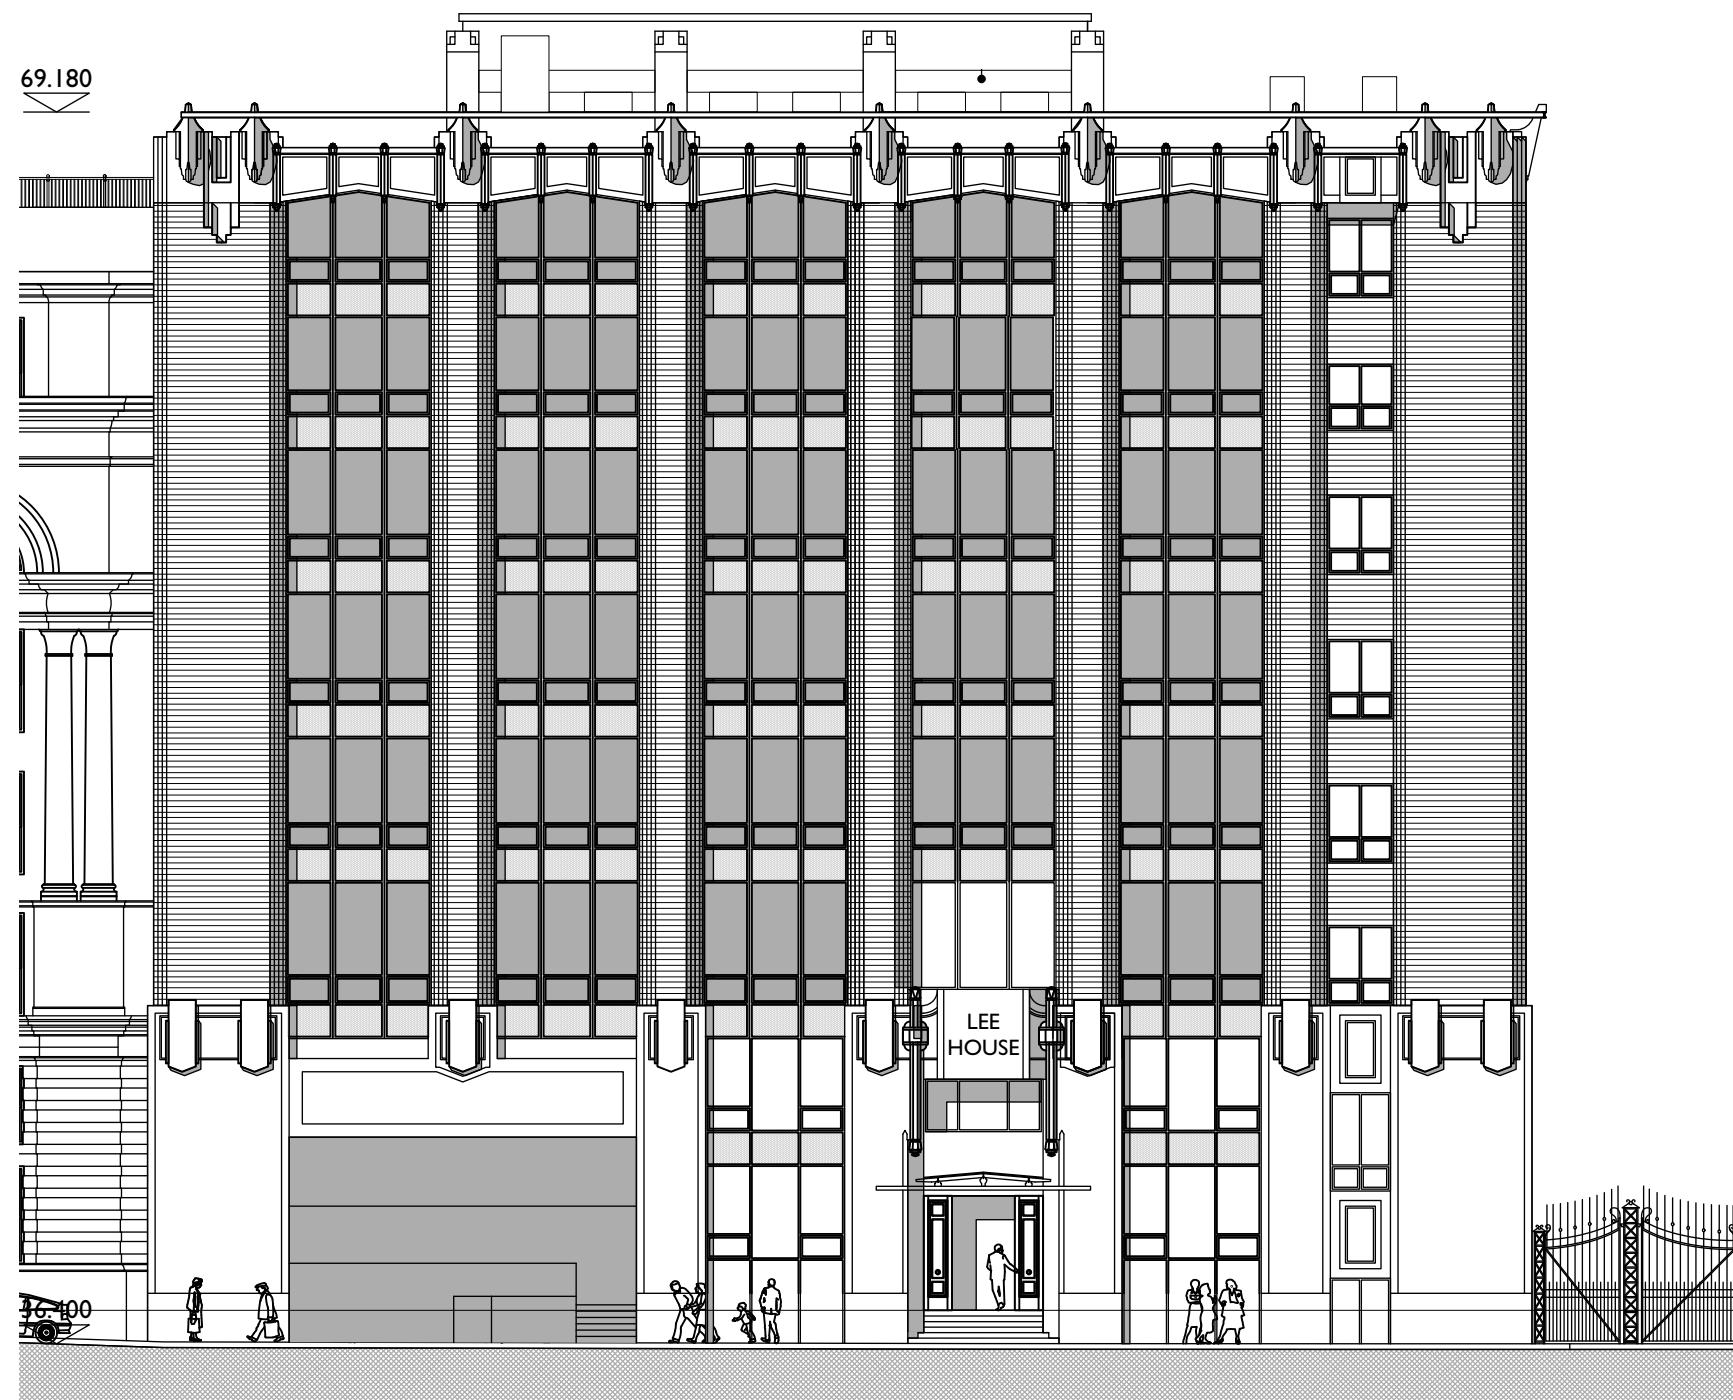


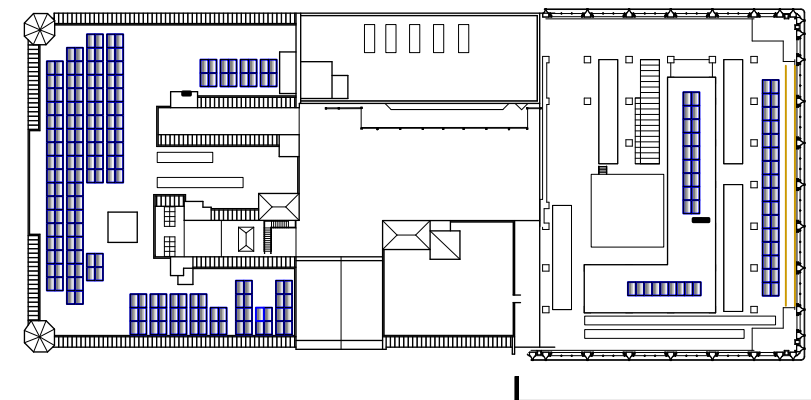

Rev Note DRN CHK

Tootal Building PV Panels

Great Bridgewater Street 2
Lee - Existing

scheme	1966
drwg no.	E(262)
revision	

scale	1:200 @ A3
date first drawn	Aug 2022
drawn	HW

SK sketch E existing P proposed T tender C construction FI final issue

www.ateliermb.co.uk
t 0161 236 0051
e architect@ateliermb.co.uk