



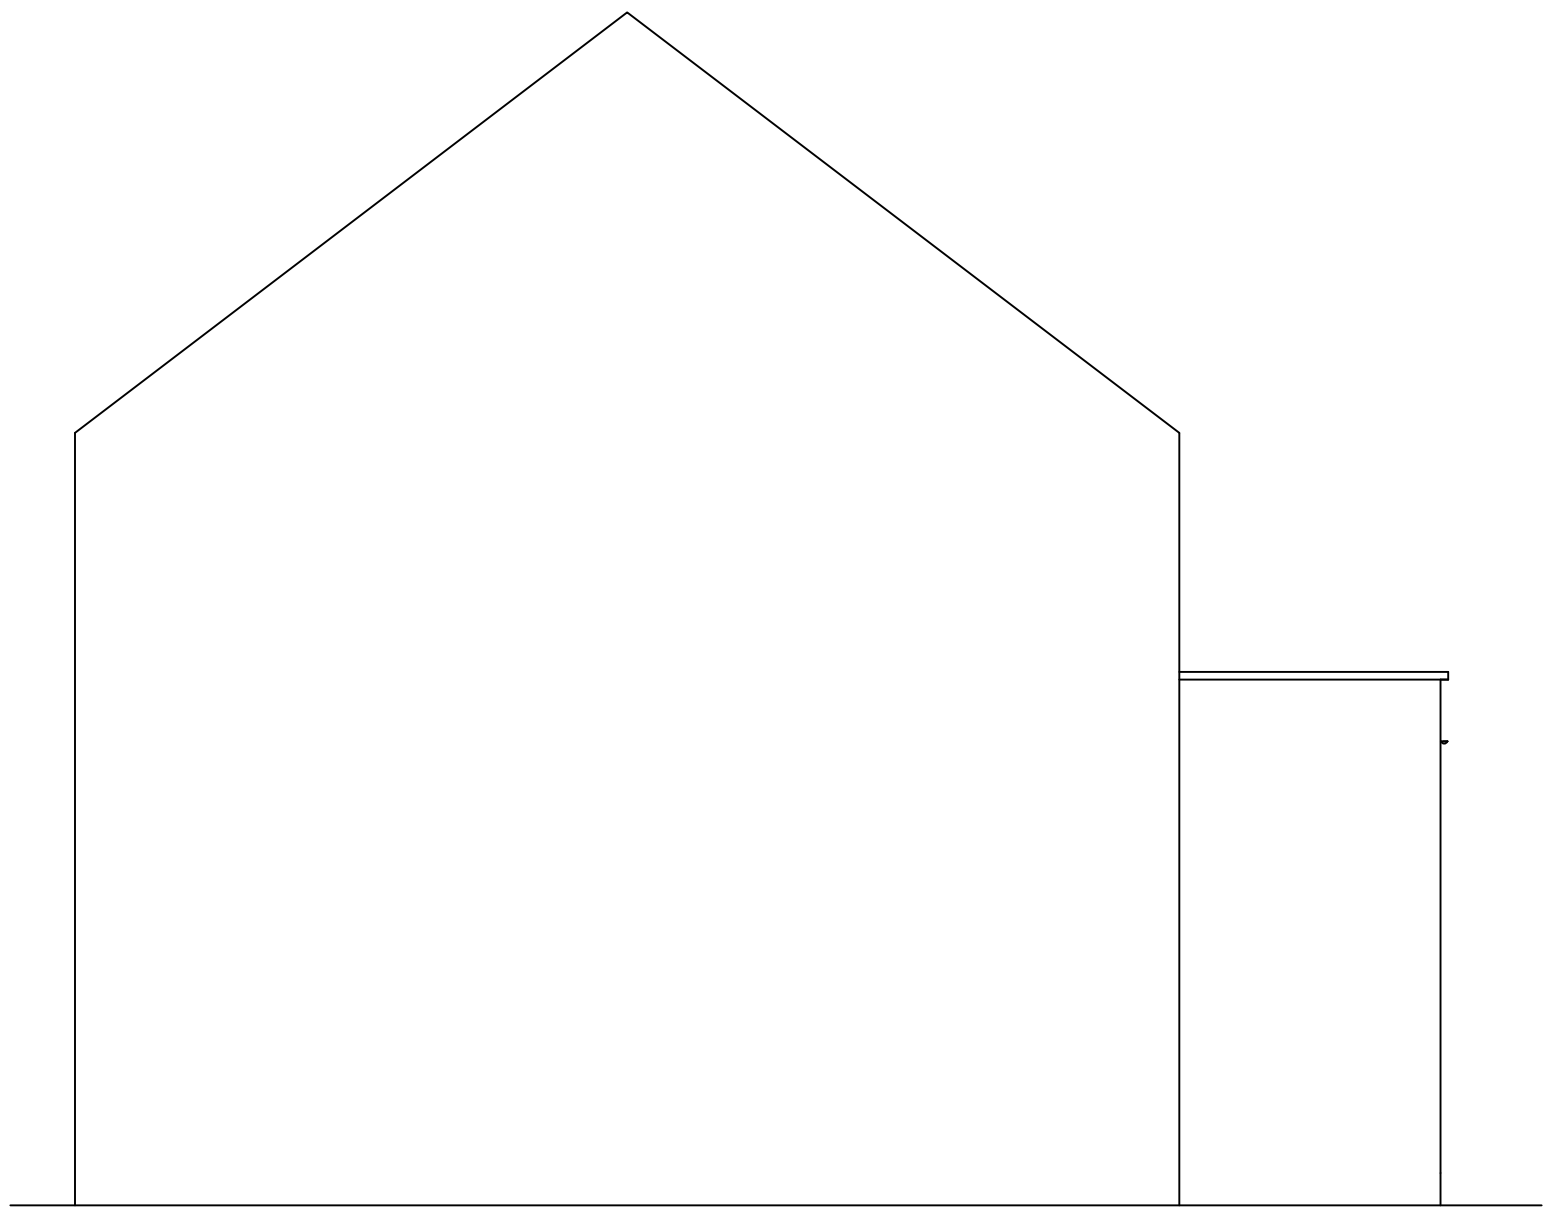

Existing Side Elevation

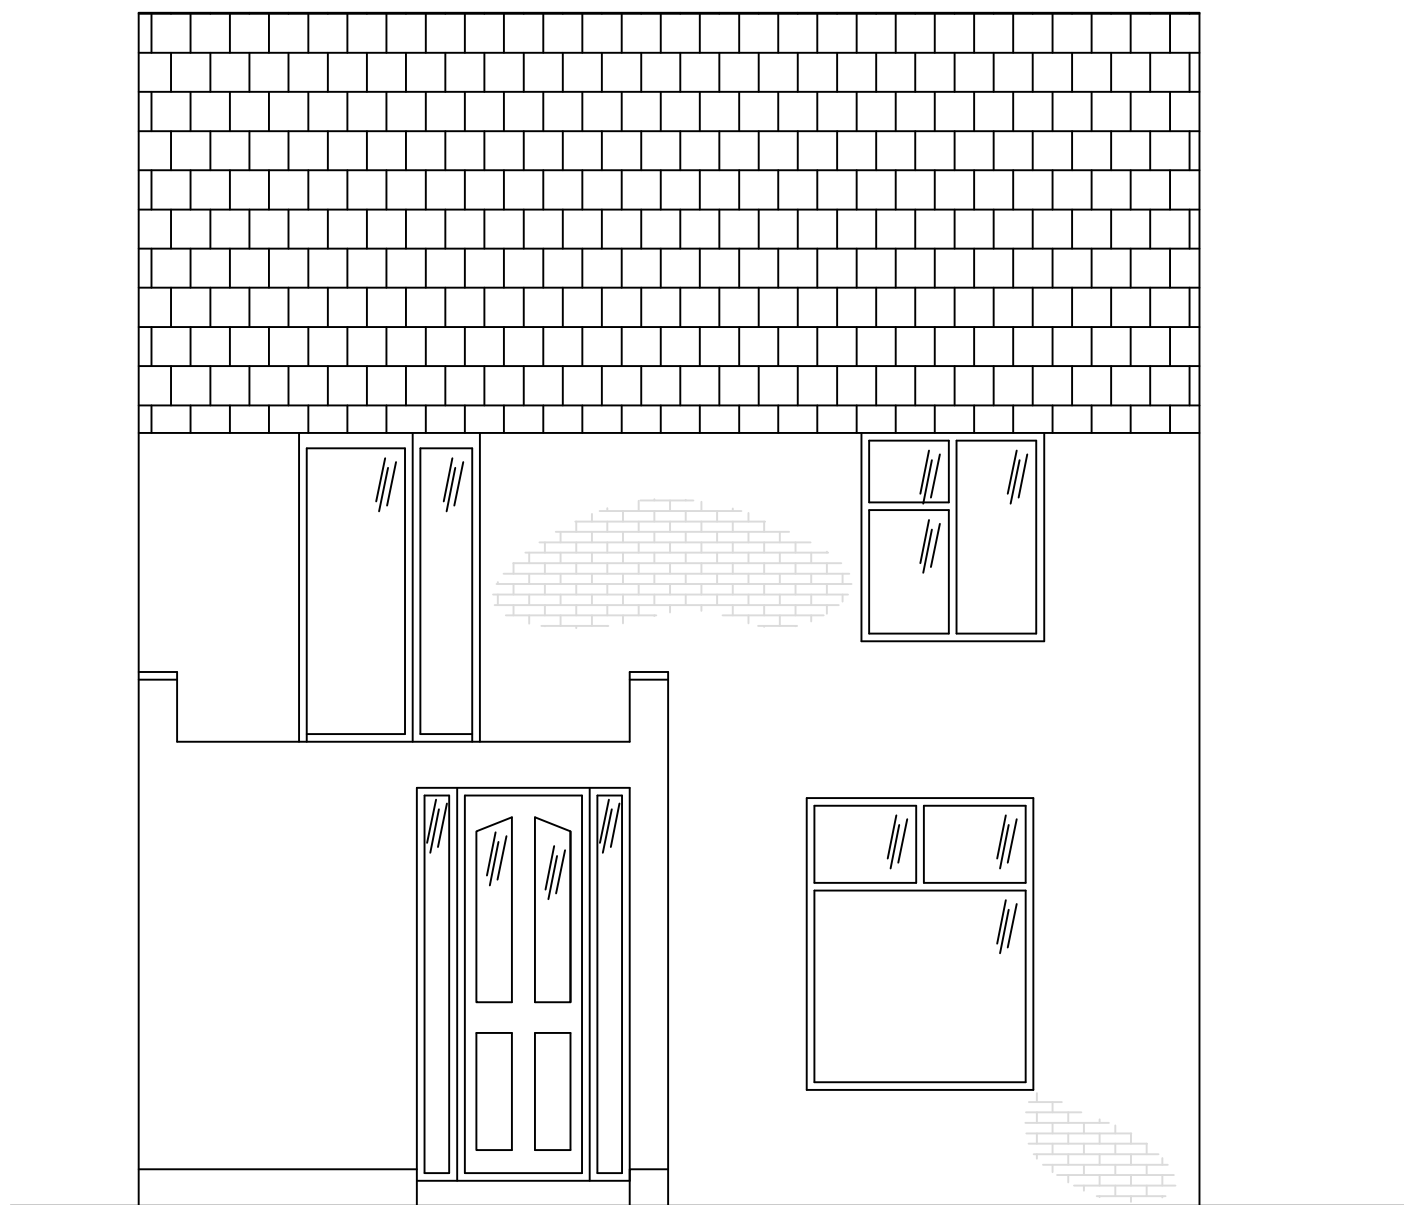

Existing Front Elevation