



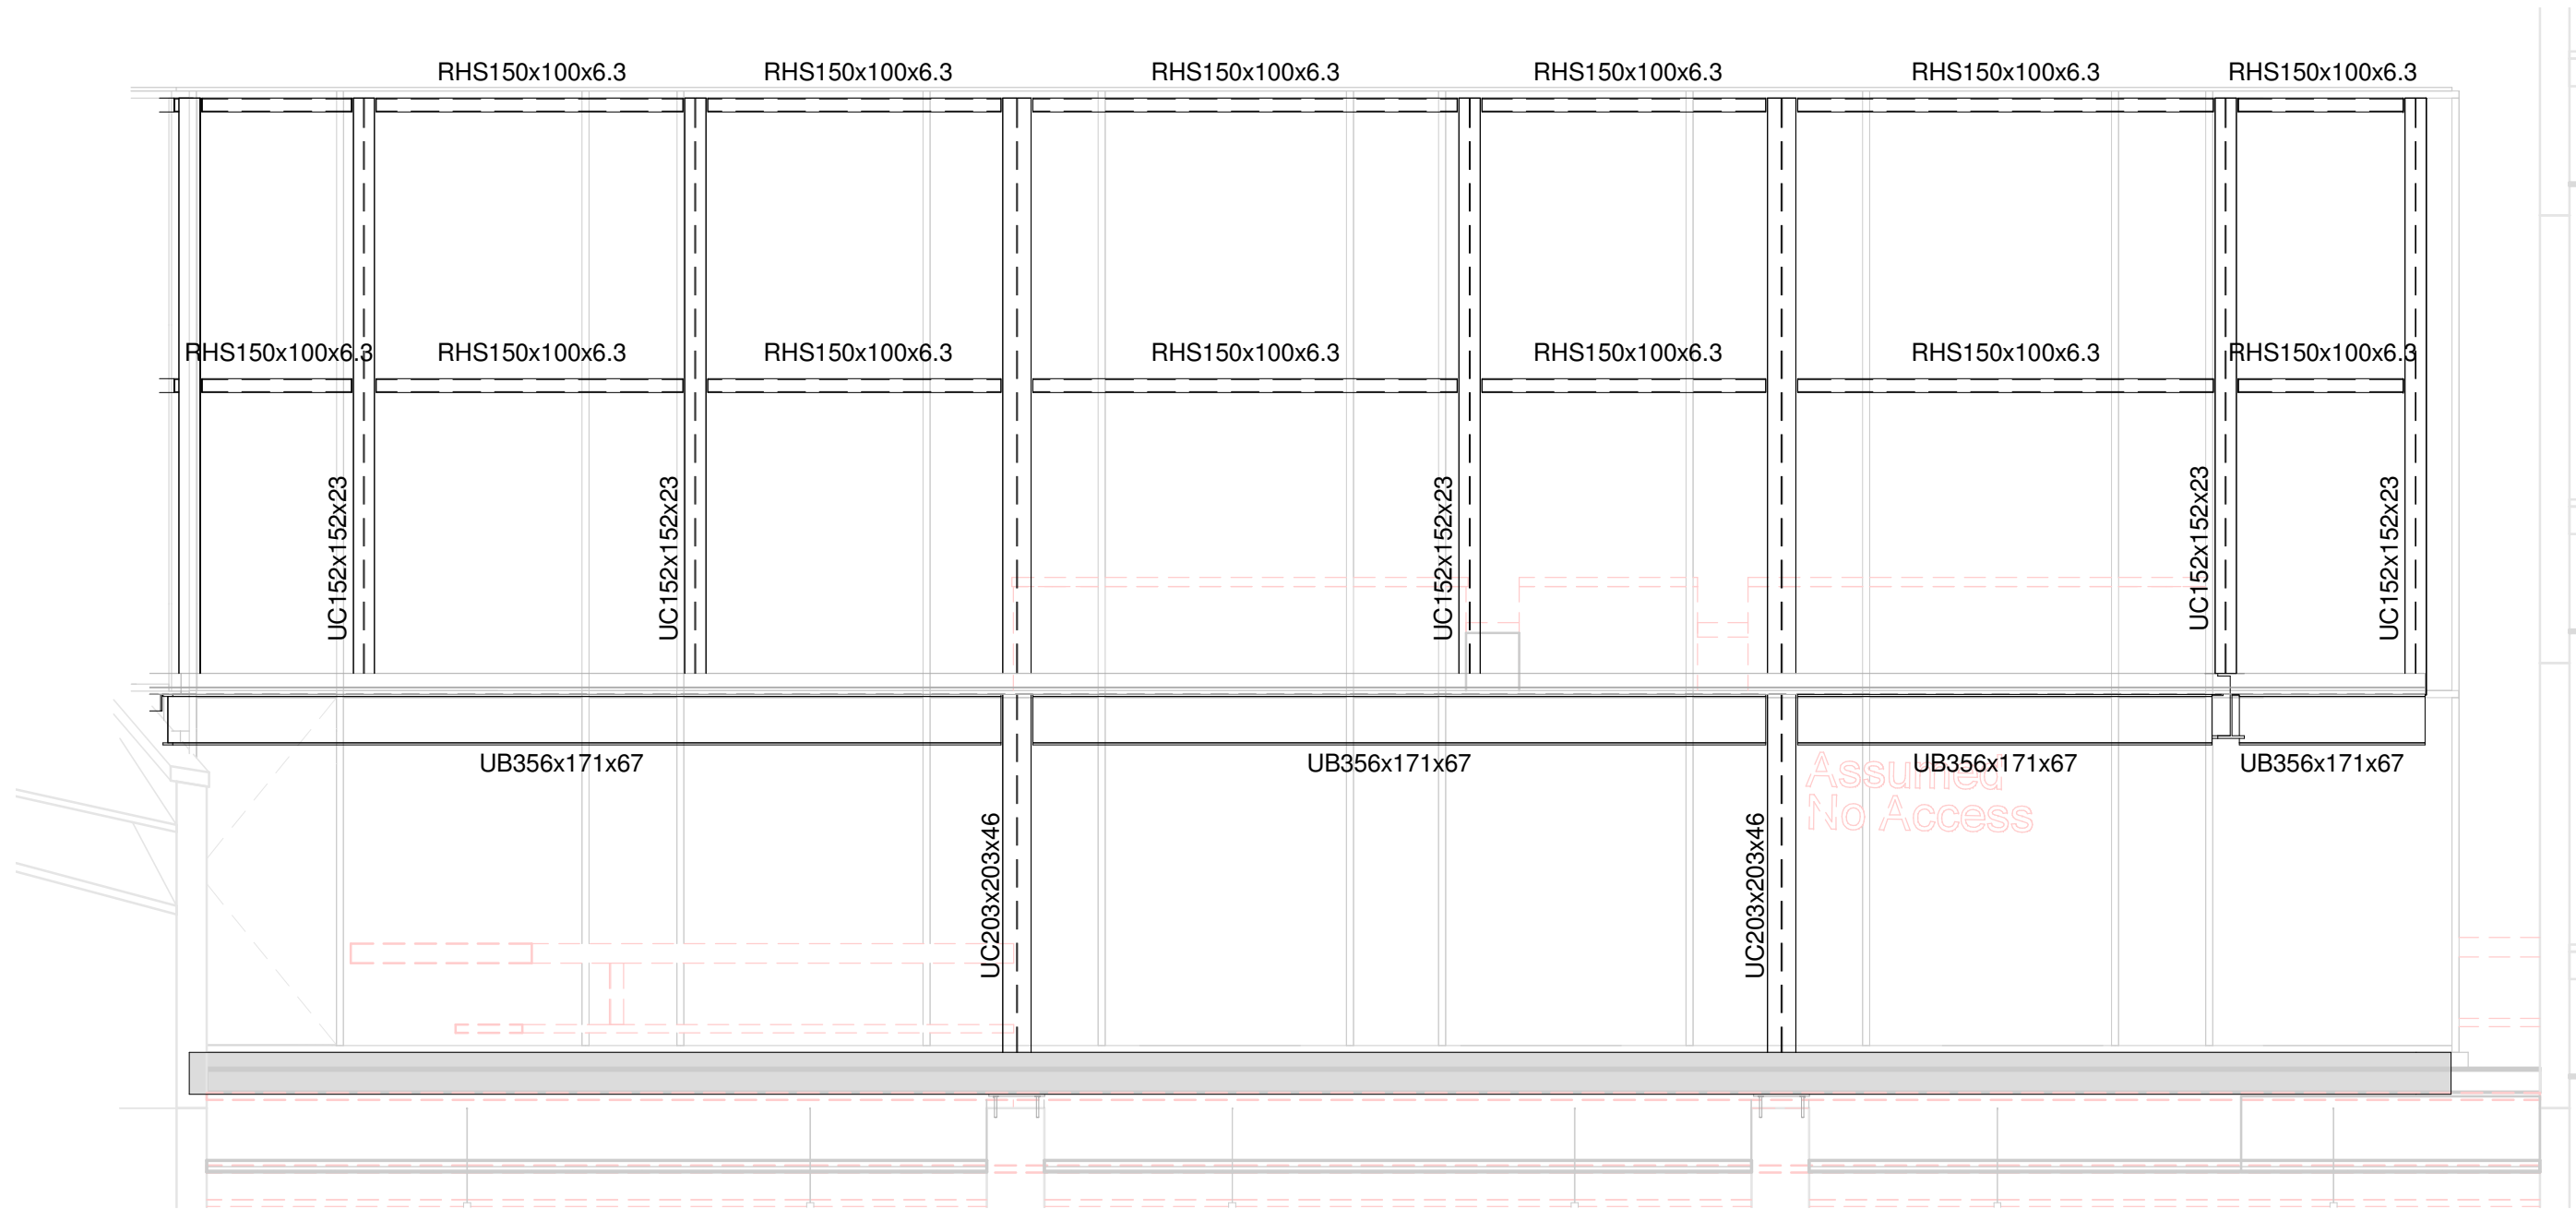


Plant Screen Elevation Adjacent Grid Line 2

1 : 50

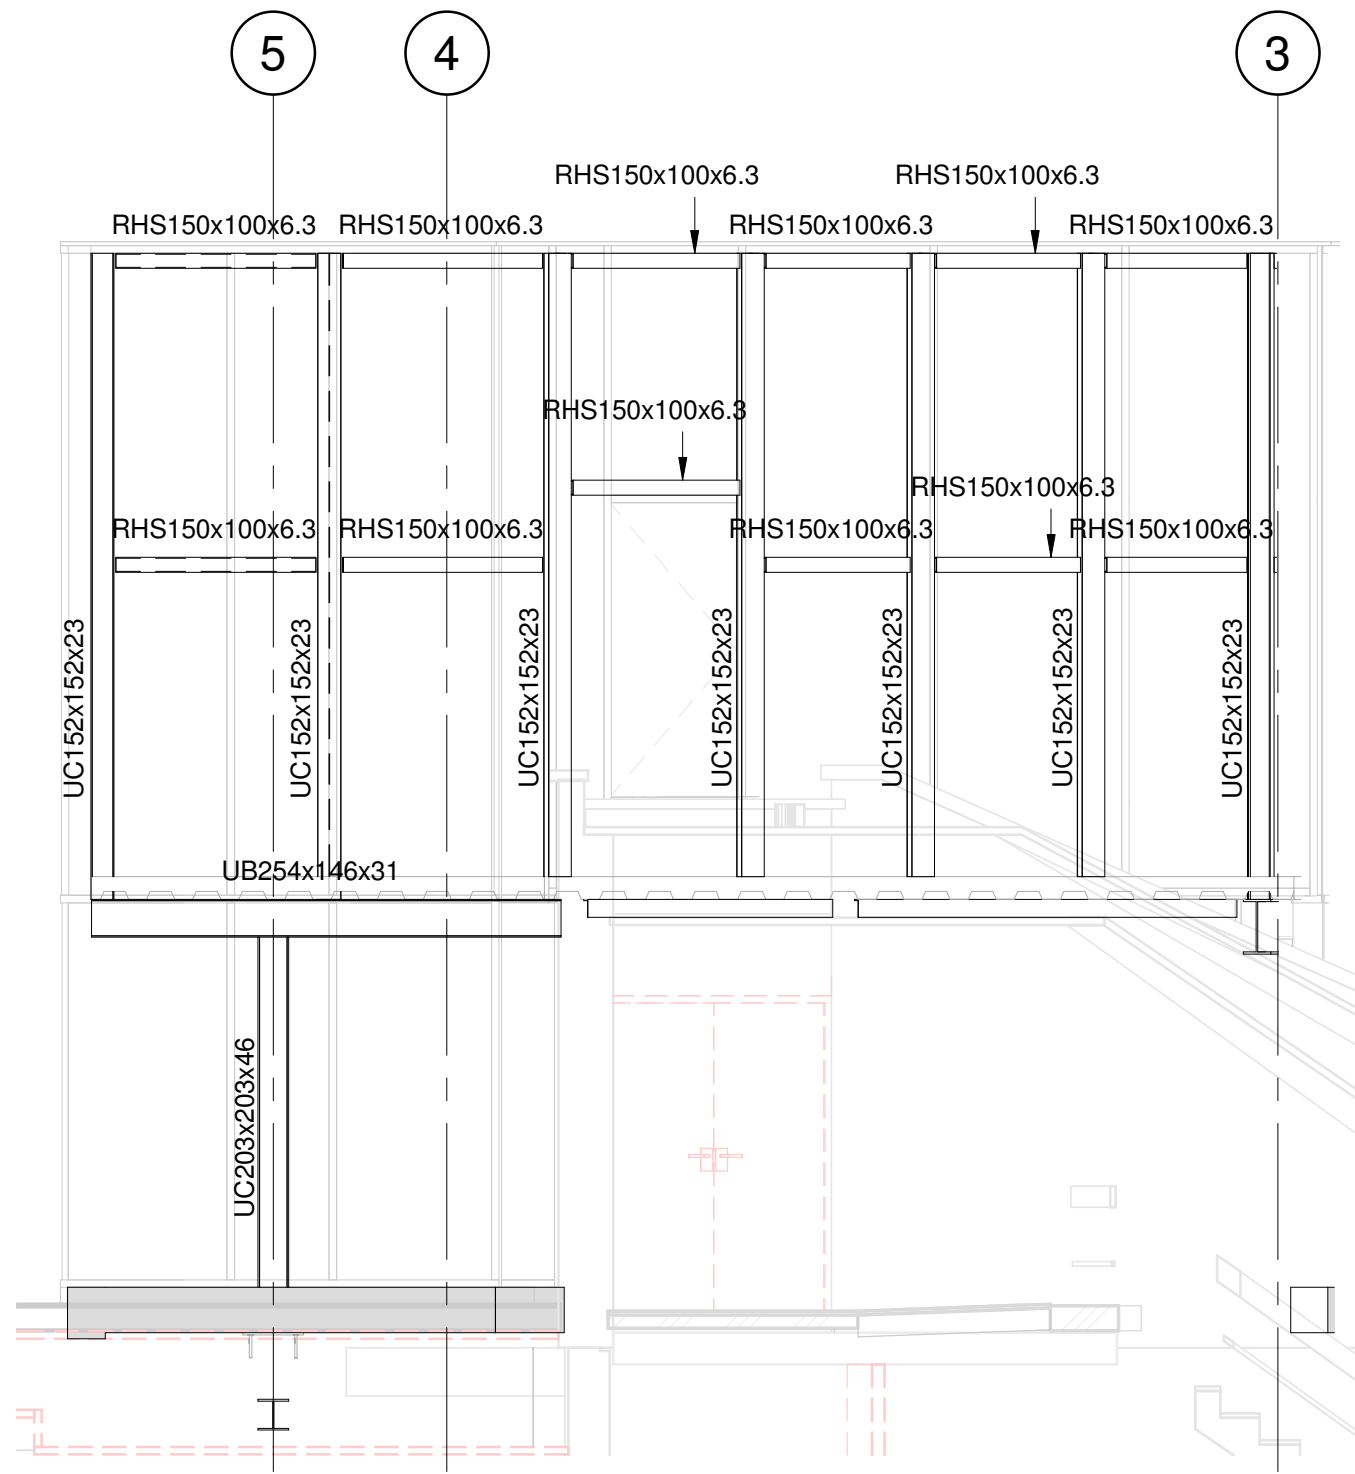


Plant Screen Elevation Adjacent Grid Line M

1 : 50

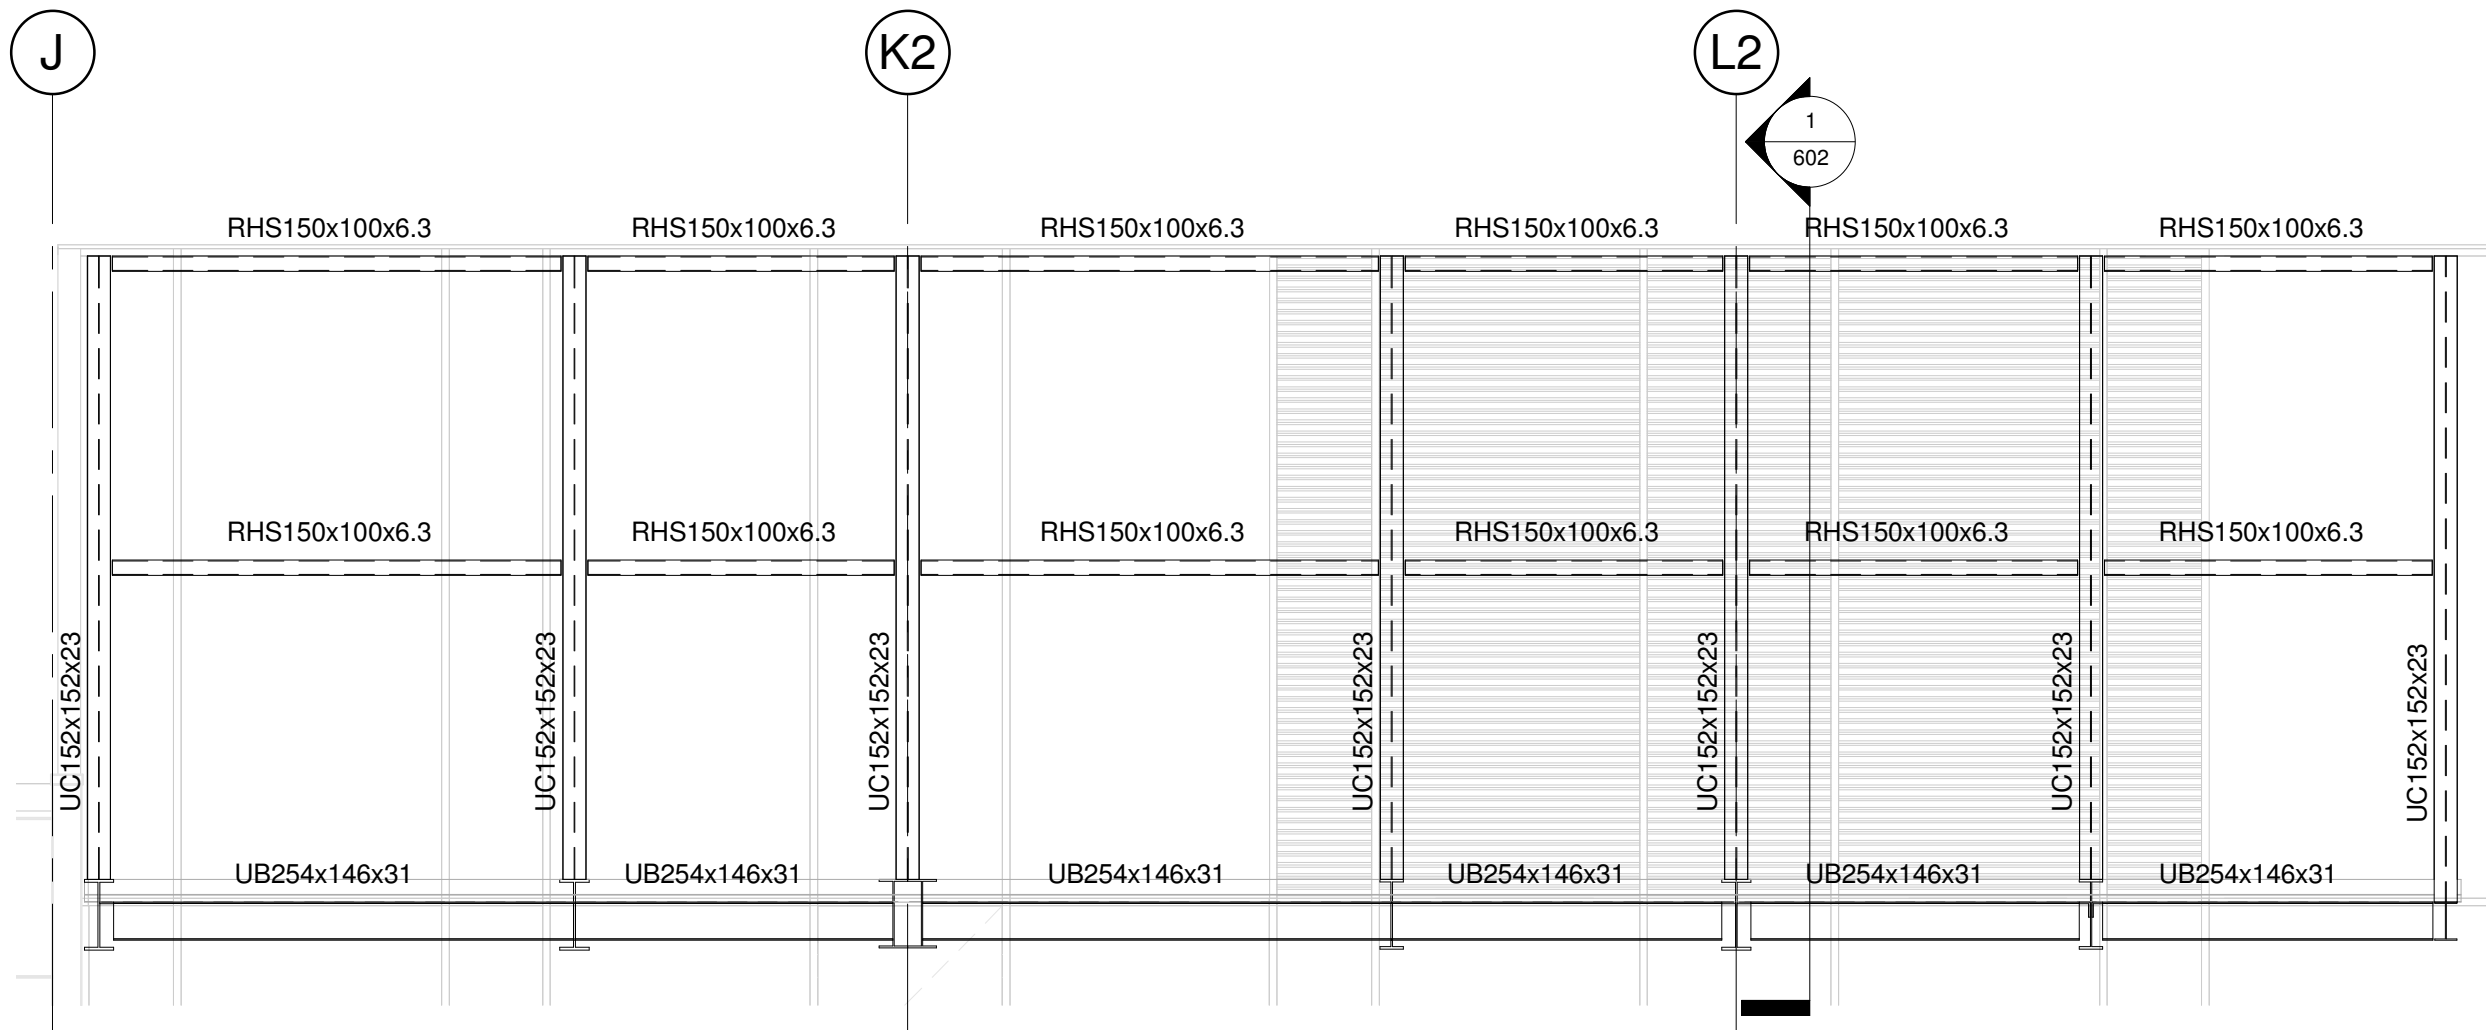

Plant Screen Elevation Adjacent Grid Line 5

1 : 50

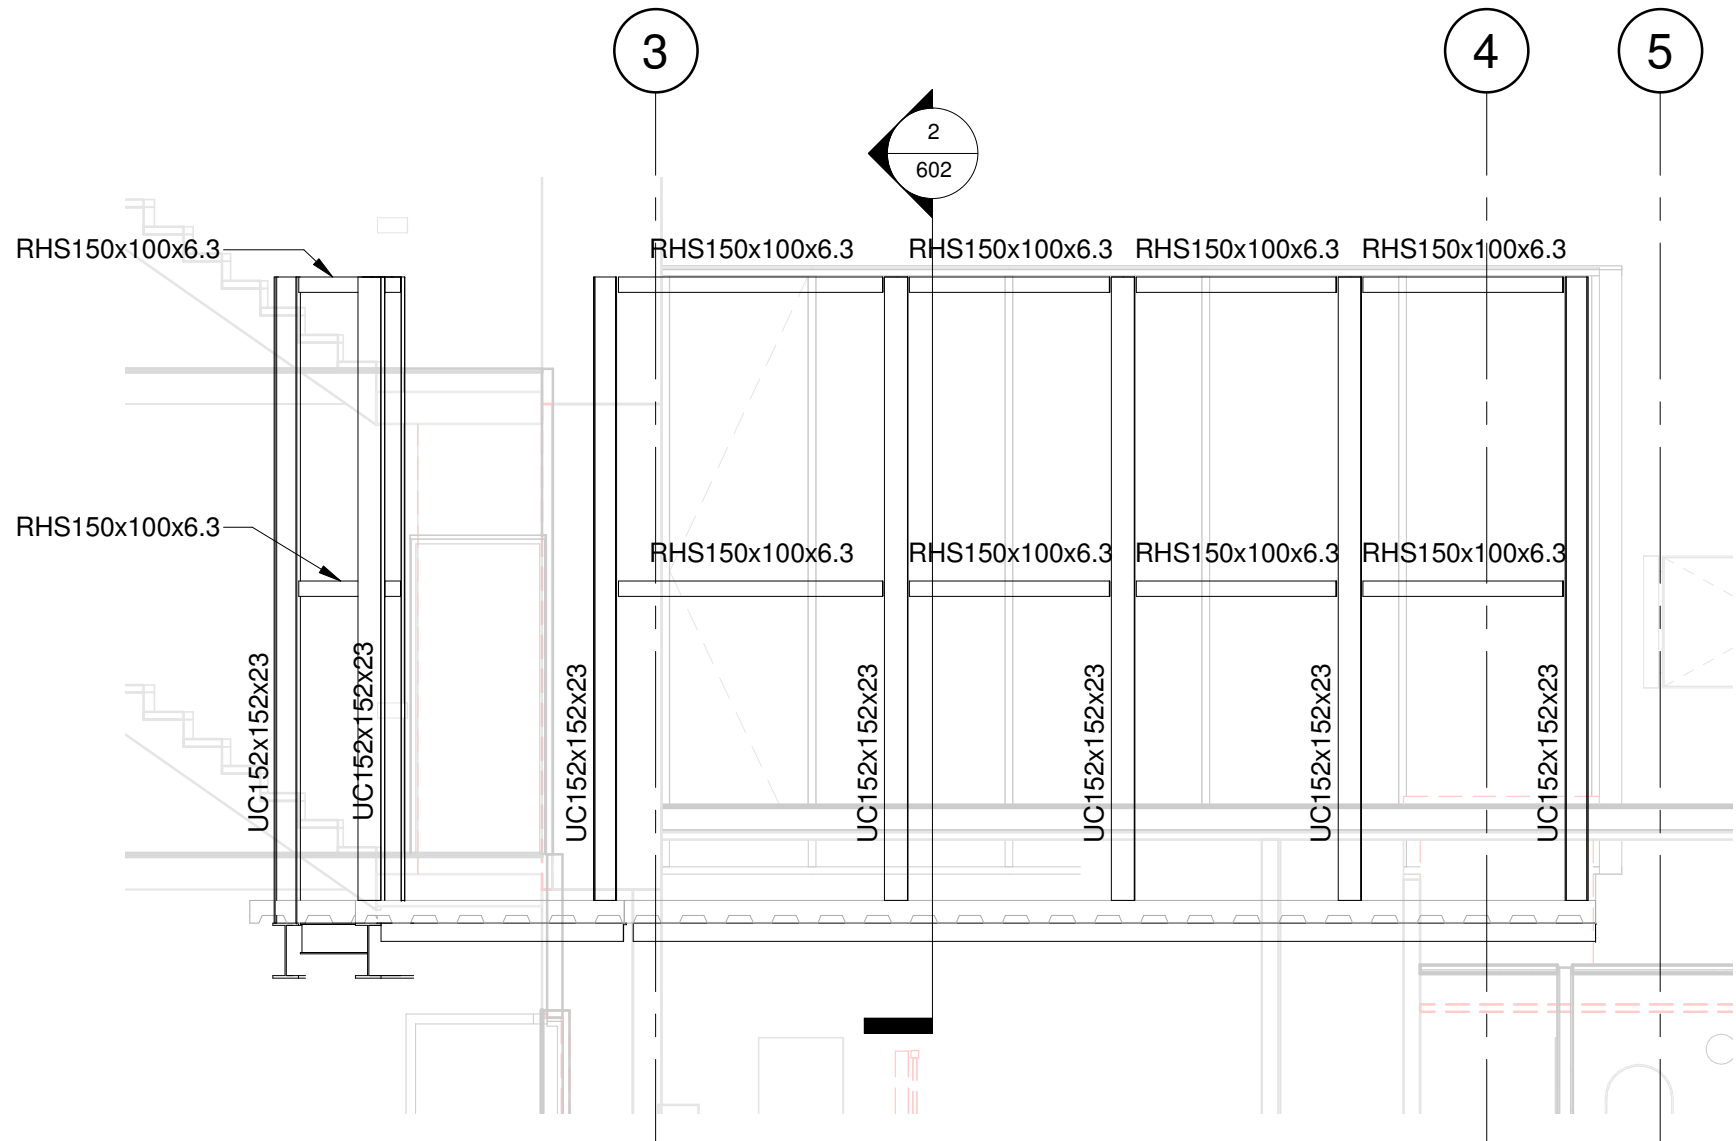

Plant Screen Elevation Adjacent Grid Line J

1 : 50

GENERAL NOTES

Do not scale from this drawing. If in doubt about a dimension or level shown on this drawing, please ask.

All dimensions are in millimetres and all levels are in metres unless noted otherwise.

Contractor to check all dimensions and levels and report any omissions and errors to the Engineer.

1. This drawing **MUST** be read in conjunction with all relevant DW Consulting drawings & specification and the latest architects drawings.
2. ALL structural steel to be grade S355 (Grade 50).
3. All structural steelwork design is in accordance with BS 5950.
4. All structural steelwork is to be blast cleaned to Sa 2.5 and shop painted one coat of Epigrip L425HS high-build 2-pack epoxy zinc phosphate primer to 75 microns dft in accordance with the specification.
5. All bolts to be grade 8.8 unless noted. All connections to have 2 no bolts minimum. All end plates 8 thk minimum. All welds 6mm fw minimum. All tubular and box sections to be sealed.
6. The steelwork Contractor shall be wholly responsible for the design of all connections. They shall provide calculations to substantiate the connections they propose. Where typical connection details are shown, the steelwork Contractor shall satisfy themselves that they are practical for the method of fabrication and erection they propose to use, and may suggest alternatives should they wish for the Engineer's consideration.
7. For details of fire protection to structural steelwork, refer to the Architect's/Fire Consultant's specification.
8. All concrete to be grade C32/40.
9. New slab surface to be power float to minimum SR3 in accordance with BS8204-2 (Ref 6)

P01	WS4 ISSUE	IG	CJC	09.09.22
Rev	Description	By	Auth	Date

Revisions



Marsland House, Marsland Road
Sale, Cheshire, M33 3AQ

Tel: 0161 969 4144
Web: www.dwlip.com

COPYRIGHT:
The concepts and the information contained in this document are the copyright of DW Consulting Engineers LLP. Use or copying of the document in whole or in part without written permission of DW Consulting Engineers LLP, constitutes an infringement of copyright.

Client
bruntwood works

Project
**Pall Mall Manchester
Refurbishment Works**

Drawing Title
**Structural Works Level 06
Plant Deck Marsden
Street Block Sheet 3**

Drawing Status
Preliminary

THIS DRAWING CAN ONLY BE USED FOR
CONSTRUCTION PURPOSES WHEN DRAWING STATUS
IS SHOWN AS 'CONSTRUCTION'. UNTIL THEN THIS
DRAWING MAY ONLY BE USED FOR INFORMATION.

Project No.		Dwg No.		
DW2291		PM- DWC- 06- DR- S- 603		
Scale	Sheet Size			Revision
As indicated	A1			P01
Date	Drawn	Checked	Auth	
SEPT 22	IG	CJC	CJC	