

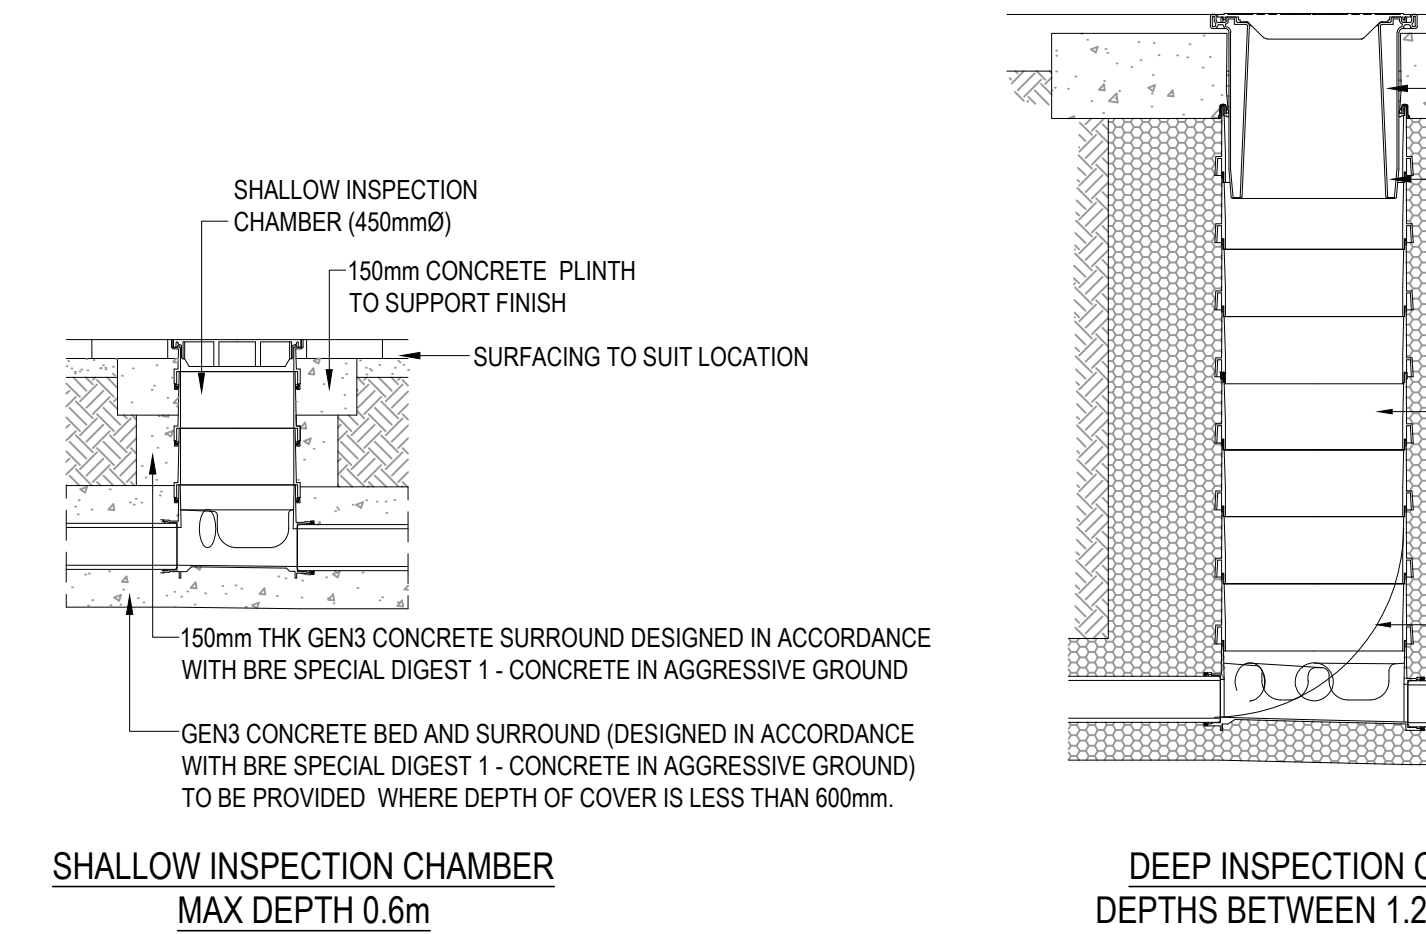
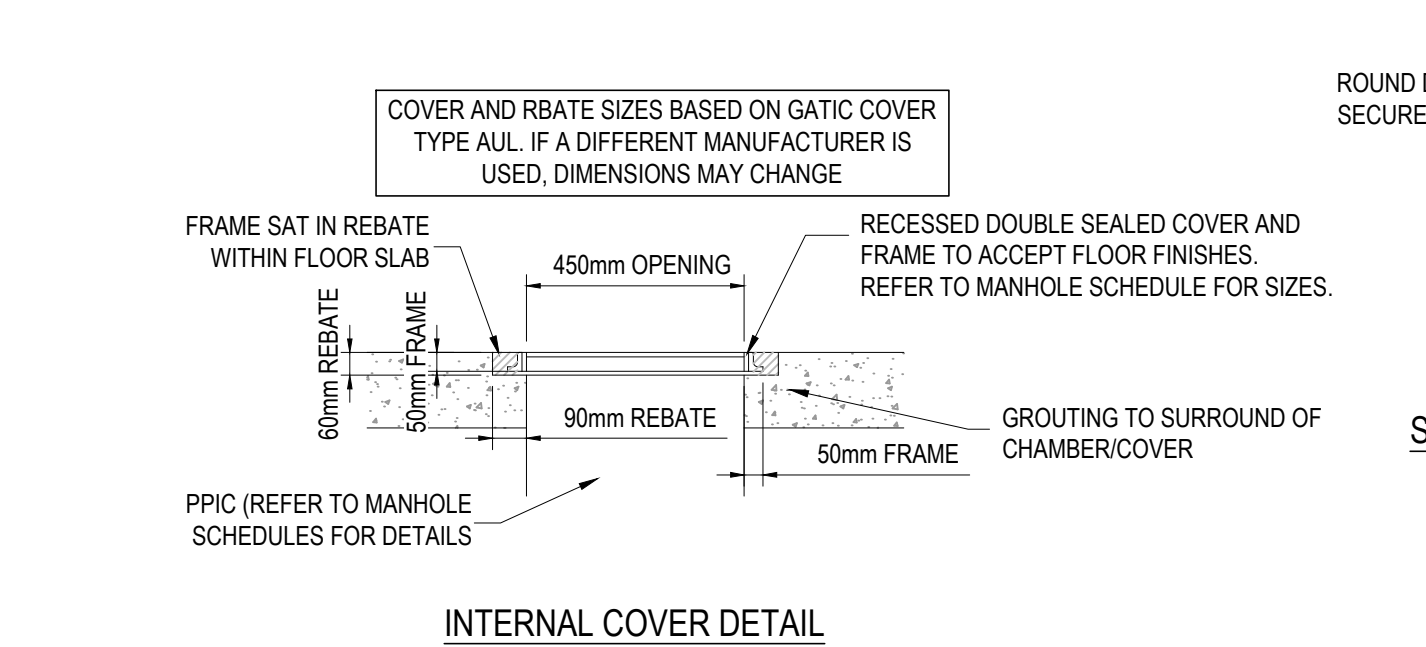
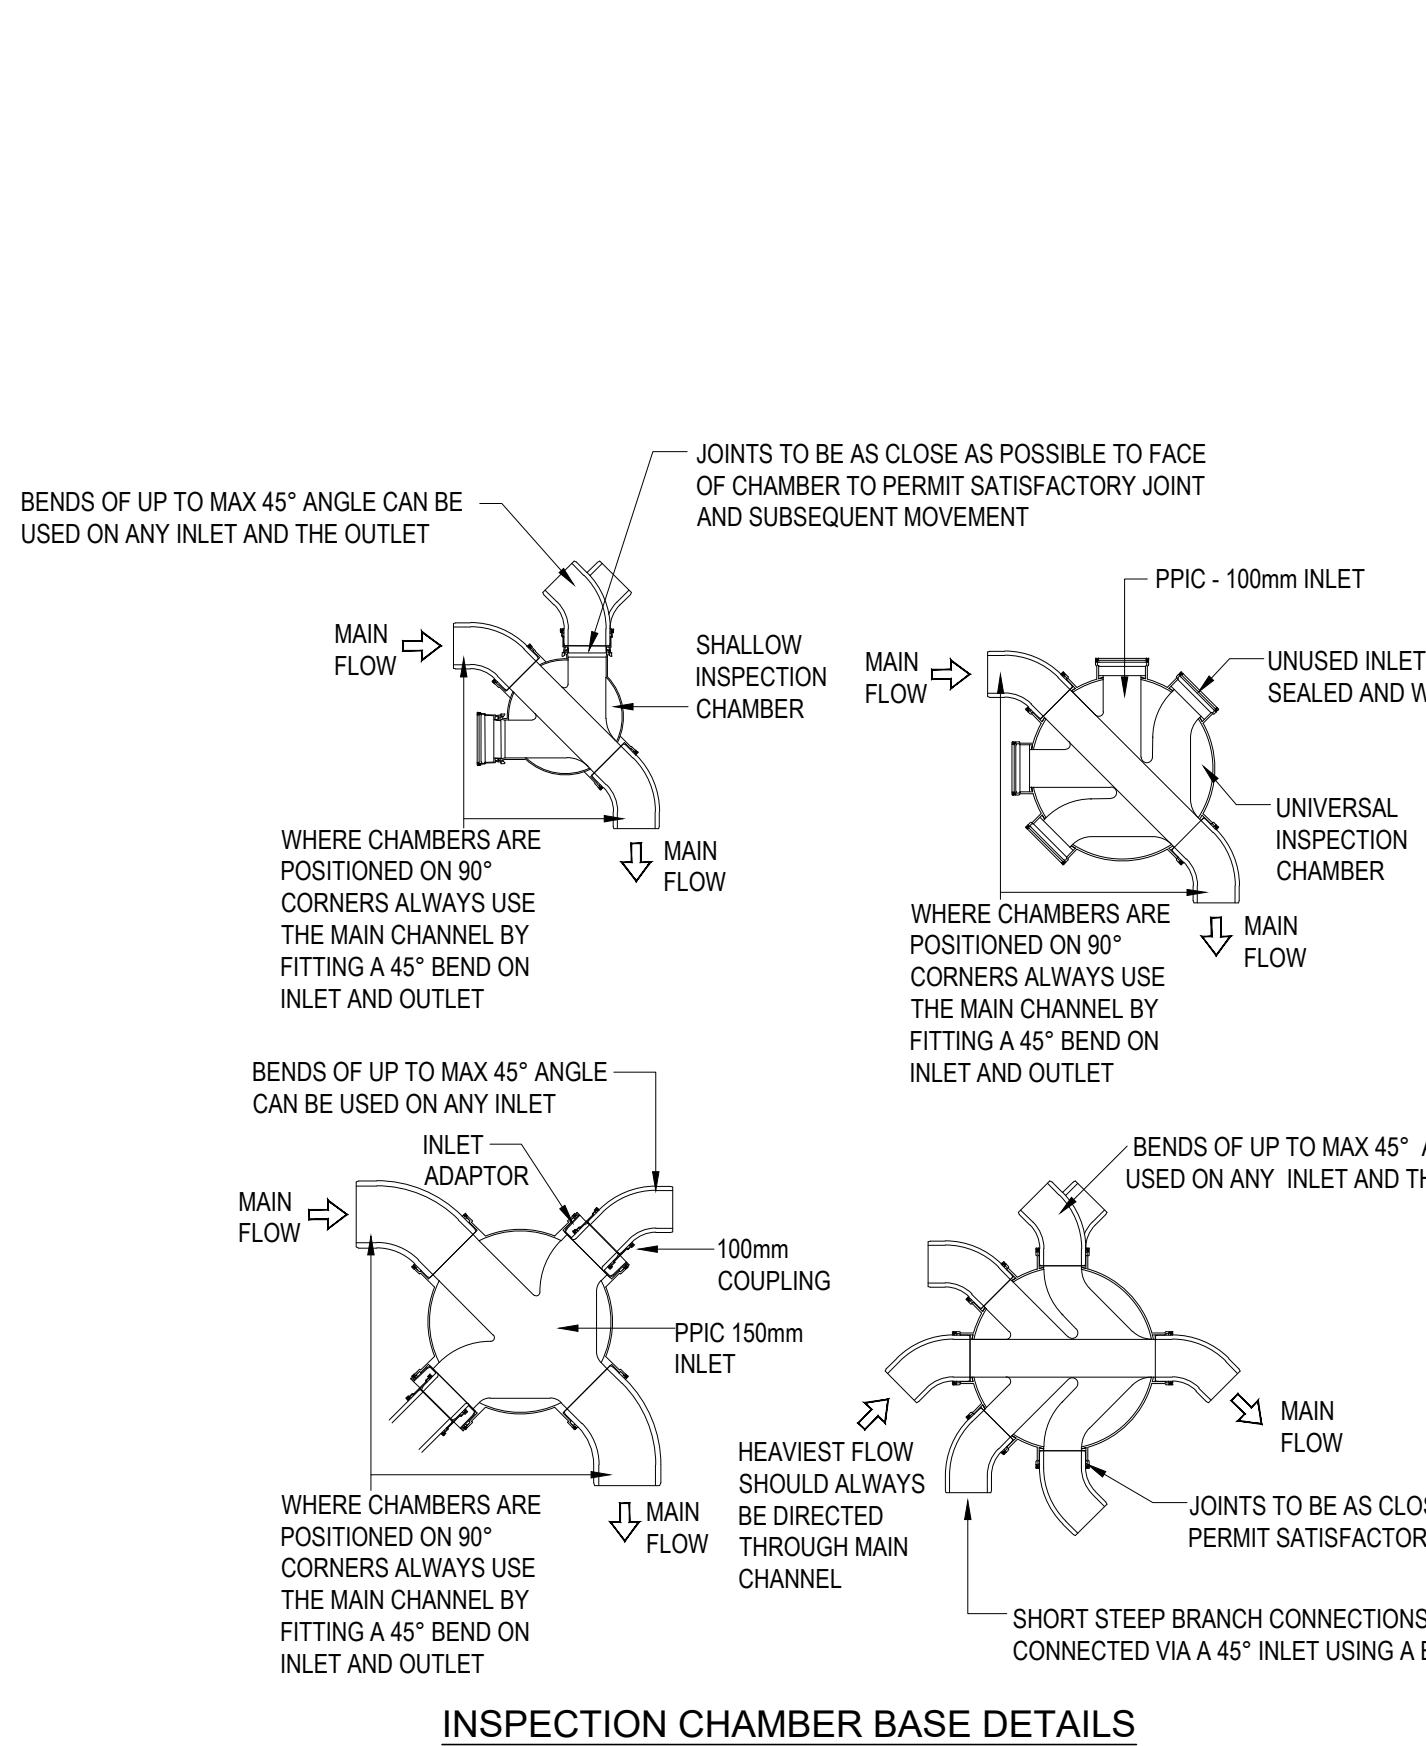
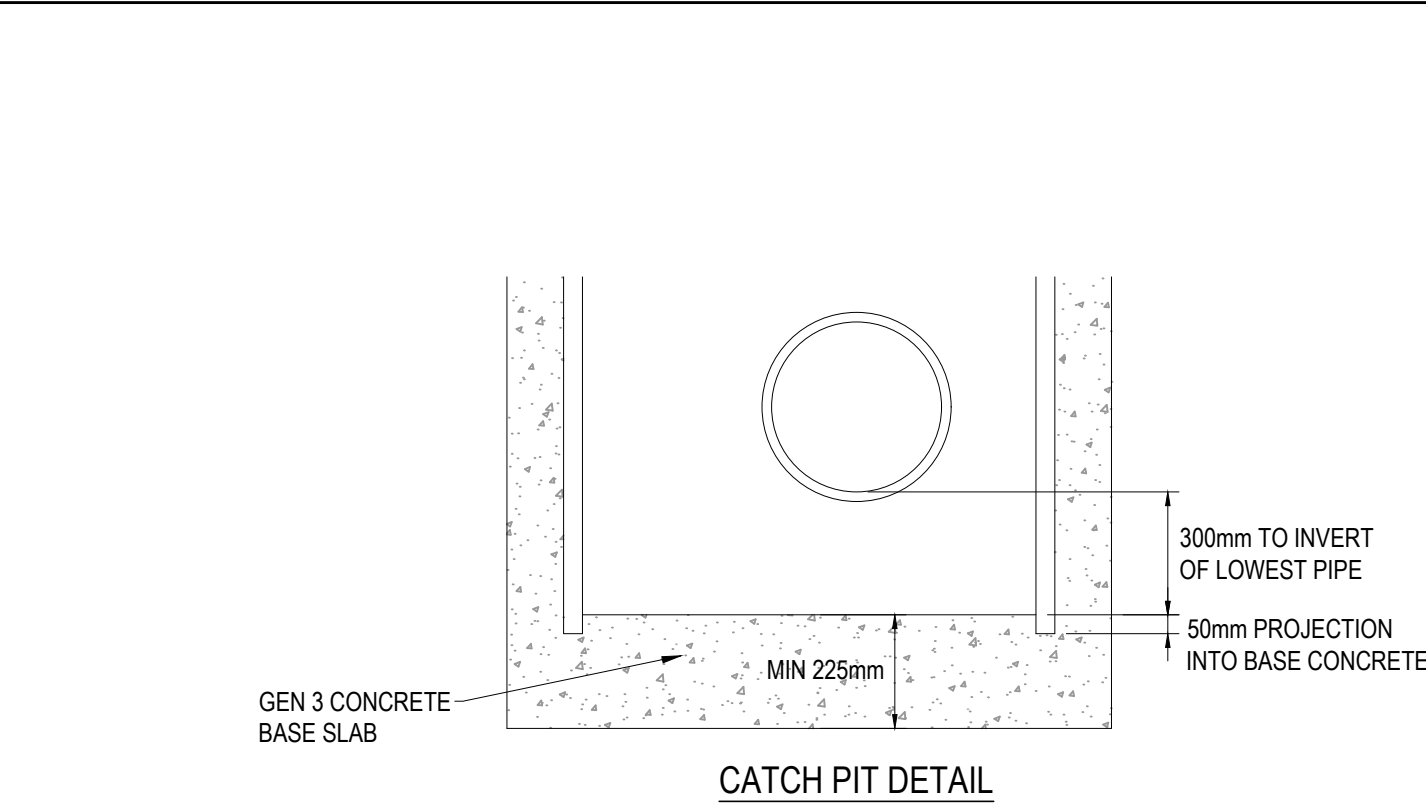
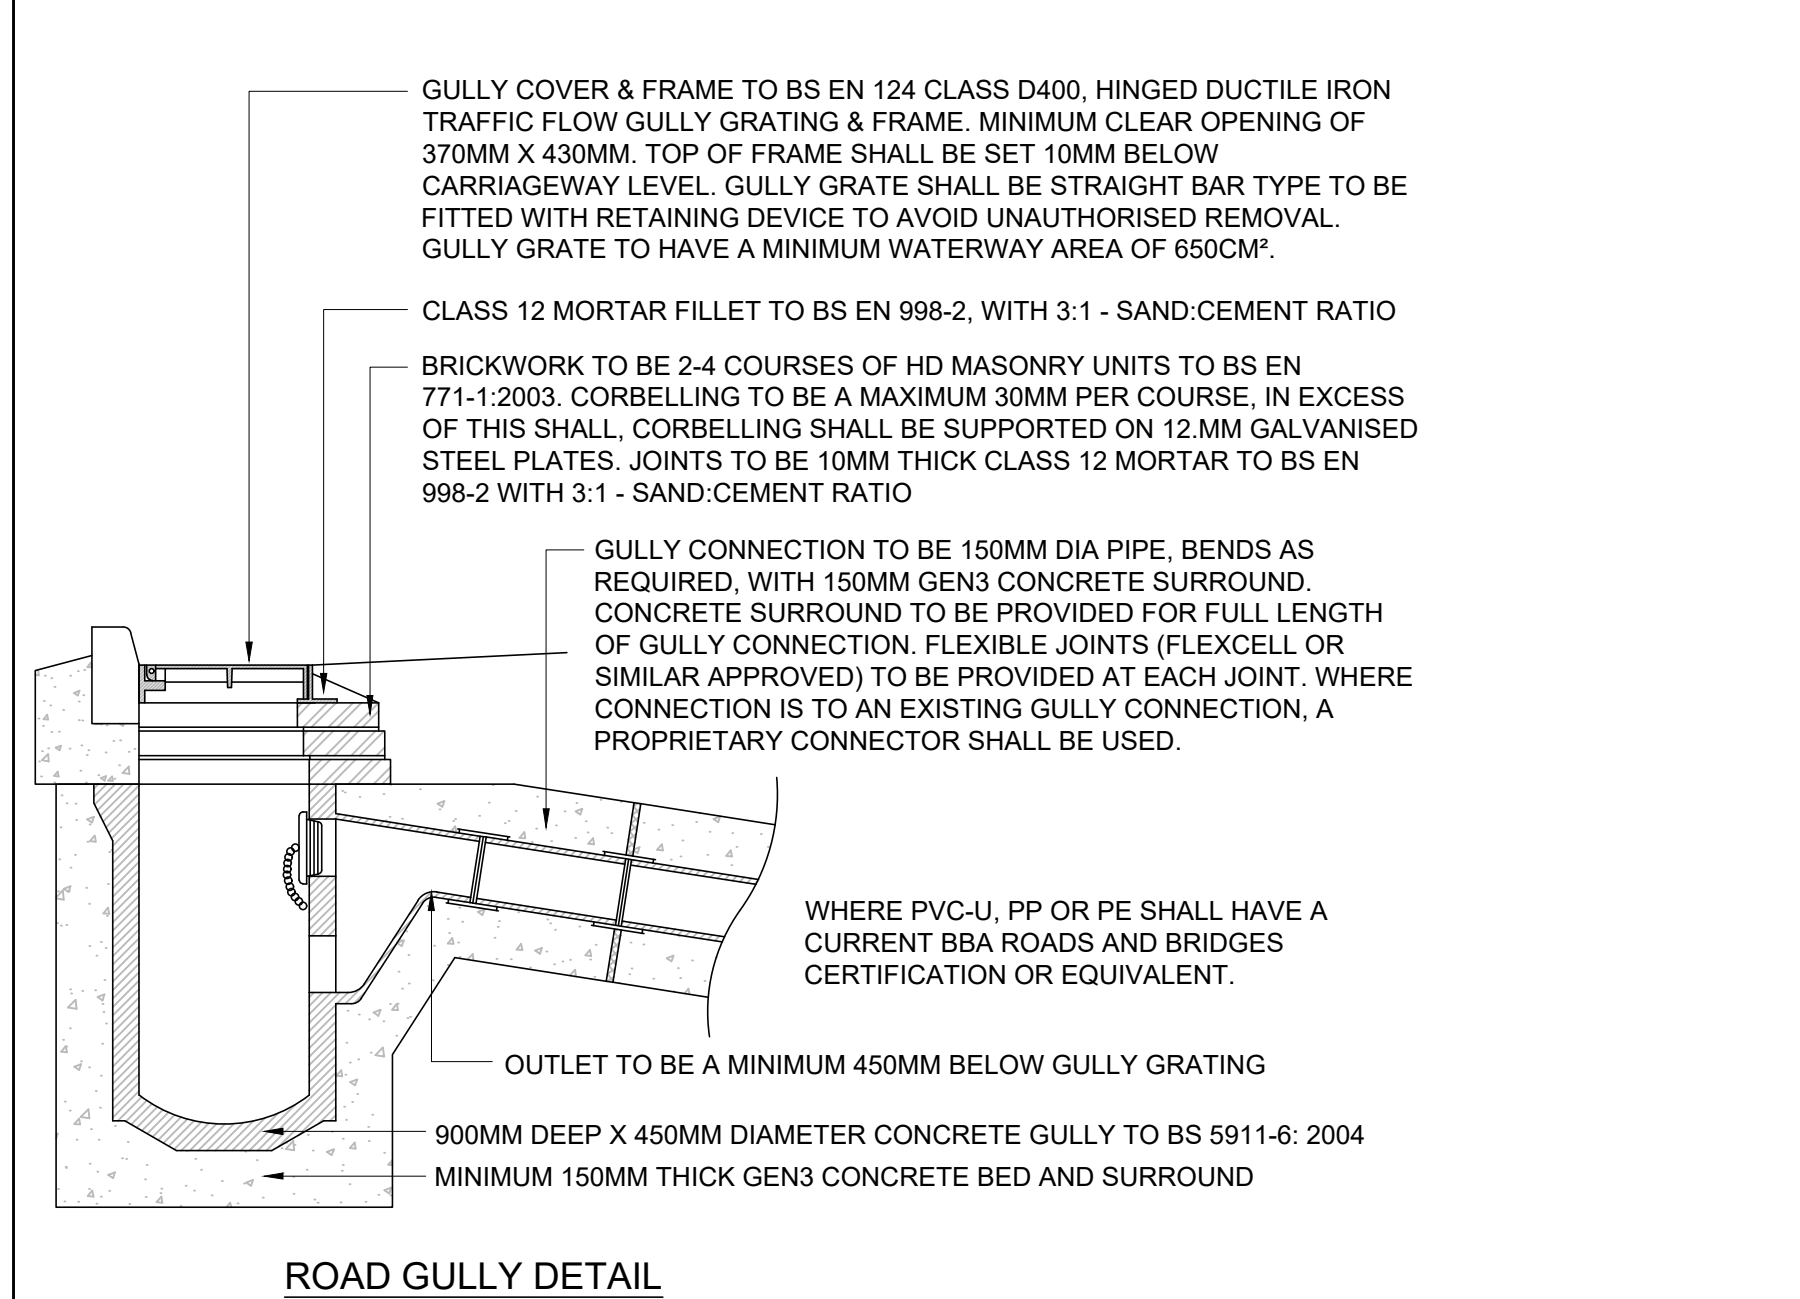
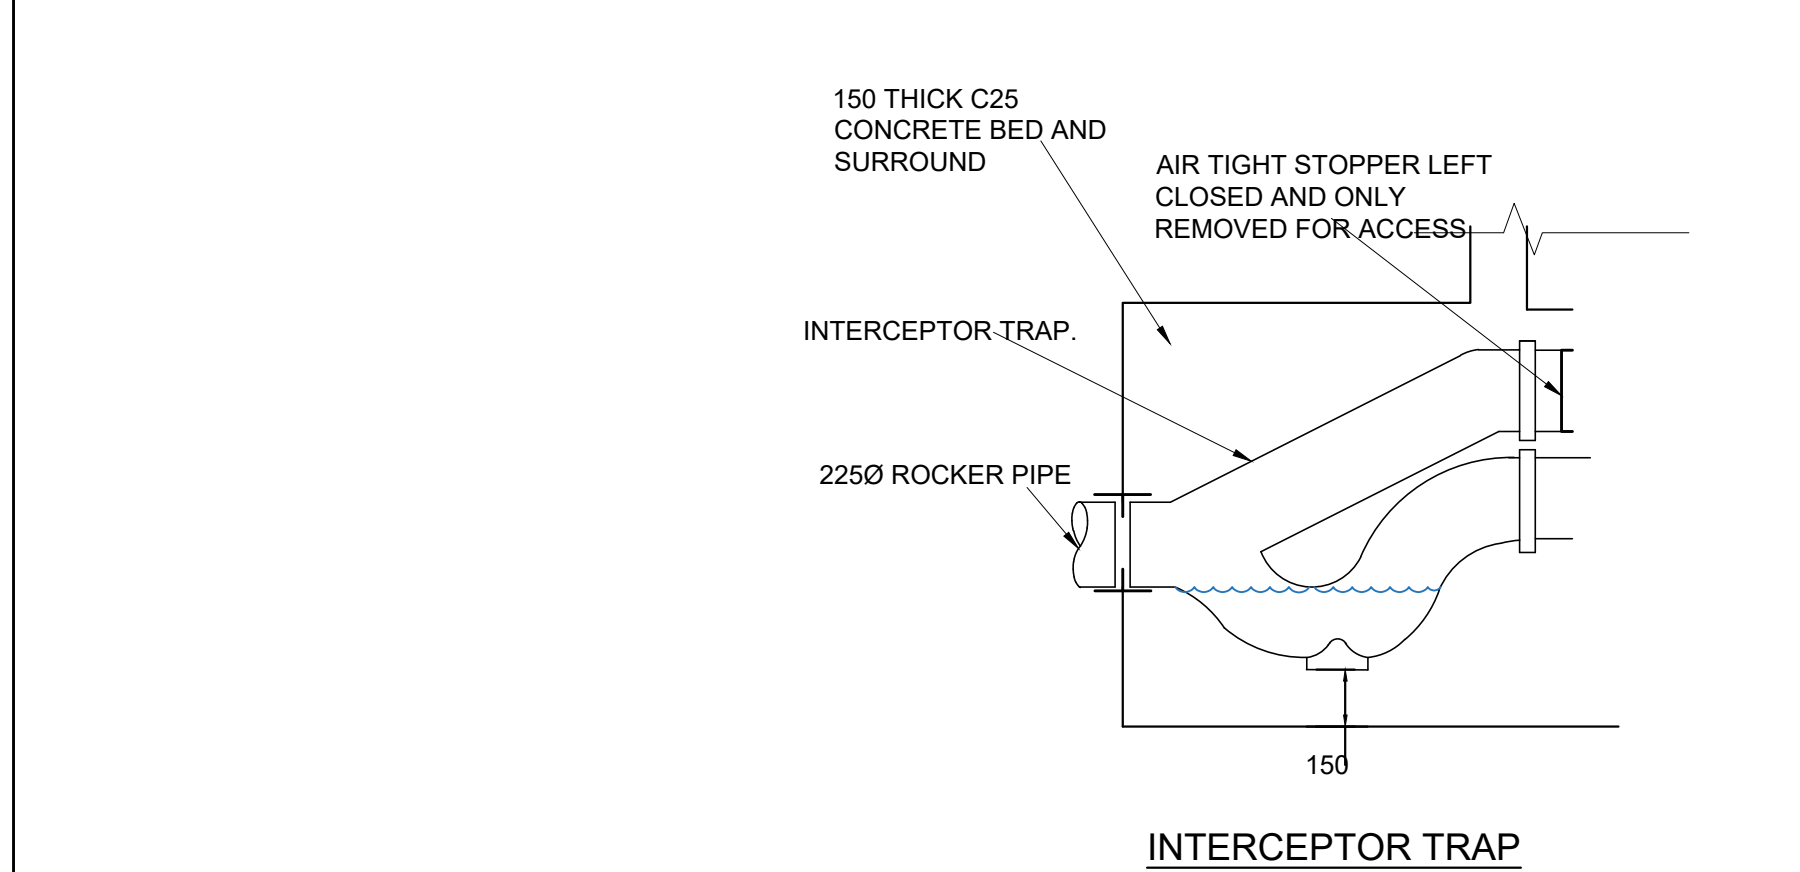
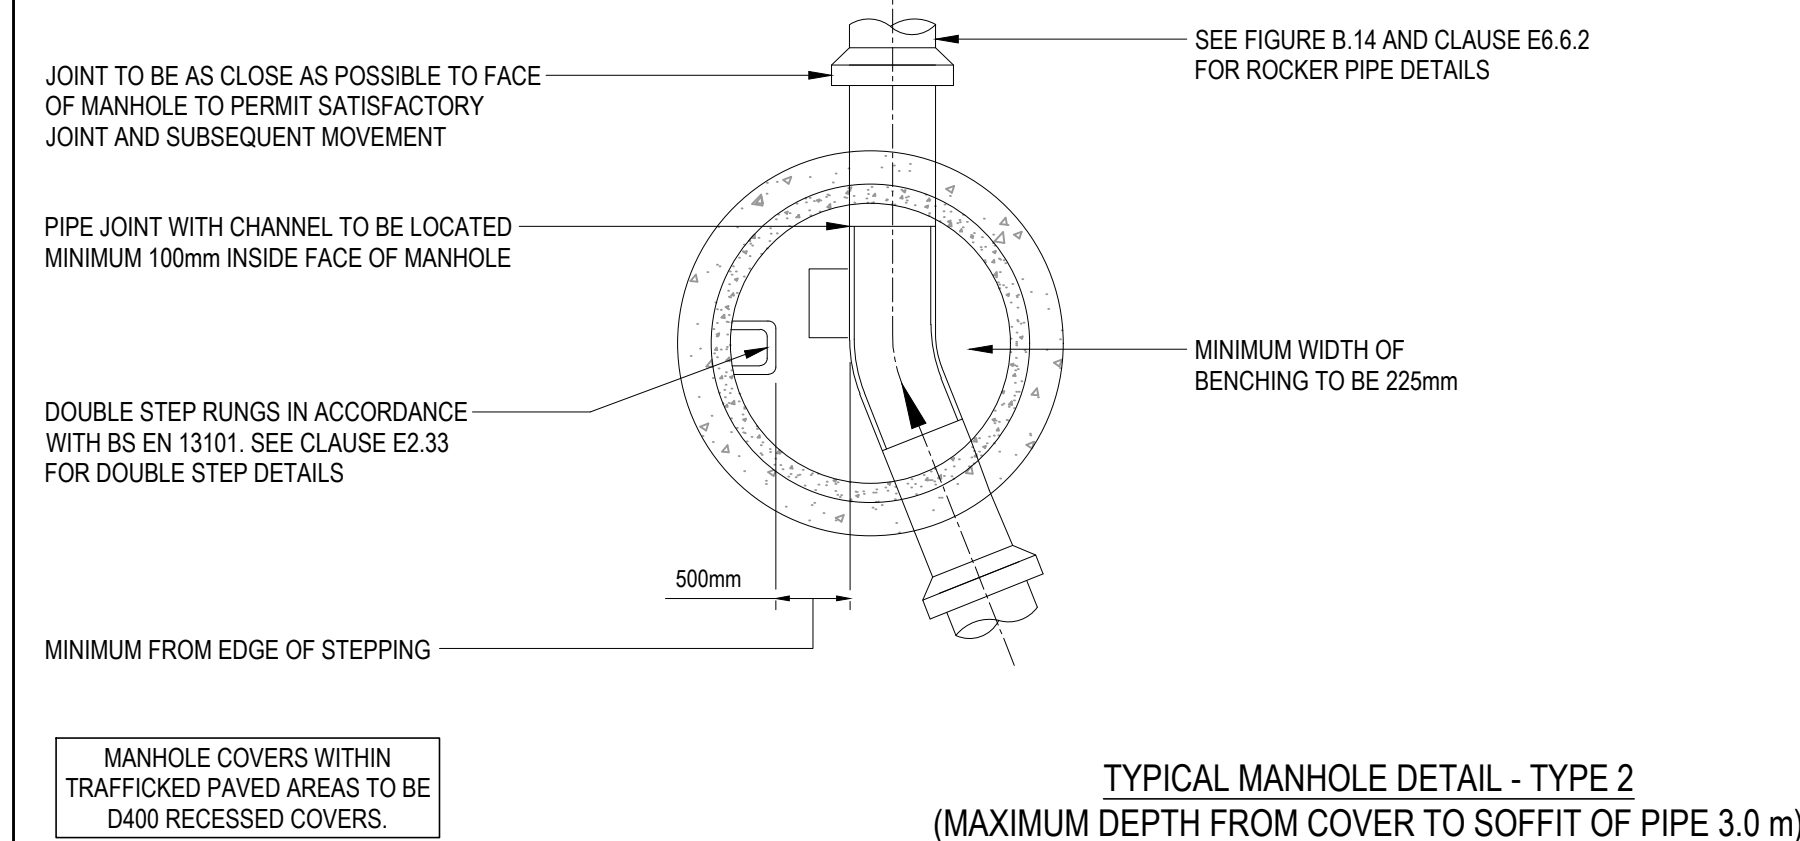
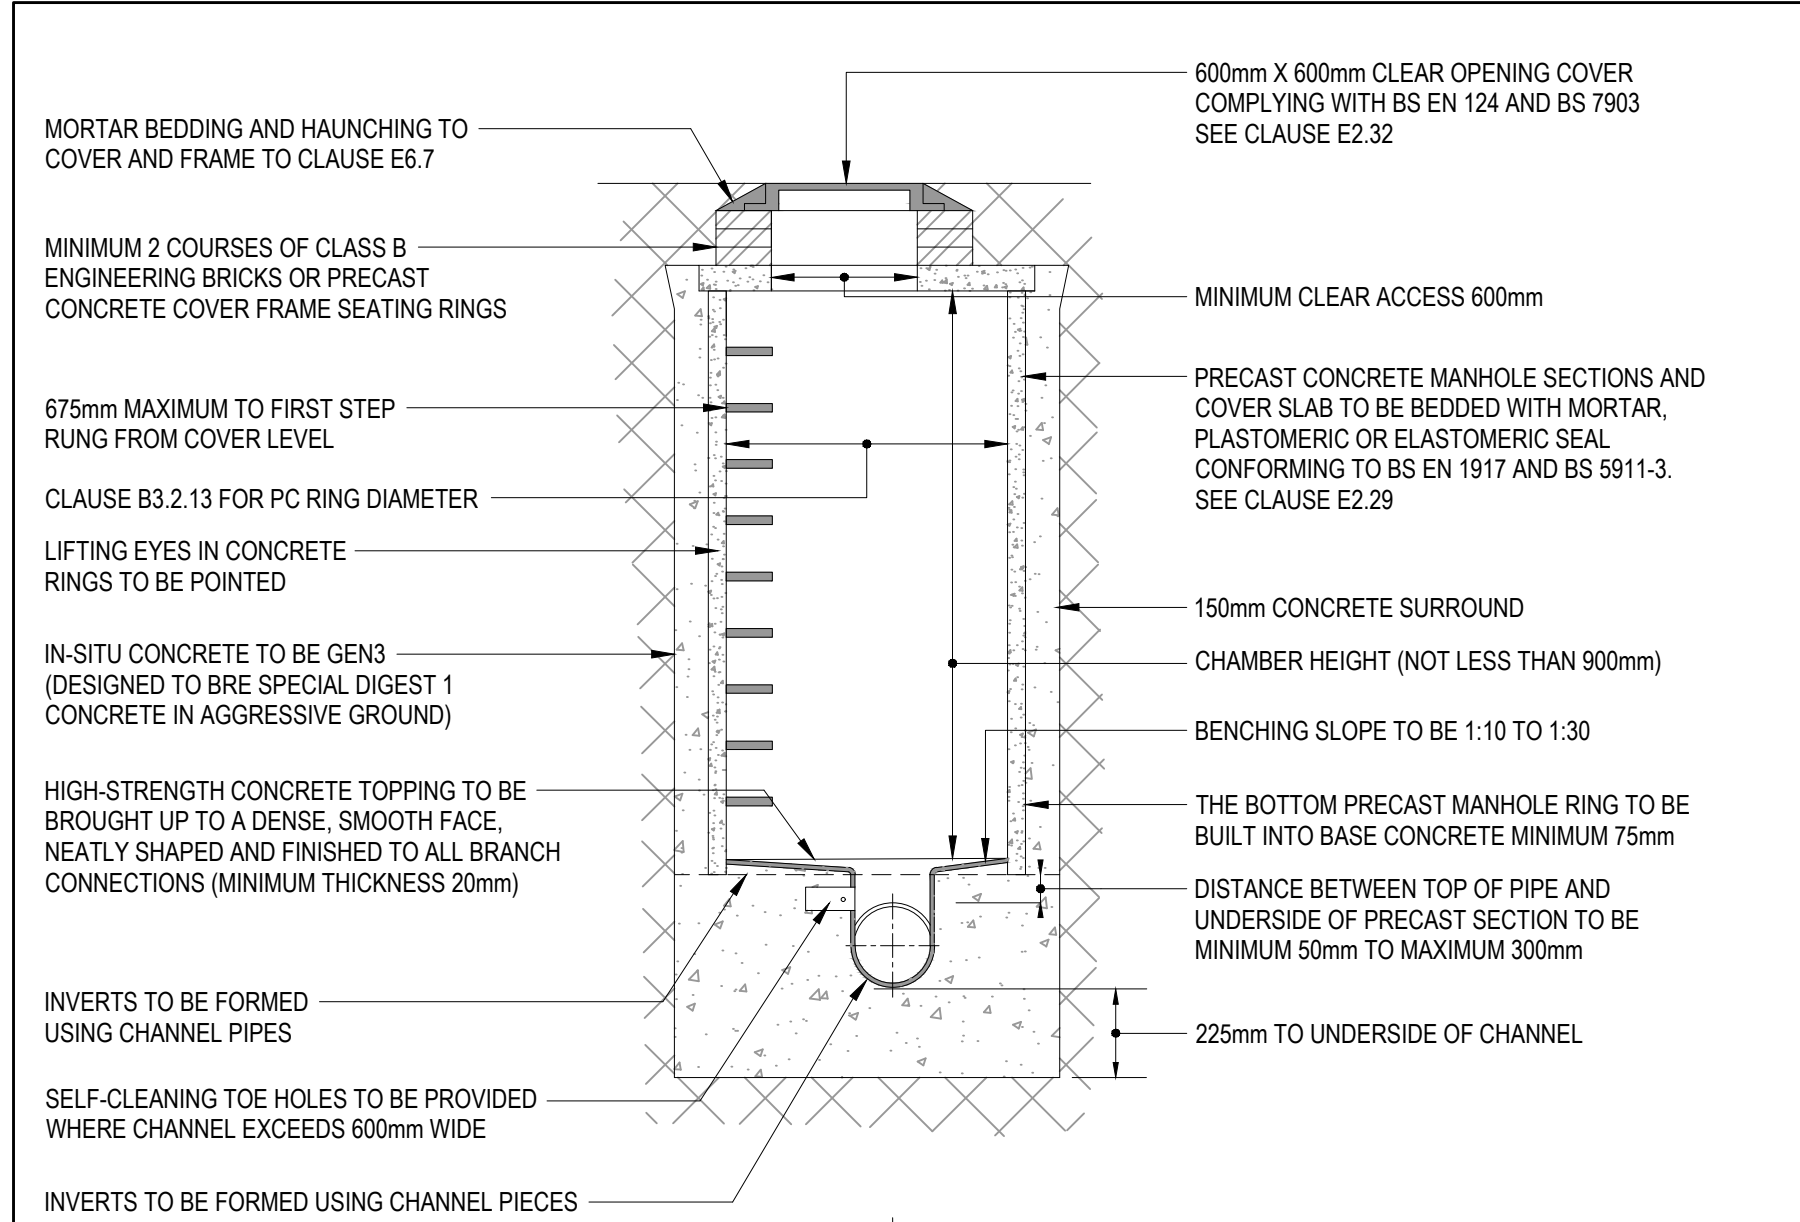
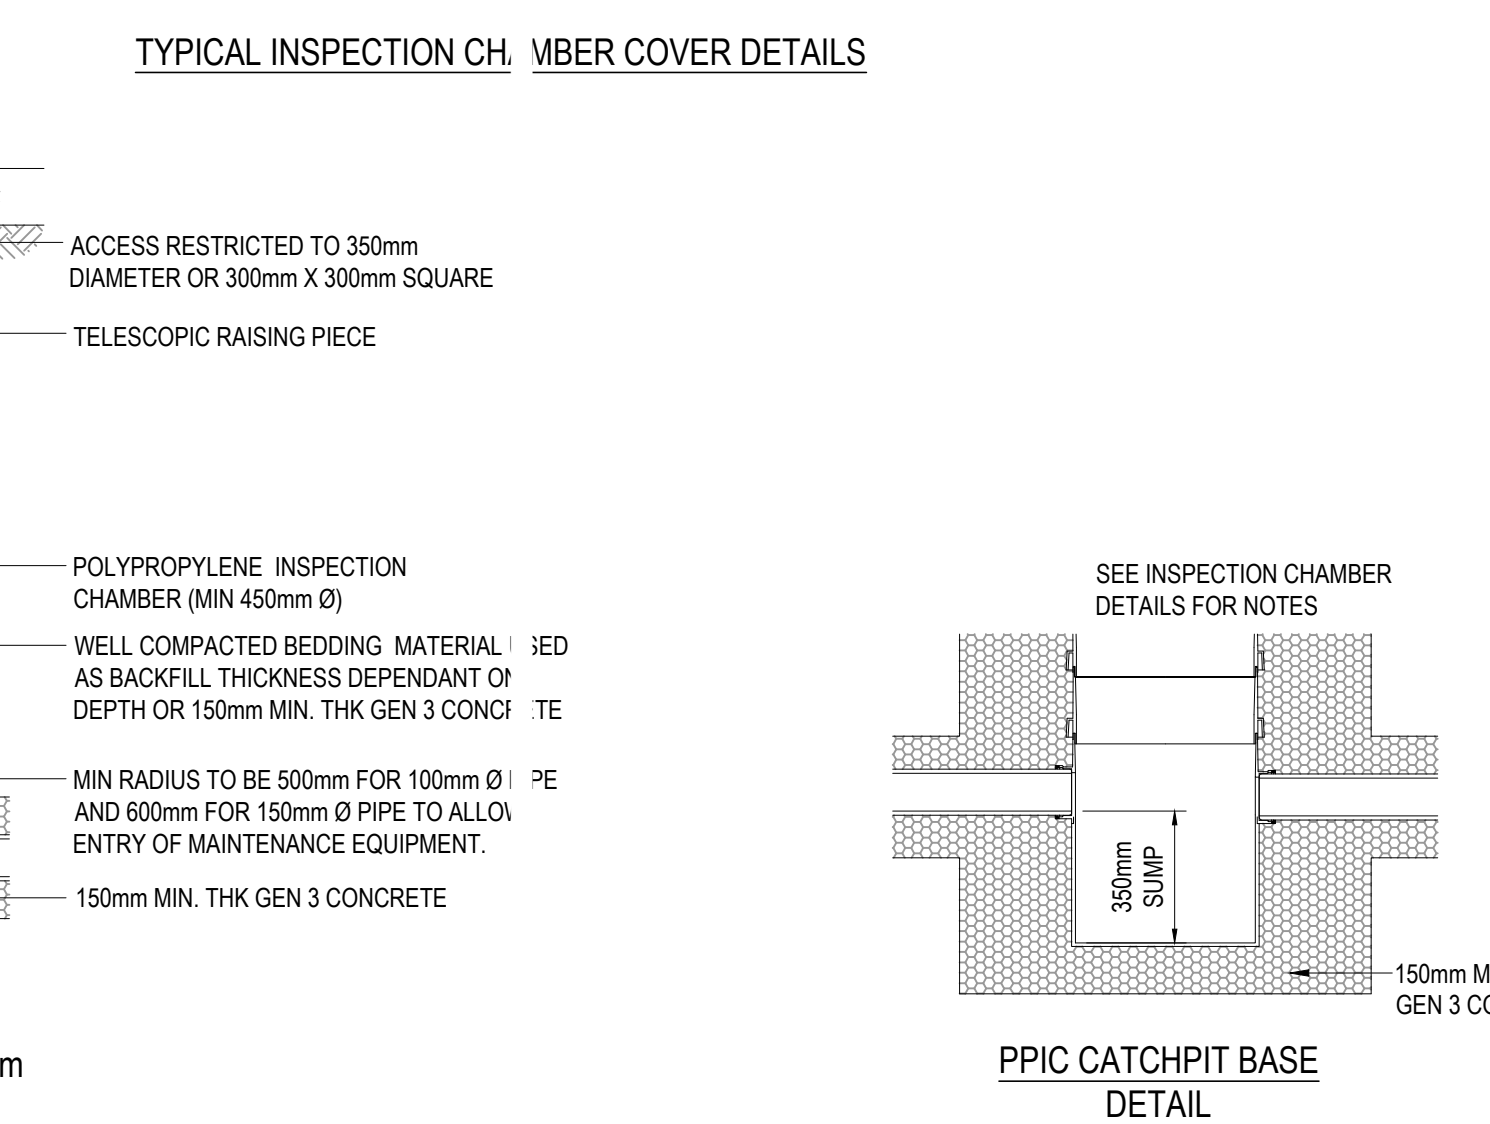
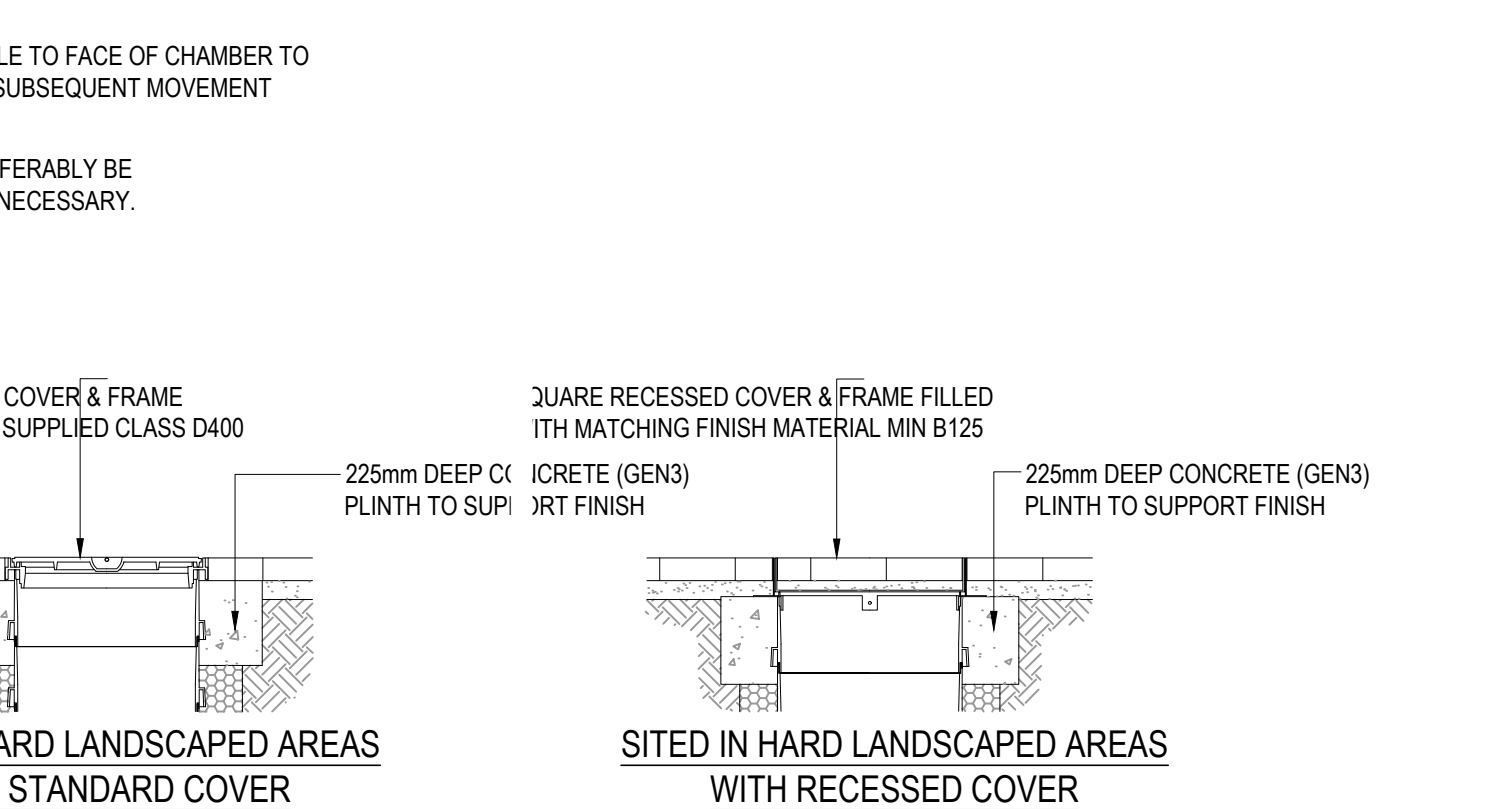


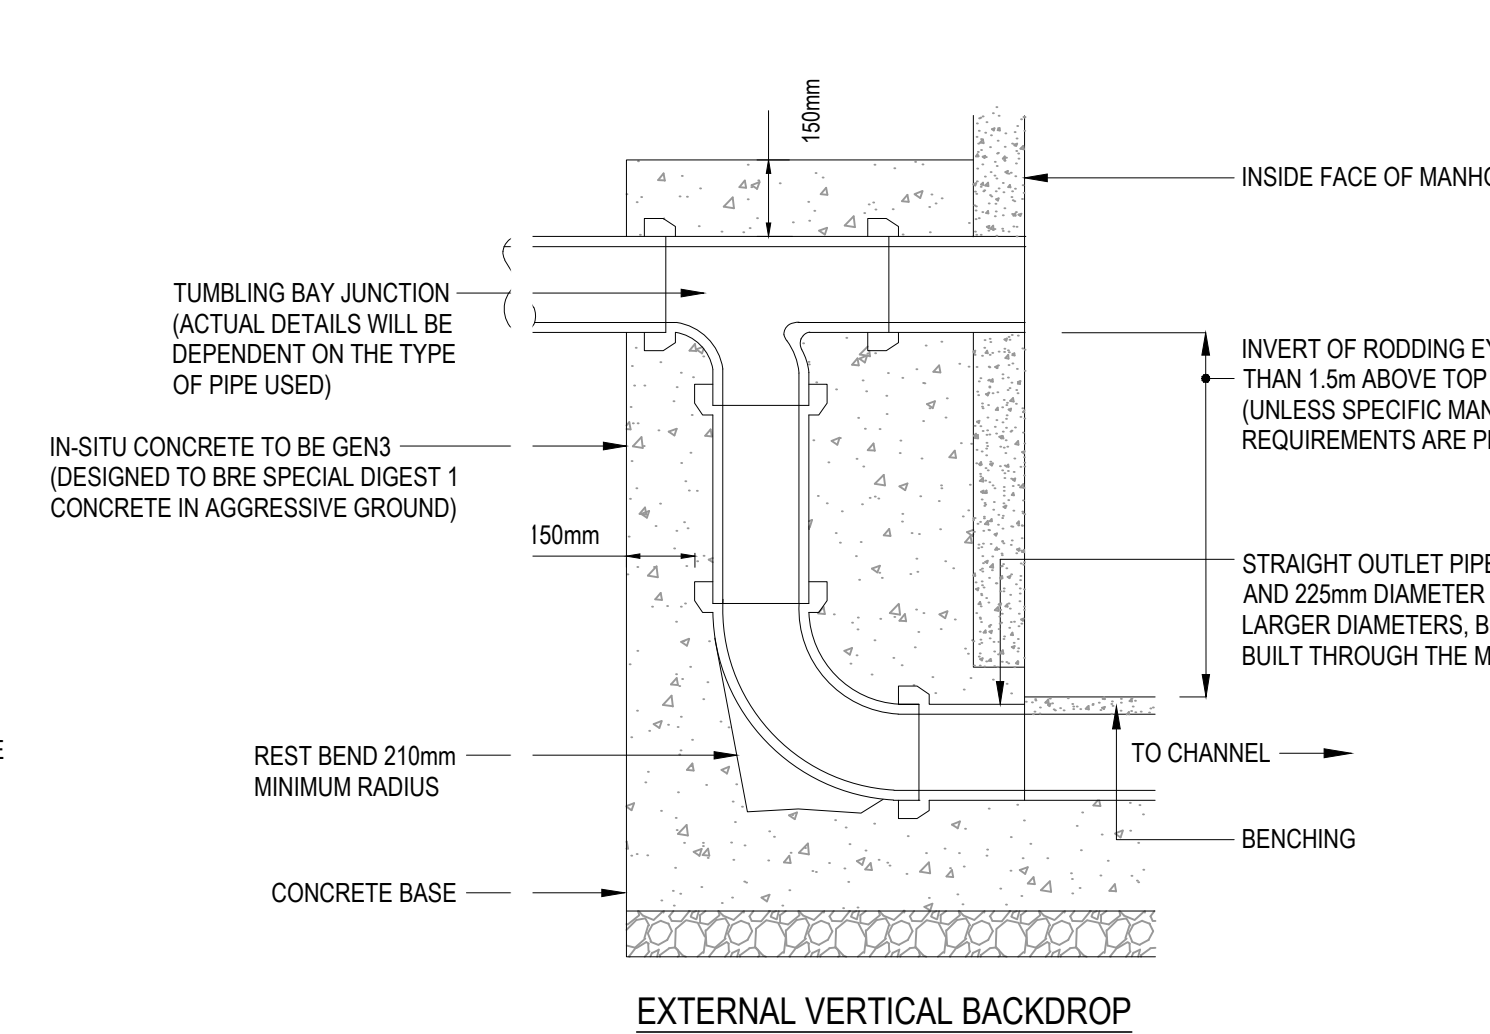

SHALLOW INSPECTION CHAMBER
MAX DEPTH 0.6m

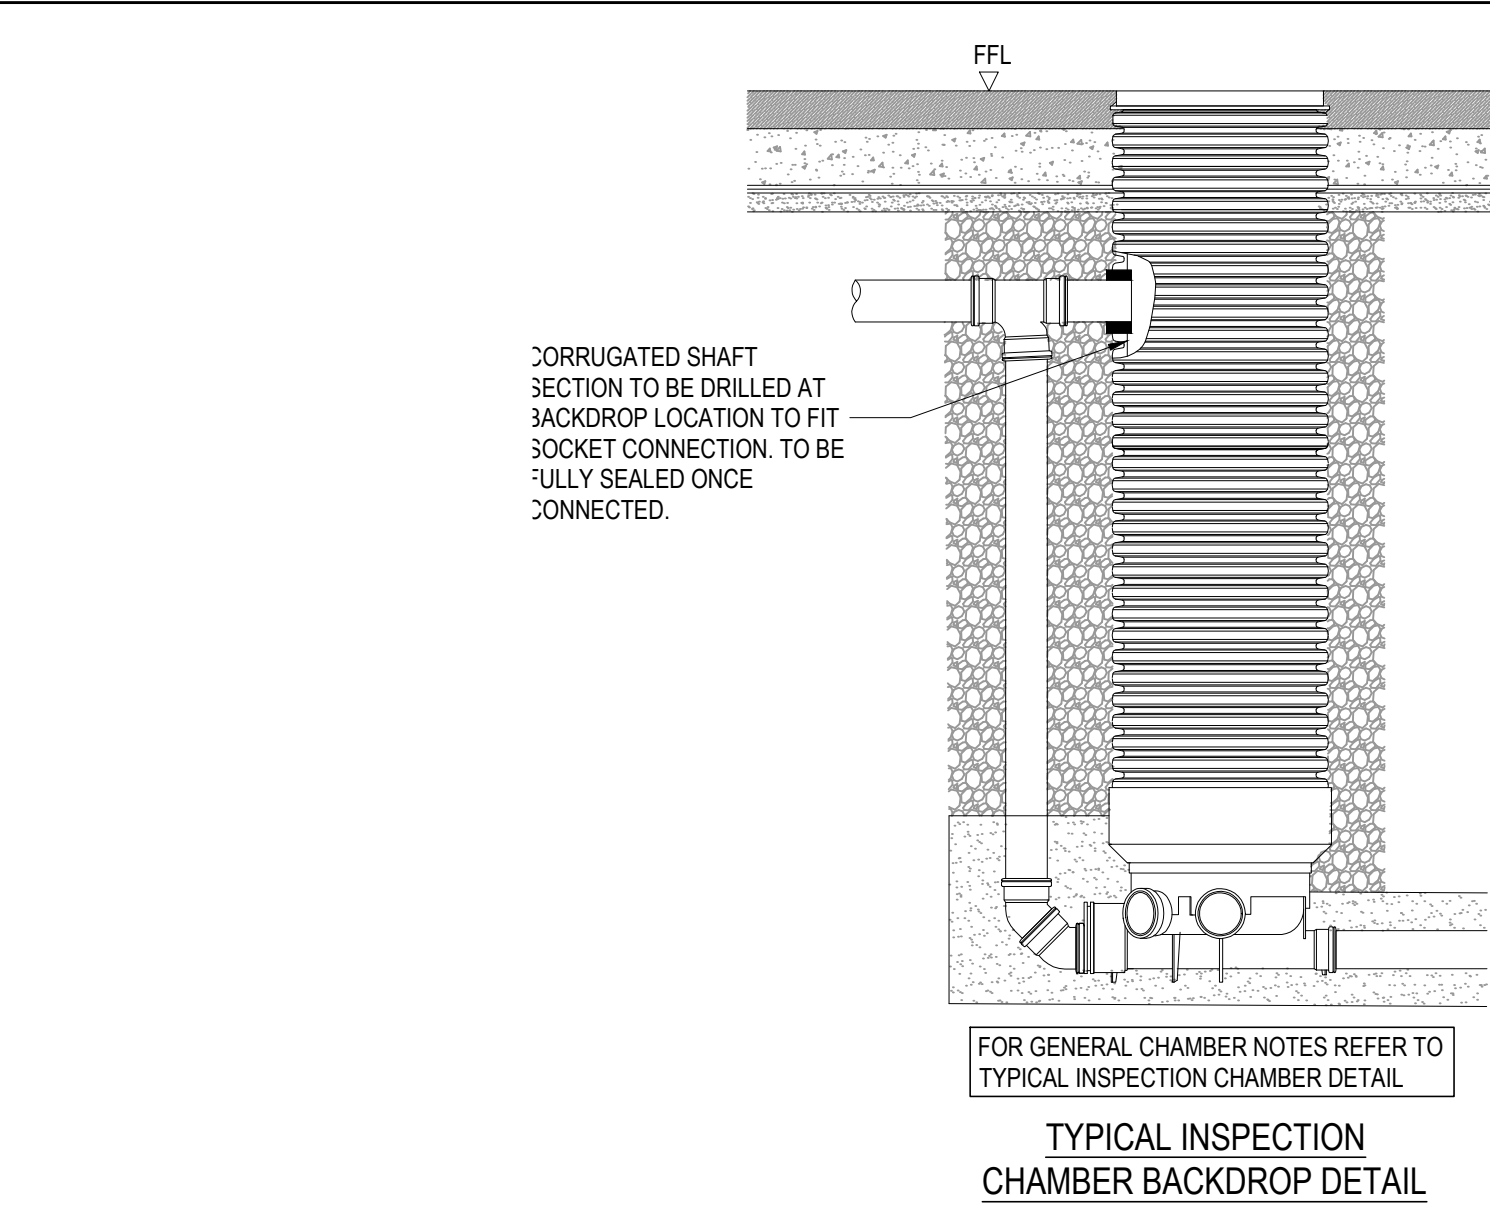

PPIC CATCHPIT BASE
DETAIL

- GENERAL NOTES:
- THIS DRAWING IS TO BE READ IN CONJUNCTION WITH ALL RELEVANT ARCHITECTS AND ENGINEERS DRAWINGS AND SPECIFICATIONS.
 - DO NOT SCALE THIS DRAWING. ANY AMBIGUITIES, OMISSIONS AND ERRORS ON DRAWINGS SHALL BE BROUGHT TO THE ENGINEERS ATTENTION IMMEDIATELY. ALL DIMENSIONS MUST BE CHECKED / VERIFIED ON SITE.
 - ALL DIMENSIONS ARE IN METRES UNLESS NOTED OTHERWISE.
 - FOR FULL DRAINAGE NOTES REFER TO DWG 072071-CUR-XX-00-DR-C-90001

FINAL CONSTRUCTION
THE INFORMATION IS BASED ON CONFIRMATION FROM THE CONTRACTOR OF THE INSTALLED DRAINAGE. THERE MAY BE VARIATIONS ON SITE WHICH ARE NOT REFLECTED ON THIS DRAWING AND HAS NOT BEEN VERIFIED.

FC01	FINAL CONSTRUCTION ISSUE	21.09.22	ATL	ATL
C03	DRAWING NUMBER CORRECTED	23/12/21	ATL	ATL
C02	UPDATED IN LINE WITH DESIGN TEAM COMMENTS	09/11/21	ATL	ATL
C01	CONSTRUCTION ISSUE	20.09.21	ATL	MW
P02	ISSUED FOR DISCHARGE OF CONDITION	05.07.21	ATL	ATL
P01	STAGE 2 ISSUE	21.02.20	ATL	CD
Rev:	Description:	Date:	By:	Chkd:

curtins

Merchant Exchange, 17-19 Whitworth Street West, Manchester, M1 5WG
0161 236 2384
manchester@curtins.com
www.curtins.com

Civils & Structures • Transport Planning • Environmental • Infrastructure • Geotechnical • Conservation & Heritage • Principal Designer
Birmingham • Bristol • Cambridge • Cardiff • Douglas • Dublin • Edinburgh • Glasgow • Kentish • Leeds • Liverpool • London • Manchester • Nottingham

Status:

Project:

Kingcardine Court

Orig Title:

TYPICAL DRAINAGE DETAILS
SHEET 1

Size:	Date:	Drawn By:	Designed By:	Checked By:
A1	21.02.20	ATL	ATL	CD
Scale:	NTS			
Project No:	Originator:	Zone:	Level:	Type:
500991 - CUR - ZZ - 00 - DR - D - 9520	FC01			