
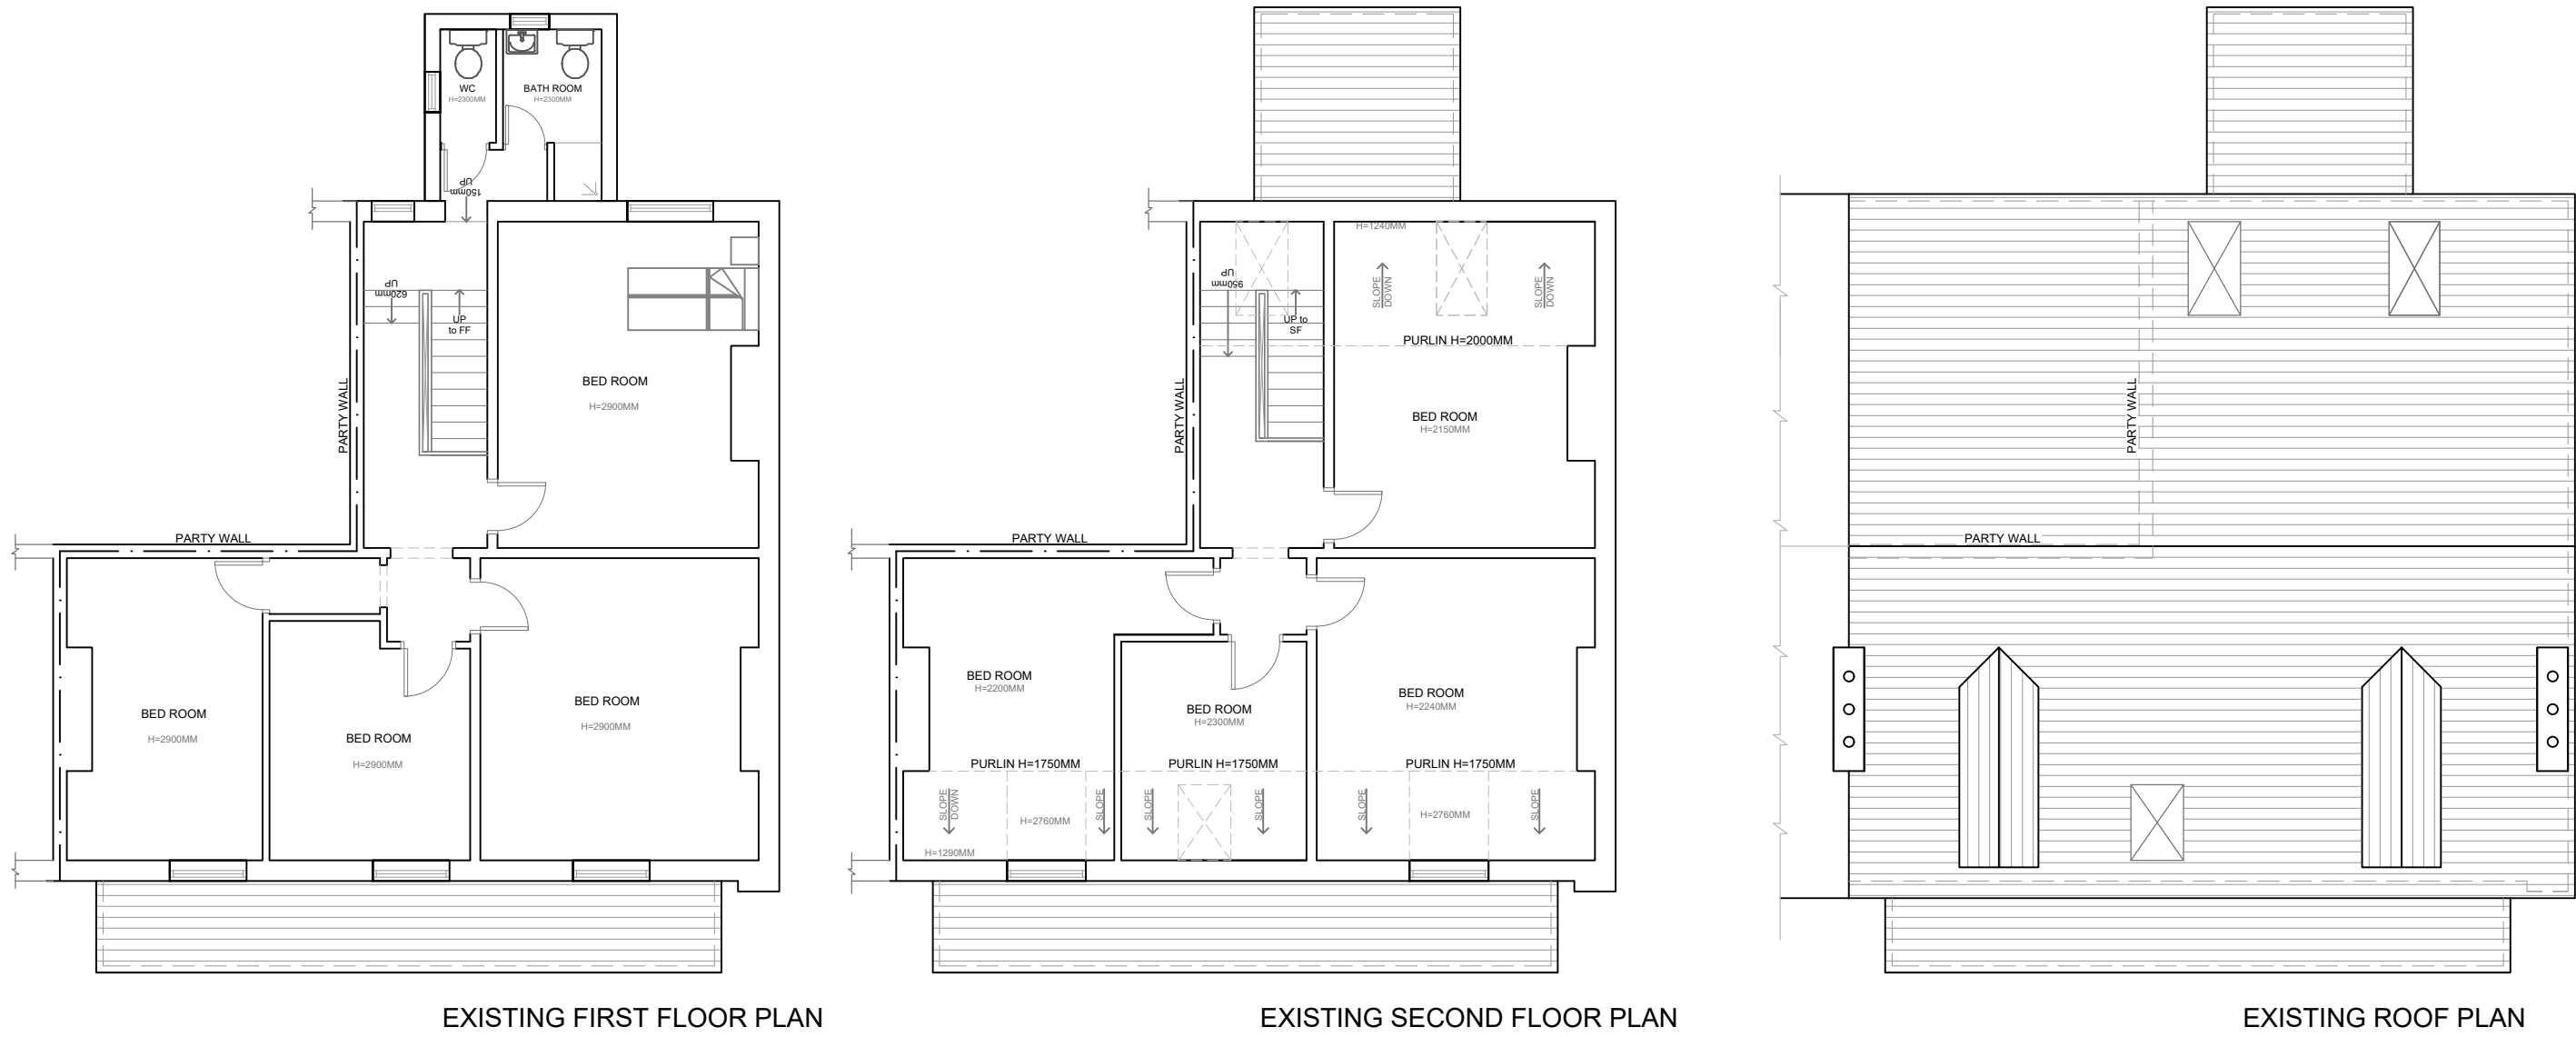


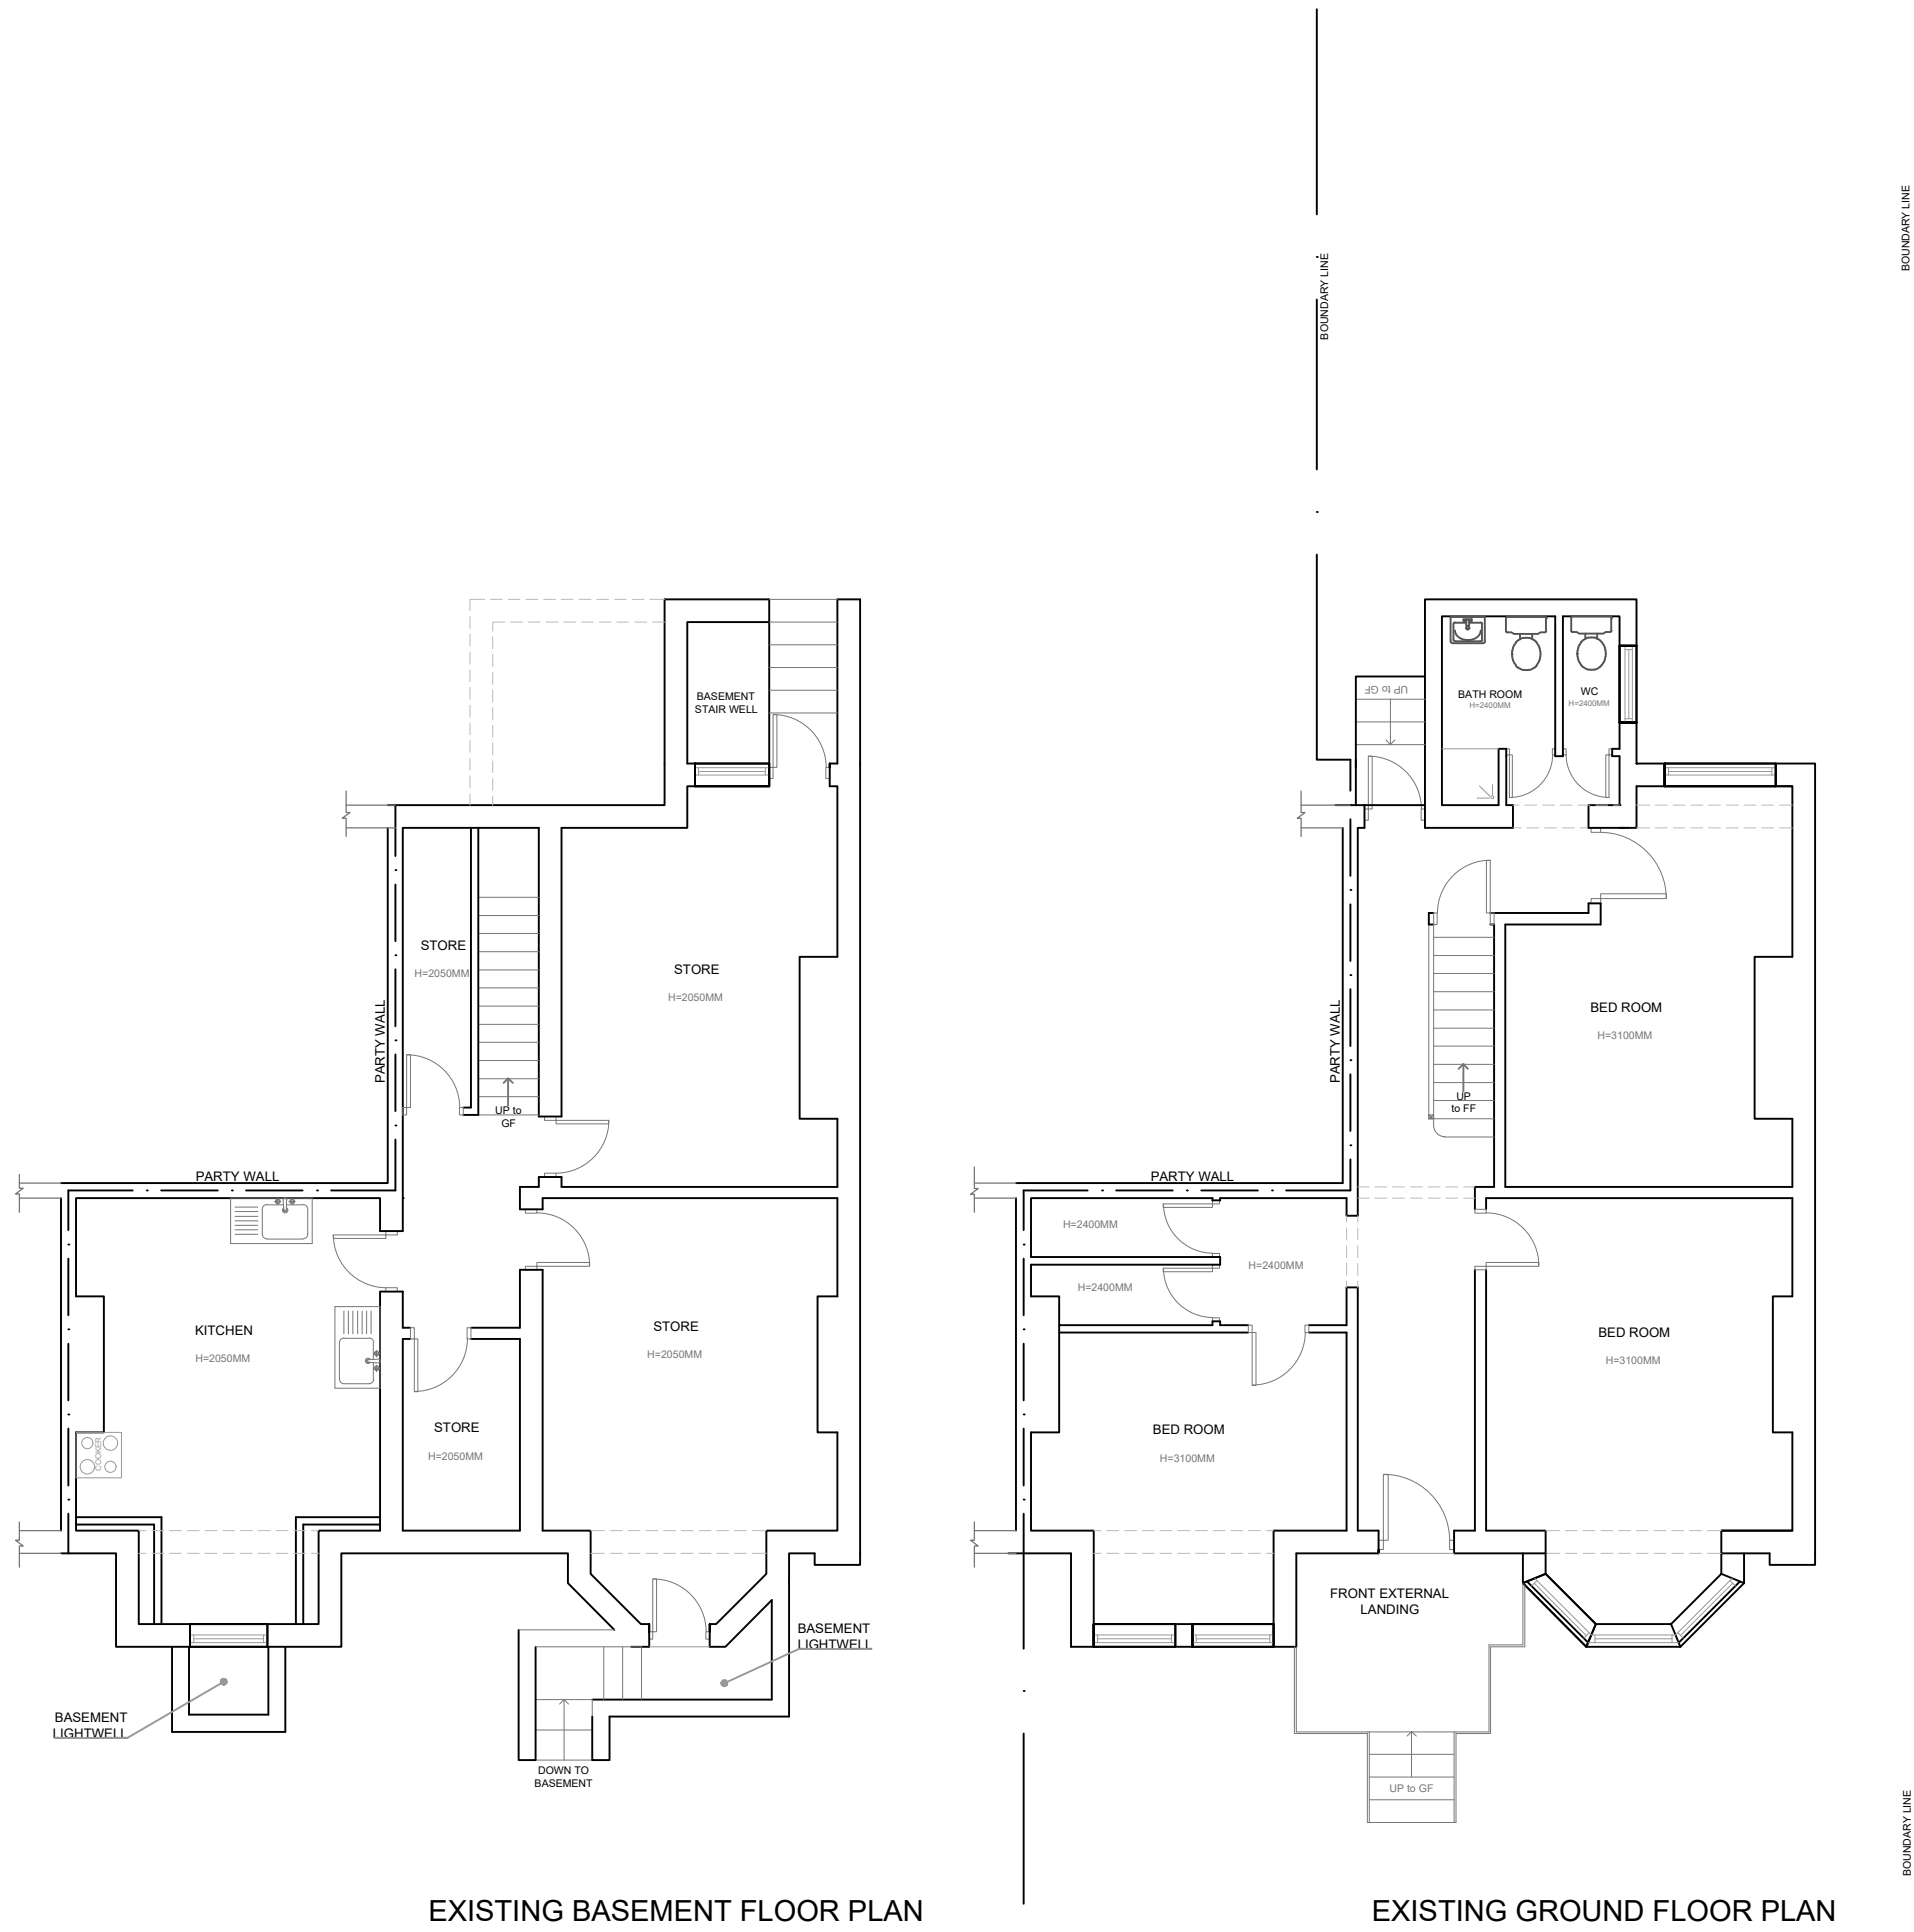

NOTES

REVISIONS

PROJECT: EXISTING DRAWINGS FOR
PROJECT AT 247 UPPER BROOK STREET
MANCHESTER

CLIENT: MEDLOCK HOUSE

SCALE: 1:100 @ A1 SHEET

REFERENCE NO:1328

BARRY CULLEN
ARCHITECTURE
email:barrycullen_bc@yahoo.co.uk
mob: 07851262695

