



PAINTED TIMBER: FARROW & BALL LAMP ROOM GREY 88


PAINTED TIMBER: FARROW & BALL SLIPPER SATIN 2004

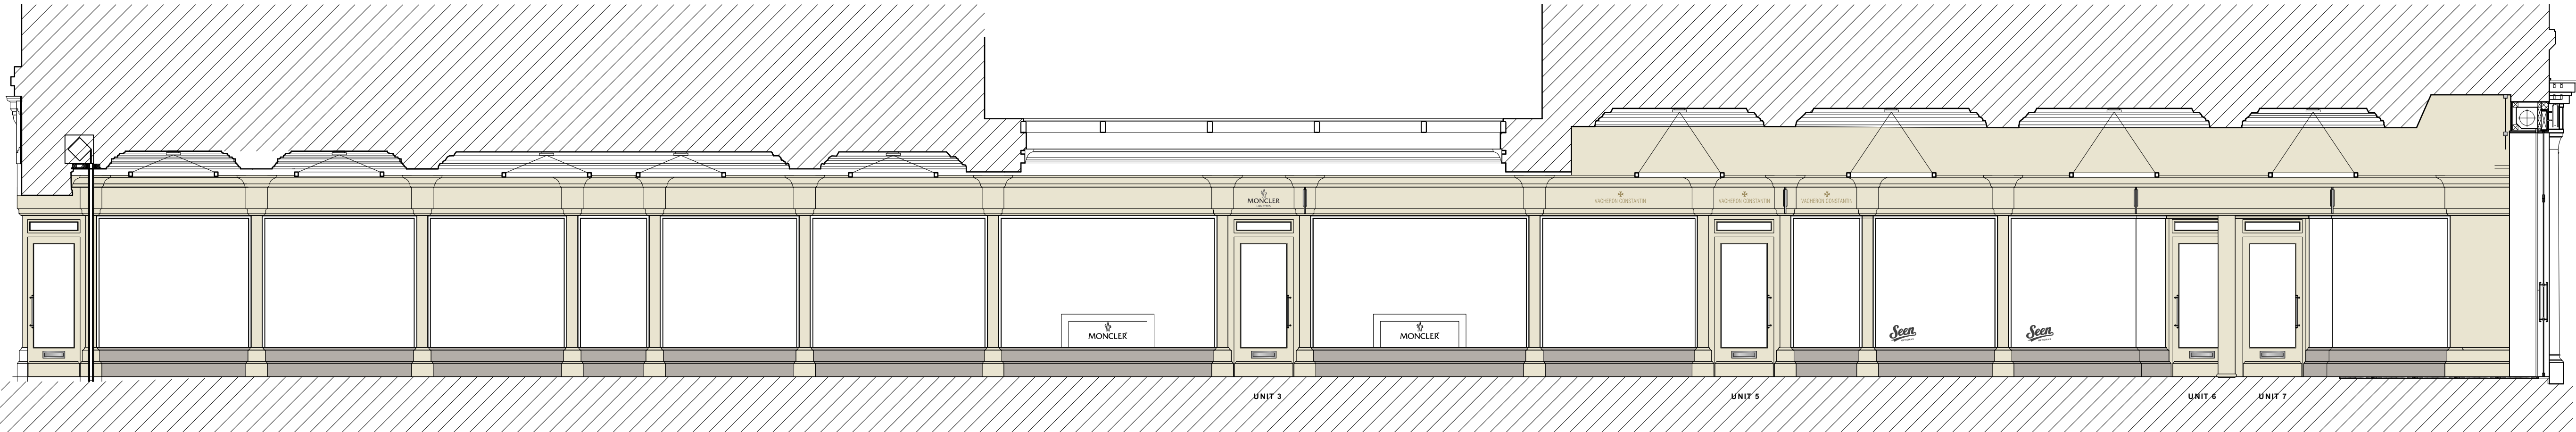

2 PROPOSED INTERNAL ELEVATION
PL301 SCALE: 1:50 @ A1

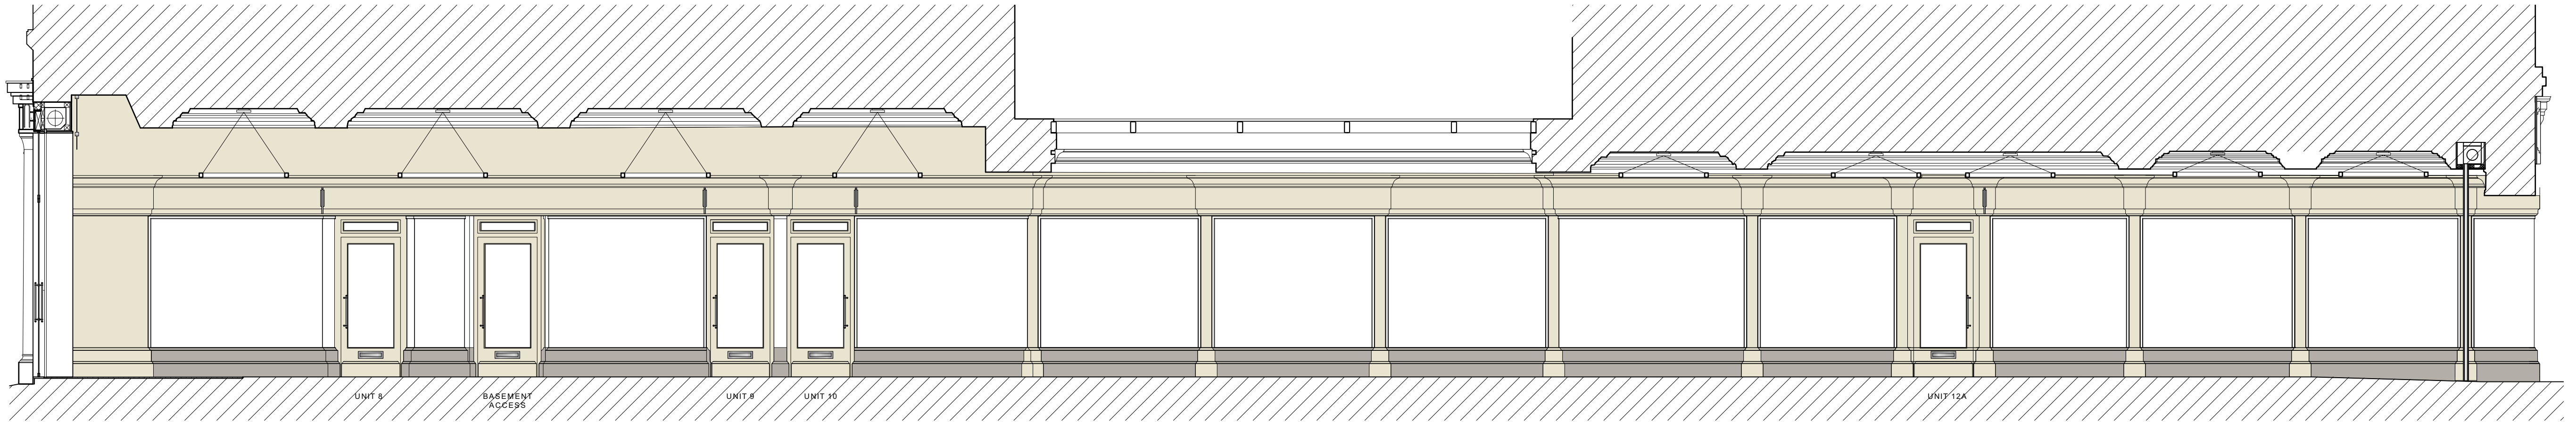

1 PROPOSED INTERNAL ELEVATION
PL301 SCALE: 1:50 @ A1

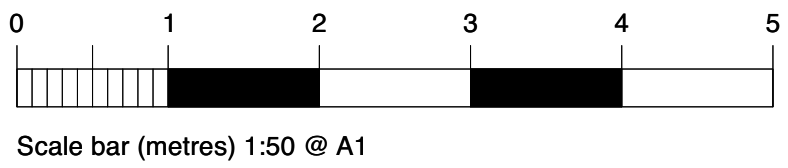

apt.design

Studio 1

31 Main Street, Kilby
Leicestershire, UK, LE18 3TD

Studio 2

2nd Floor, 22 Conduit Street
London, UK, W1S 2XR

W

www.apt-design.co.uk

T

+44 (0)1858 469420

For Office Use: A_12579

URBAN OUTFITTERS

ST ANN'S ARCADE
ST ANN'S SQUARE
MANCHESTER
M2 7HN

CONSULTANT :

DRAWN BY:

ZR

ISSUE / DATE:

CONDITION DISCHARGE07.11.2022

REVISION :

SHEET TITLE :
PROPOSED ARCADE
INTERNAL
ELEVATIONS

SHEET NO. :

PL301

Figured dimensions shall be taken in preference to scaled dimensions and any discrepancies or errors are to be referred to the Designer. Contractors, sub-contractors and suppliers must verify all dimensions on site before commencing work or making any fabrication drawings. © Copyright Reserved