



SLIDING GATE SIDE ENTRANCE X2

WHITWORTH MANSION

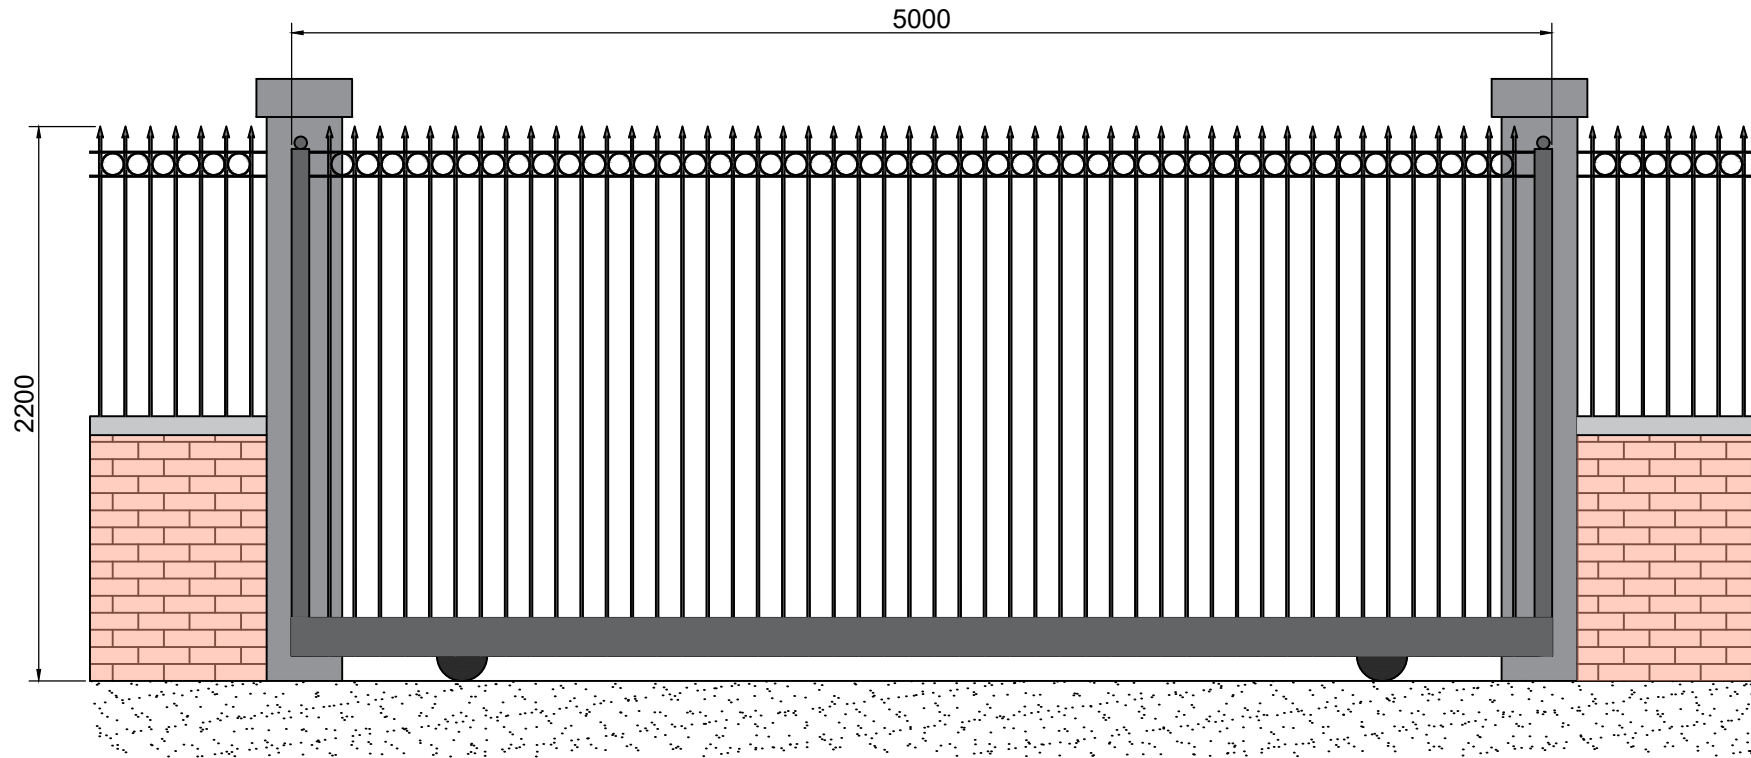

SITE: WHITWORTH MANSION	1 DRAWING NO.	1 PROJECT NO.	20/09/22 DATE.	ANDERSON ENGINEERING AND WELDING SERVICES LTD. Email: info@aws-fabs.co.uk Tel: +44 787 327 4195
TITLE: SLIDING GATE SIDE ENTRANCE X2	1:30 SCALE AT A4.	LA DRAWN.	LA CHECKED. A REVISION.	

TYPICAL PANEL

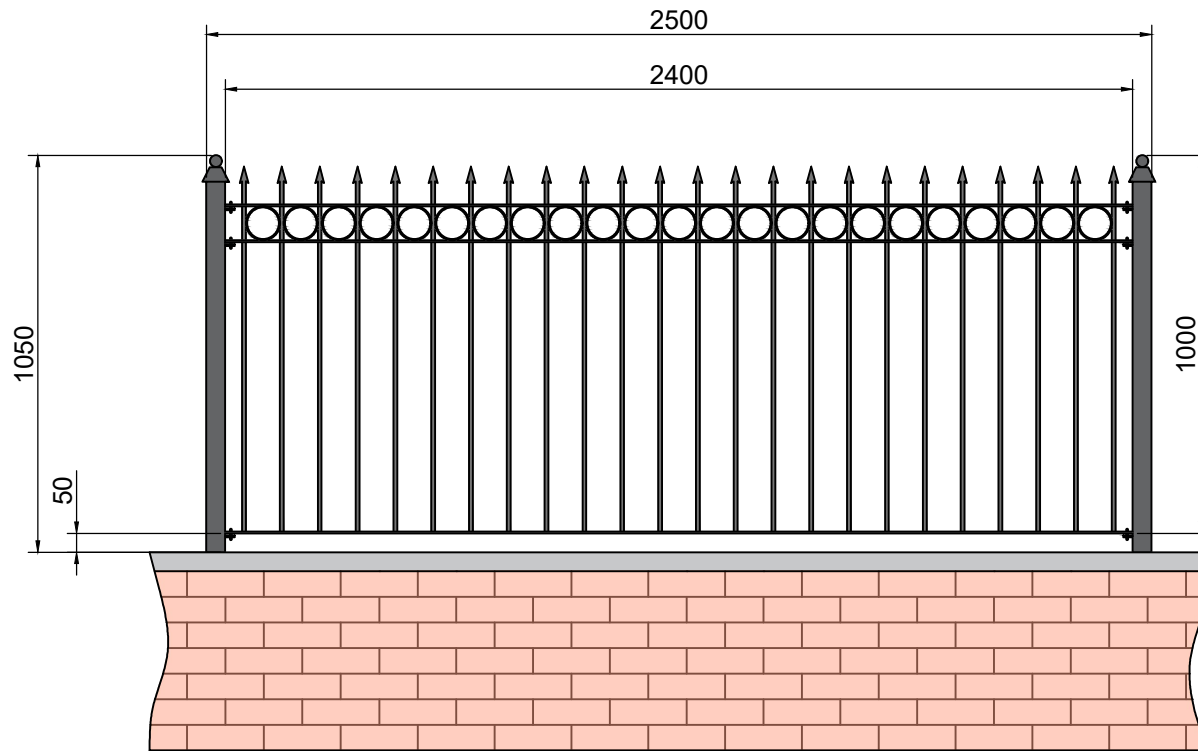


MATERIALS:

1. 40x10 FLAT BAR
2. 16" ROUND BAR
3. RAIL HEADS CUSTOMER CHOICE


SITE: WHITWORTH MANSION	2 DRAWING NO.		1 PROJECT NO.	20/09/22 DATE.	ANDERSON ENGINEERING AND WELDING SERVICES LTD. Email: info@aws-fabs.co.uk Tel: +44 787 327 4195
TITLE: TYPICAL PANEL	1:20 SCALE AT A4.	LA DRAWN.	LA CHECKED.	A REVISION.	

TYPICAL TRANSITION WHERE WALLS ARE OF DIFFERENT HEIGHT

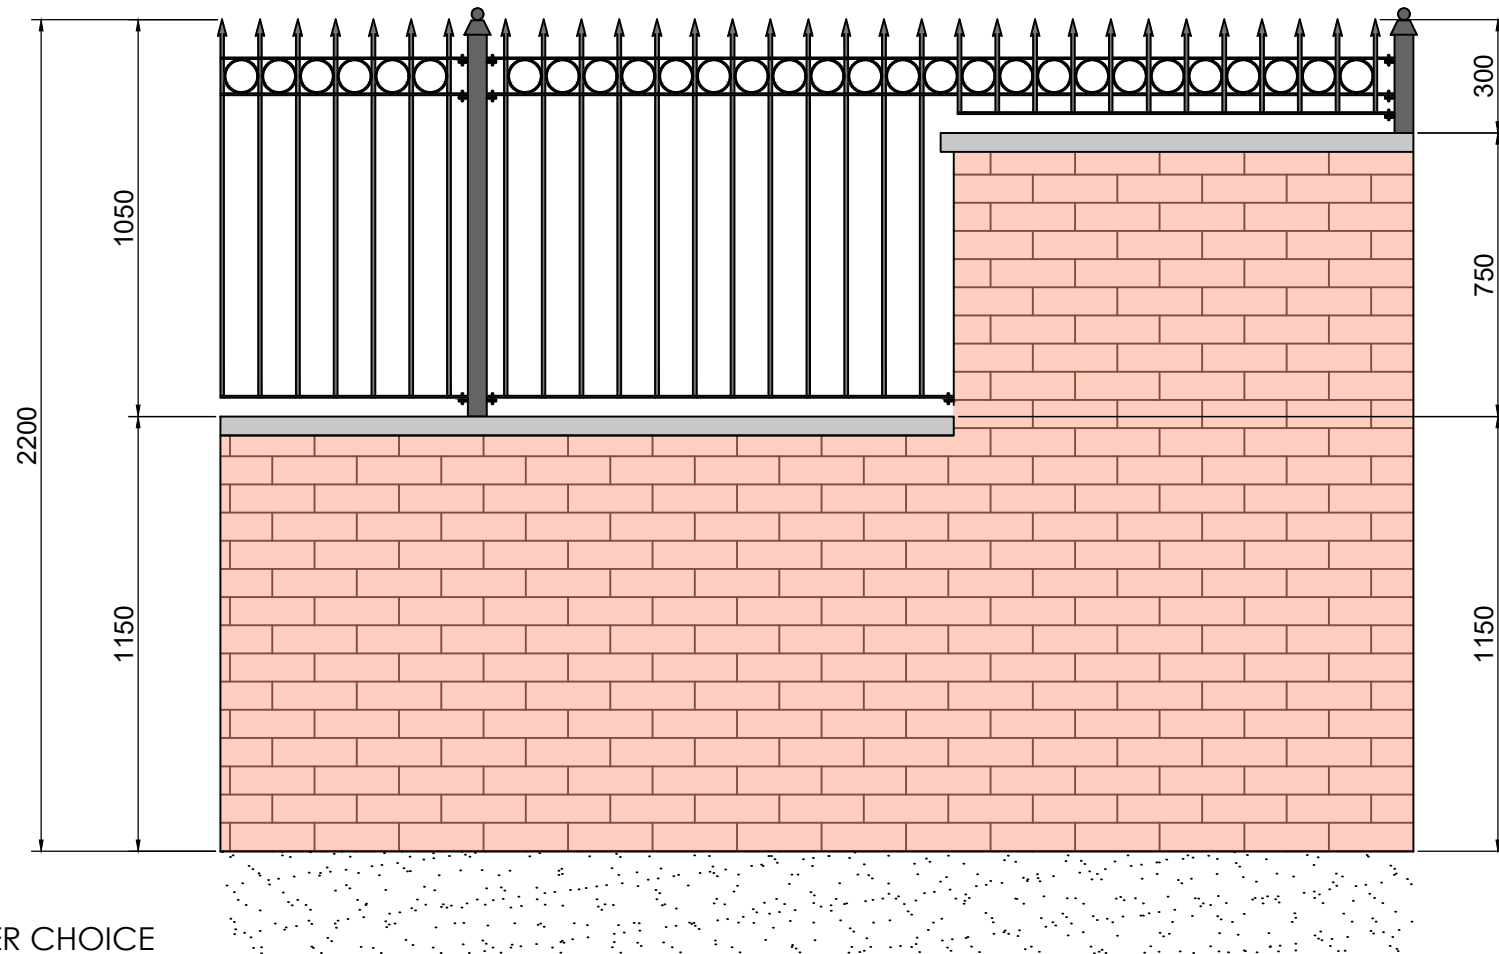

SITE: WHITWORTH MANSION	3 DRAWING NO.		1 PROJECT NO.	20/09/22 DATE.	ANDERSON ENGINEERING AND WELDING SERVICES LTD. Email: info@aws-fabs.co.uk Tel: +44 787 327 4195
TITLE: TYPICAL TRANSITION	1:20 SCALE AT A4.	LA DRAWN.	LA CHECKED.	A REVISION.	

FRONT ASPECT

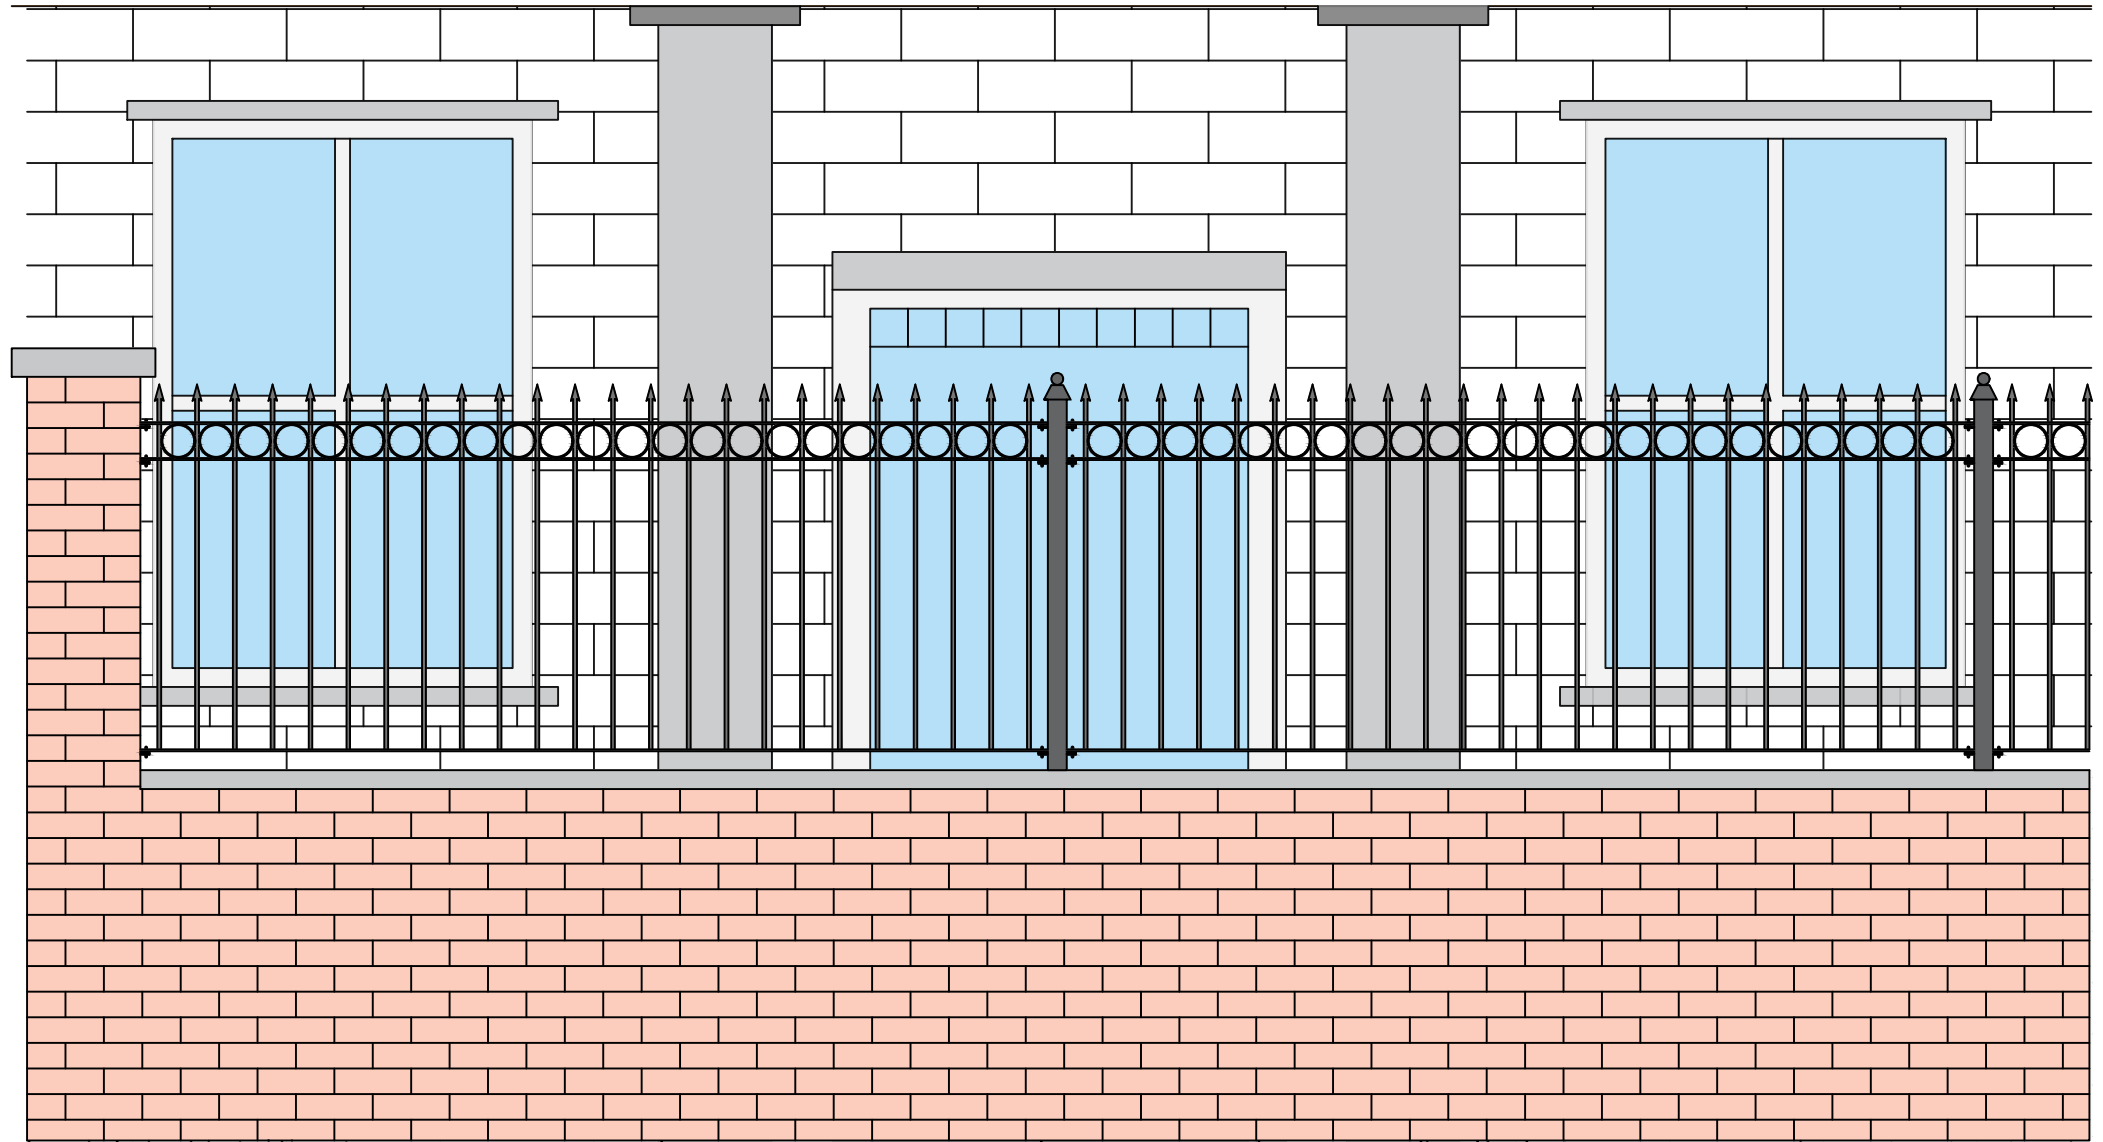

SITE: WHITWORTH MANSION	4 DRAWING NO.		1 PROJECT NO.	20/09/22 DATE.	ANDERSON ENGINEERING AND WELDING SERVICES LTD. Email: info@aws-fabs.co.uk Tel: +44 787 327 4195
TITLE: FRONT ASPECT	1:20 SCALE AT A4.	LA DRAWN.	LA CHECKED.	A REVISION.	