


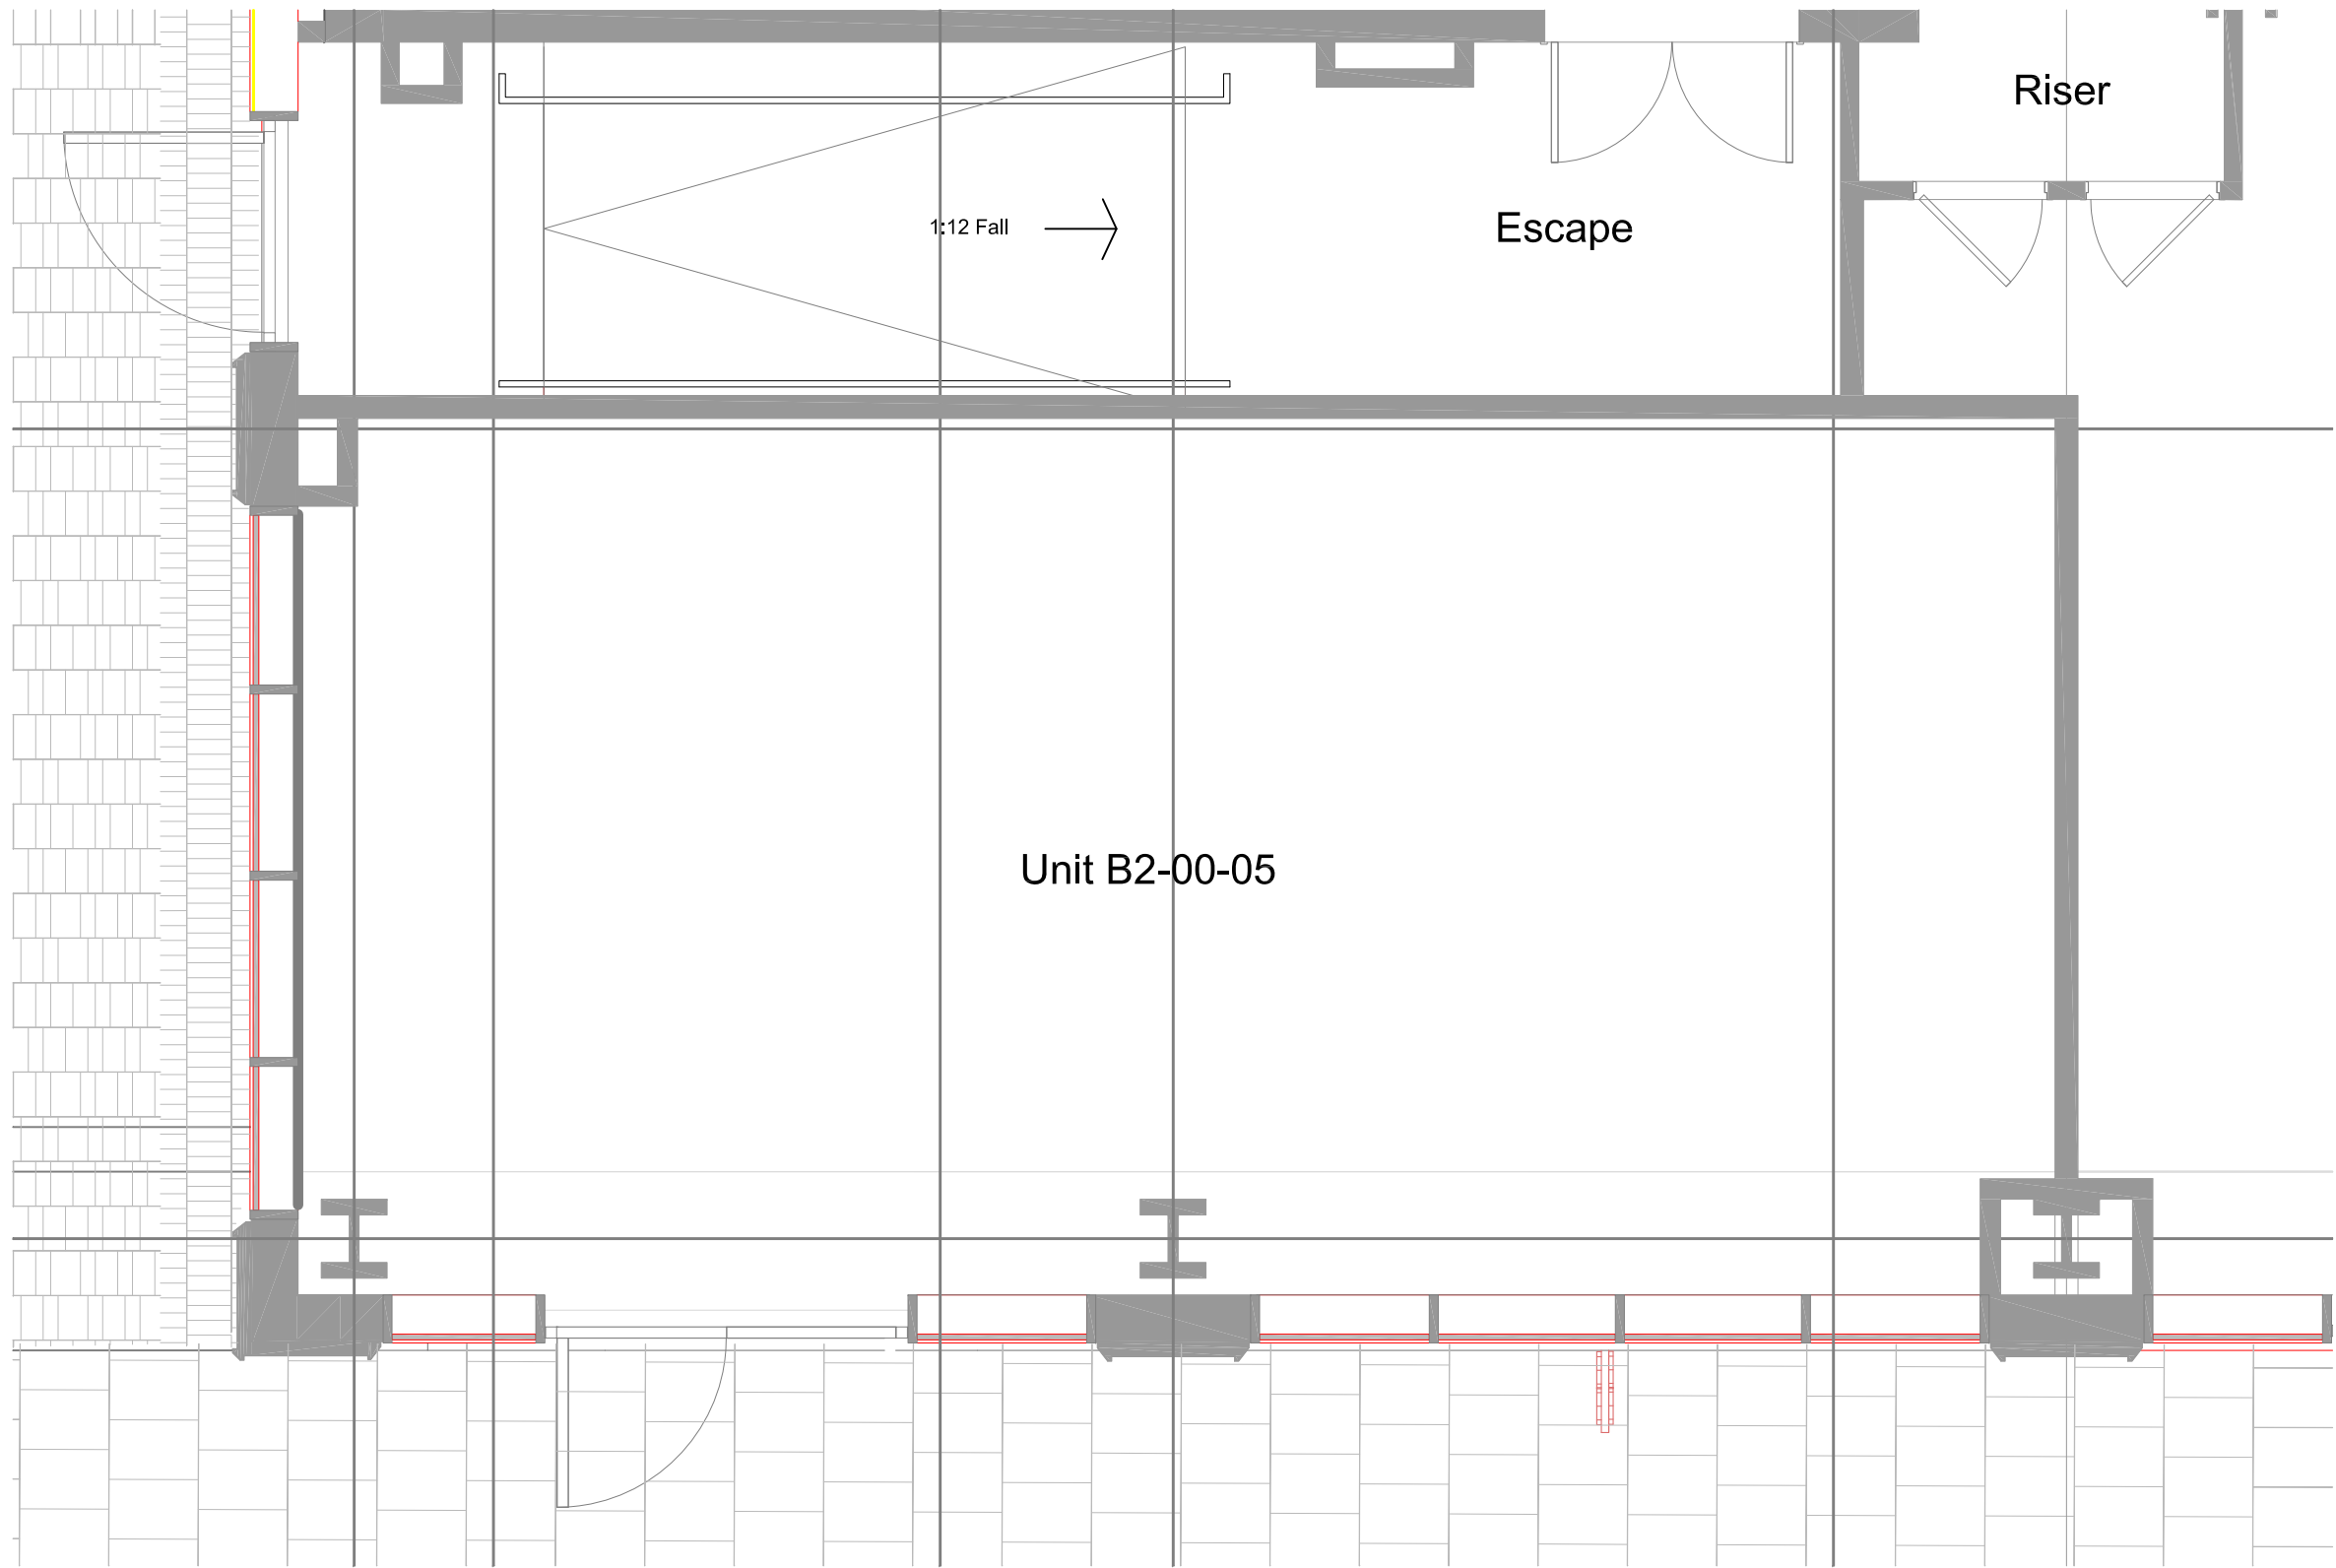

Existing GA & Demolitions @ 1:50

PHAUS:

nudge@phaus.co.uk
0161 222 5141
22 Lever Street
Manchester M1 1EA
phaus.co.uk

DRAWING NUMBER: PH0246-001.1 STATUS: INFORMATION REV: 
CLIENT: FEDERAL CAFE
PROJECT NAME: FEDERAL CAFE - CIRCLE SQUARE
DRAWING TITLE: EXISTING GA & DEMOLITIONS
SCALE: AS SHOWN
DATE: 15.01.21
DRAWN BY: GI CHECKED BY: PS

BY:
NOTE:
DATE:
REV:
1

NOTES

1. DO NOT SCALE FROM THIS DRAWING.
2. IF ANY DISCREPANCIES ARE FOUND, NOTIFY PHAUS.
3. THIS DRAWING IS THE PROPERTY OF PHAUS AND IS NOT TO BE REPRODUCED WITHOUT OUR CONSENT.
4. CONTRACTORS TO PERFORM THEIR OWN DIMENSION CHECK ON SITE.