


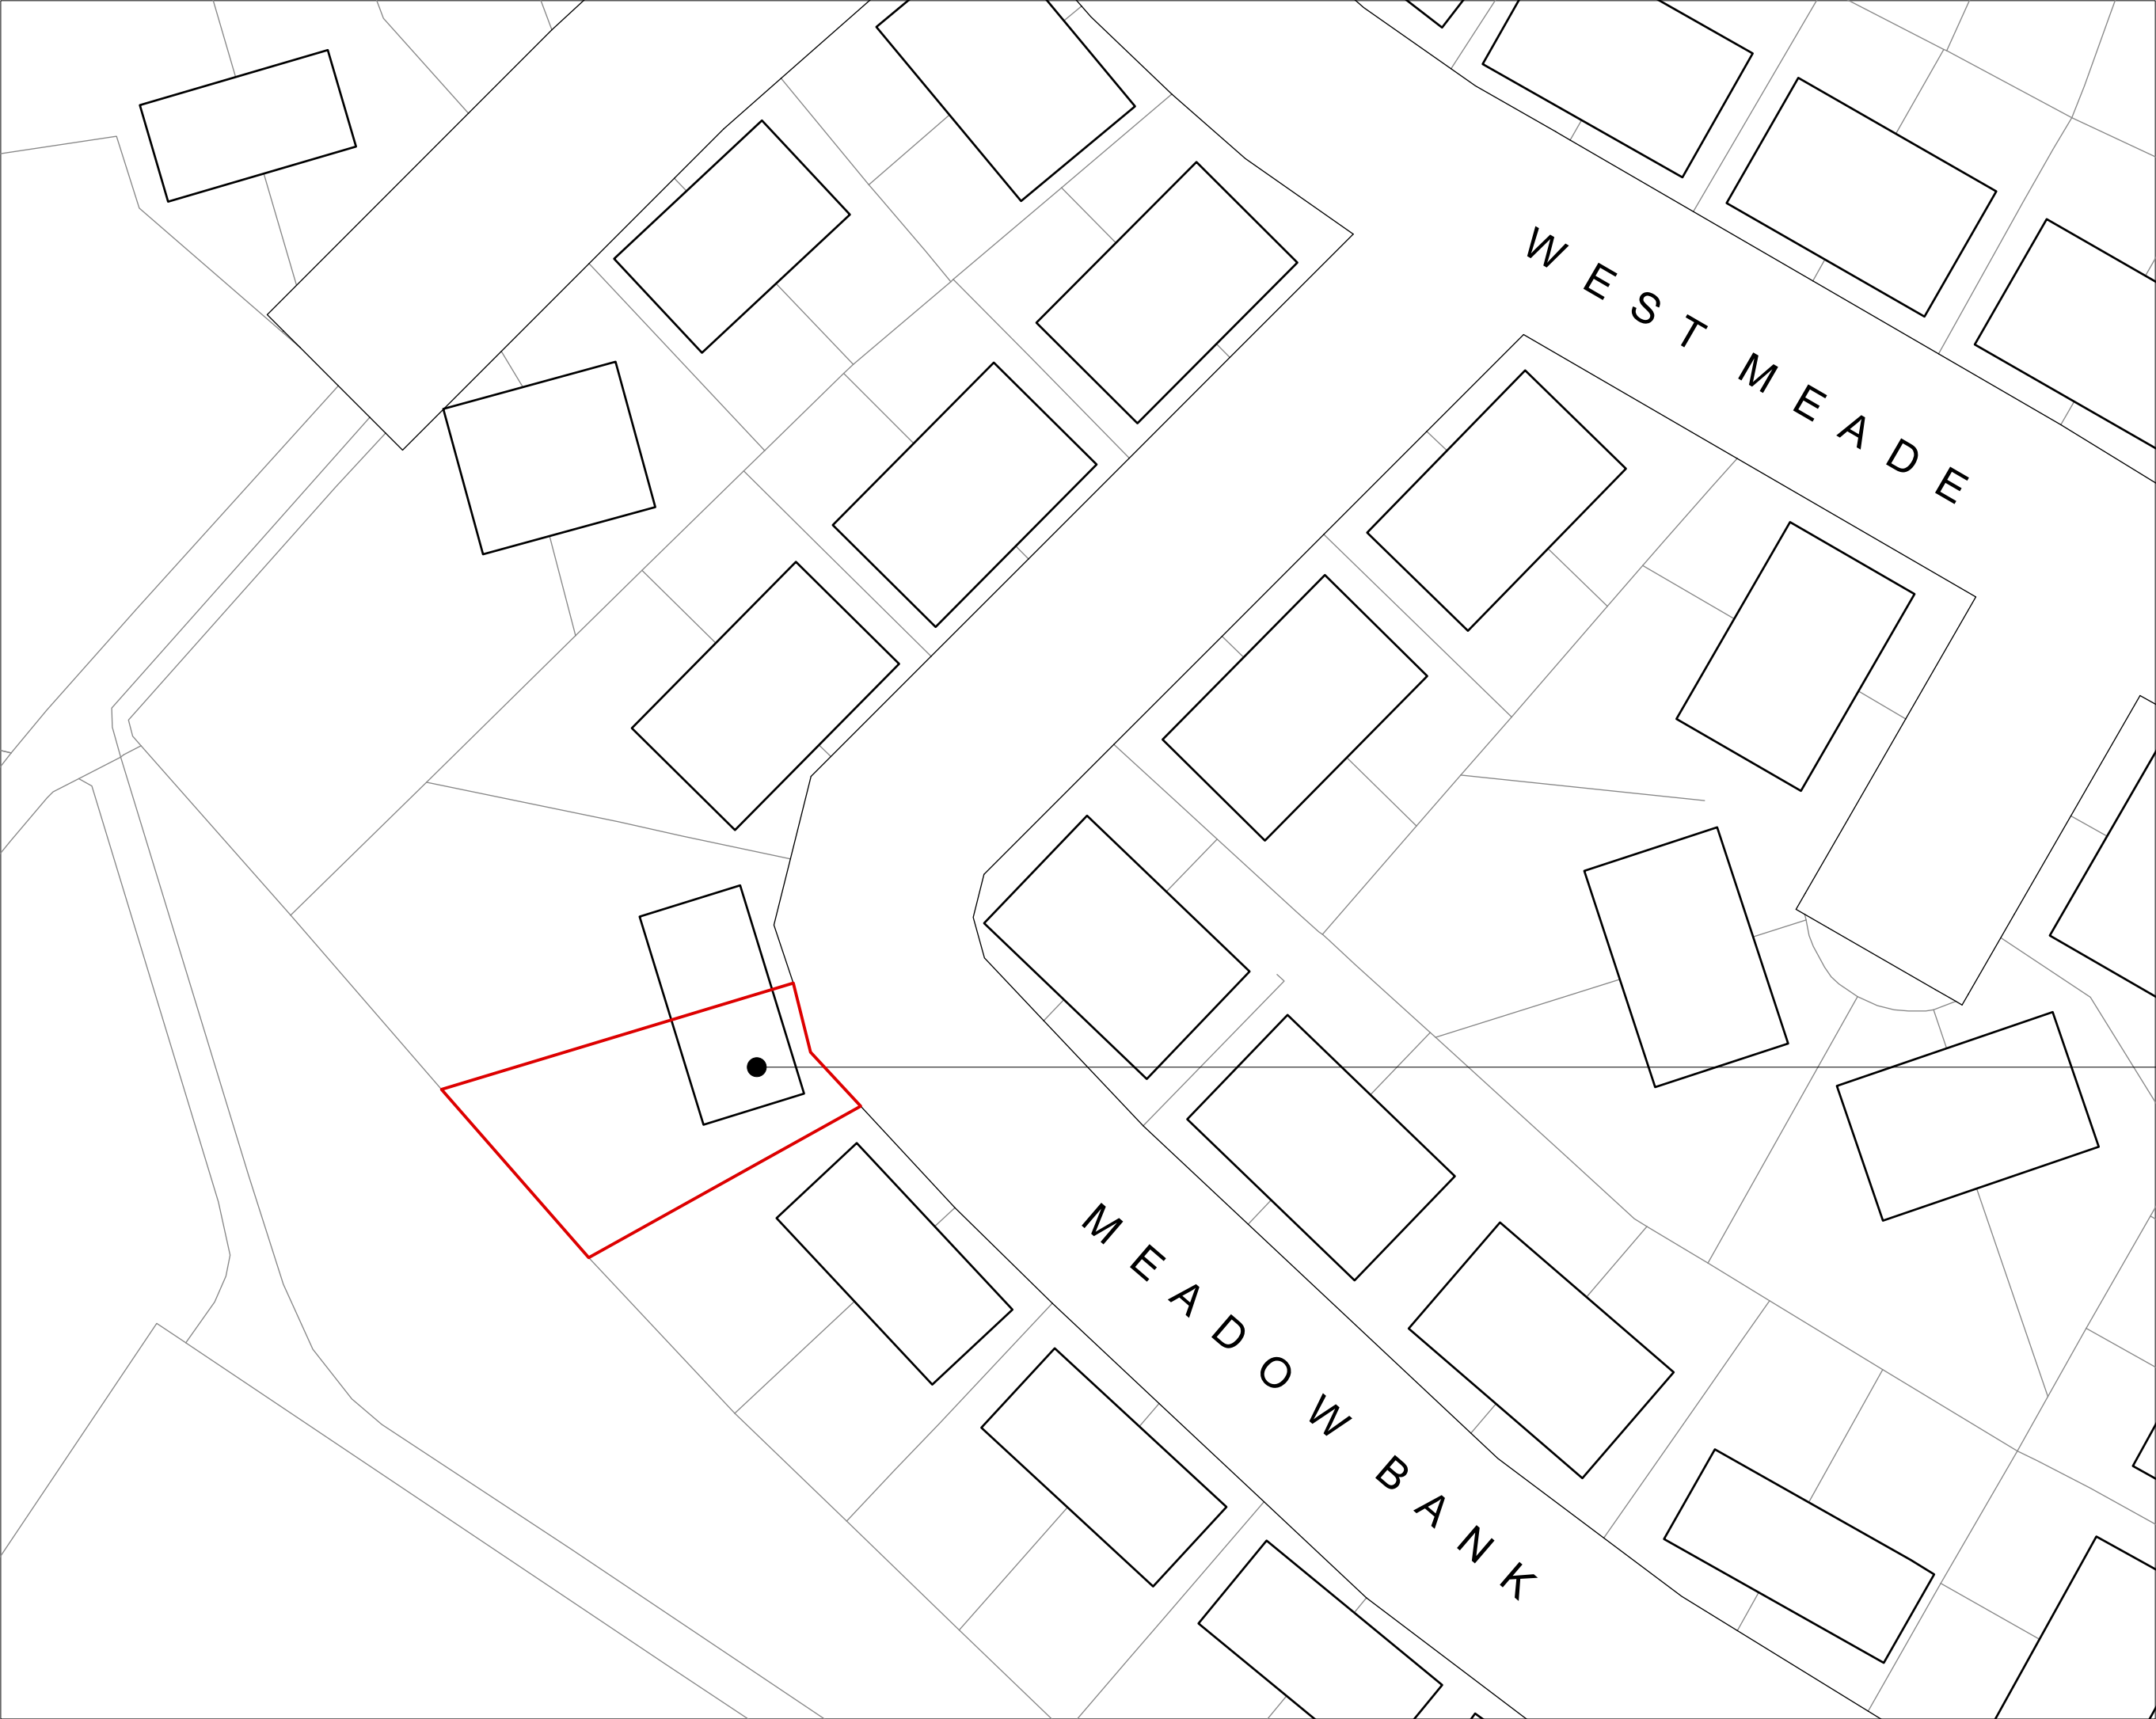

Notes

© Editorial Studio Ltd. All rights as per the
Copywrite and petents Design Act 1988 have
been asserted.

All dimensions to be checked on site.

— site boundary

21 Meadow Bank

FOR PLANNING

0510m

EDITORIAL
STUDIO

Drawing
Block Plan

Project
Meadow Bank

Contact
post@editorialstudio.com

Scale
1:500 @A3

Date
29.07.22

Drawing No.
062_L01_02