




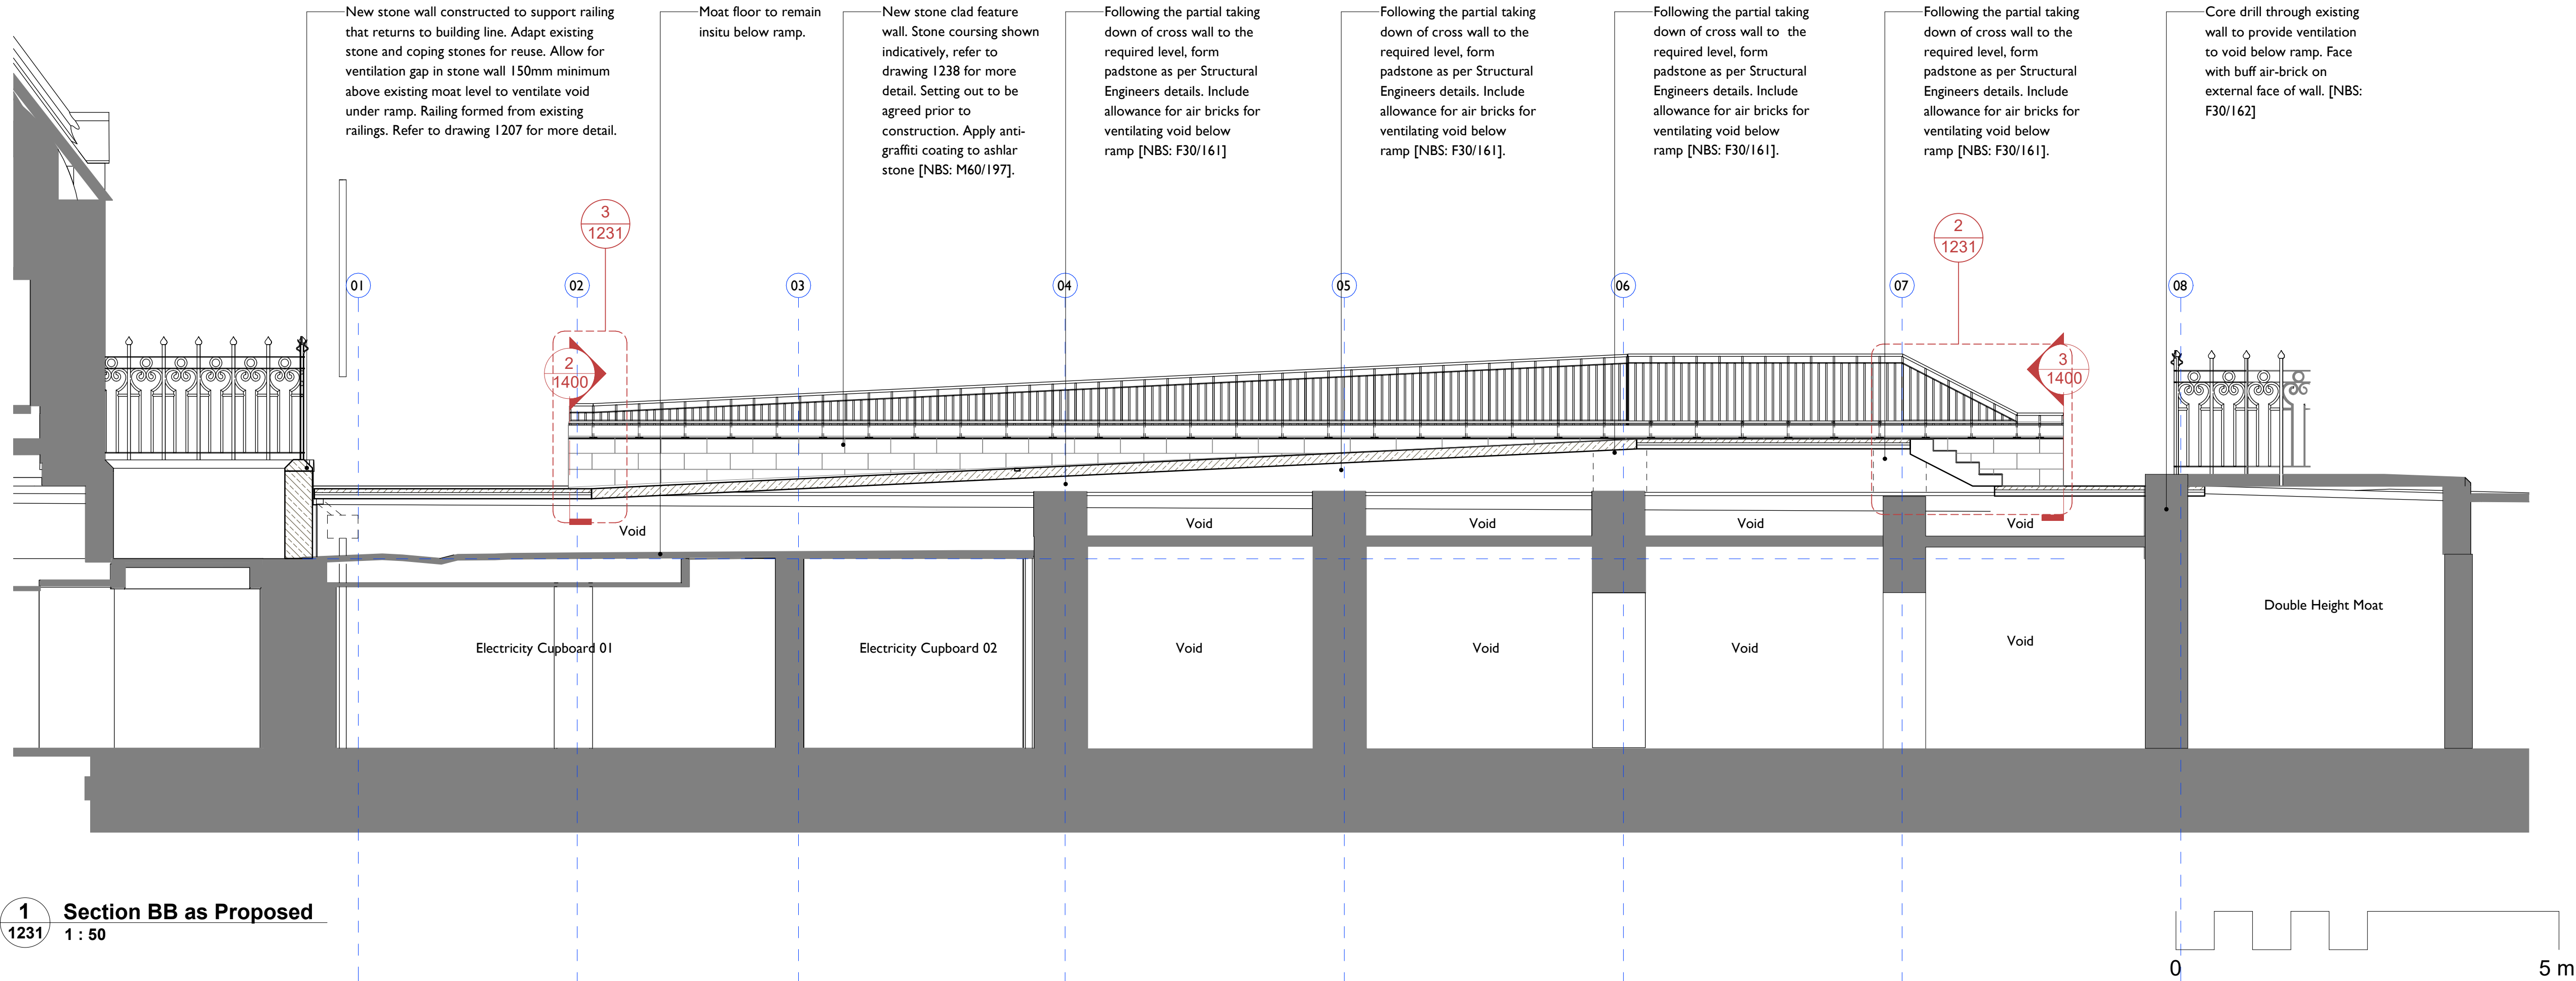


1 Section BB as Proposed
1 : 50

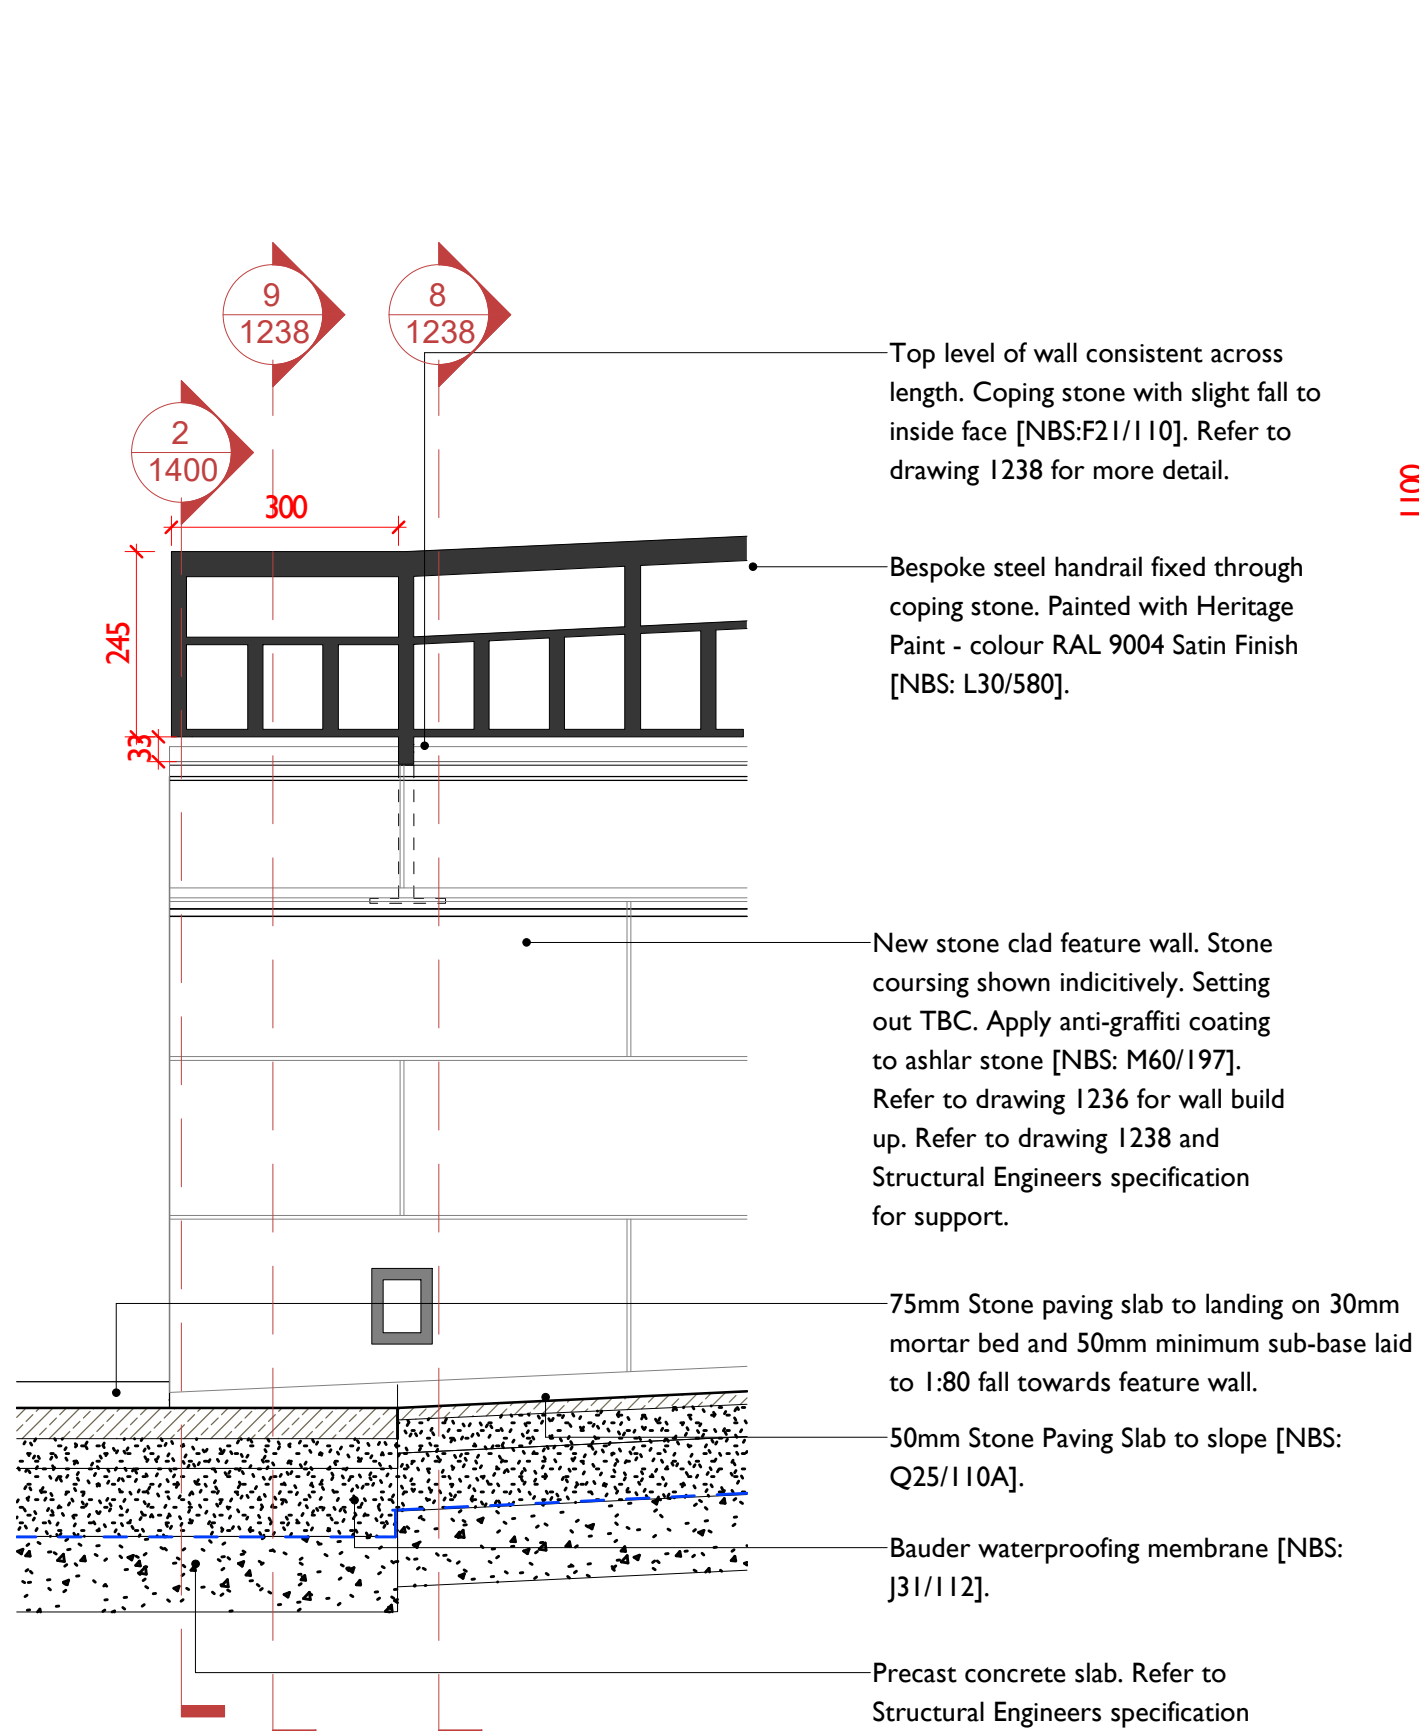

3 Boundary Wall Coursing Detail
1 : 10

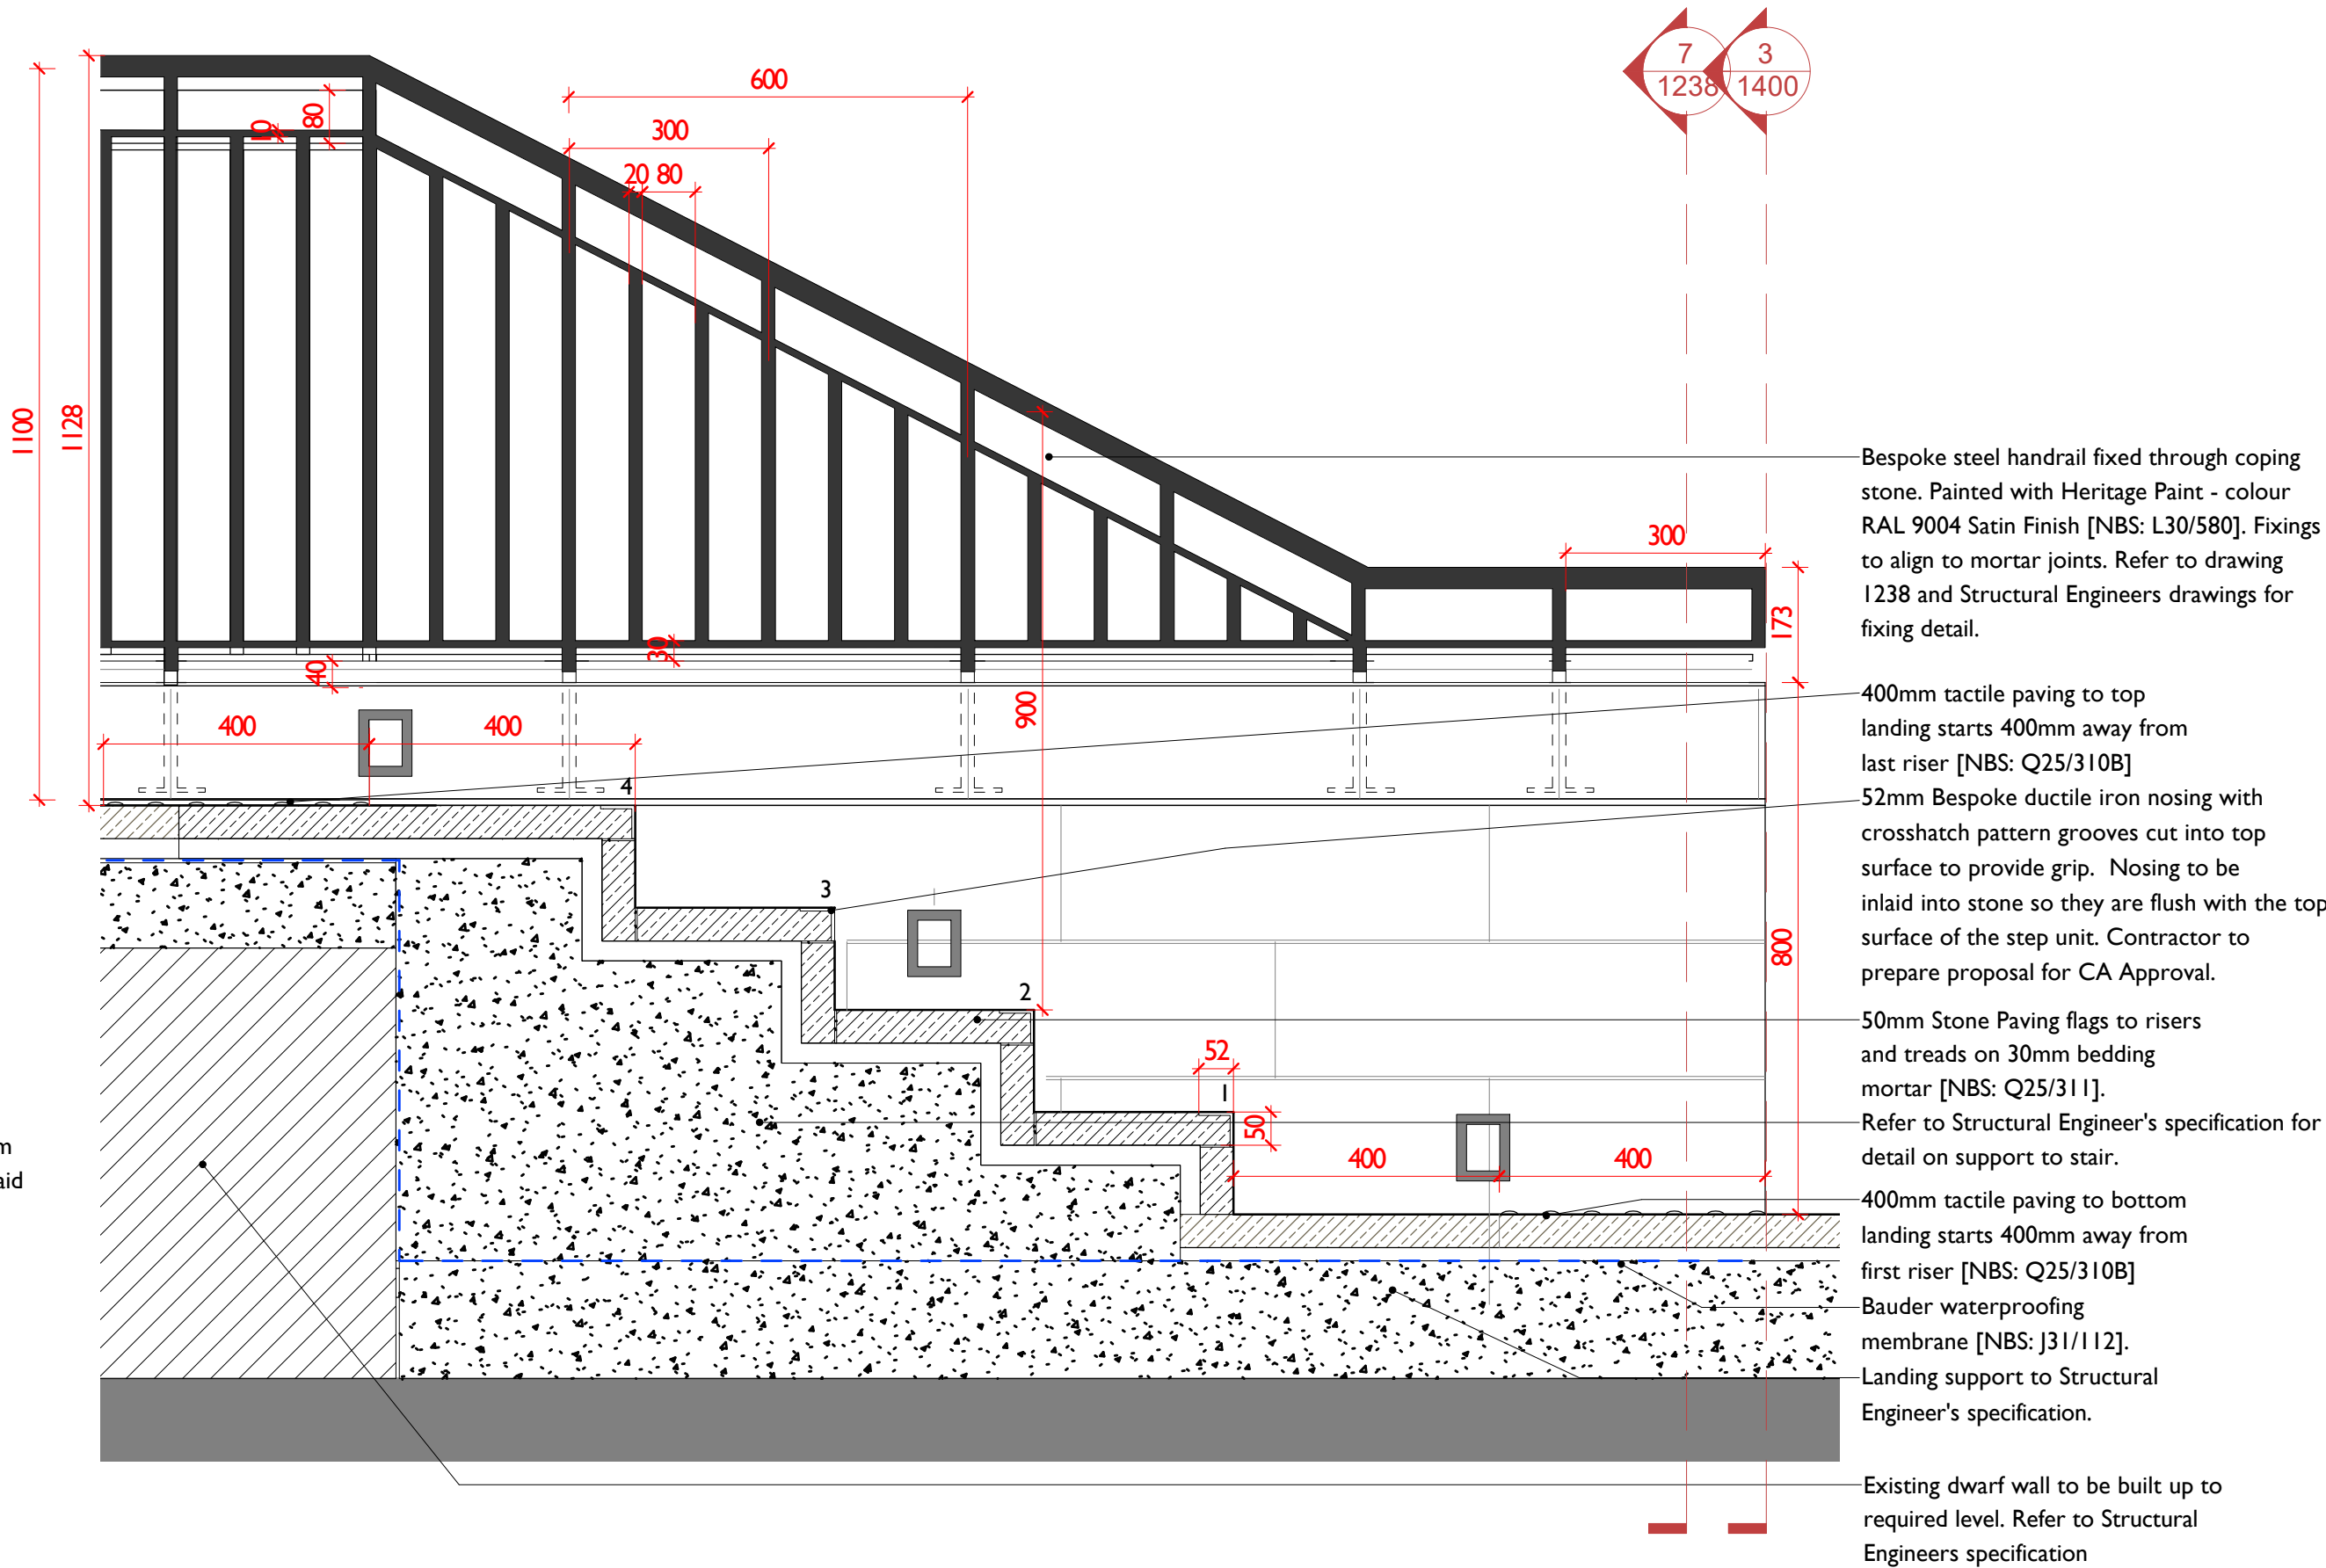


2 External Steps detail
1 : 10

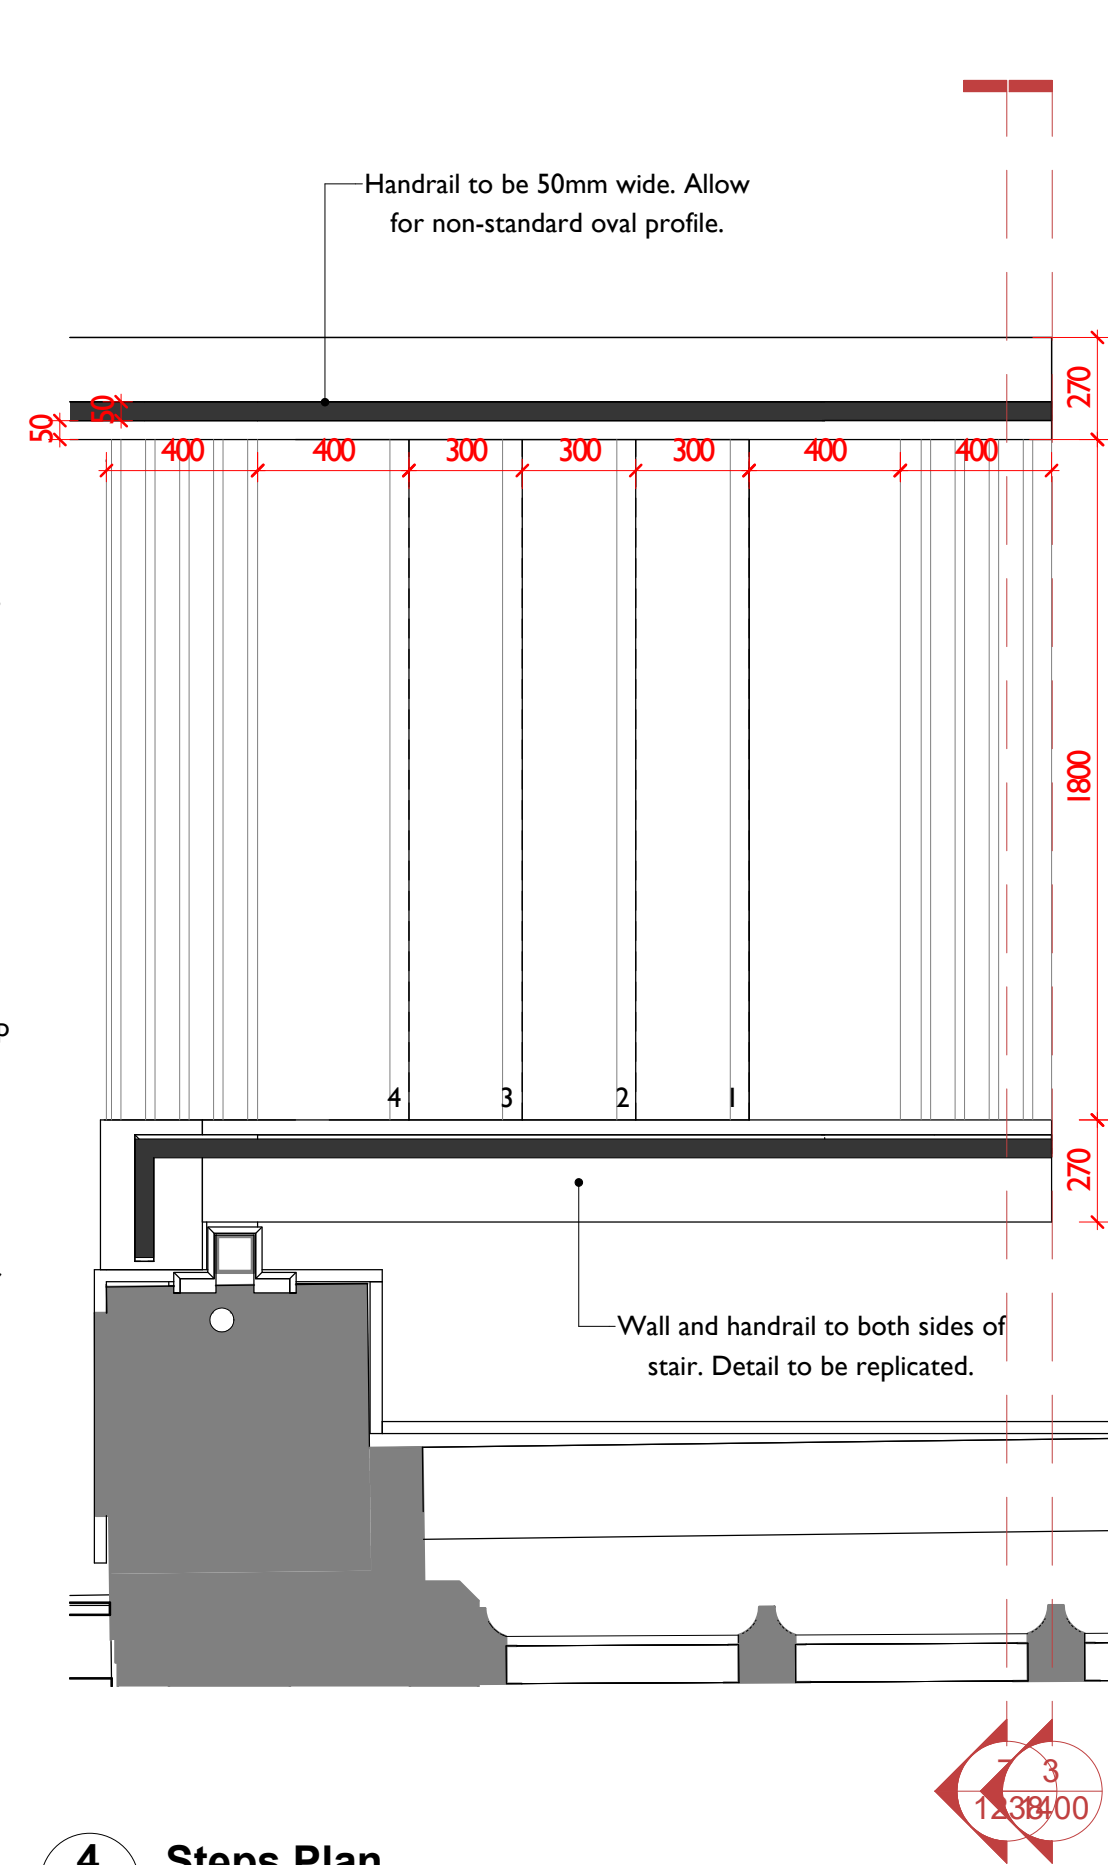

4 Steps Plan
1 : 20

Notes:
Drawings are based on survey data and may not accurately represent what is physically present.
Do not scale from this drawing. All dimensions are to be verified on site before proceeding with the work.
All dimensions are in millimeters unless noted otherwise.
Purcell shall be notified in writing of any discrepancies.

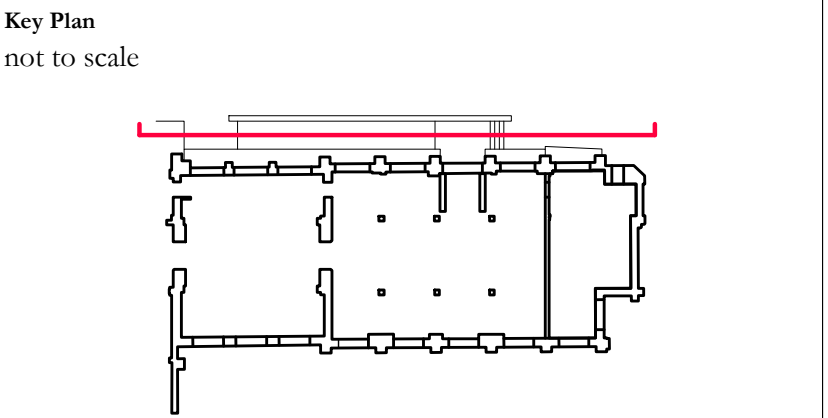

This drawing is to be read in conjunction with all Existing drawings, Demolition drawings, Proposed drawings, Specifications and MEP and Structural information.

Refer to drawing 1400 for level information.

Stair/Slope Details

No. of Risers: 4
Rise: 154mm
Going: 300mm
Width: 1800mm
Top Level: G Floor FFL +38934
Handrail to be between 900mm - 1000mm above pitch line of stair
Stair to be constructed in accordance with Building Regulations
All dimensions to be checked on site prior to construction.

Slope: 1:21
Rise: 615mm
Length: 13,645mm
Width: Varies (minimum 1800mm)
Guarding to slope and top landing to be minimum 1100mm above pitch line

G	07/06/22	JB	JB	Issued for Planning
F	04/05/22	JB	JB	Issued for Planning
E	11/11/21	JB	JR	Issued for Construction
D	24/06/2021	JB	DC	Issued for Tender
C	09/05/2021	JB	DC	Issued for Stage 4 Coordination
B	01/06/2020	JB	DC	Scale Bar added
A	15/05/2020	JB	JR	ORE Issued for Stage 4 Costing
-	16/04/2020	JB	DC	ORE Design Development WIP

No	Date	Drawn	Checked	Description
MANCHESTER MUSEUM				
The University of Manchester				

PROJECT STATUS **WORK STAGE 4**

CLIENT **University of Manchester**

PROJECT **Manchester Museum Courtyard**

DRAWING TITLE **Section BB**

SIZE & SCALE [A1] As indicated

DRAWING STATUS **FOR CONSTRUCTION**

JOB NUMBER **237010**

DRAWING NO. **6137-PUR-ORE-XX-DR-A-1231**

REV **G**

PRINTED: 07/06/2022 12:11:49

PURCELL