


Site Location Plan

1:1000

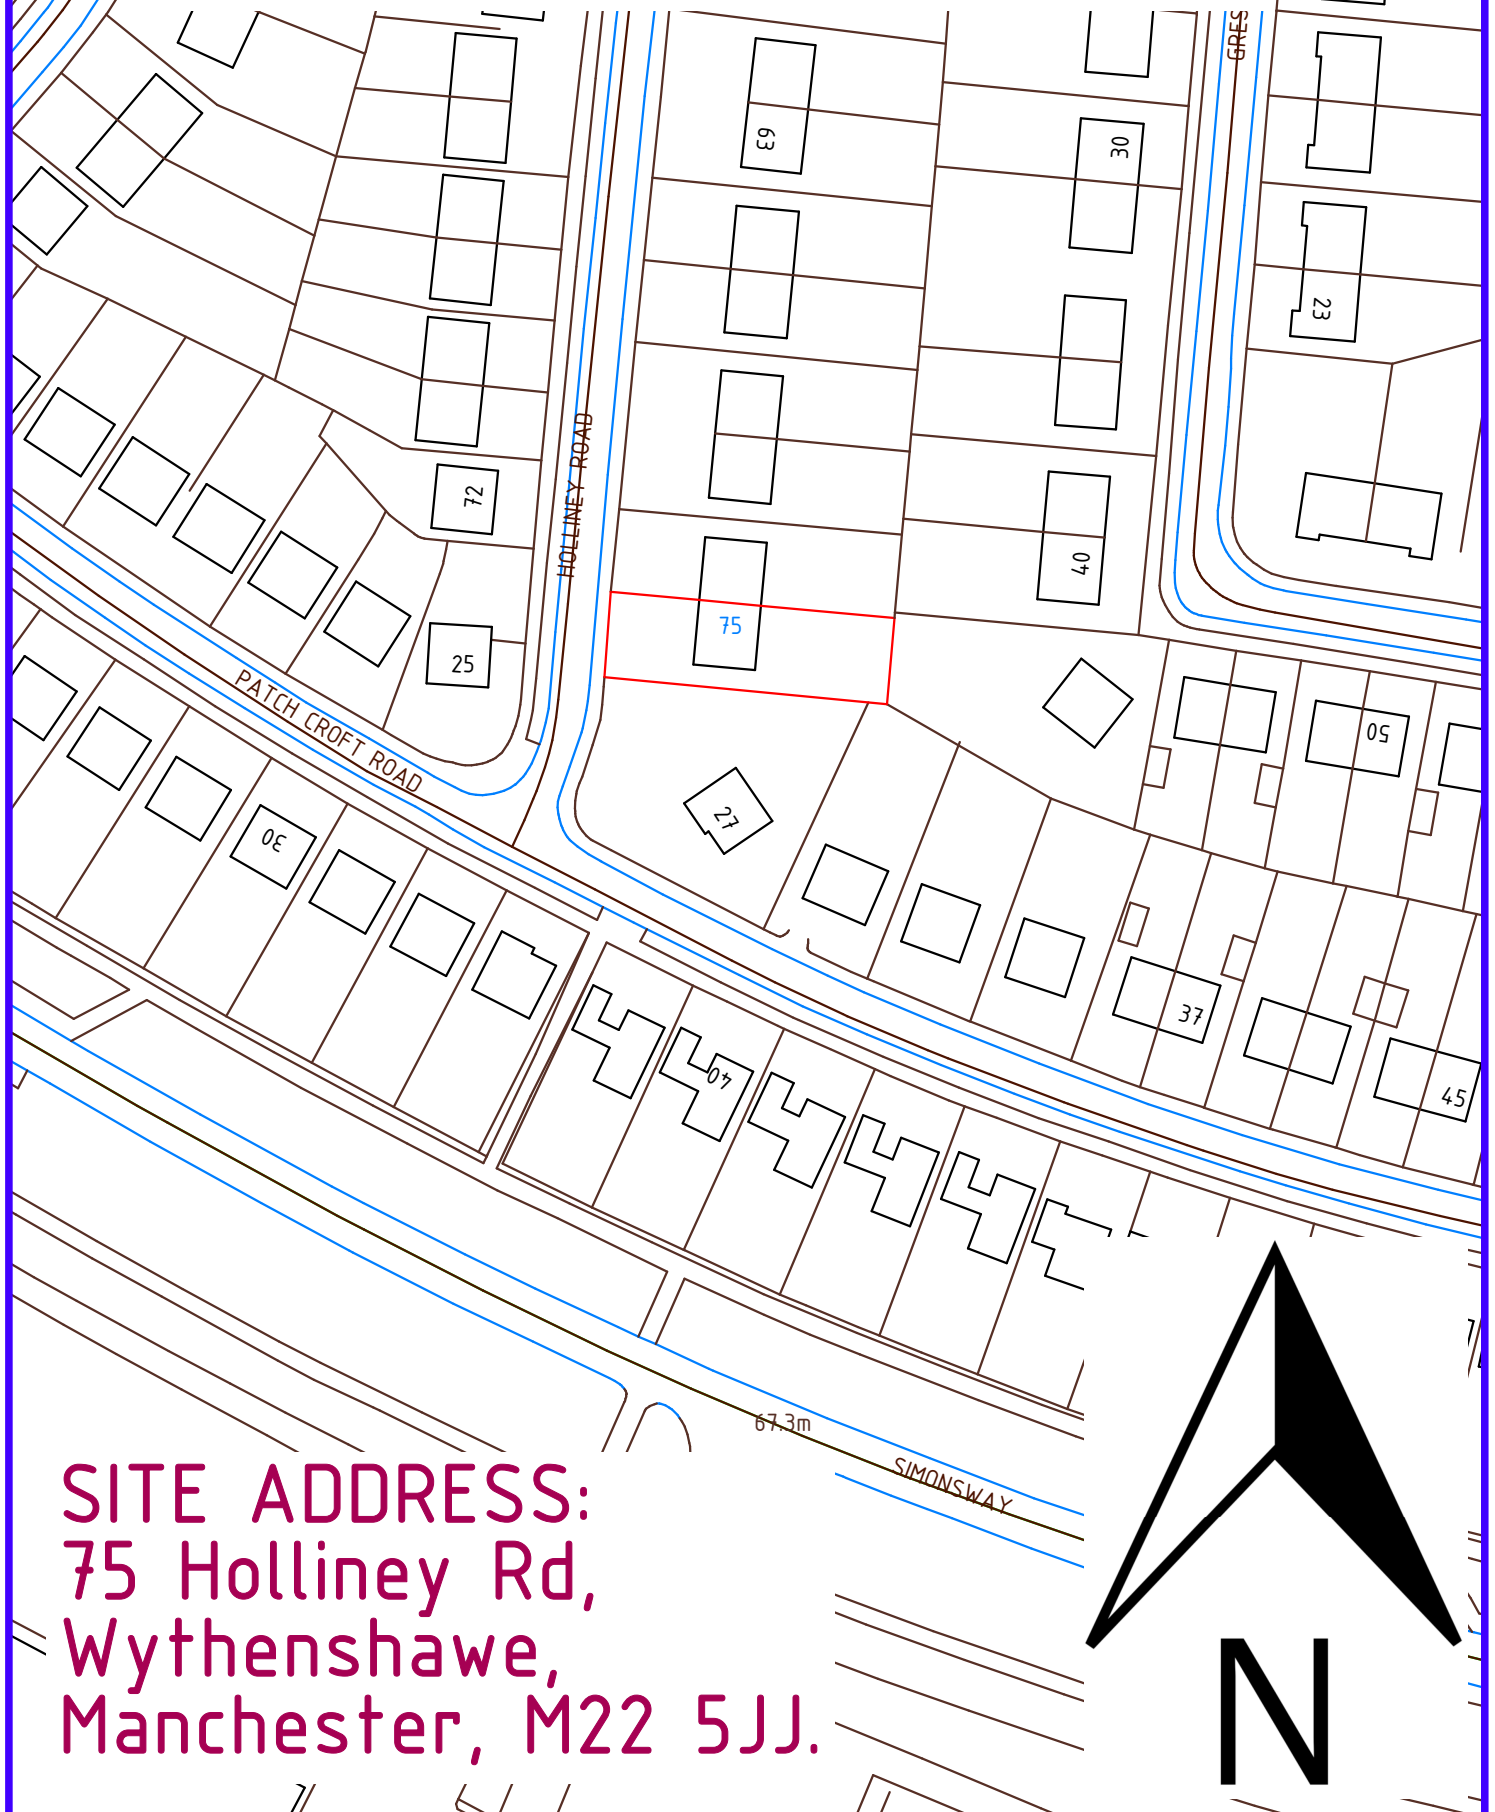

SITE ADDRESS:
75 Holliney Rd,
Wythenshawe,
Manchester, M22 5JJ.