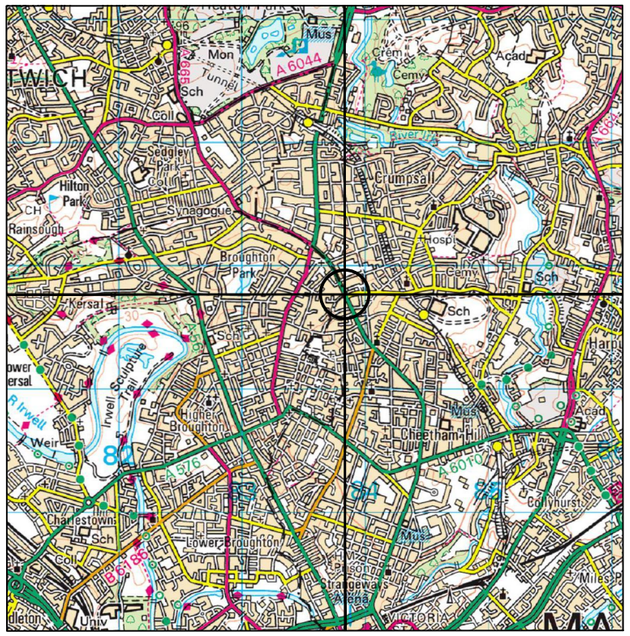

0 500m 1000m 2000m

SITE LOCATION

SCALE 1:50000

Ordnance Survey map extract based upon Landranger map series with the permission of the controller of Her Majesty's Stationery Office. Solutions30 licence no. ES100017753. Crown copyright.

E383834 N401767

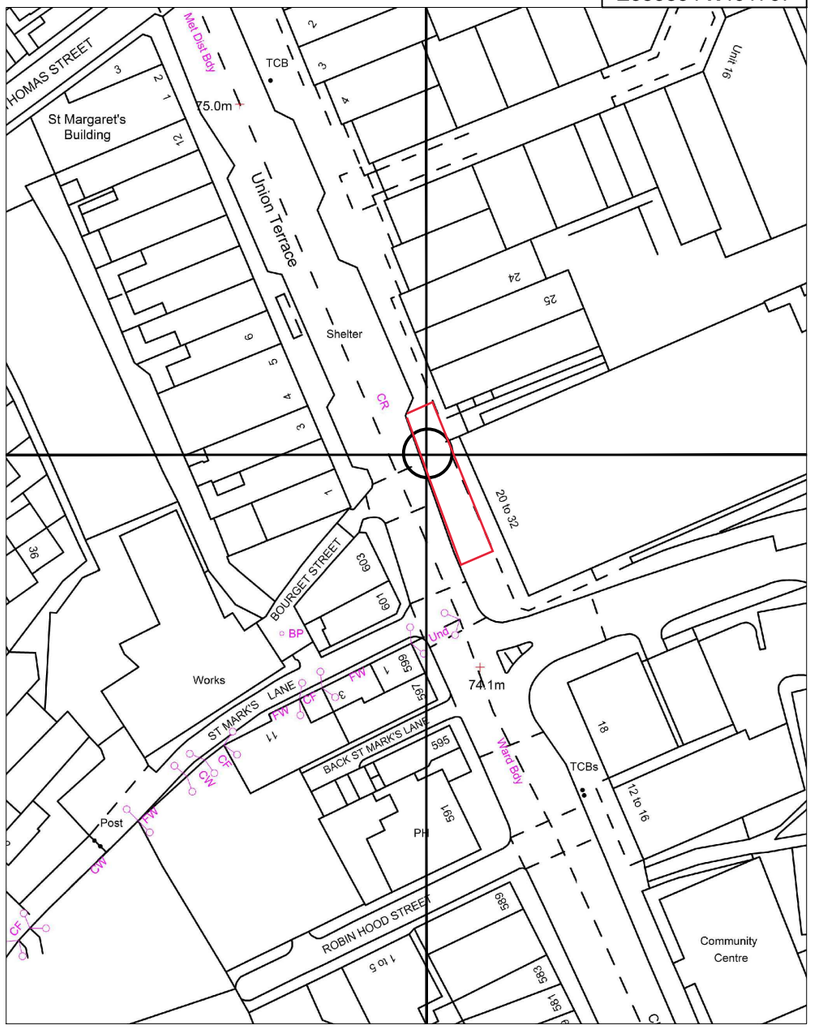

0 10m 20m 30m 40m 50m

5m

DETAILED SITE LOCATION

SCALE 1:1250

Ordnance Survey map extract based upon Landranger map series with the permission of the controller of Her Majesty's Stationery Office. Solutions30 licence no. ES100017753. Crown copyright.

GENERAL NOTES

Use written dimensions only, do not scale from drawing. Use latest revision of all referenced information.

LAT 53.512333 LONG −2.24524078

Rev	Date	Description	Drawn	Chkd
A	29.10.22	New BT Streethub Structure	MD	JE

Solutions30
Solutions for New Technologies

BT

Drg Status
PLANNING

Cell No. & Name
MAN208

Site Name & Address
Pavement o/s 20–30 Bury Old Road, Cheetham Hill, Manchester, M8 5BN

Drawing Title
SITE LOCATION MAPS

Scale	As Shown	Date	29.10.2022
Drawn By	MD	Checked By	JE

Drawing Number 001

Revision A

ORIGINAL DRAWING SIZE A3