


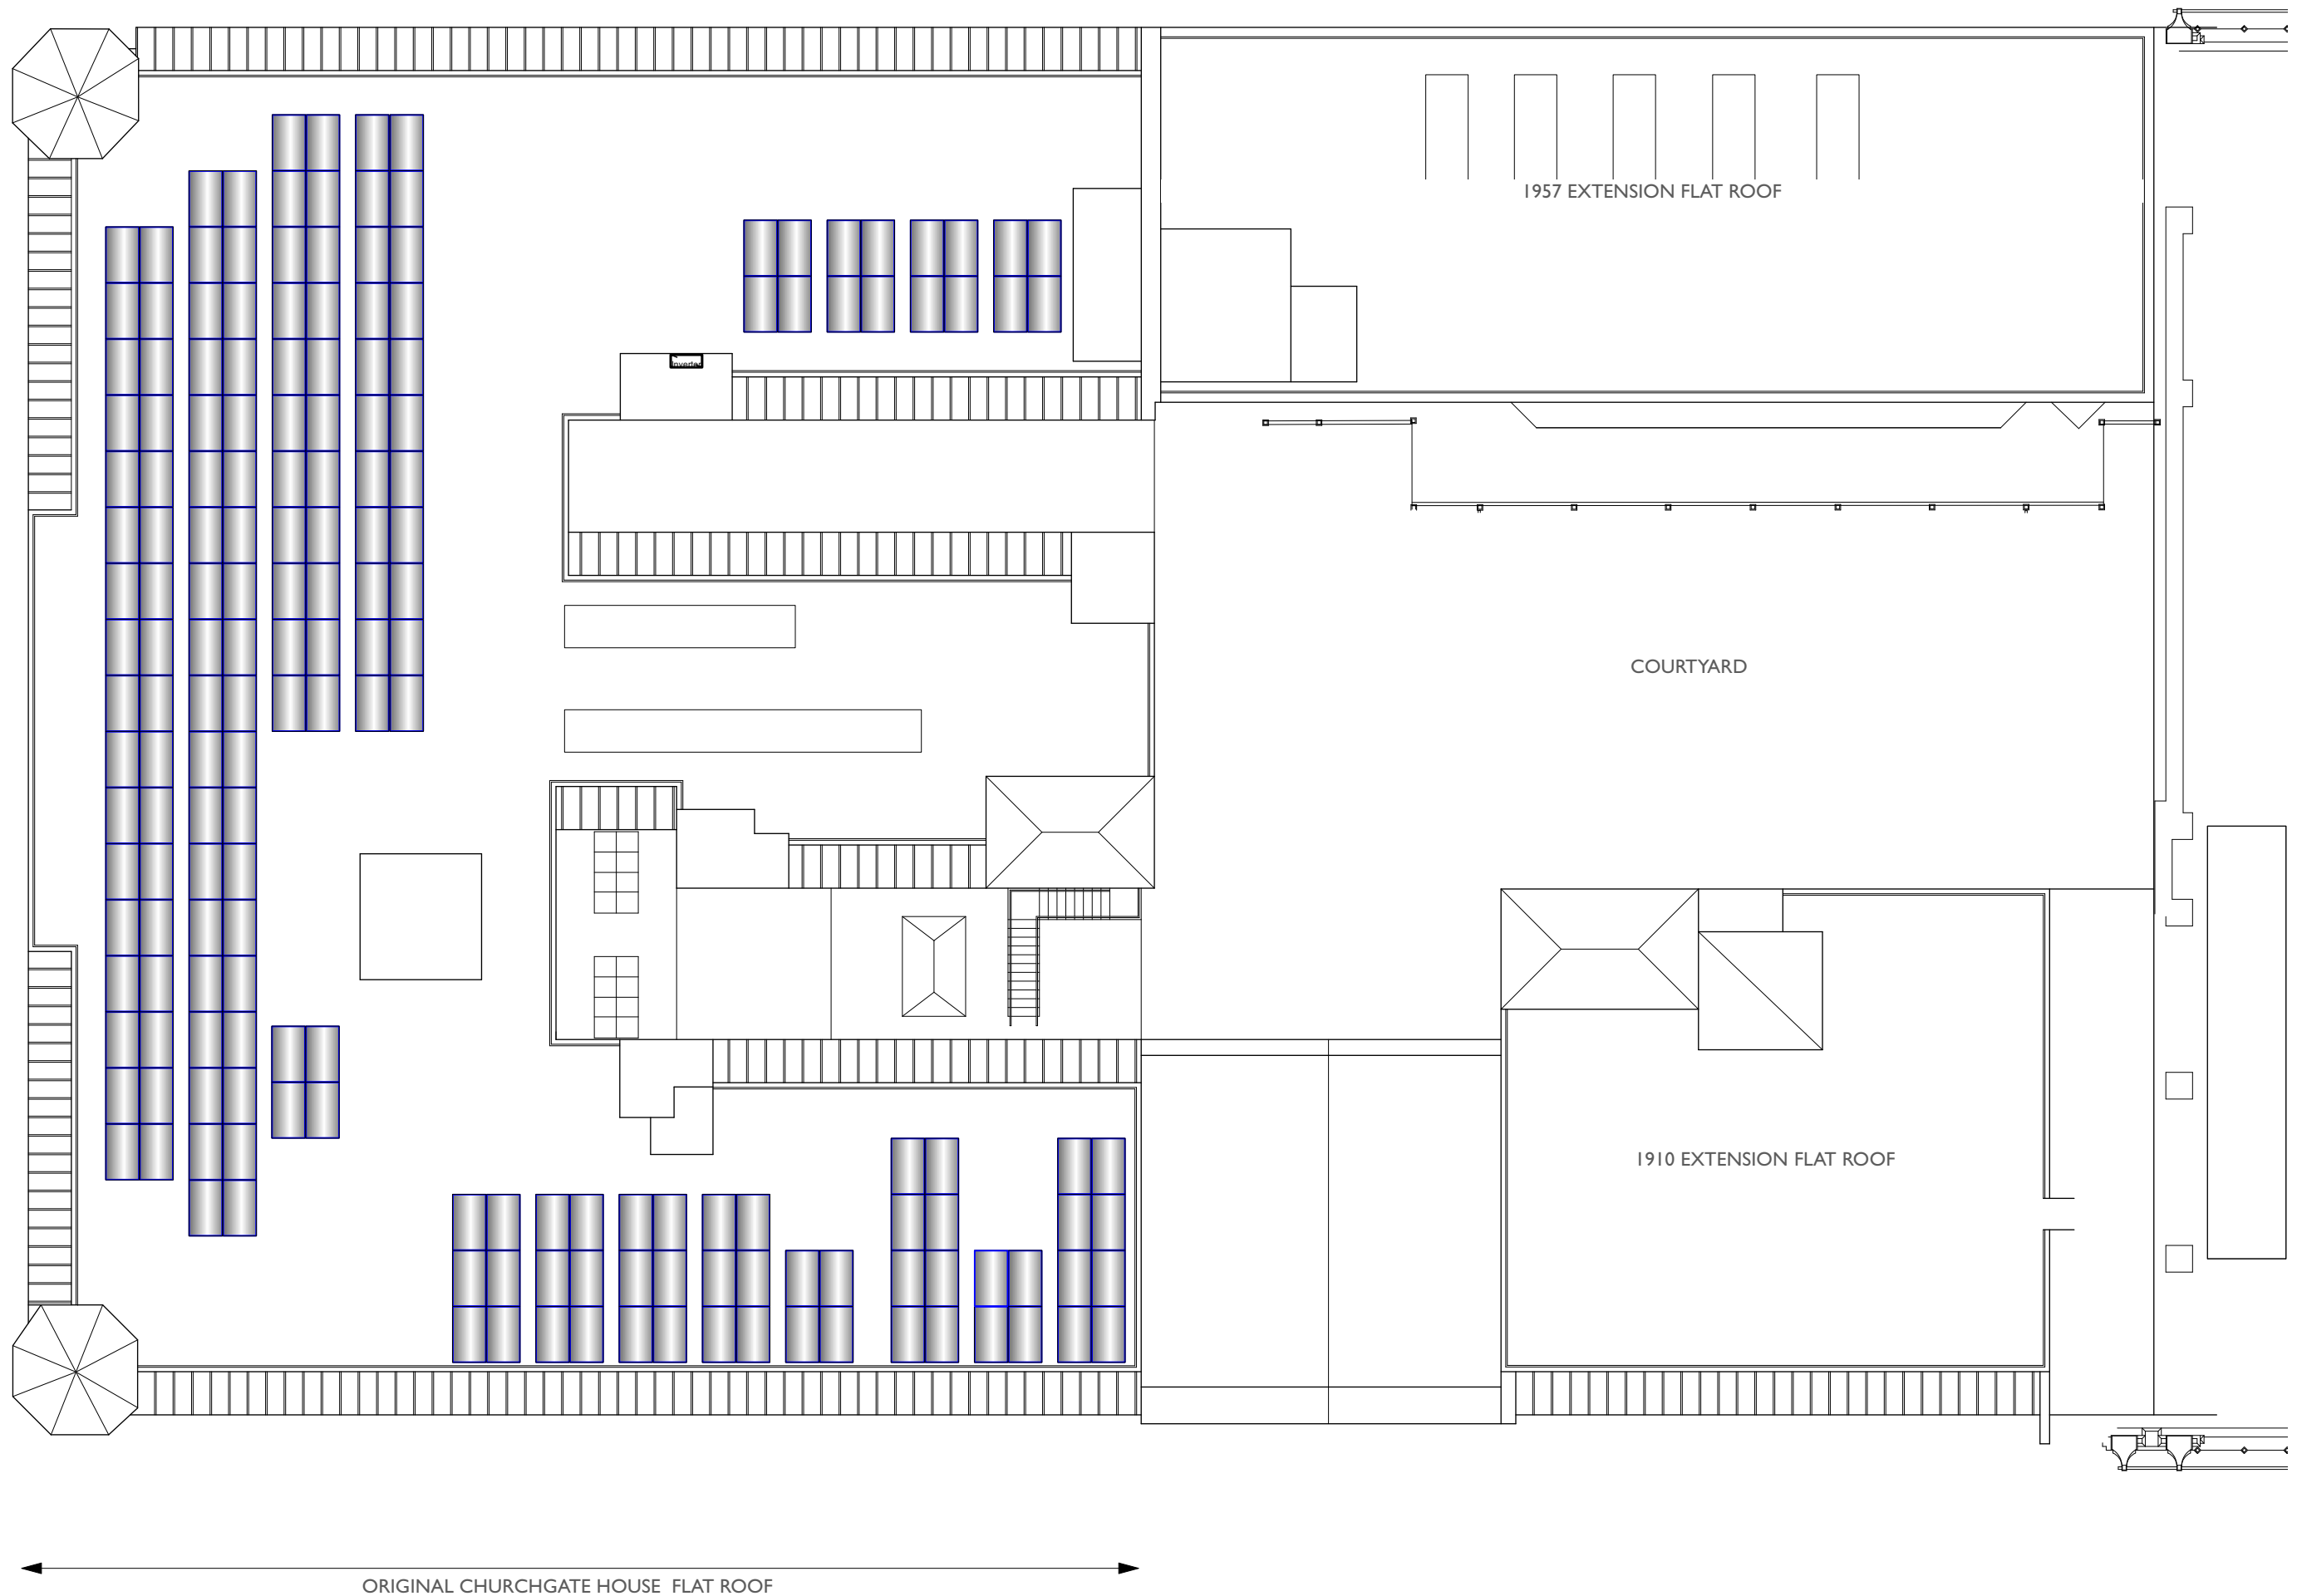

KEY
PV Panel

Rev	Note	DRN	CHK
-----	------	-----	-----

Tootal Building PV Panels

Roof Plan Churchgate - Proposed

scheme	1966
drwg no.	P(181)
revision	

scale	1:500 @ A3
date first drawn	August 2022
drawn	HW

SK sketch E existing P proposed T tender C construction FI final issue

www.ateliermb.co.uk
t 0161 236 0051
e architect@ateliermb.co.uk