



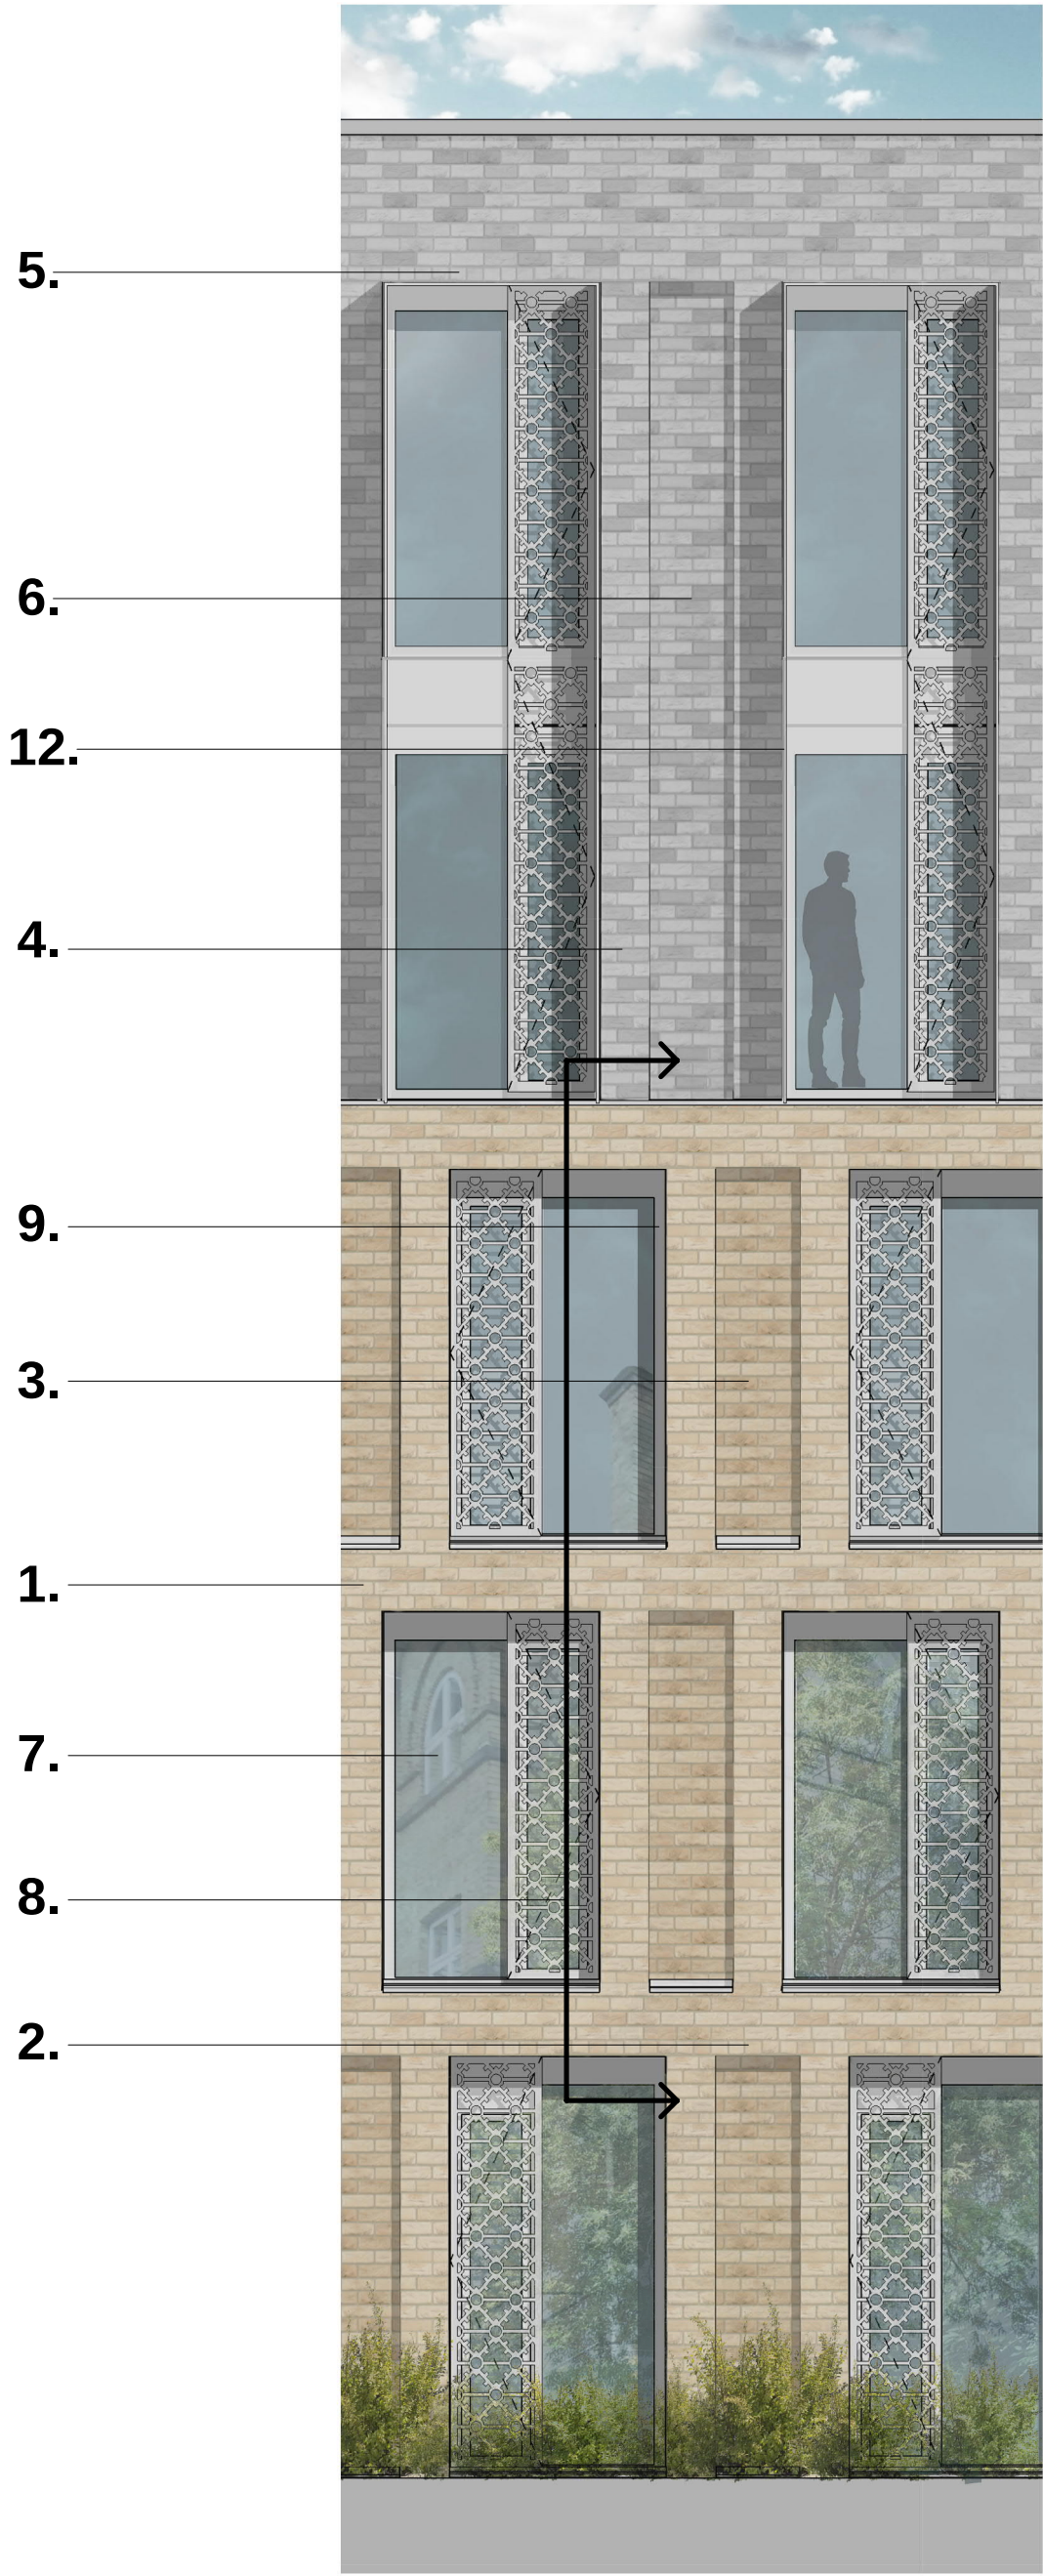

Detail Elevation
1:50

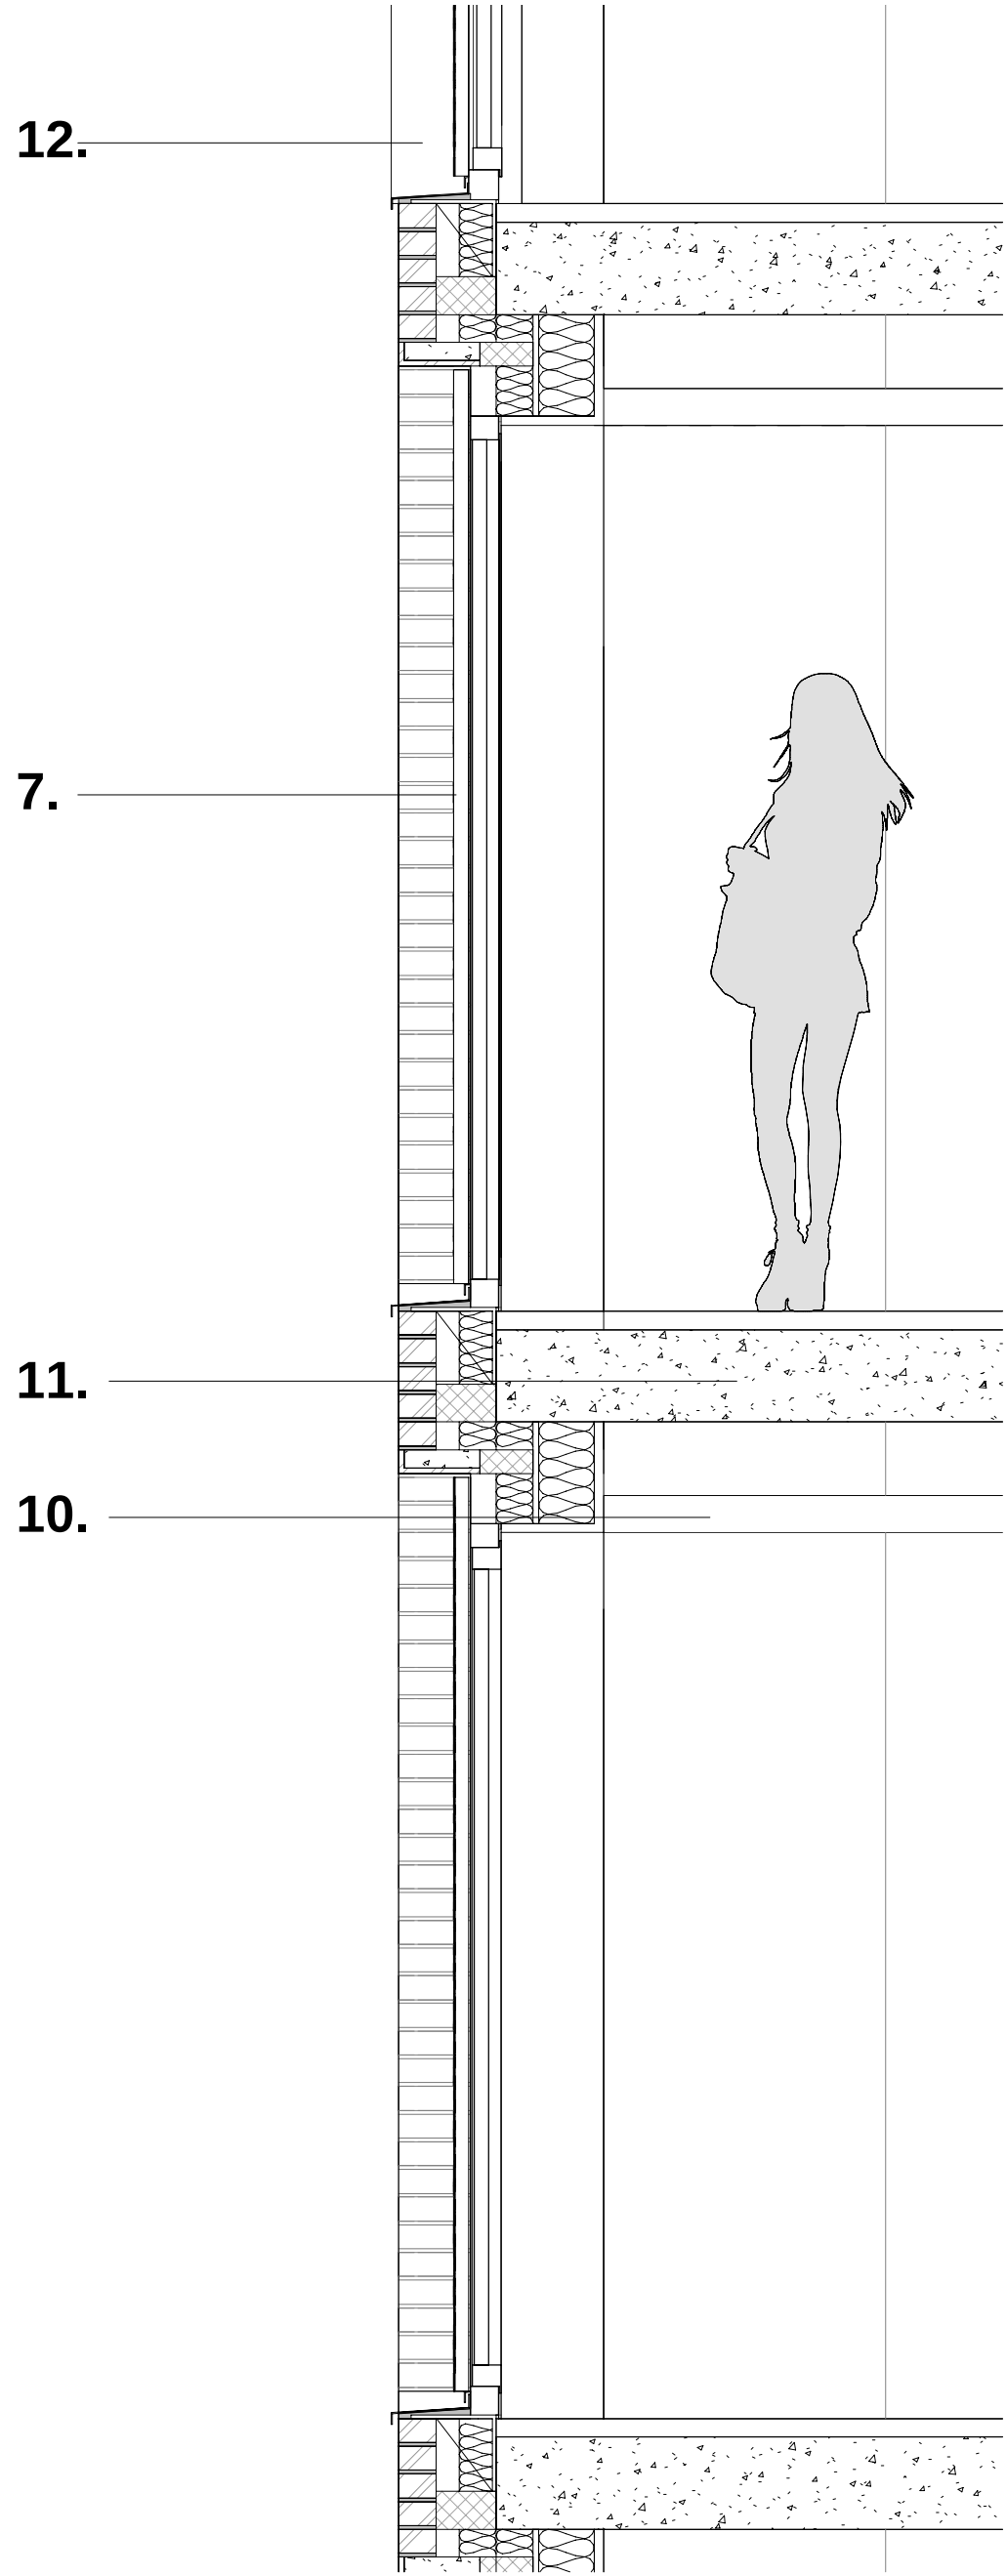


Detail Section
1:20



Key Elevation

KEY

- 1. Buff brick in stretcher bond
- 2. Buff brick in header bond
- 3. Buff brick flat recessed panel
- 4. Grey brick in stretcher bond
- 5. Grey brick in header bond
- 6. Grey brick flat recessed panel
- 7. Floor to ceiling window and glazed vent
- 8. Perforated aluminium screen in front of glazed vent door
- 9. Aluminium window frame
- 10. Ceiling
- 11. Concrete Slab
- 12. Extruded aluminium frame

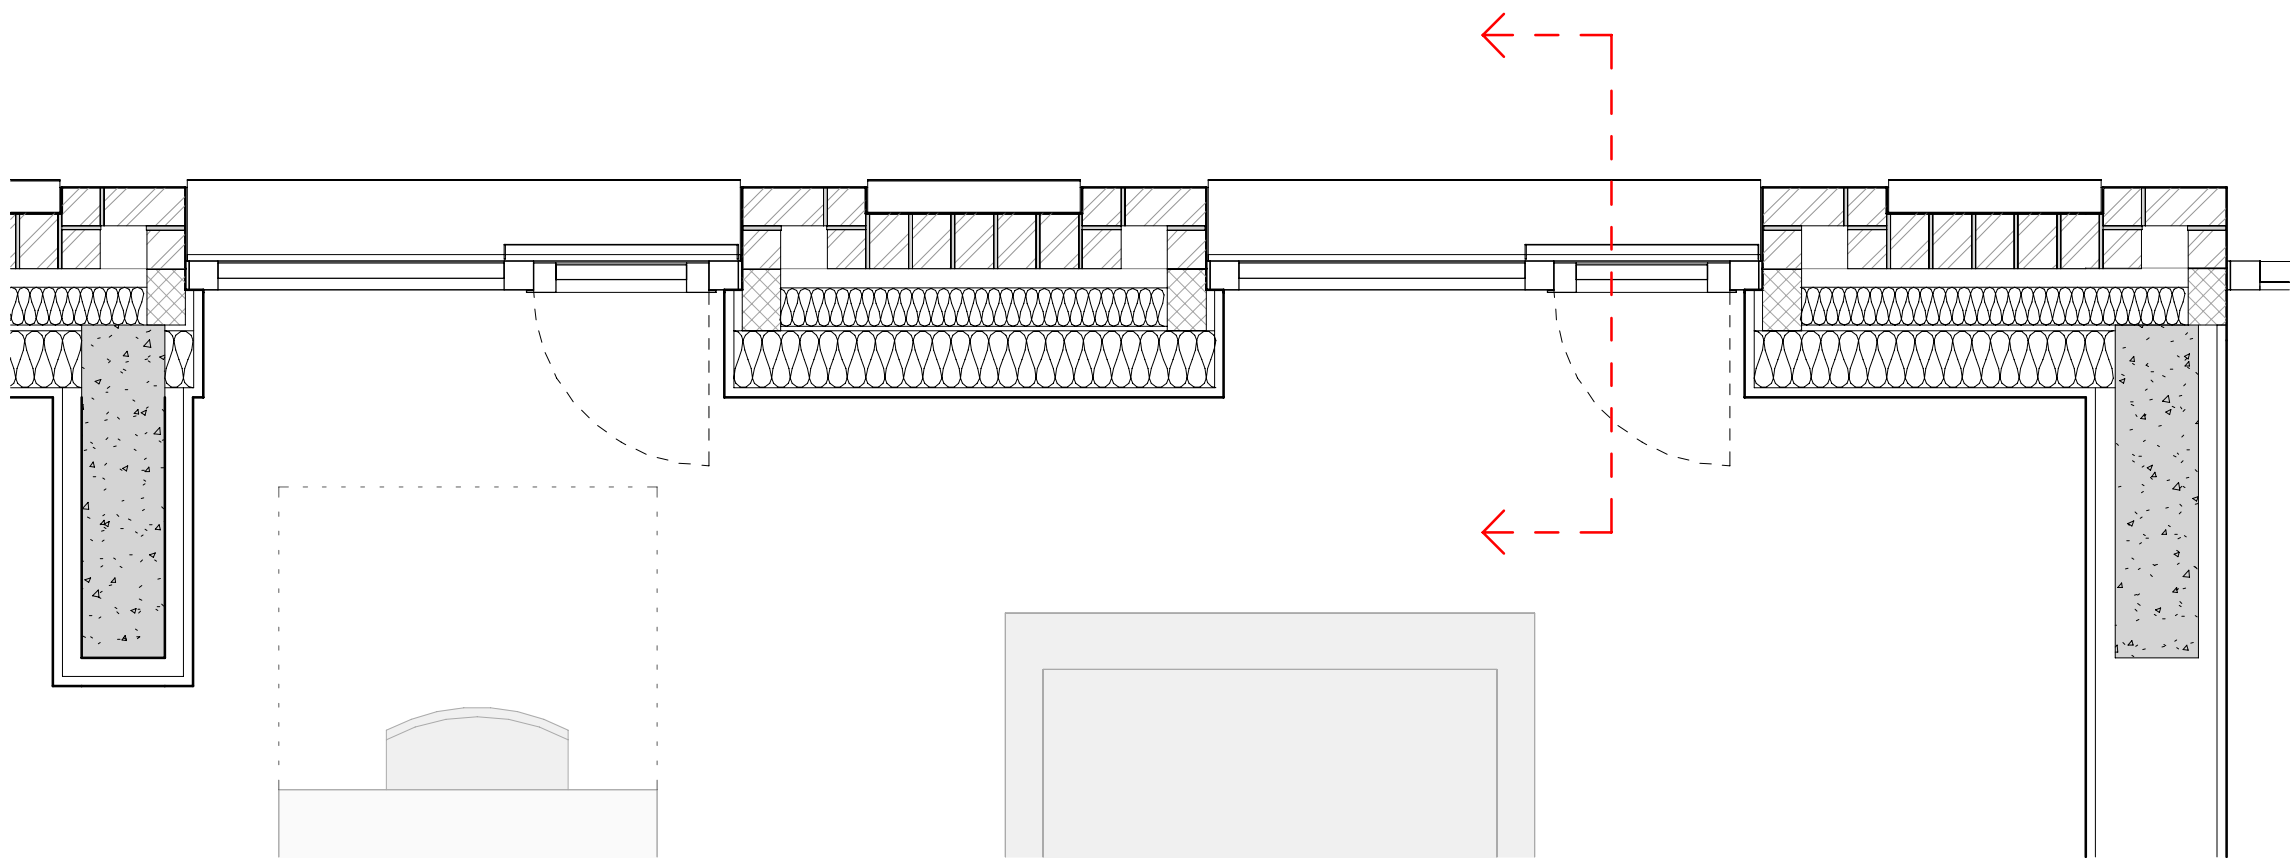

Detail Plan
1:20