



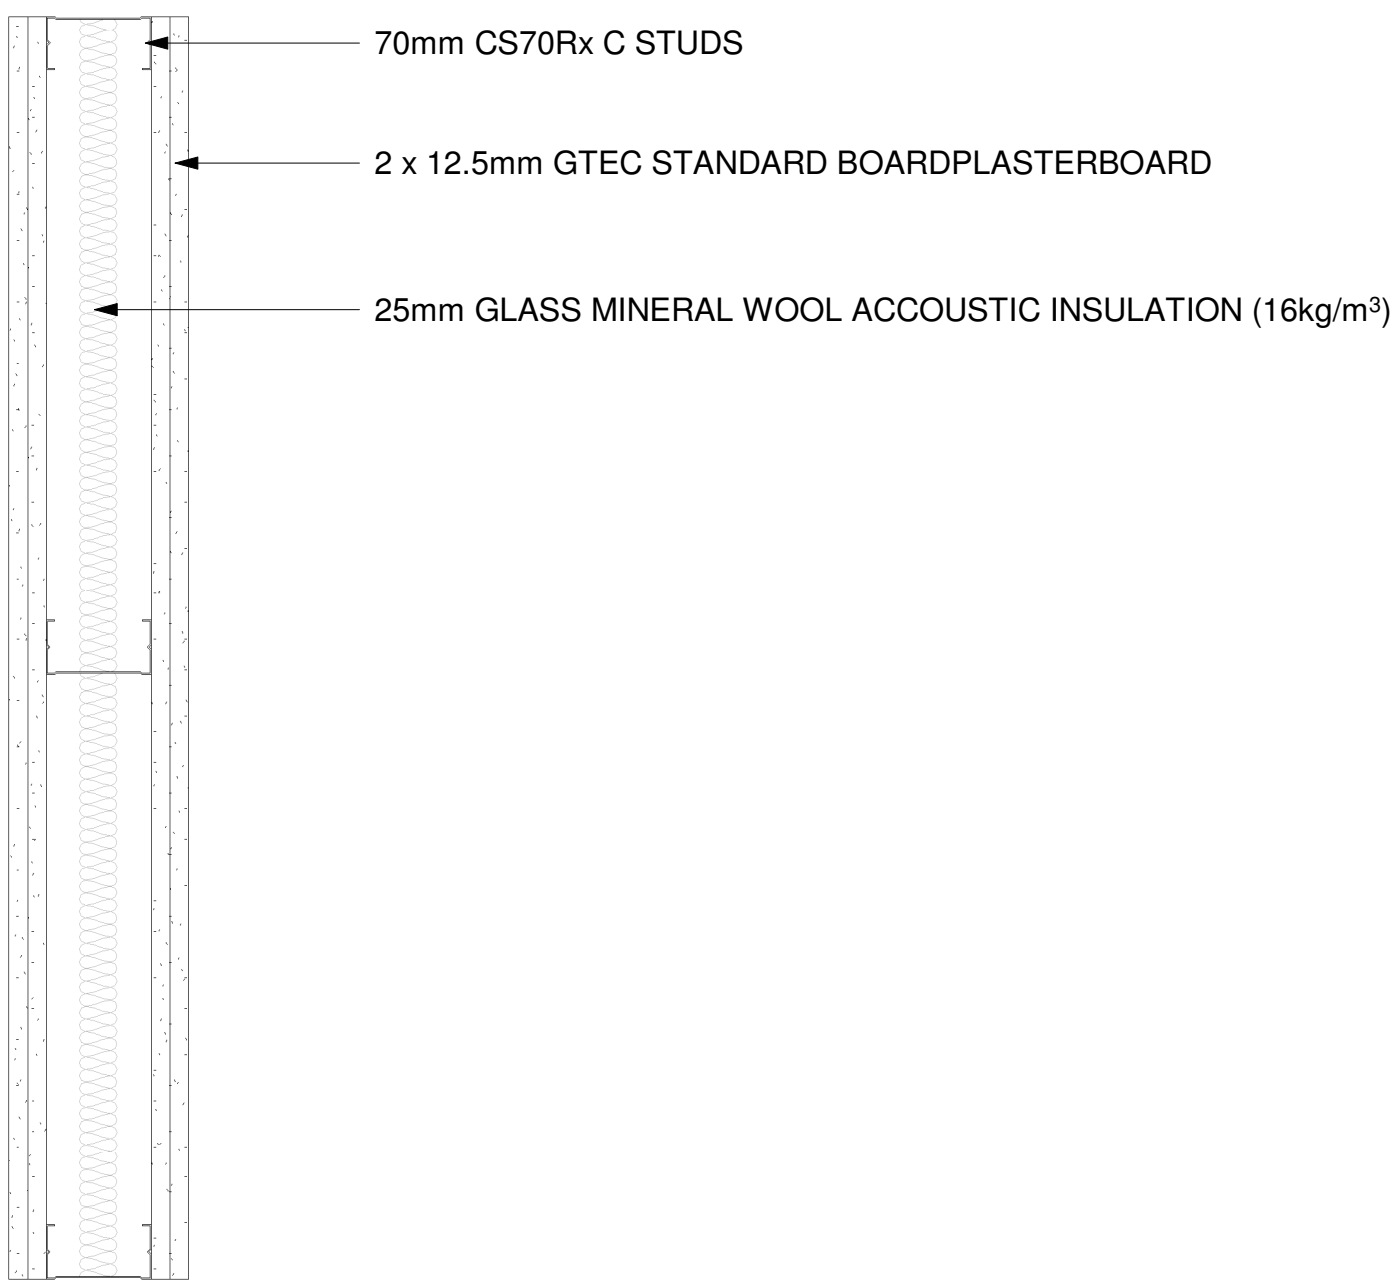


NEW WALL - WT 01

SCALE: 1:5
FIRE RATING: 60MIN

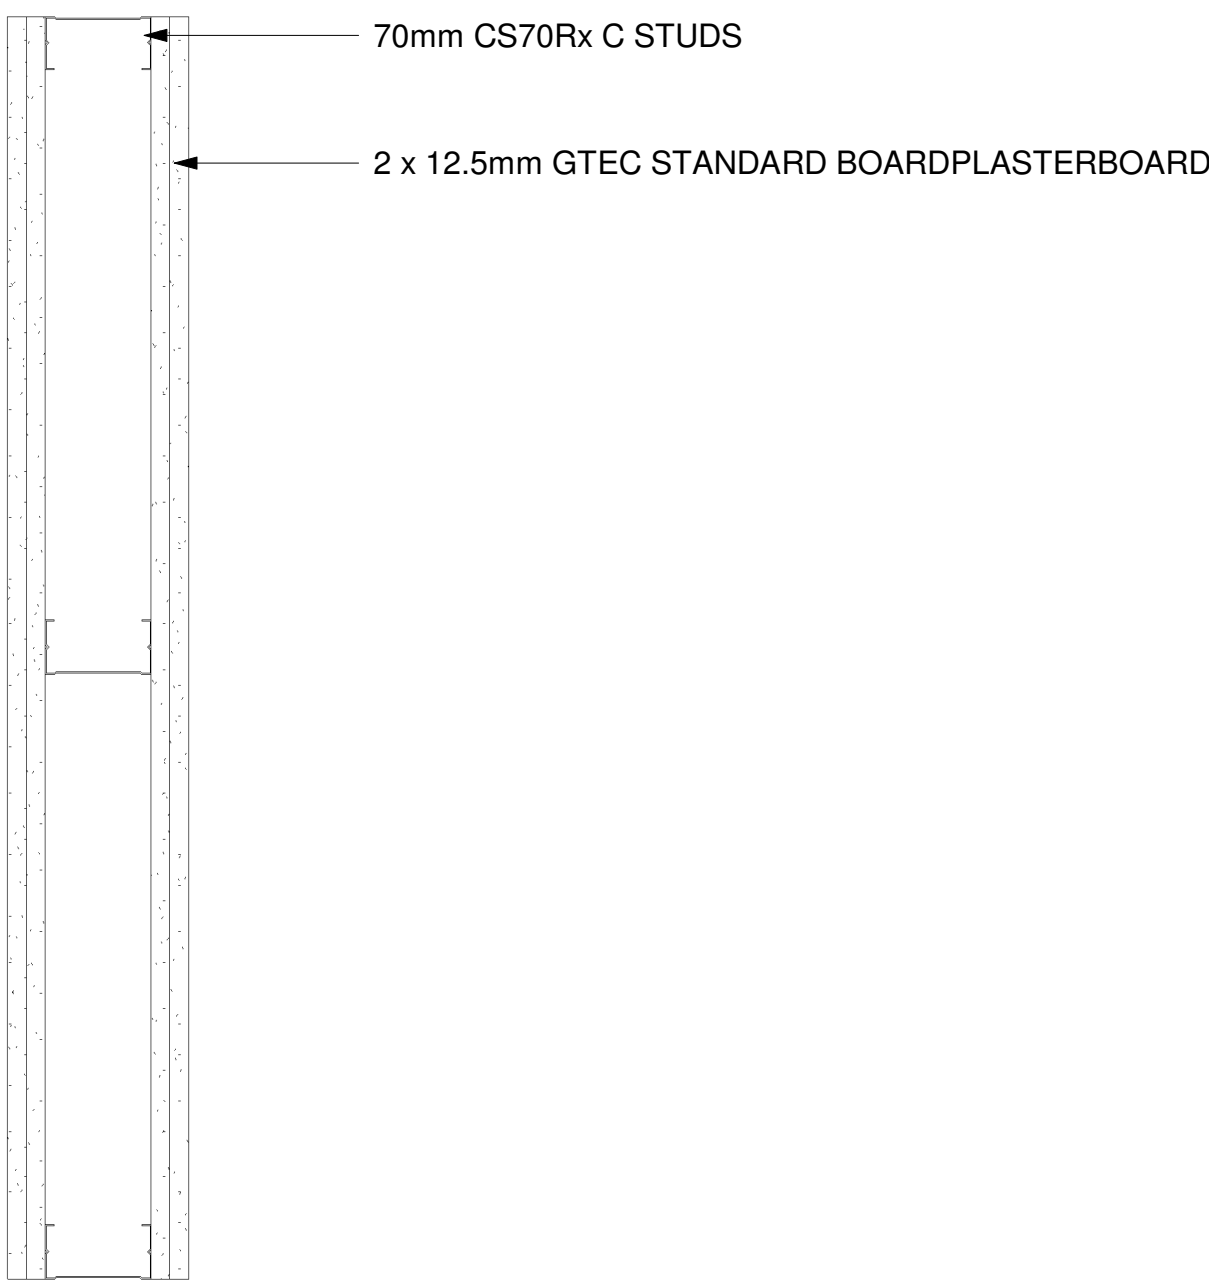


NEW WALL - WT 02

SCALE: 1:5
FIRE RATING: 30MIN (ACHIEVED 60MIN)

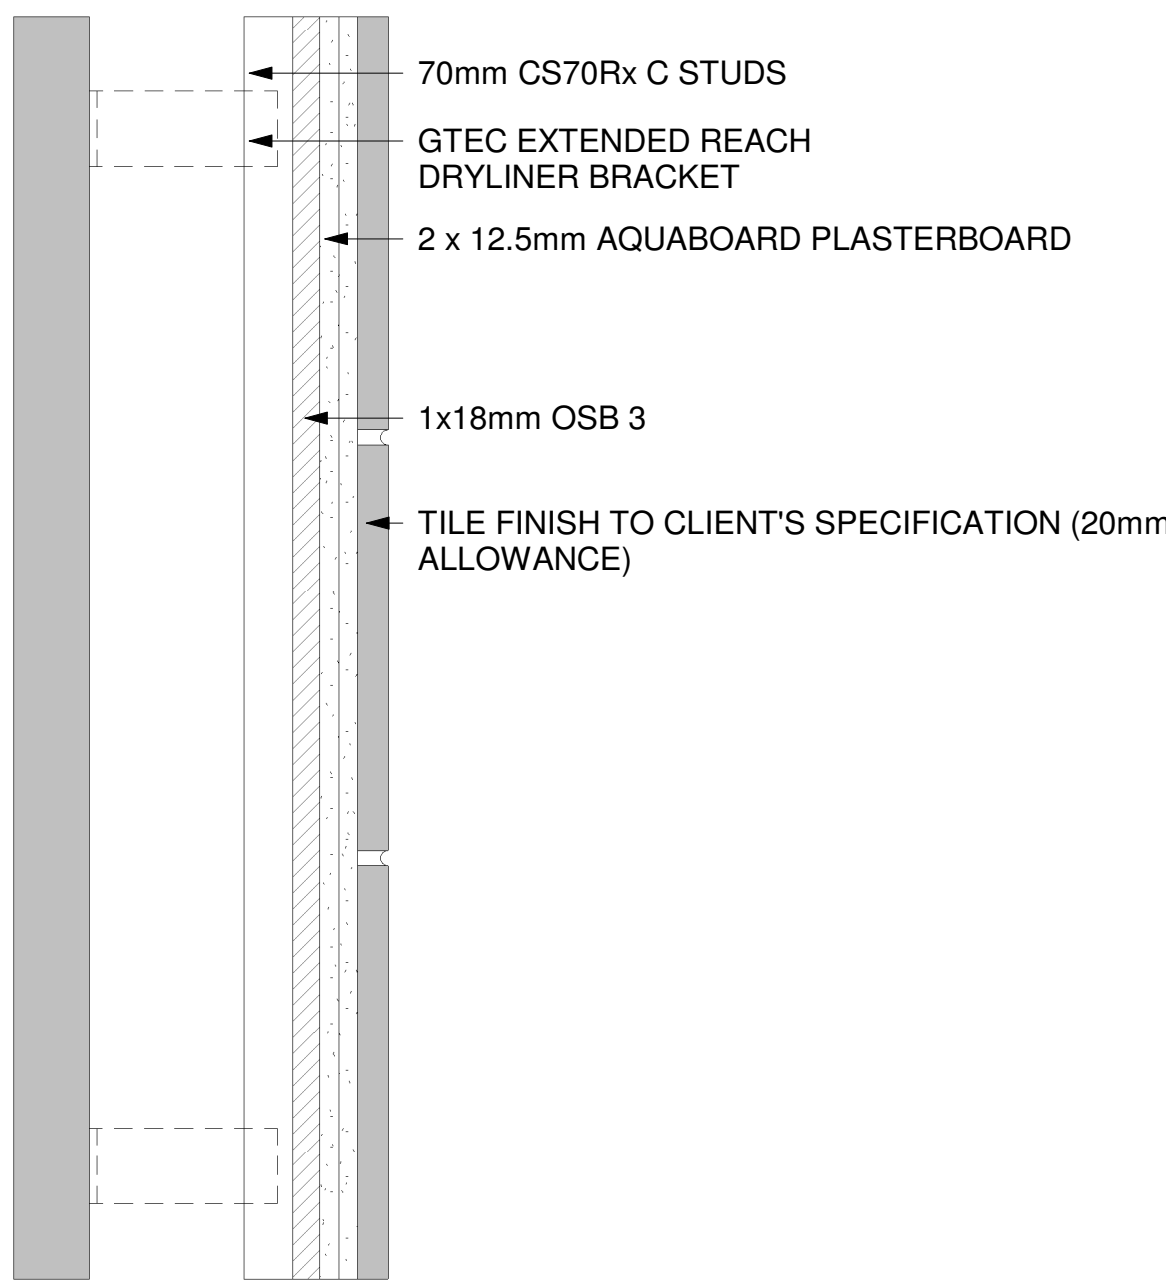


WALL LINING - WT 03

SCALE: 1:5
FIRE RATING: N/A

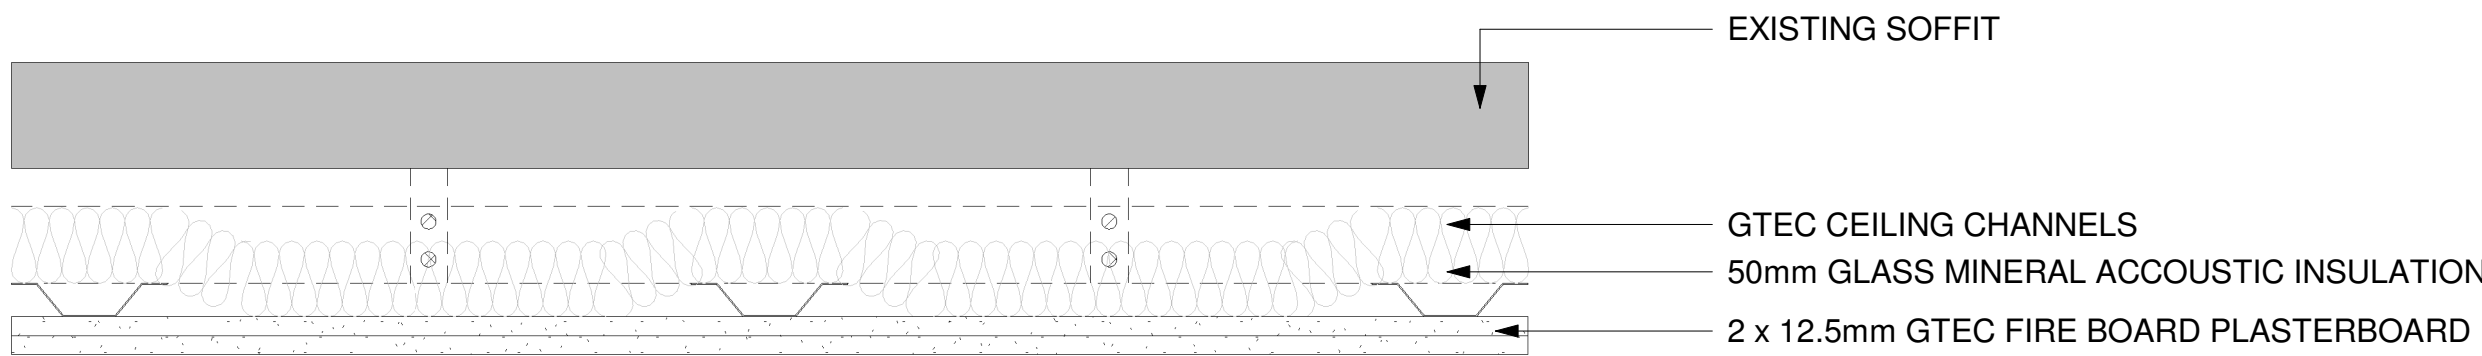


CEILING UPGRADE

SCALE: 1:5
FIRE RATING: 60MIN

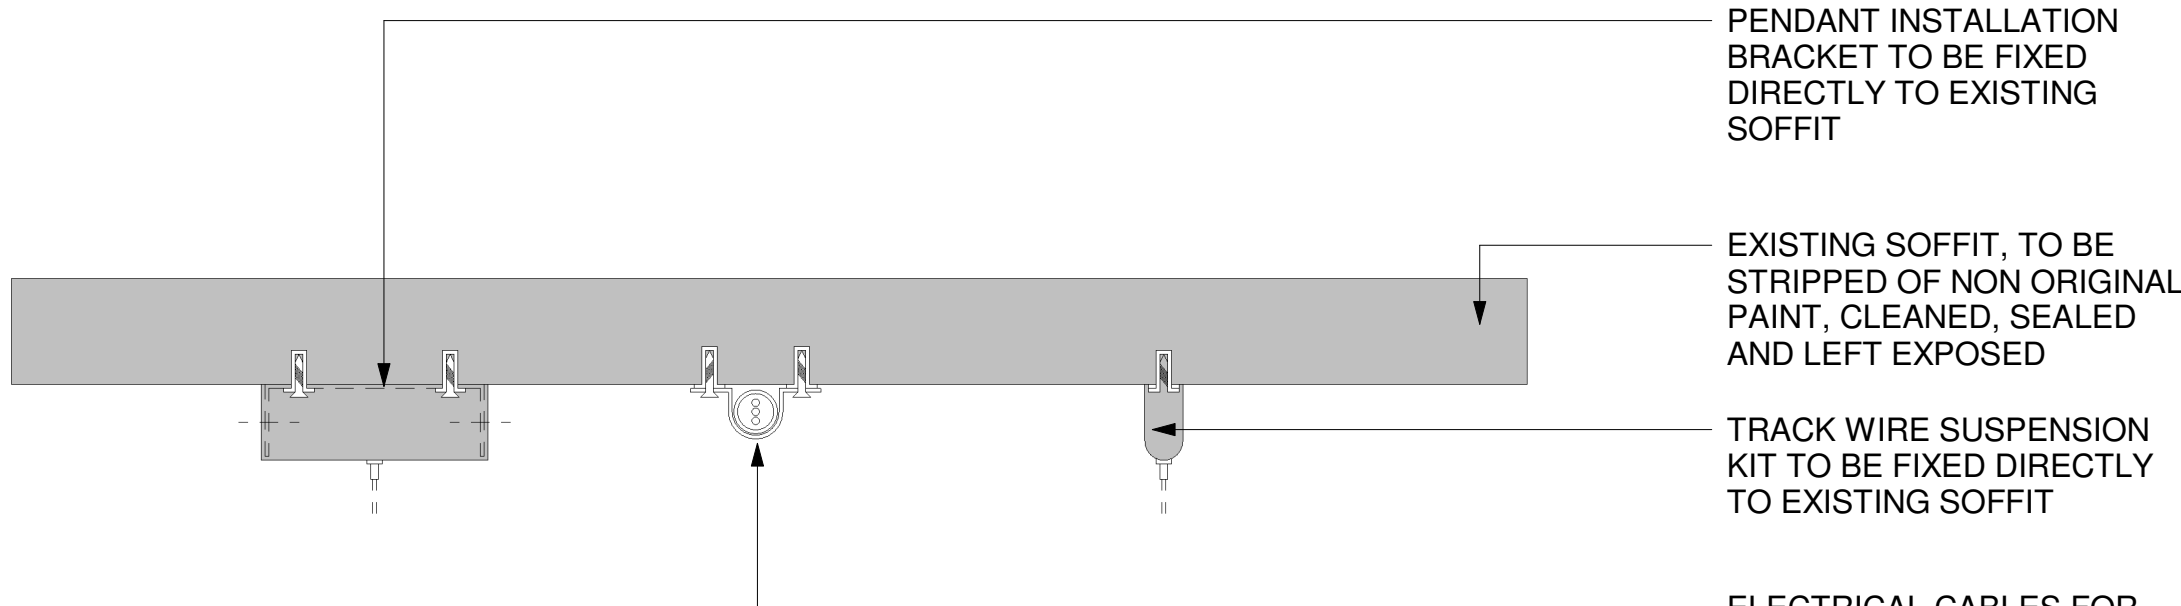


LIGHT FIXINGS

SCALE: 1:5
FIRE RATING: N/A

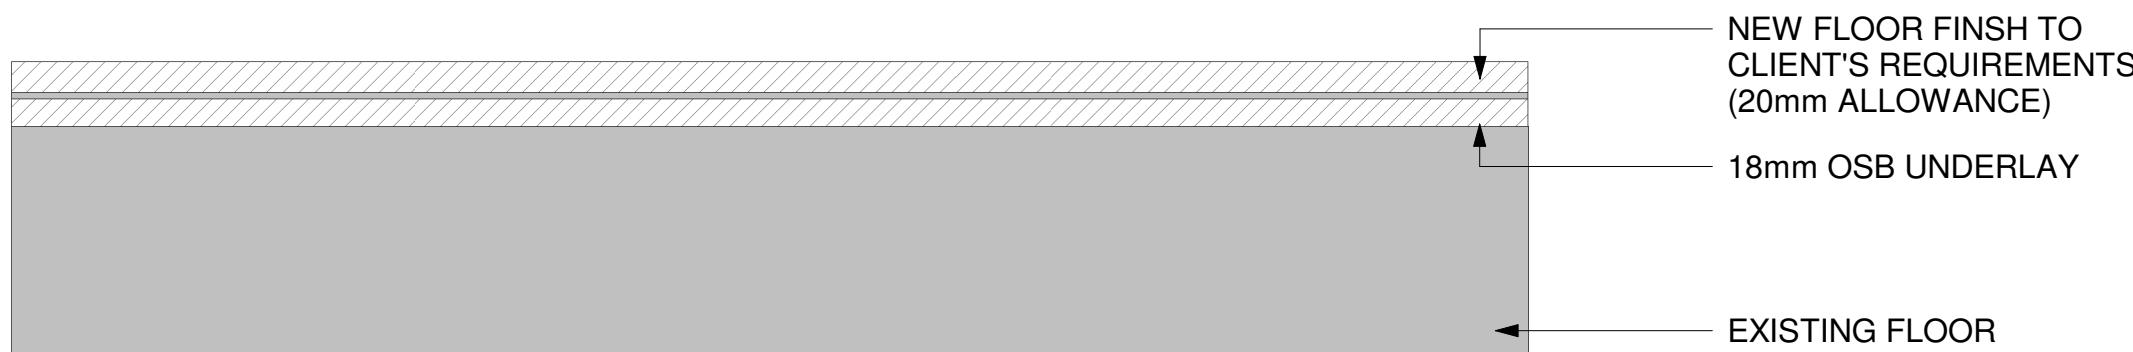

FLOOR UPGRADE

SCALE: 1:5
FIRE RATING: N/A

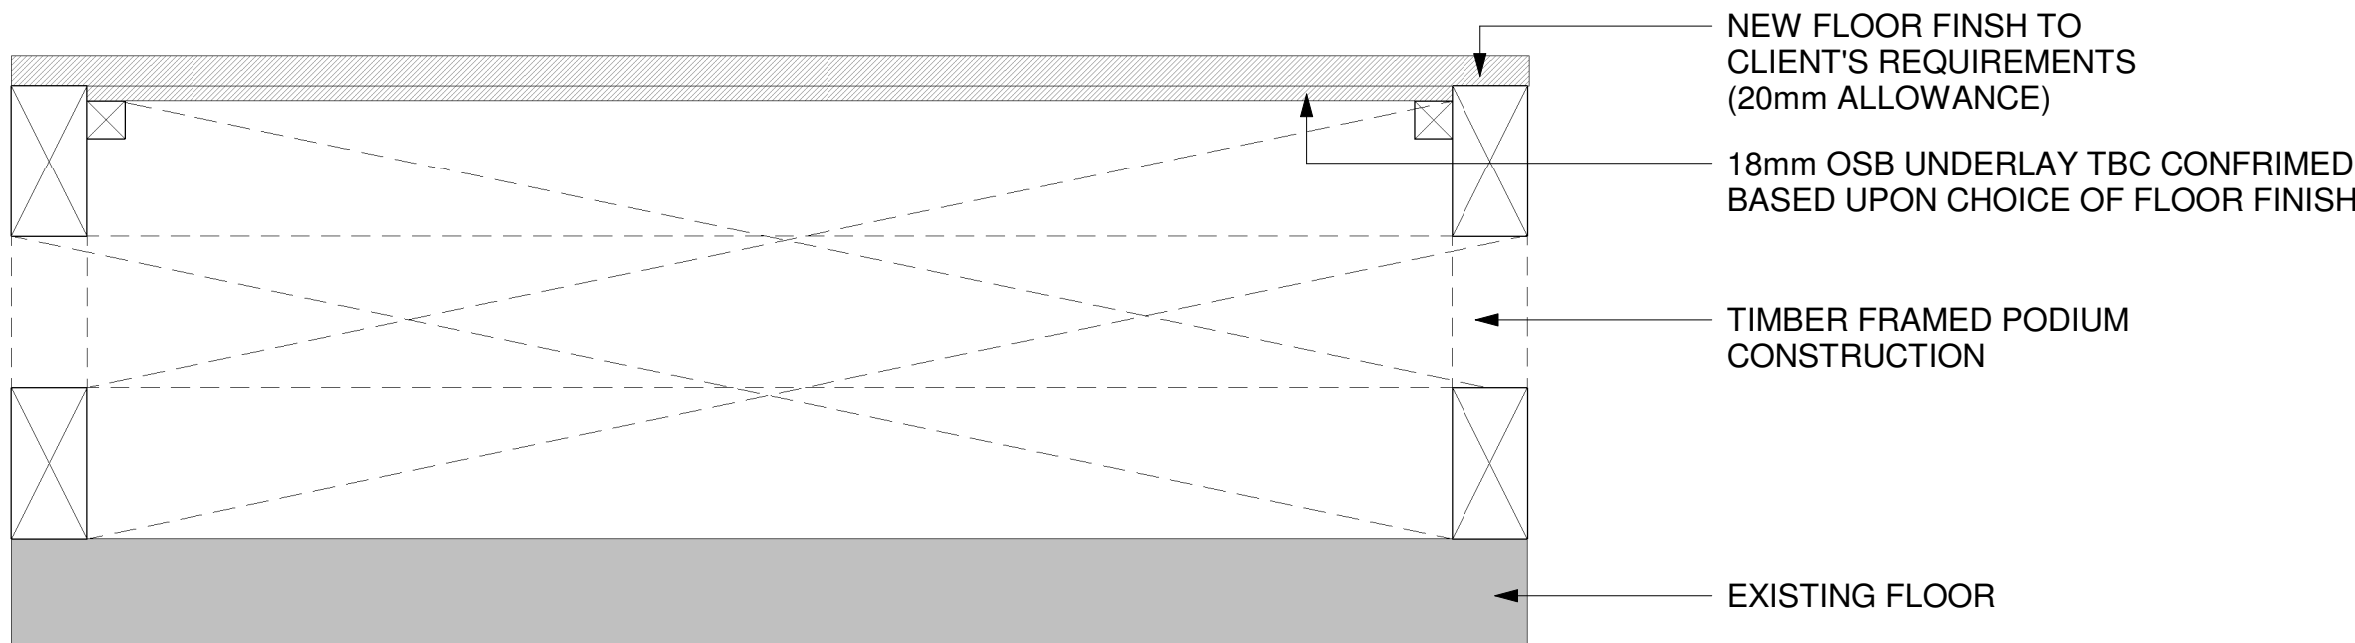

PODIUM FLOOR

SCALE: 1:5
FIRE RATING: 60MIN

© The copyright in this drawing is vested in CodaStudios and no license or assignment of any kind has been, or is, granted to any third party whether by provision of copies or originals or otherwise unless agreed in writing.

DO NOT SCALE FROM THIS DRAWING

The contractor shall check and verify all dimensions on site and report any discrepancies in writing to CodaStudios before proceeding work

FOR ELECTRONIC DATA ISSUE

Electronic Data / drawings are issued as "read only" and should not be interrogated for measurement. All dimensions and levels should read, only from those values stated on the drawing. Coda Studios Ltd is not responsible for discrepancies caused by the overlay of other parties BIM/IFC models. These are overlaid purely as reference.

Revision	Date	Drawn	Checked
A	FIRST ISSUE	23.08.22	VK JH

CODA
Architecture

CODA Studios Ltd, 70-71 Cornish Place, Cornish St, Sheffield, S6 3AF
T: 0114 279 6003 E: information@codastudios.co.uk

Client

Corin Craig Jackson

Project

Albion Mill

Drawn	Checked	Date	Scale @ A1
VK	JH	24/08/22	1 : 5

Title

Proposed Wall Treatment - Details

Suitability Code Purpose for issue

Drawing No

3161 - CDA - XX - XX - DR - A - 1901

Project Originator Volume Level Type Role Number Revision