




This drawing is the copyright of LDM Deisgn.
All dimensions to be checked on site.
Do not scale.
All levels to be checked on site and refer to Ordnance Survey Datum Newlyn
unless alternative datum given.
All errors and omissions to be reported to the Architect prior to
commencement.
This drawing must be read in conjunction with the relevant specification
clauses.
This drawing must not be used on site unless issued for construction.

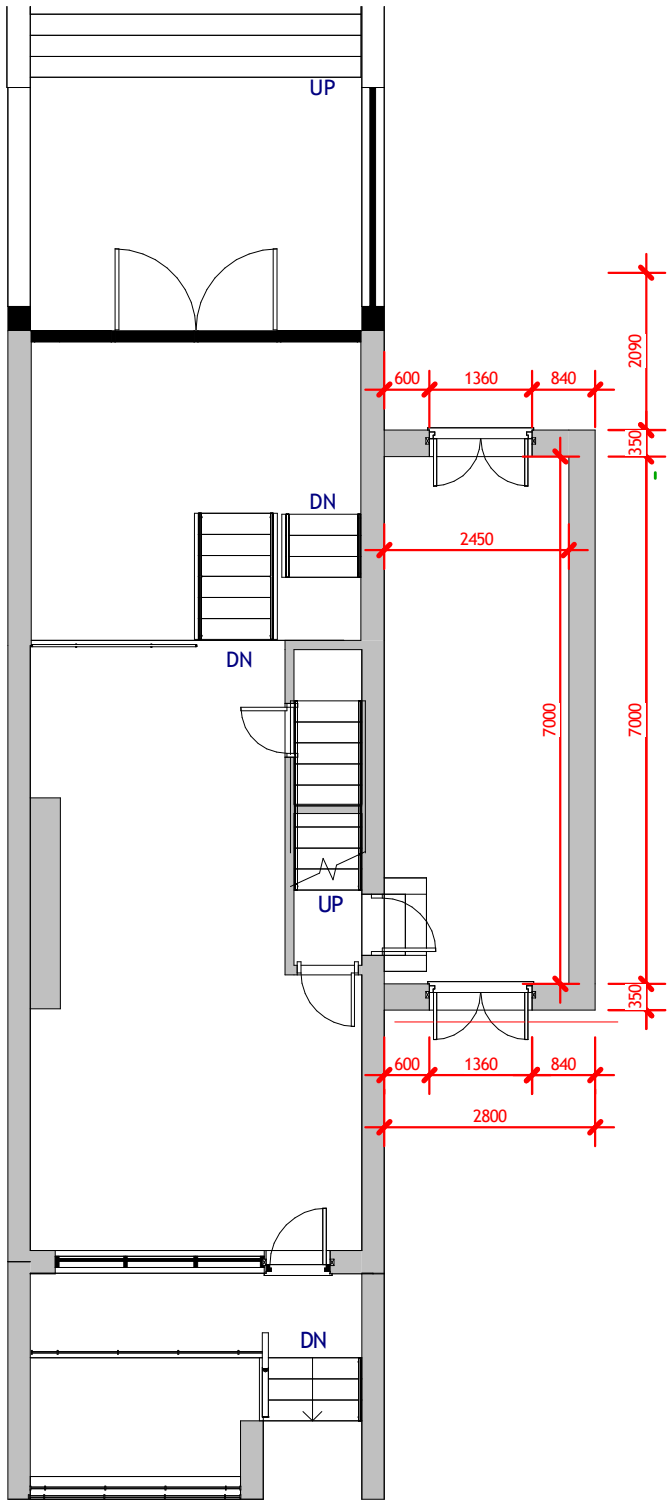

1 Proposed Ground Floor
1 : 100

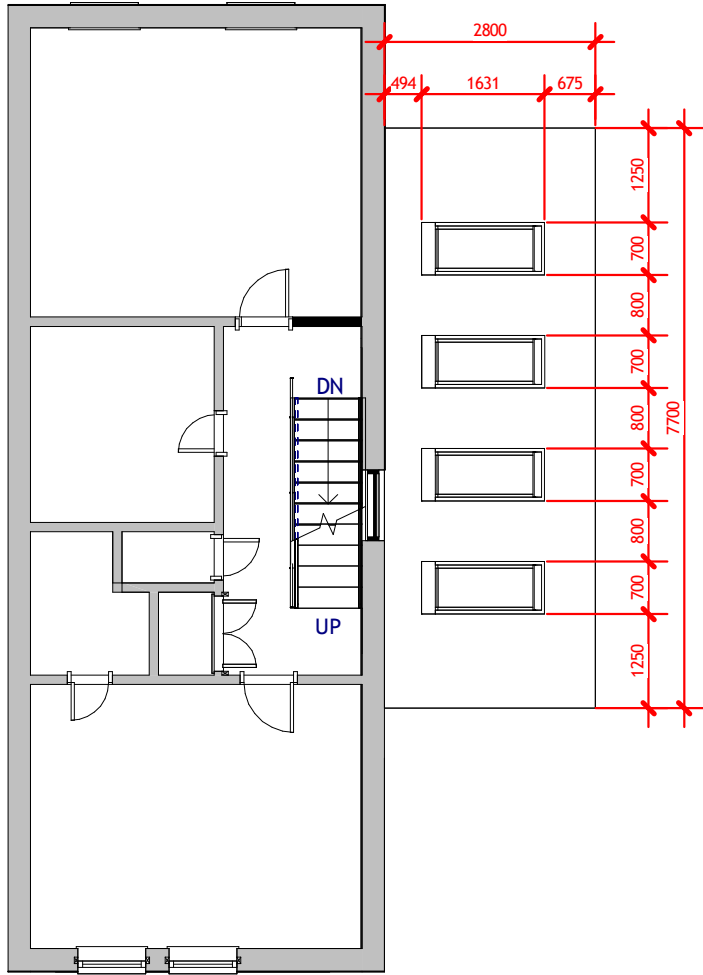

2 Proposed First Floor
1 : 100

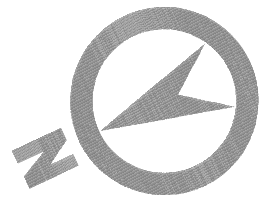

LDM Design

PROJECT	CLIENT		
	Patrick Cai		
SHEET	Scale (@ A3)		1 : 100
	Proposed Setout Plans	DRAWING NUMBER	
Checked by		LG	A241
Drawn by		JG	REV
			N