
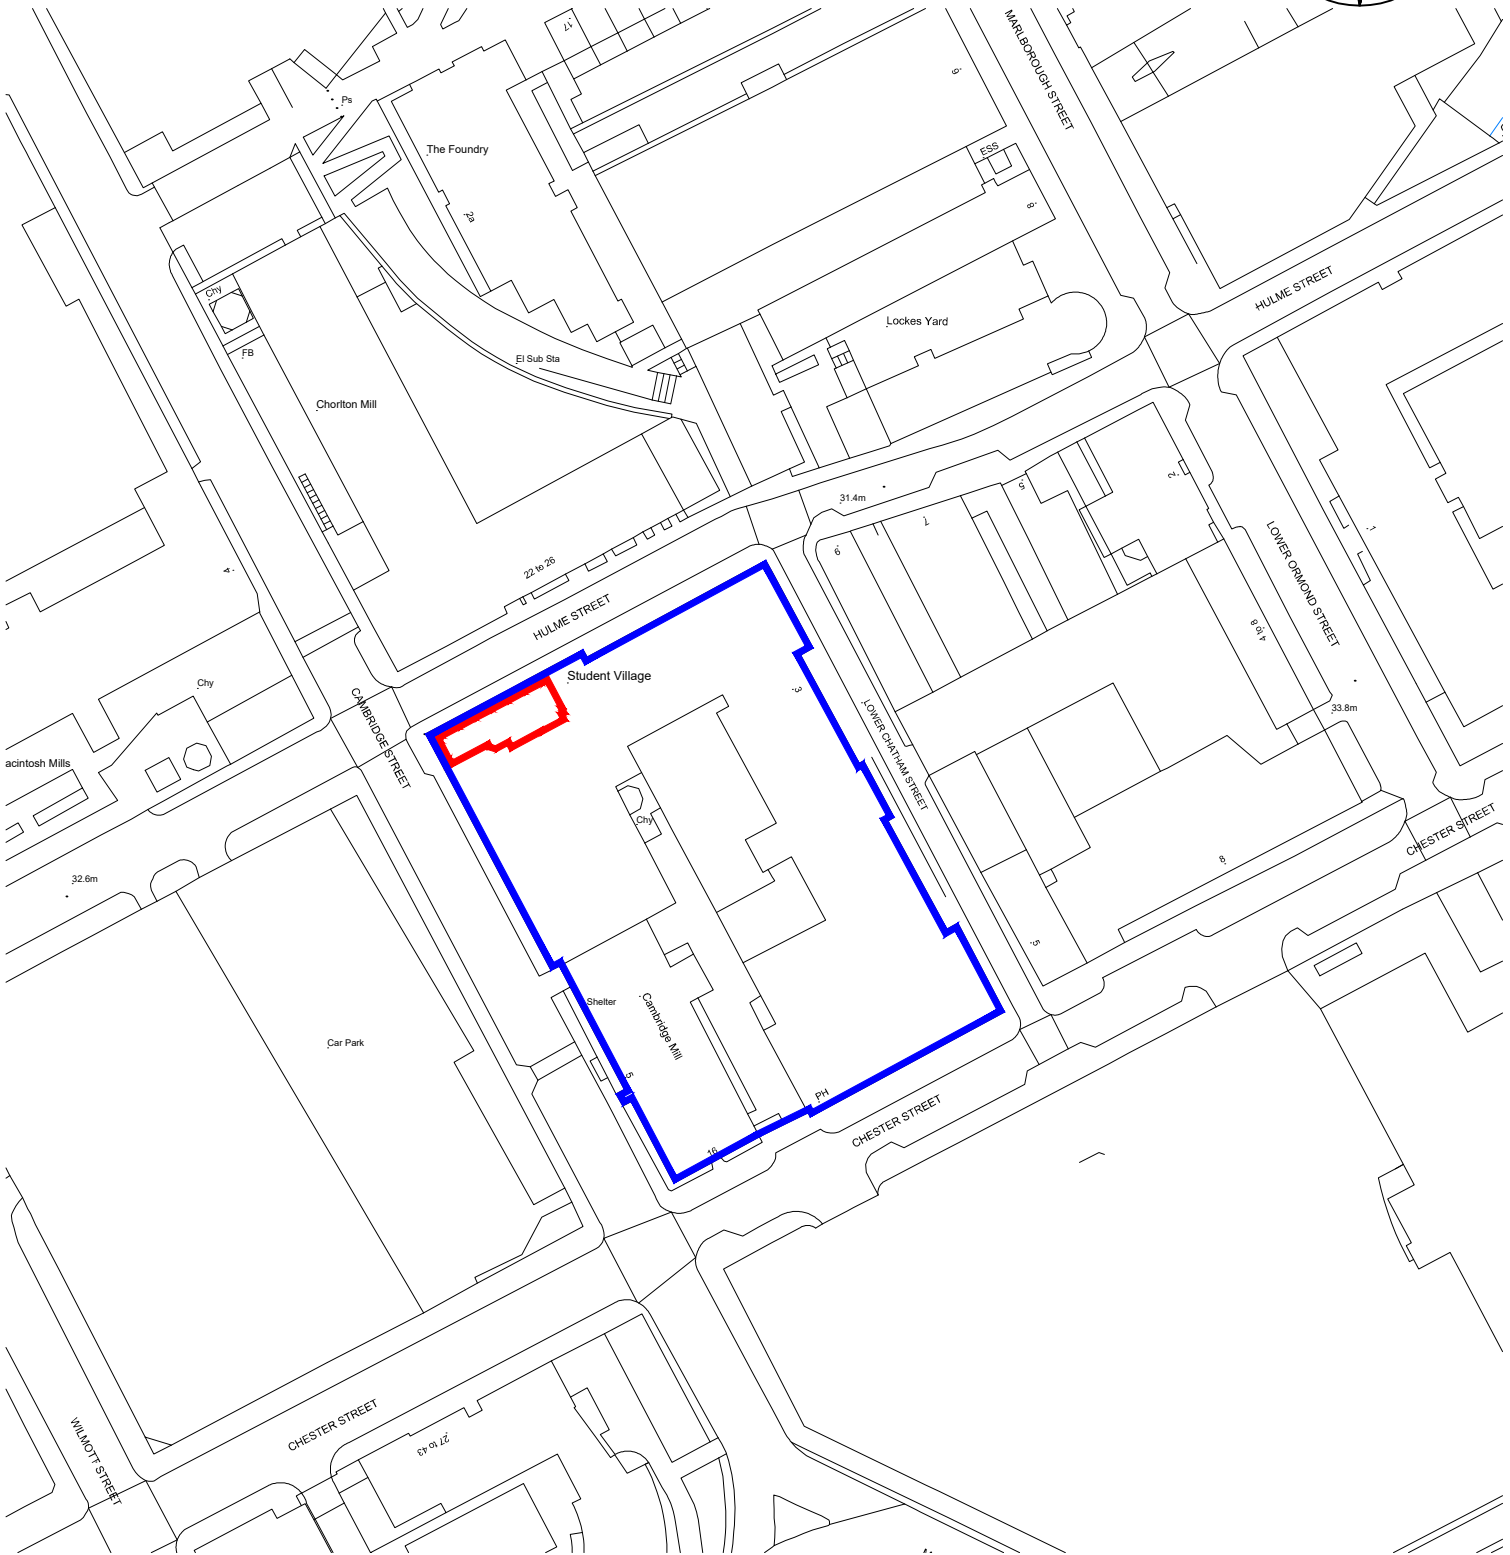



SITE LOCATION PLAN 1-1250

Lower Chatham St, Manchester M1 5SX

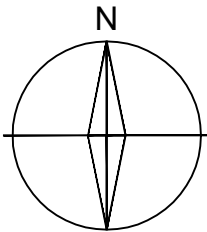

©Crown Copyright and database rights 2022 OS Licence no. AC0000849896

0m 20m 40m 60m 80m

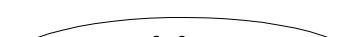CLIENT Dwell Student Living		TITLE Site Location Plan				 Bank Chambers 2A Bank Street Bury BL9 0DL T : 0161 797 2077 F : 0161 797 2088 E : info@equilibriumarchitects.co.uk
PROJECT MSV Central Block B, Dwell Student Living Lower Chatham St, Manchester M1 5SX		SCALE 1:1250	DATE 08.2022	DRAWN PB	CHECKED	
		DRAWING NO. C-0520-SLP	CAD REFERENCE NO.		REVISION	