


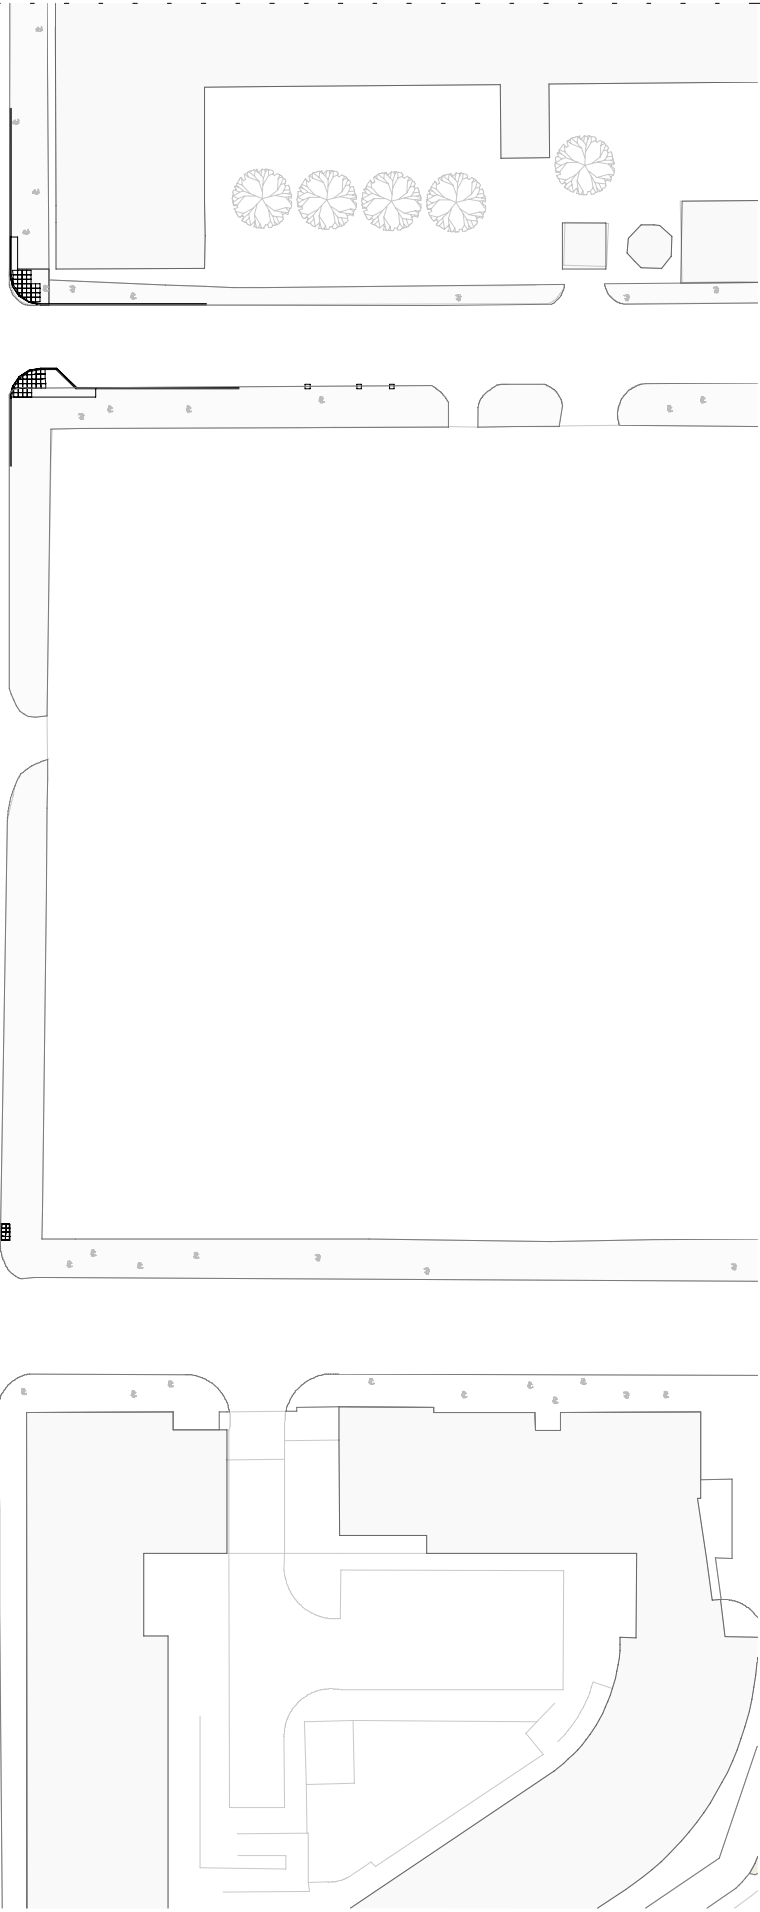

Planning boundary

Co-living Apartments

1 Bed Apartment

2 Bed Apartment

Studio Apartment

Amenity/ Circulation

3 Bed Apartment

4 Bed Apartment

5 Bed Apartment

Core

Amenity/Entrance

Retail/Restaurant

Storage/Parking/Corridor

Office/Study

Plant/BOH

First Street South	10266-Z0-A-G100-PL-17-99001	
PLANNING	October 2022	P02
GA Site Plan - Level 17 Floor Plan	10266	1 : 750@ A3

simps

on

haugh

Manchester

+44 (0)161 835 2345

London

+44 (0)20 7549 4000