



PROPOSED GARDEN PLAN

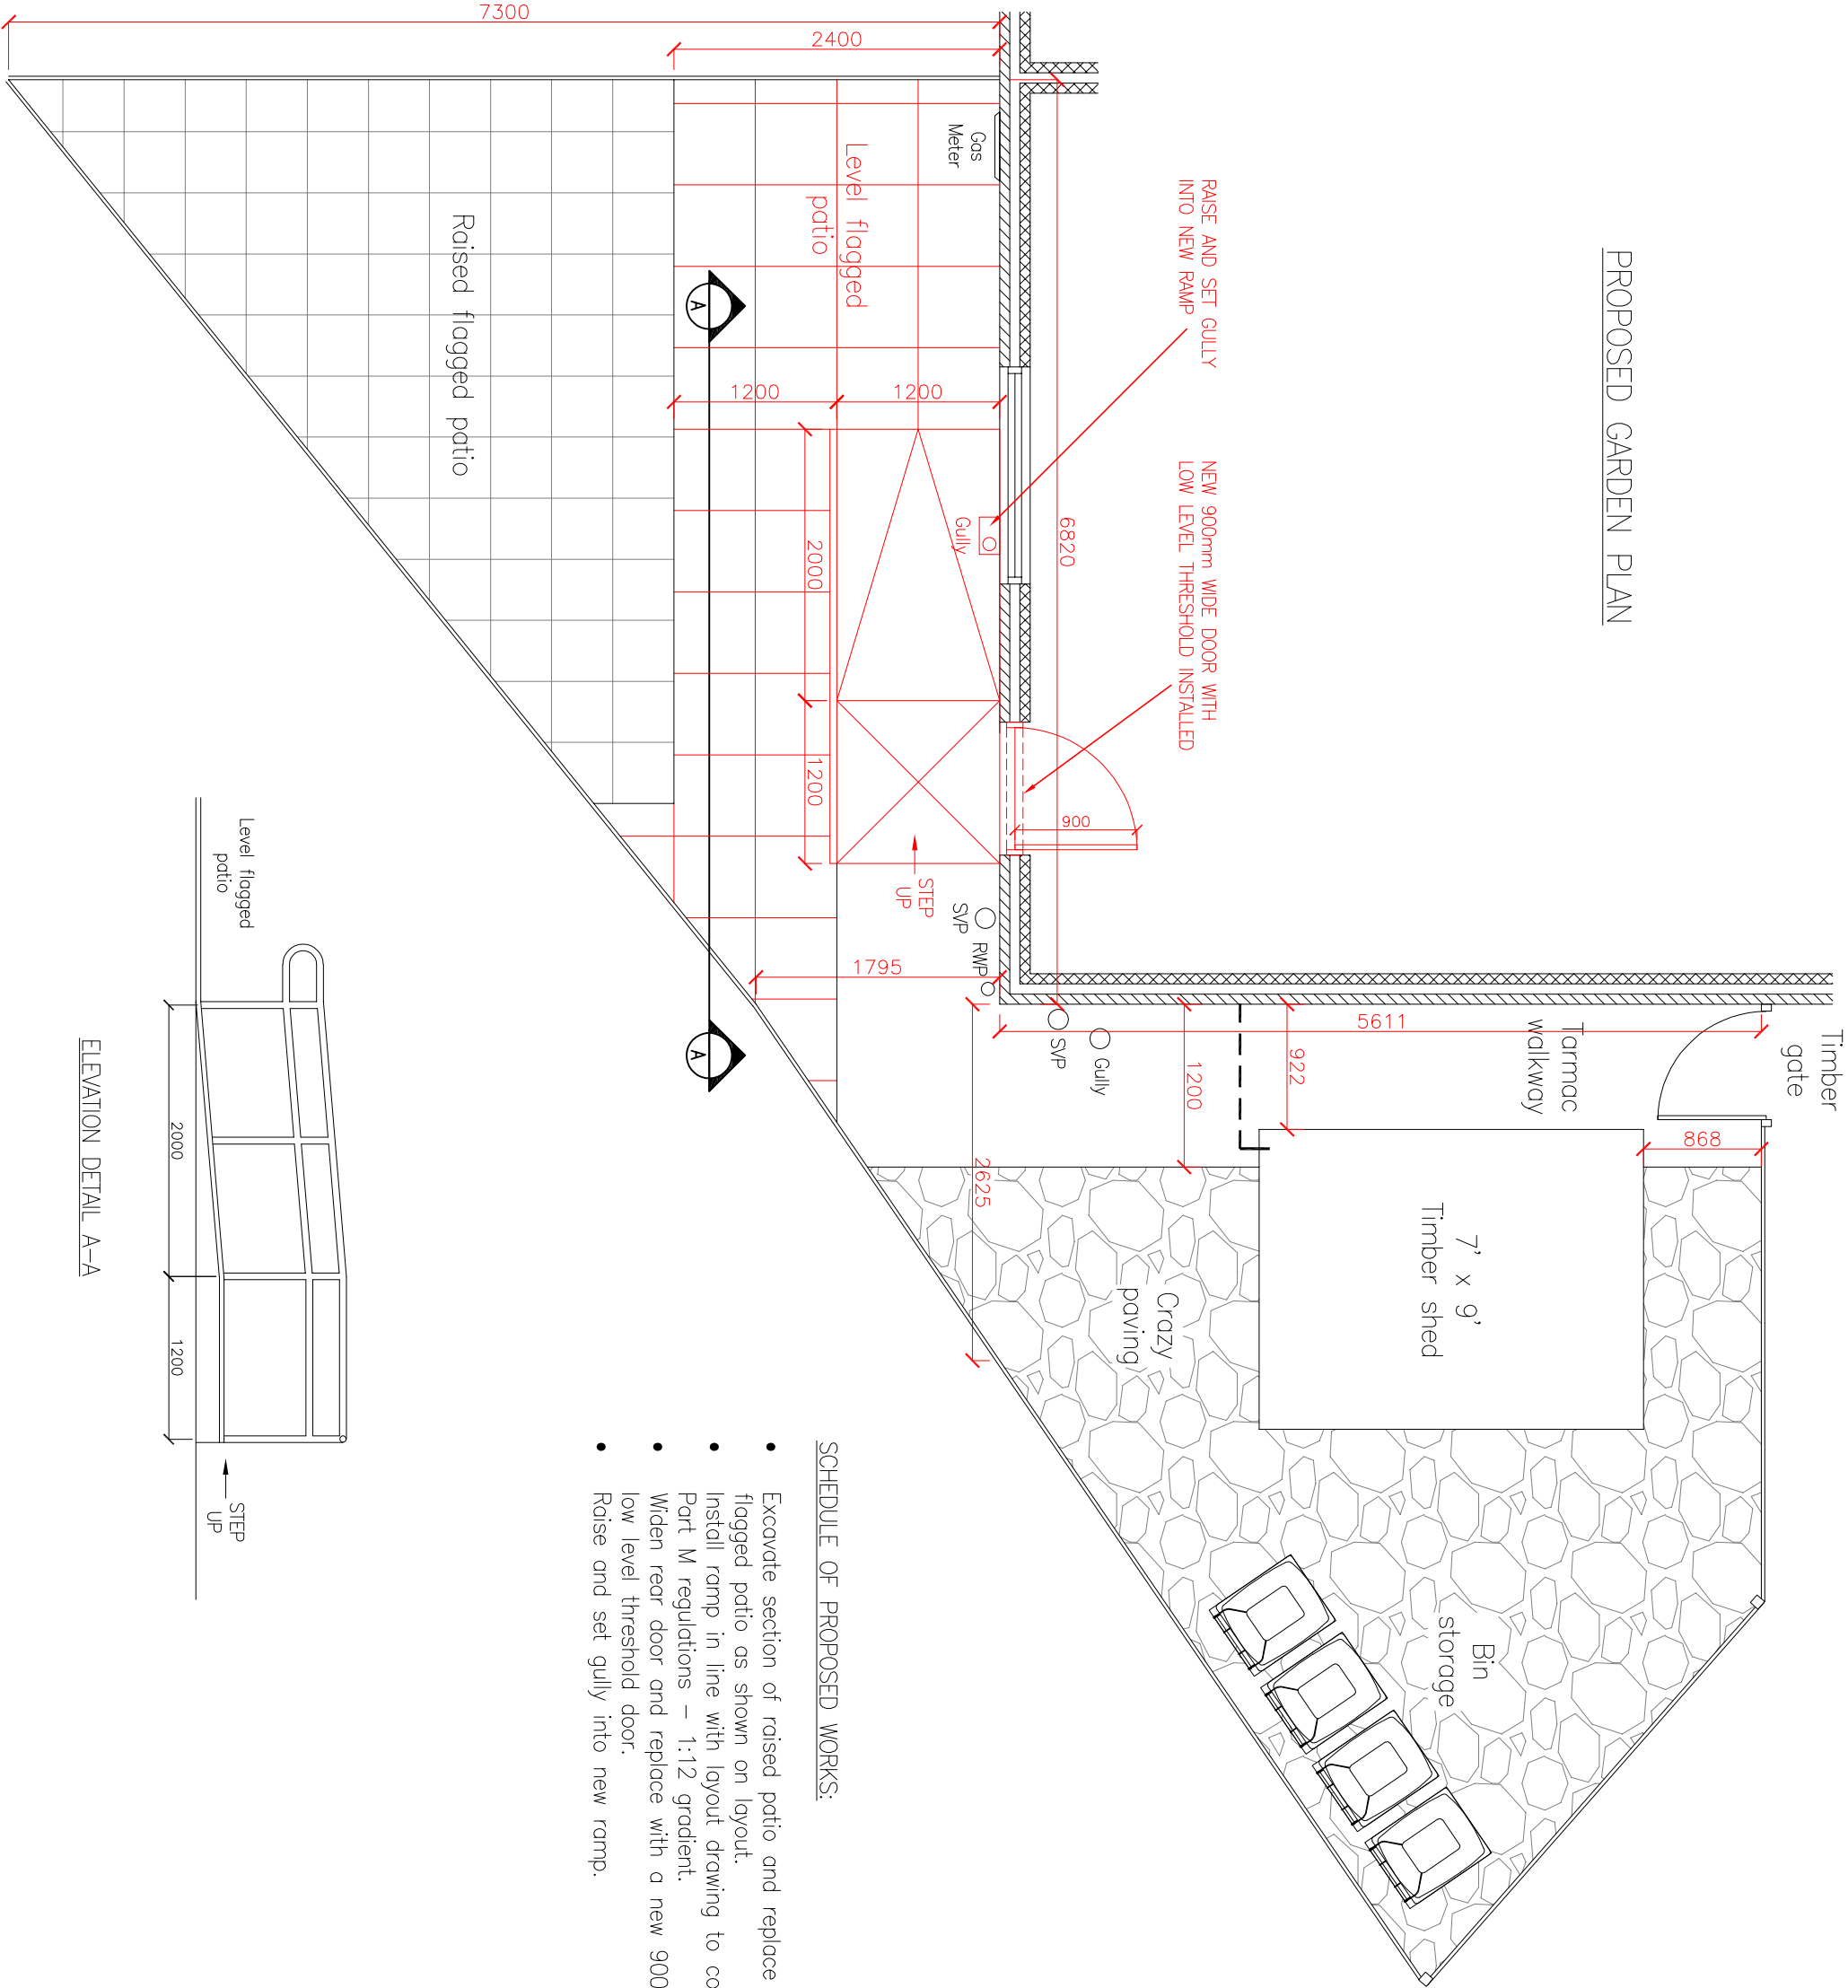

SCHEDULE OF PROPOSED WORKS:

- Excavate section of raised patio and replace with level flagged patio as shown on layout.
- Install ramp in line with layout drawing to comply with Part M regulations – 1:12 gradient.
- Widen rear door and replace with a new 900mm wide low level threshold door.
- Raise and set gully into new ramp.

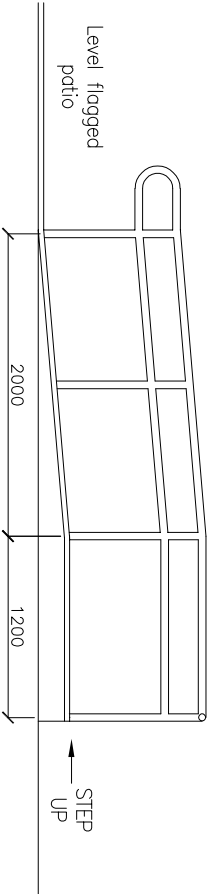

B	TIMBER DECKING REMOVED	14/09/21	AU	AU
A	AMENDED TO LATEST COMMENTS	07/07/21	AU	AU
REV	DESCRIPTION	DATE	BY	CHK

Project:

17 Nantwich Road, Manchester

Drawing Title:

Proposed Garden Layout

Drawing No.:

084-002

Scale @ A3

1:50

Revision:

B

Status:

AU

Drawn By:

AU

Date:

14/03/21