


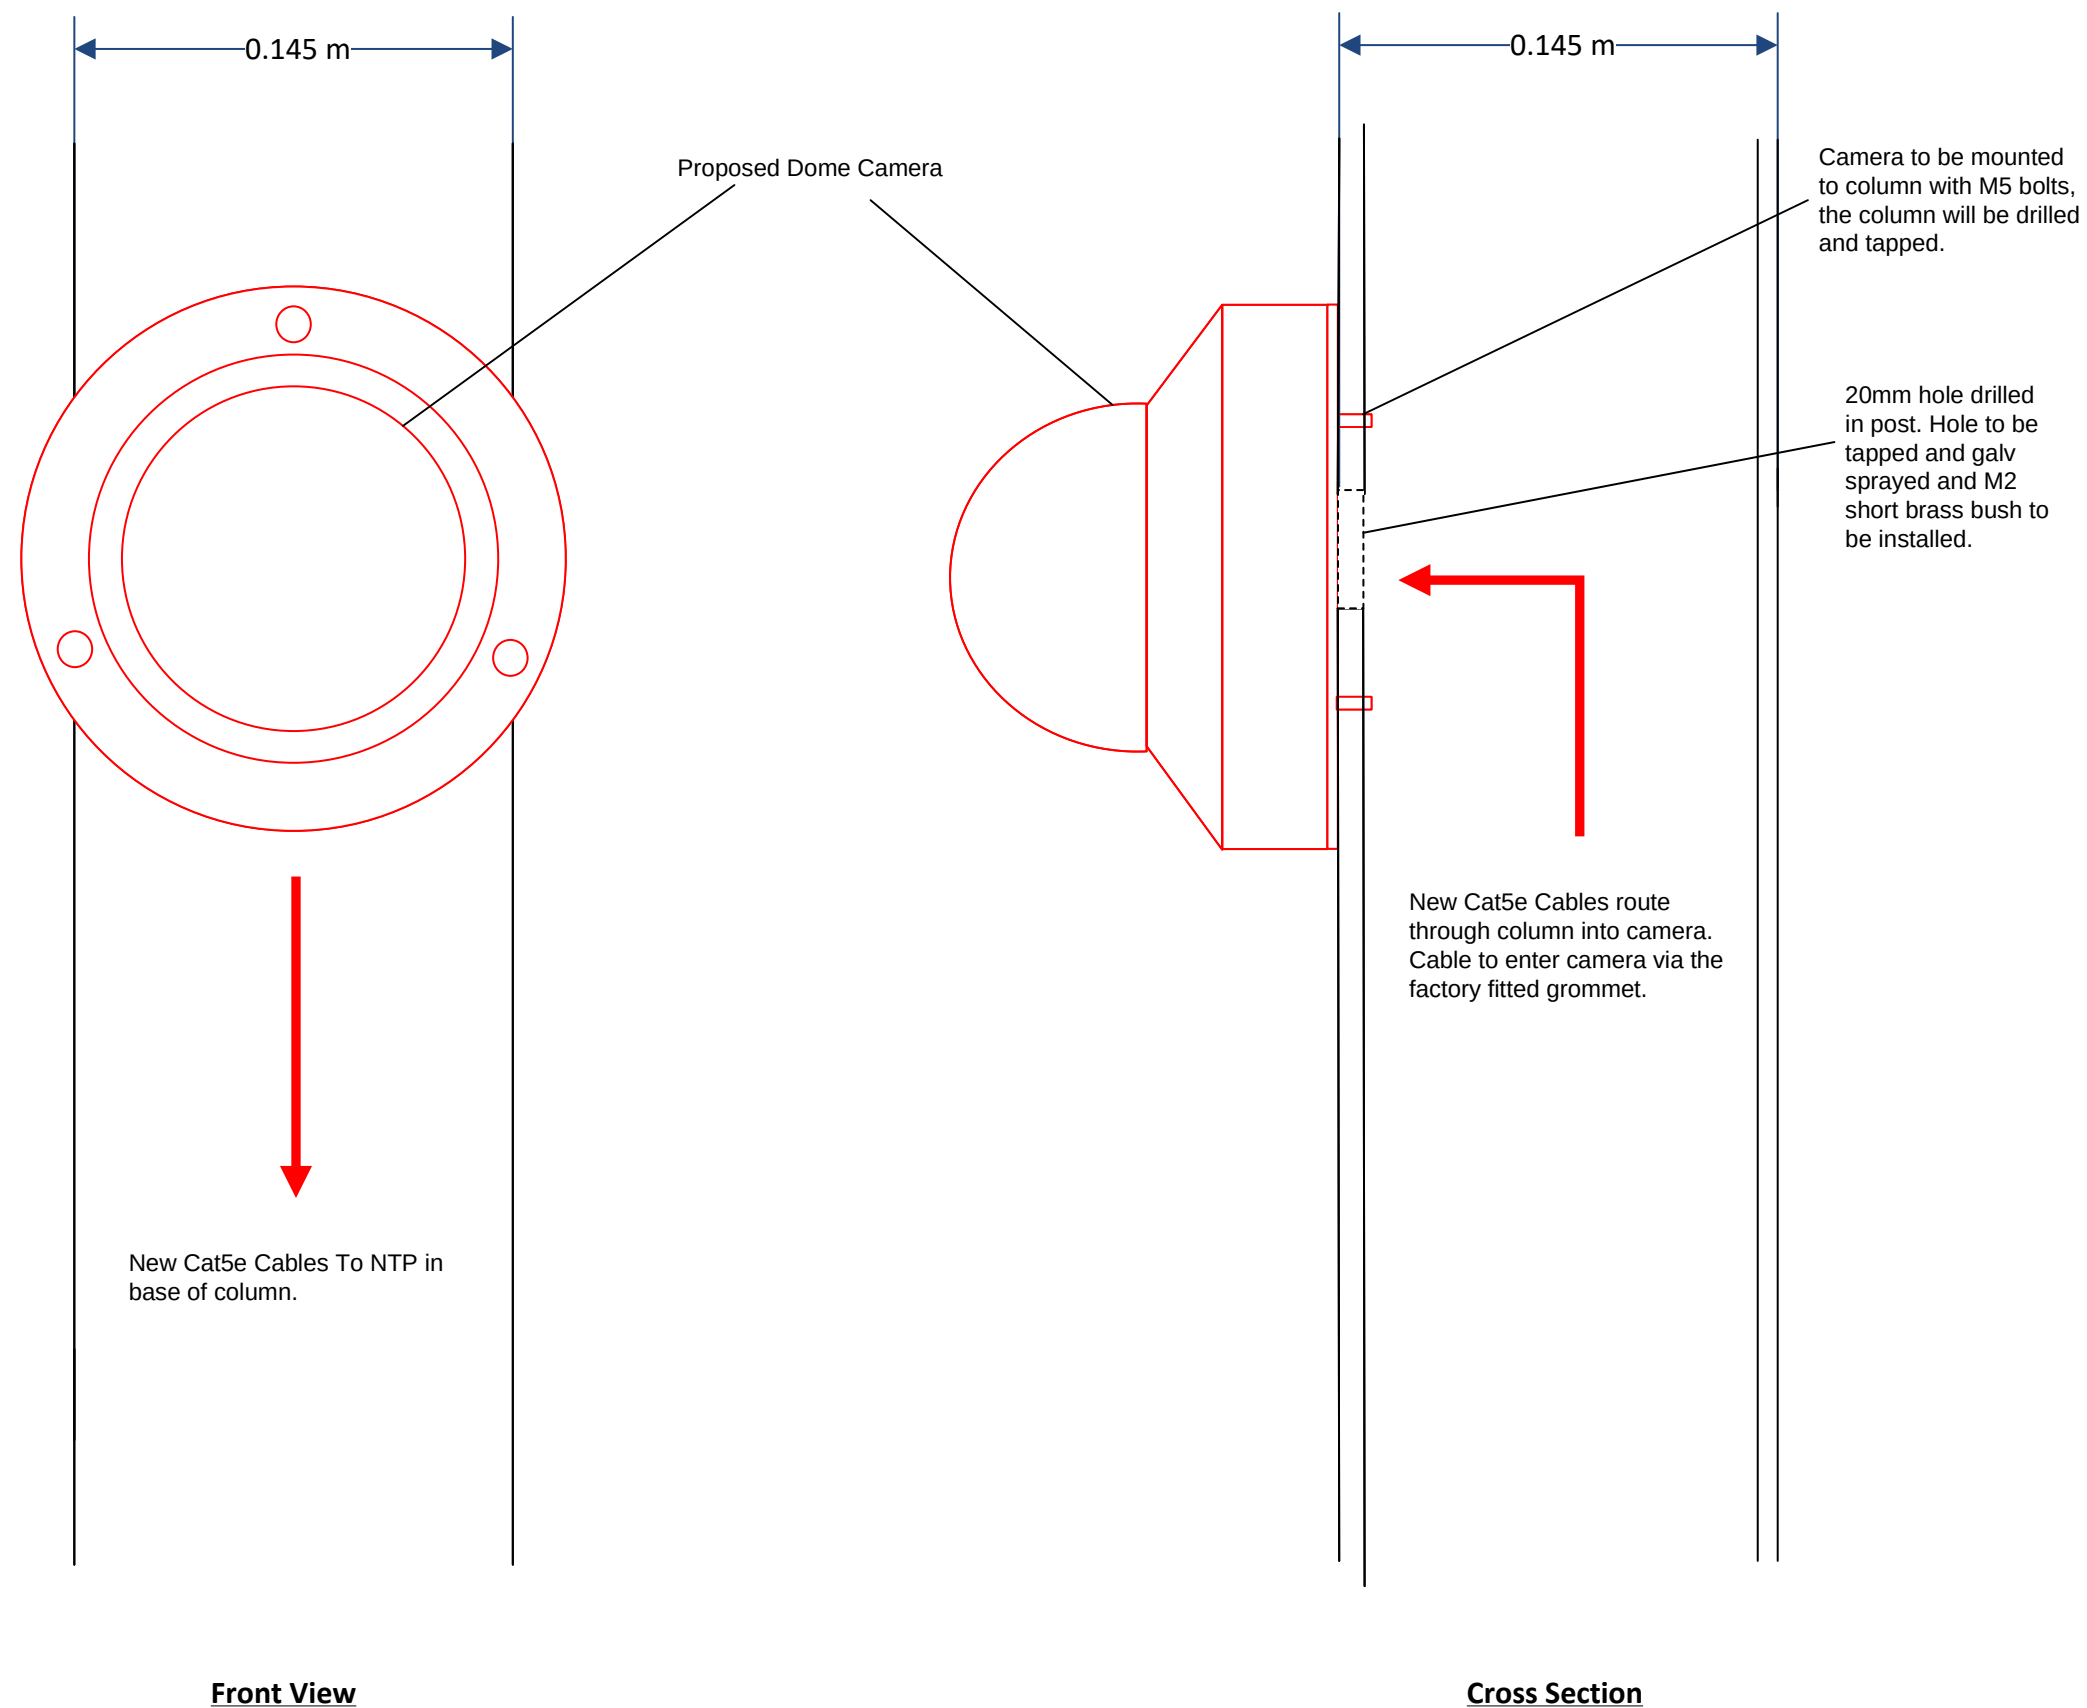

KEY:

BLACK – Existing

RED – Proposed

BLUE – Modify

GREEN – Remove

P01	10/10/22	First Issue	CC	JAG	JAG
Rev	Date	Description of Revisions	Drwn	Chkd	Appr
Status					
DETAILED DESIGN					
Contractor					
 Linbrooke People • Technology • Connectivity					
Address					
Unit 2,3 & 4 Churchill Way Chapelton Sheffield S35 2PY					
Project					
LINBROOKE GENERIC DRAWINGS					
Drawing Title					
ALTRON COLUMN POST MOUNT DETAIL					
Designed	C. CHUKWUNONYE	Sig	Date	10/10/22	
Drawn	C. CHUKWUNONYE	Sig	Date	10/10/22	
Checked	J. GATLEY	Sig	Date	10/10/22	
Approved	J. GATLEY	Sig	Date	10/10/22	
Scale		ELR & Mileage			
1 : 2.5		N/A			
Alternative Reference			Sheet		
			1 of 1		
Drawing Number			Revision		
LBR-GEN-CCTV-008			P01		