





430 Levenshulme


ARCHITECTURAL EMPORIUM Ltd
EMAIL: mail@architectural-emporium.co.uk
WEB: www.architectural-emporium.co.uk
ADDRESS: 13 Hope St, Liverpool, L1 9BQ
PHONE: +44 (0)151 363 0000

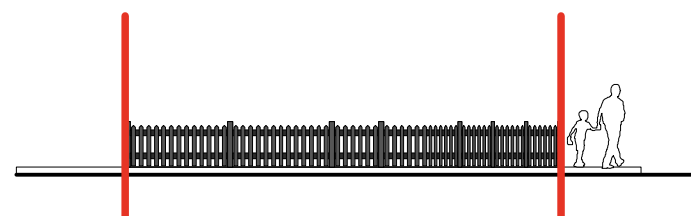

01 Elevation - Park Avenue 1:150

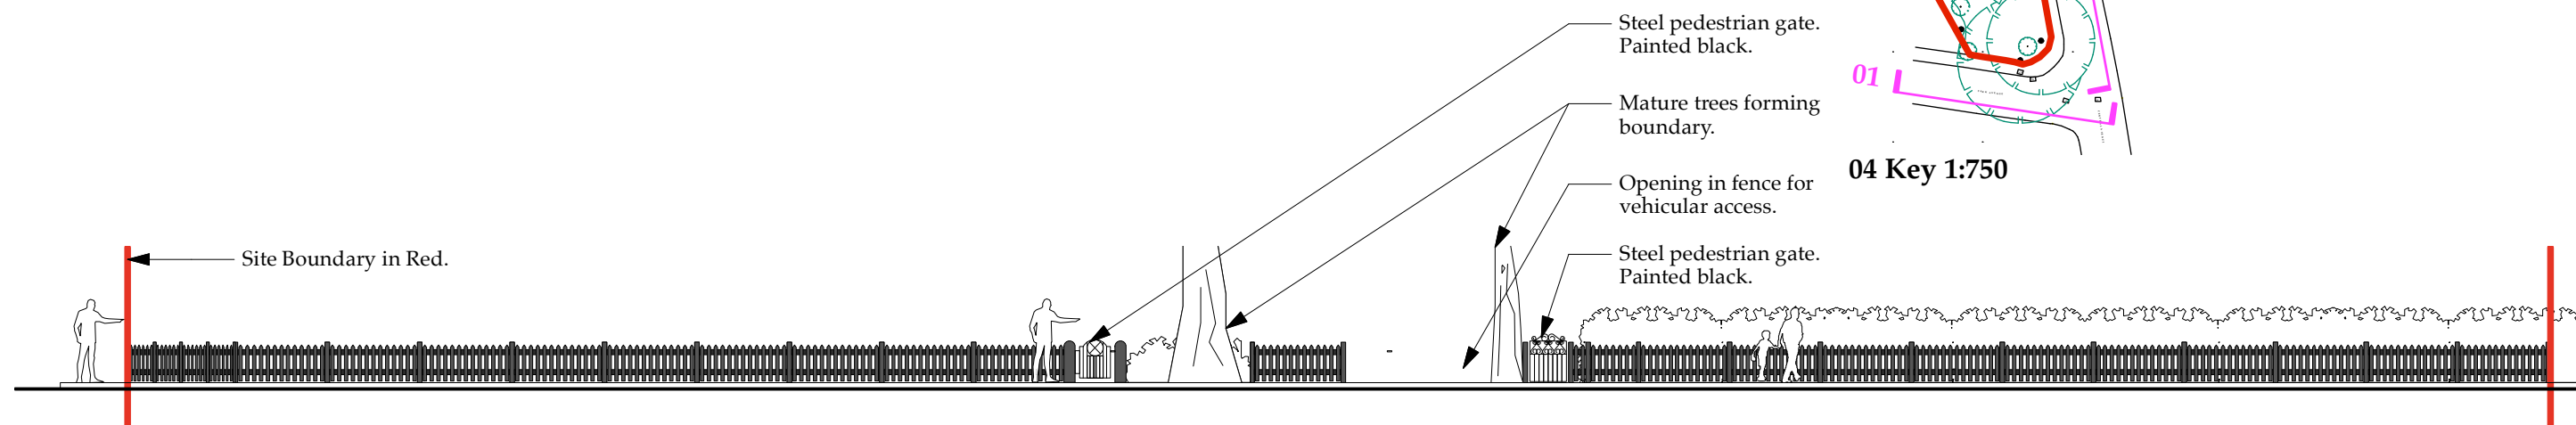

02 Elevation - Central Avenue 1:150

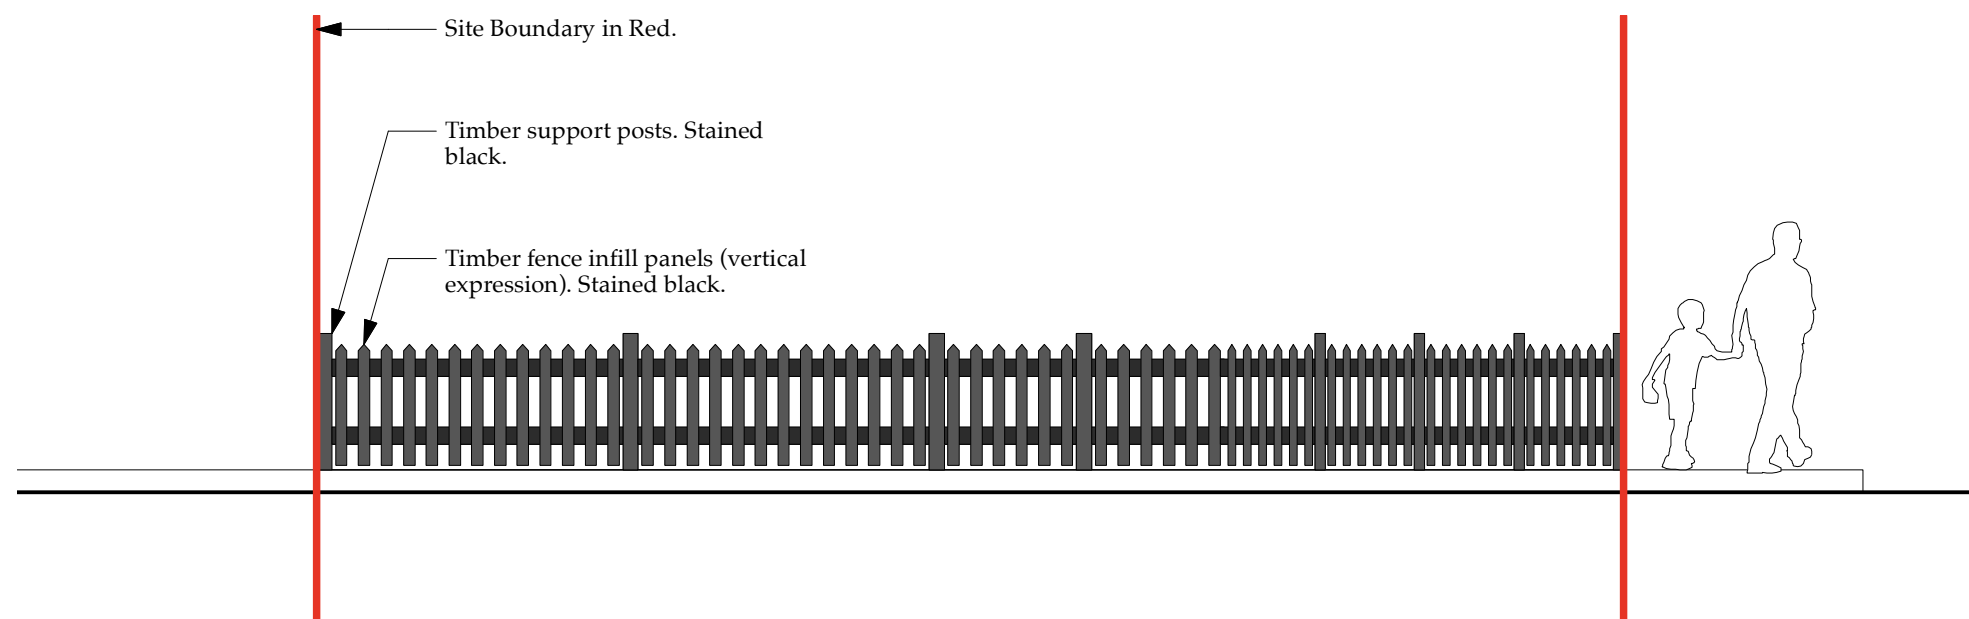

03 Elevation - Park Avenue 1:50

FOR: APPROVAL	
CHECKED BY: AJ	DRAWN BY: AK
SCALE: 1:150 / 50	
PAPER SIZE: A3	
JOB: 430 Levenshulme	

9.300_Rev


FIRST ISSUE: 07.11.22

EXISTING FENCE DRAWINGS




430 Levenshulme


ARCHITECTURAL EMPORIUM Ltd
EMAIL: mail@architectural-emporium.co.uk
WEB: www.architectural-emporium.co.uk
ADDRESS: 13 Hope St, Liverpool, L1 9BQ
PHONE: +44 (0)151 363 0000

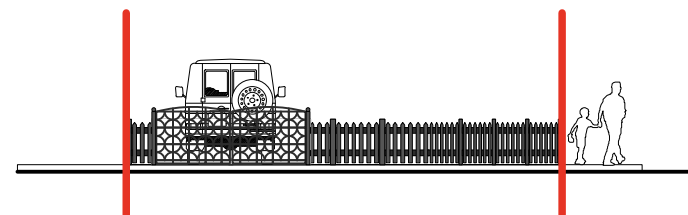

01 Elevation - Park Avenue 1:150

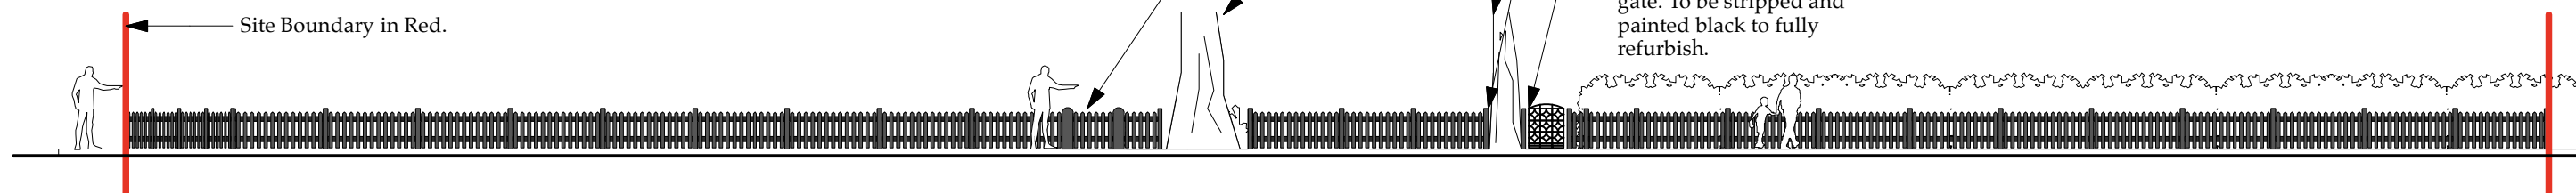

02 Elevation - Central Avenue 1:150

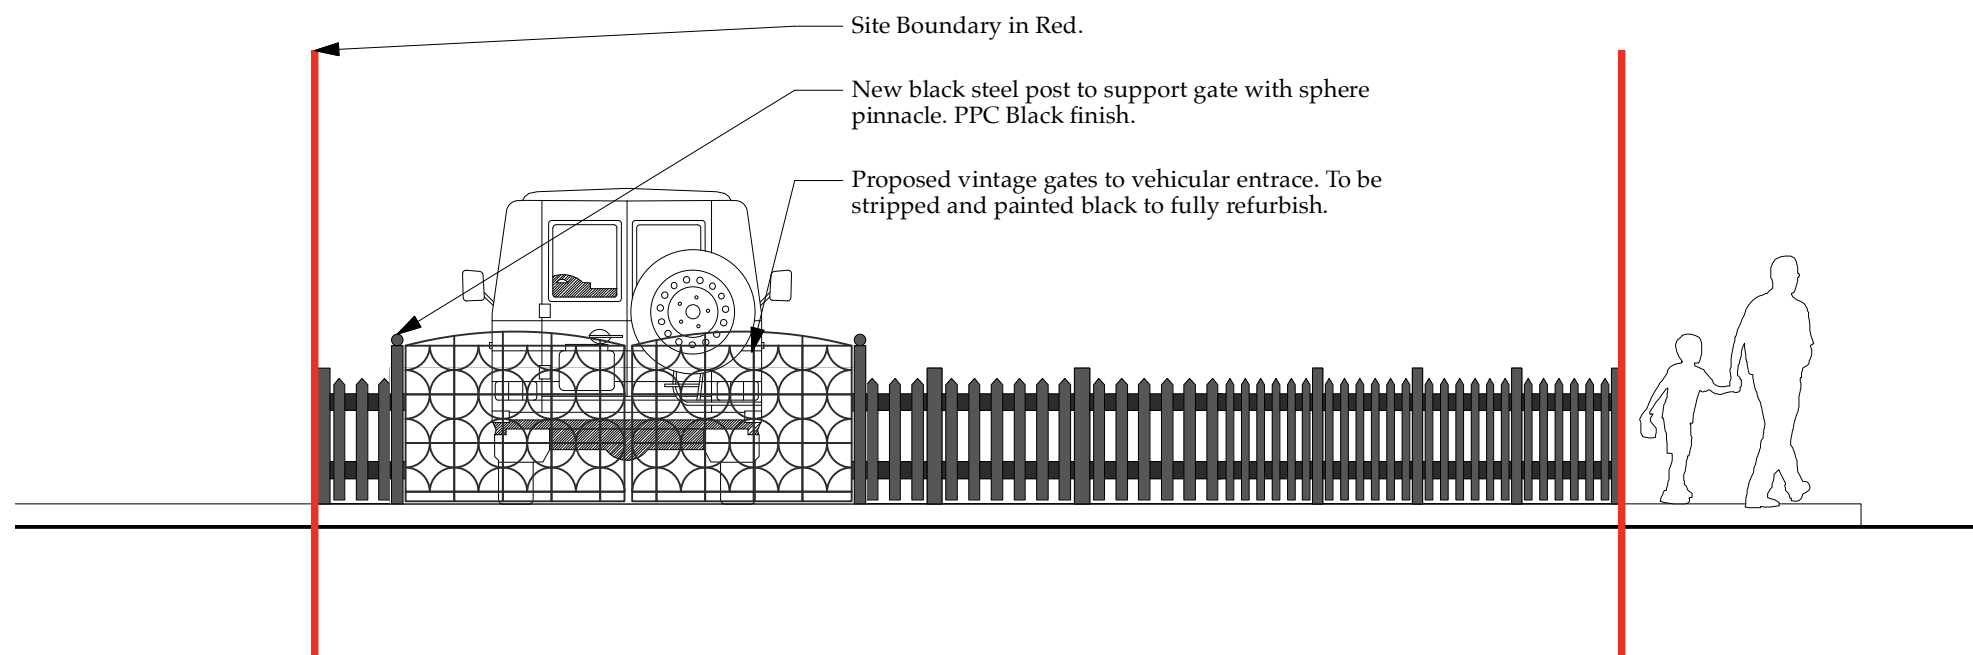

03 Elevation - Park Avenue 1:50

Existing Steel pedestrian gate removed and replced with timber infill to match existing adjacent, stained black. Existing stone posts retianed for re-use at a future date if required,

Mature trees forming boundary retained.

Opening in fence for vehicular access infilled with timber infill to match existing adjacent. Stained black.

Pedestrian gate replaced with vintage gate. To be stripped and painted black to fully refurbish.



04 Key 1:750



05 Vintage Gates Proposed N:TS

FOR: APPROVAL
CHECKED BY: AJ | DRAWN BY: AK
SCALE: 1:150 / 50
PAPER SIZE: A3
JOB: 430 Levenshulme

9.301_Rev

FIRST ISSUE: 07.11.22

PROPOSED FENCE DRAWINGS