
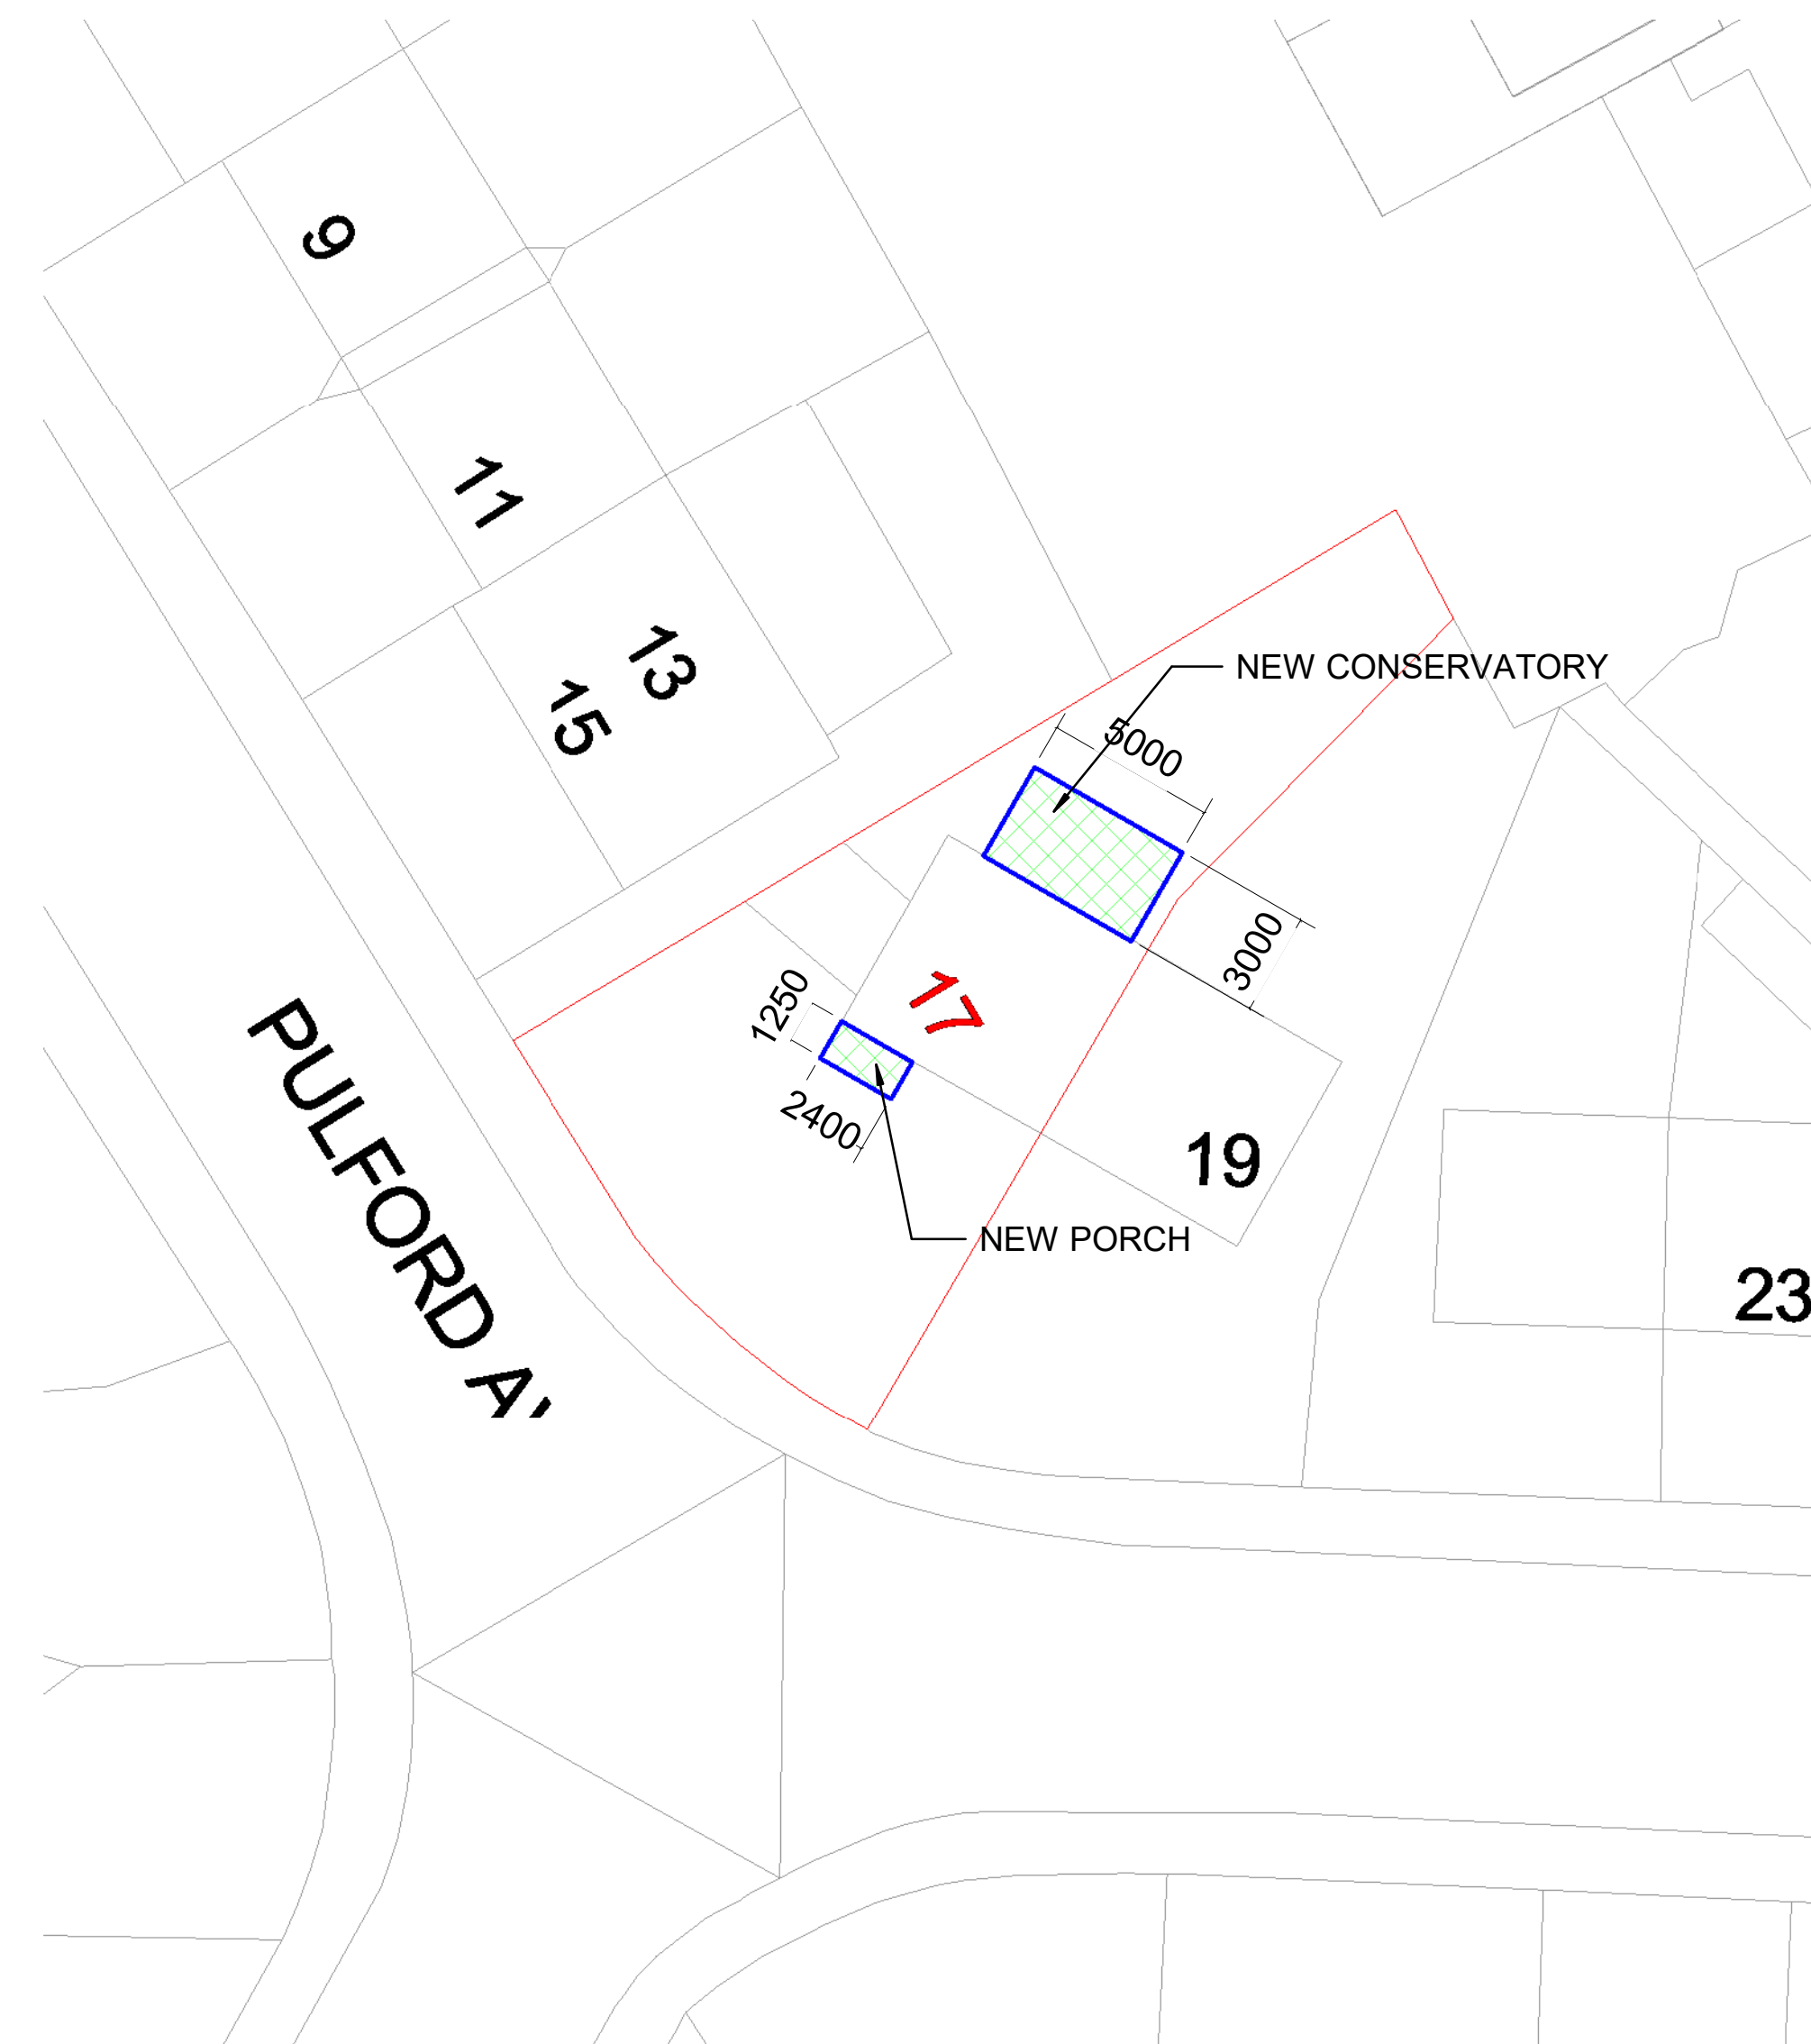


1 Block Plan - Existing
1 : 200

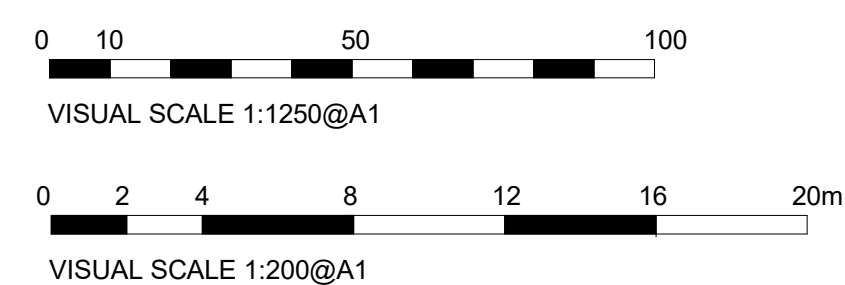

2 Block Plan - Proposed
1 : 200

[illegible]

01	14.11.2022	1	MK	Issue for Pre Planning
Rev.	Date	Seq.	BY	Description



22 Micklefield Way, Borehamwood, WD6 4LG
office@mkcreative.me.uk

Client:
Wafik Attia

Project:
17 Pulford Avenue, M21 7PF

Drawing area:

Drawing Title:
BLOCK PLAN

Approved By: Approver	Date: 14.11.2022
---------------------------------	------------------

Checked By: Checker	Scale: 1 : 200
-----------------------------	-------------------

Drawn By :	Author	Size: A1
---------------	--------	----------

Status: **FOR PLANNING**

Drawing No.	Rev.
17 Pulford - 002	01