


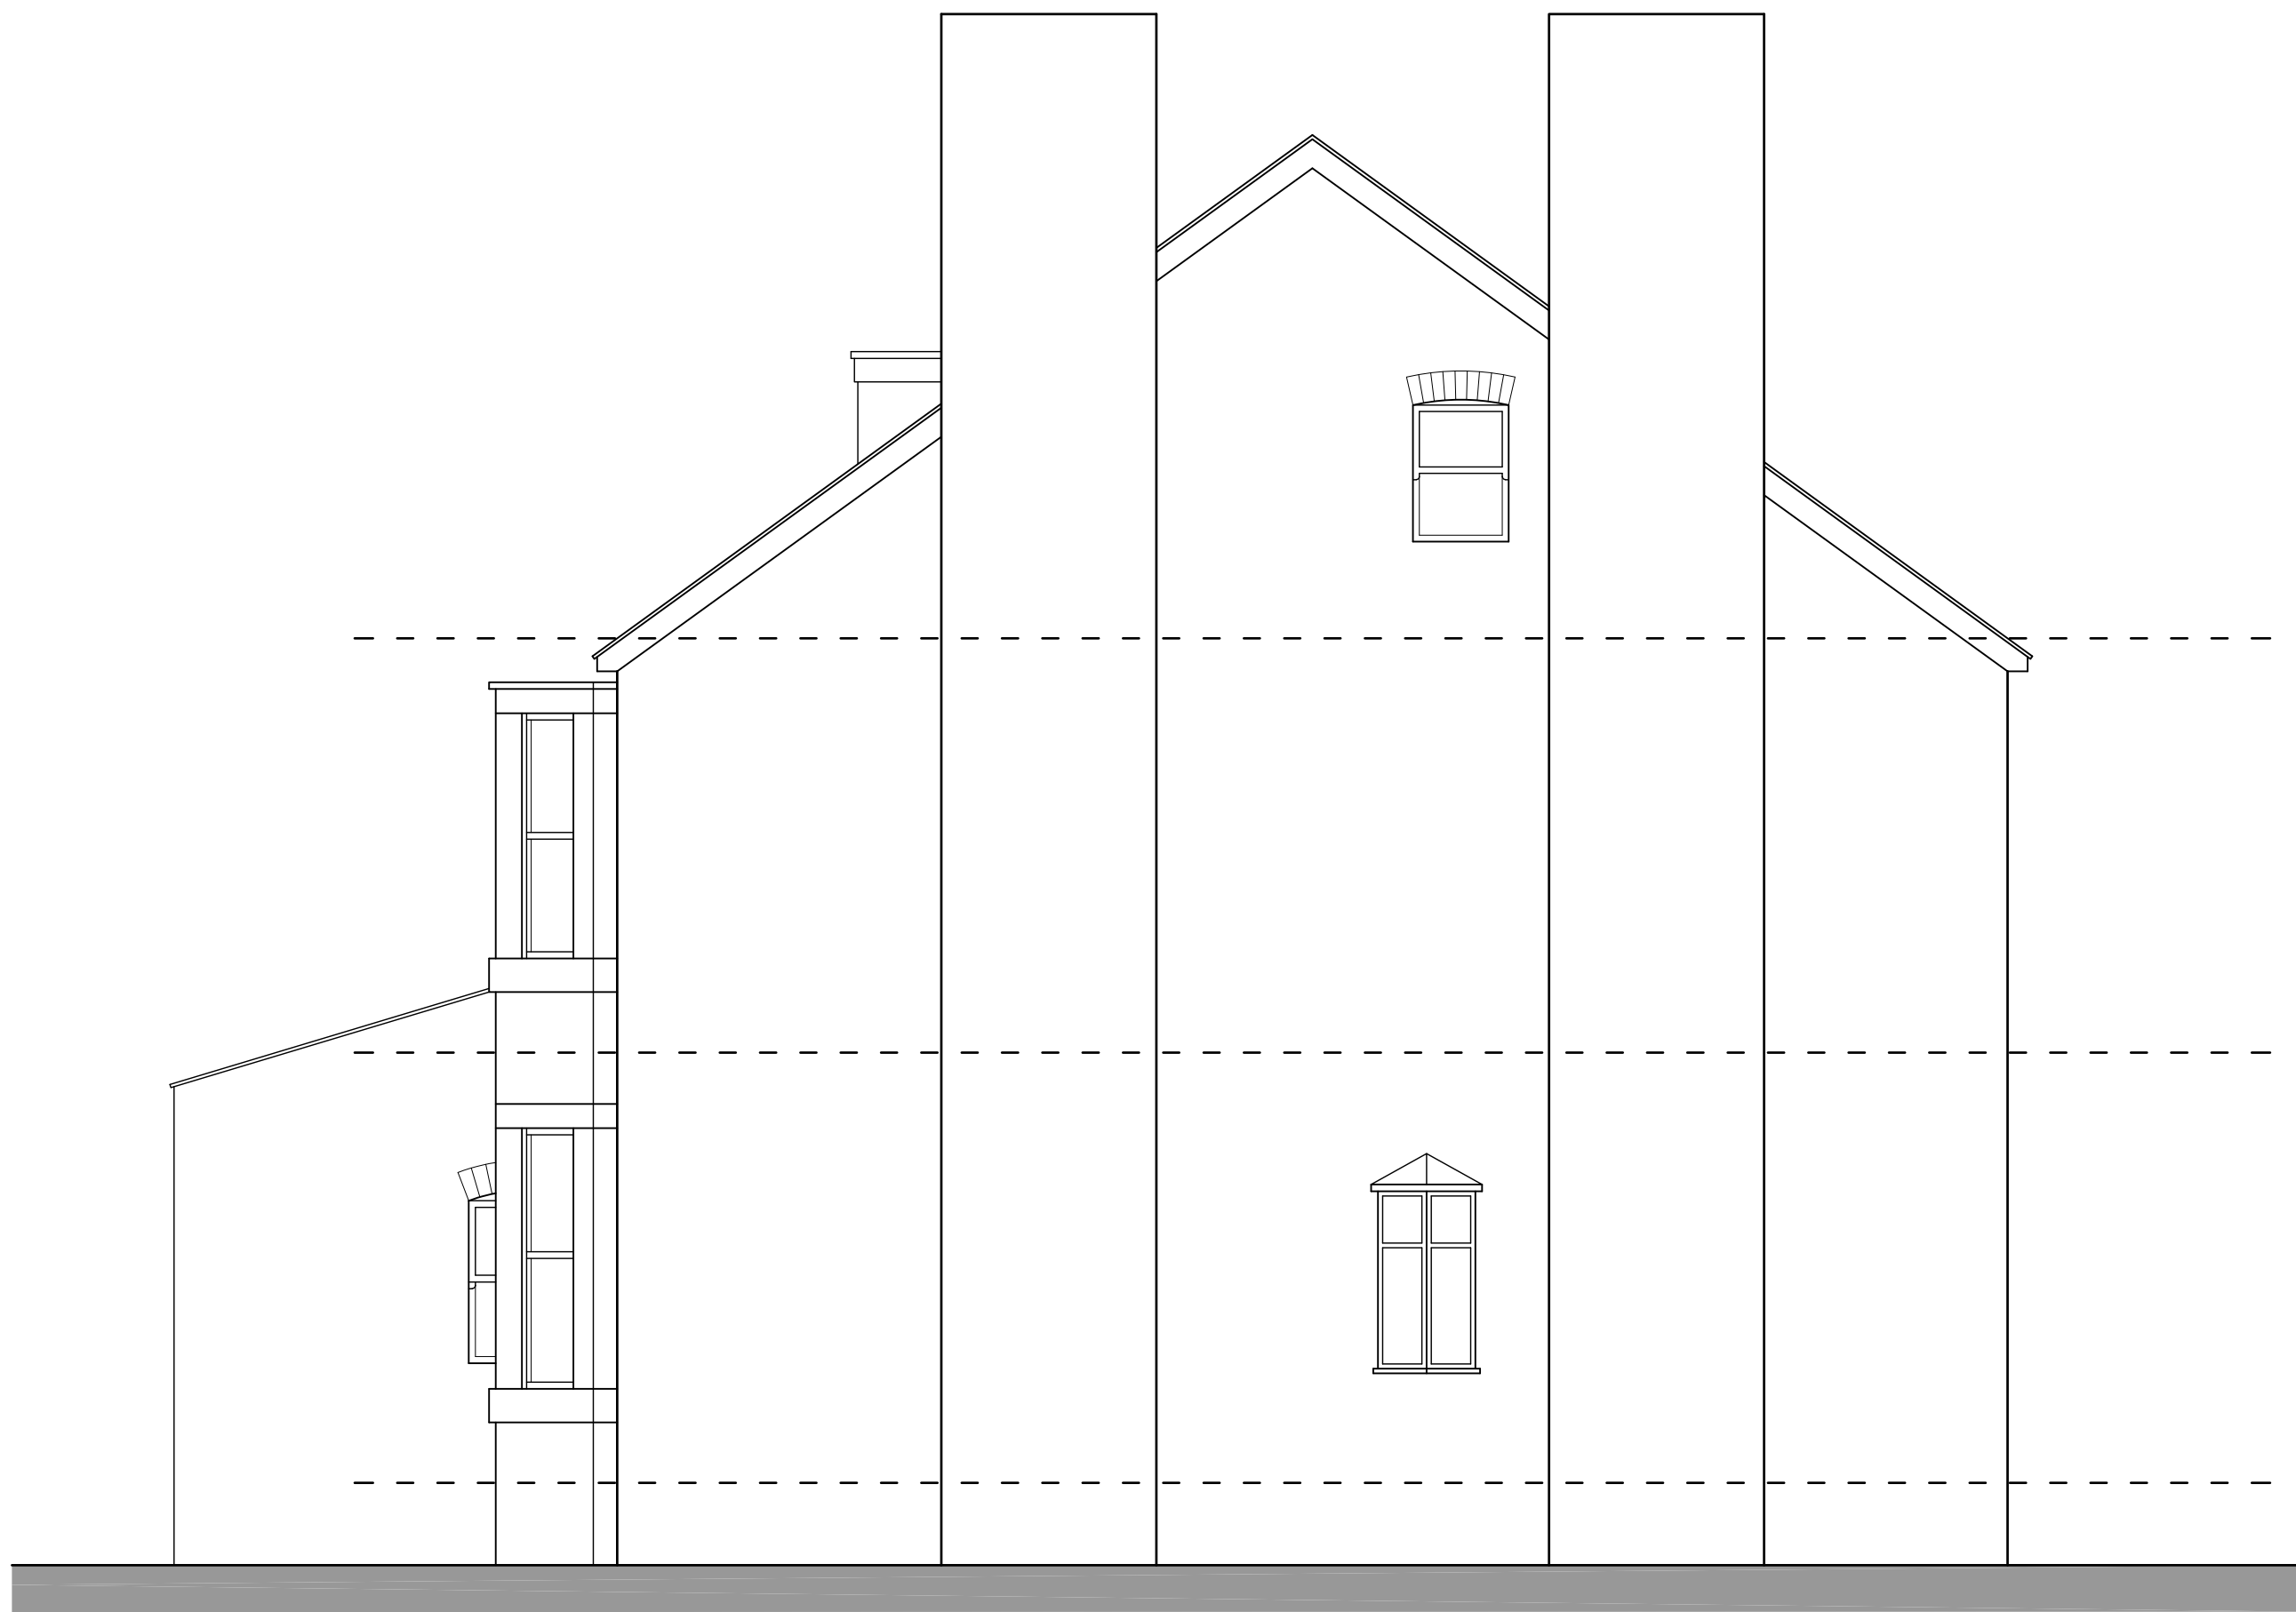

12 Egerton Road North
Existing Side Elevation from No.14
Scale 1:50 @ A3