



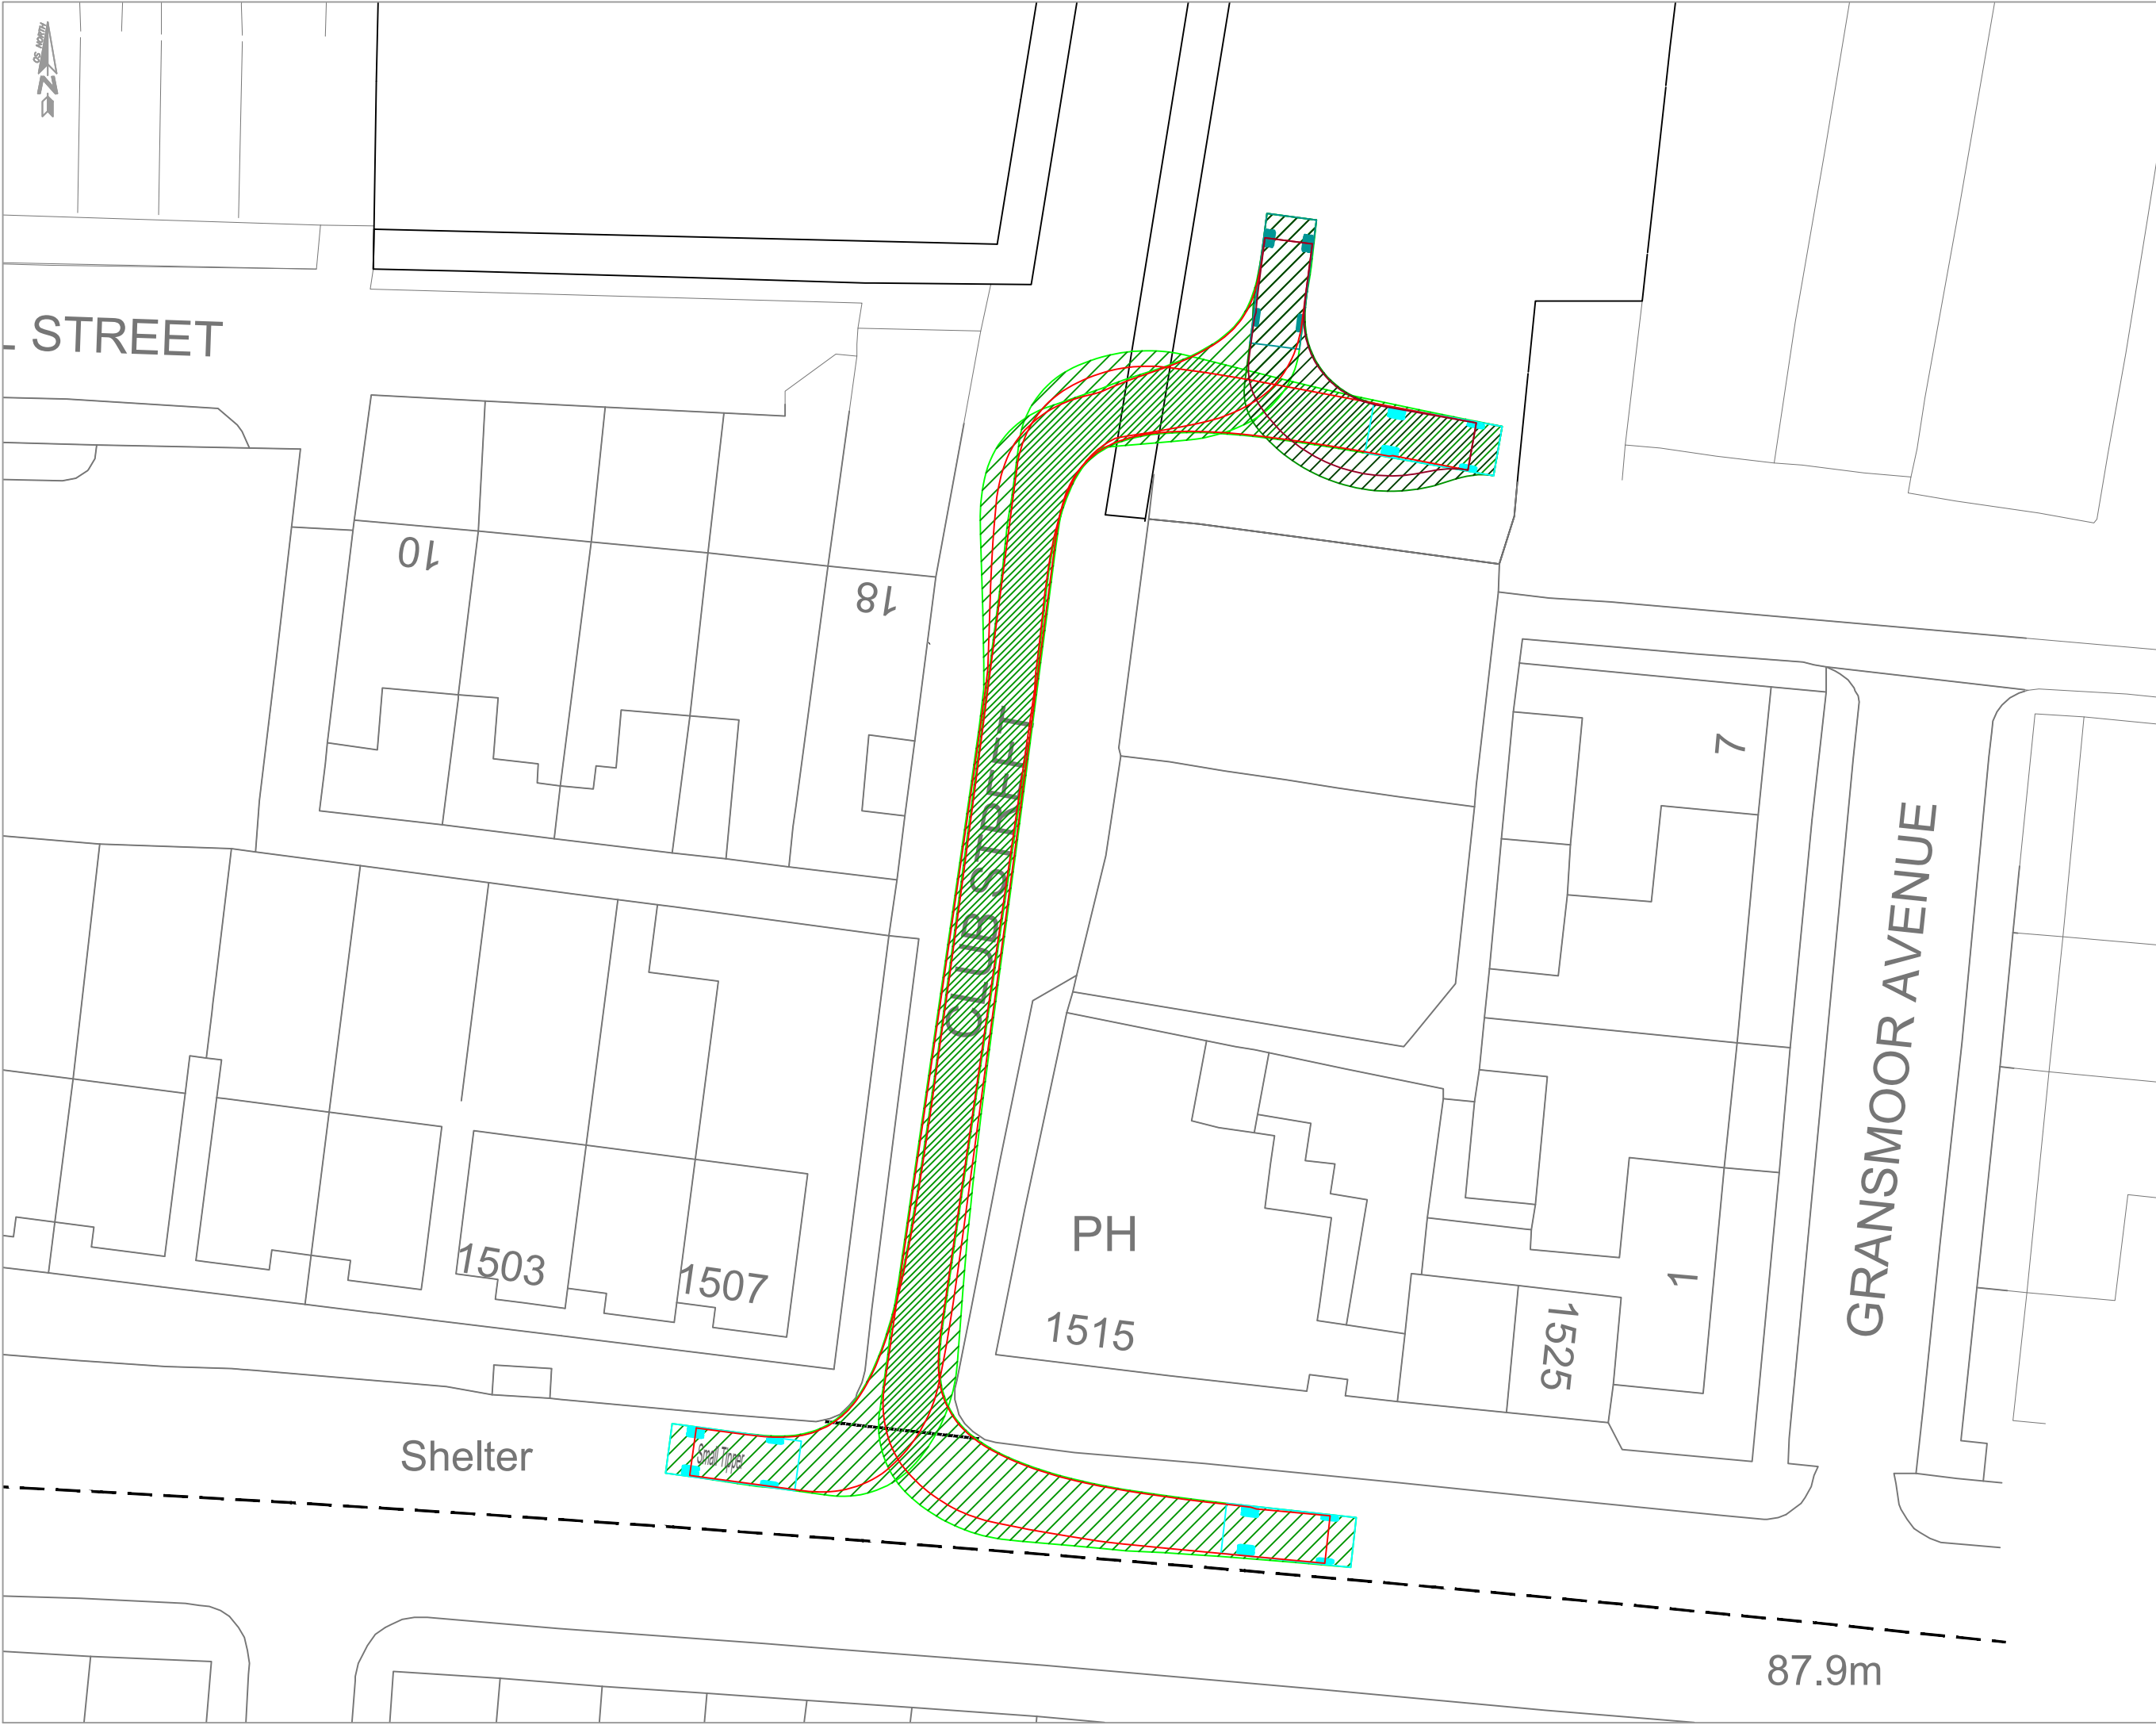

transport planning

t 0161 464 9495
e info@modetransport.co.uk
w www.modetransport.co.uk

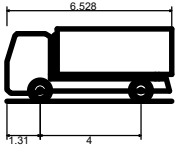

Small Tipper
Overall Length
Overall Width
Overall Body Height
Min Body Ground Clearance
Track Width
Lock to lock time
Kerb to Kerb Turning Radius

- notes:
- this drawing is to be read in conjunction with all other relevant drawings, any discrepancies, errors or omissions to be brought to the attention of overseeing organisation.
 - all dimensions to be checked before commencement of work on site.
 - all dimensions in metres unless otherwise stated.
 - the design is subject to approval of manchester city council.
 - drawing based on illustrative masterplan drawing provided by client.

issue/revision		
i/r	date	issued description

client: kmm homes
project: the grove public house, ashton old road, manchester
project number: J325863

scale: 1:300@A3
drawing title:
swept path analysis

drawing number:
J32-5863-PS-003