




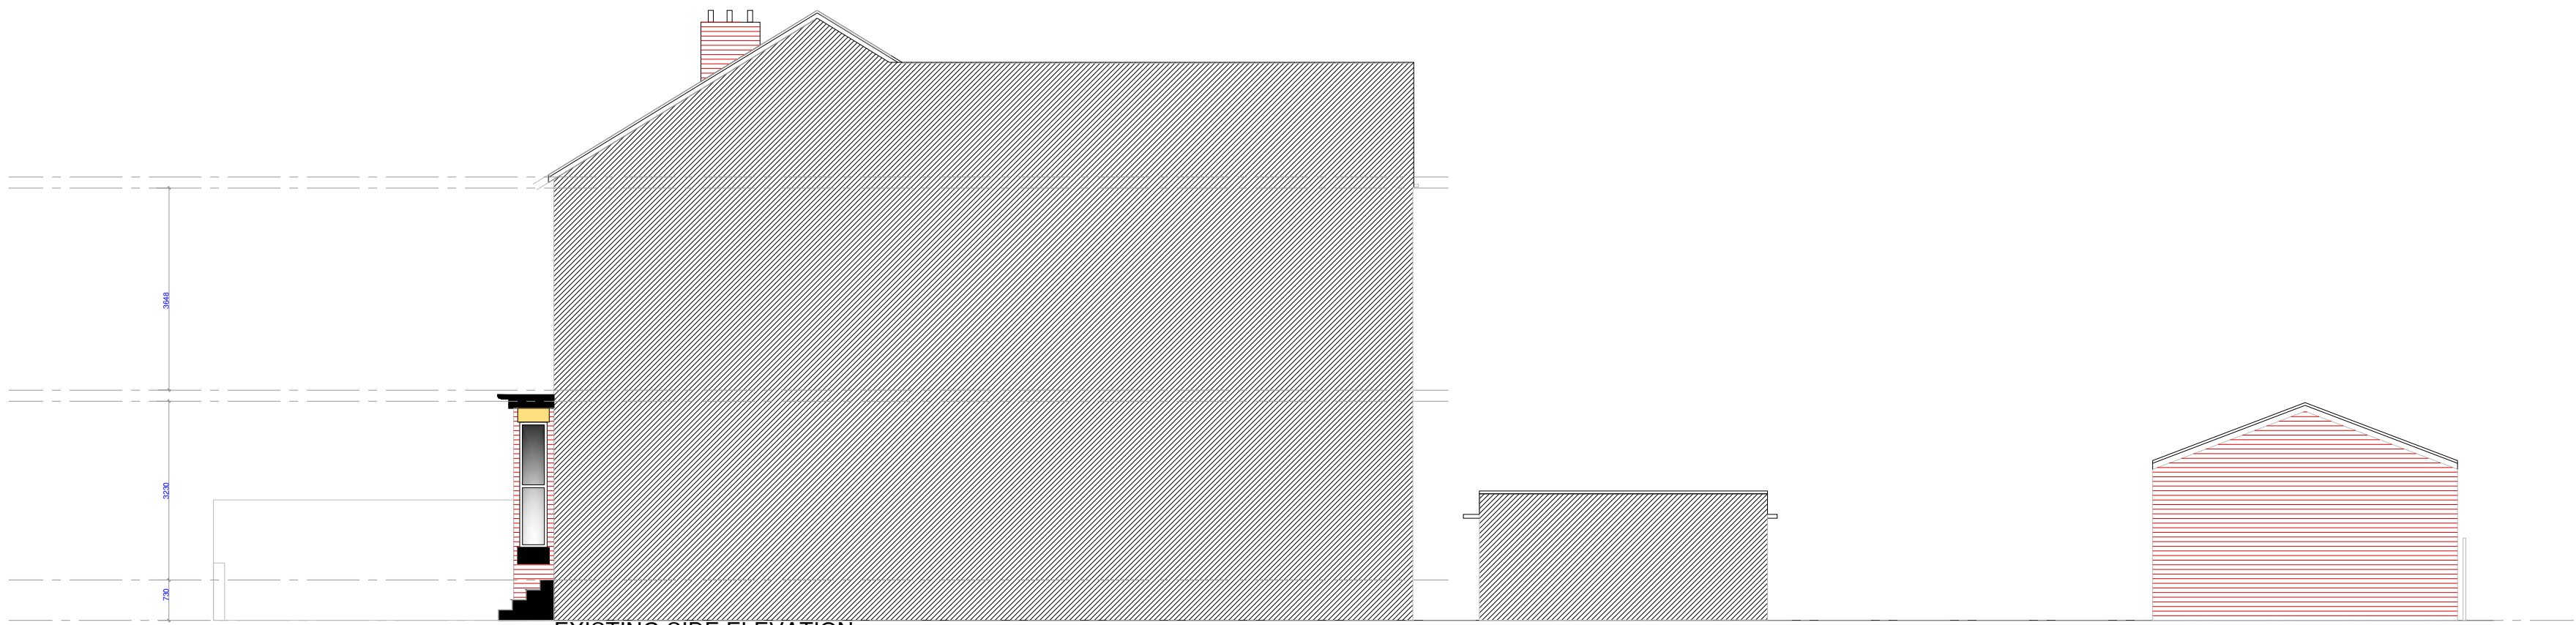


EXISTING SIDE ELEVATION

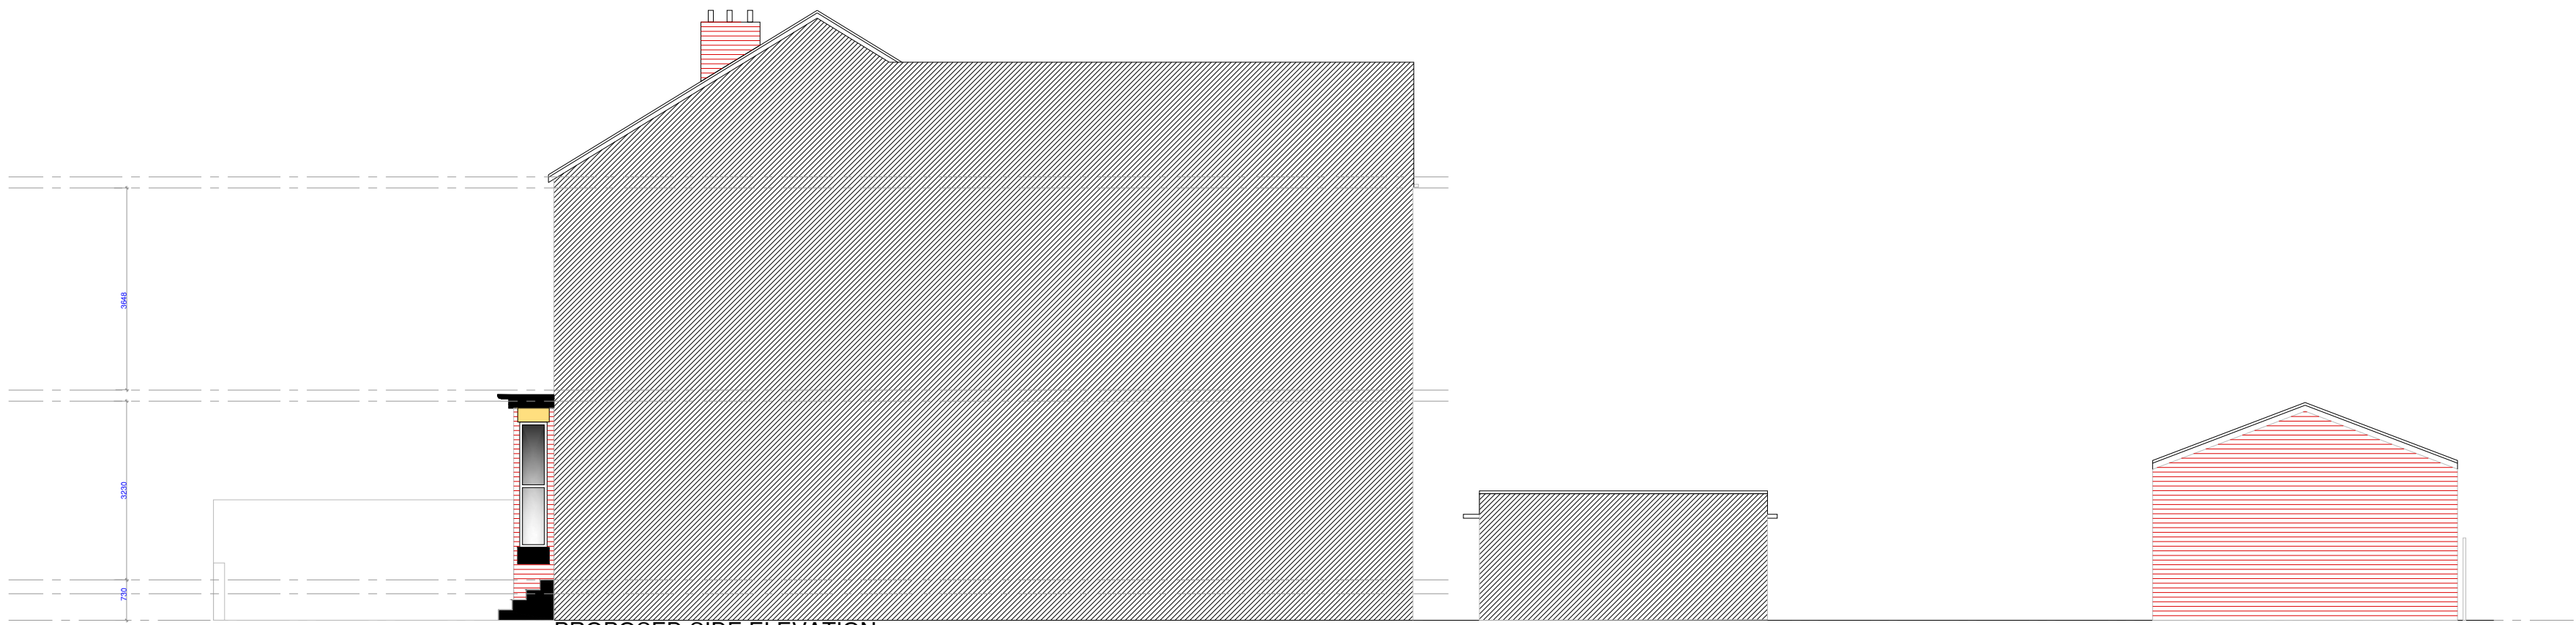

PROPOSED SIDE ELEVATION

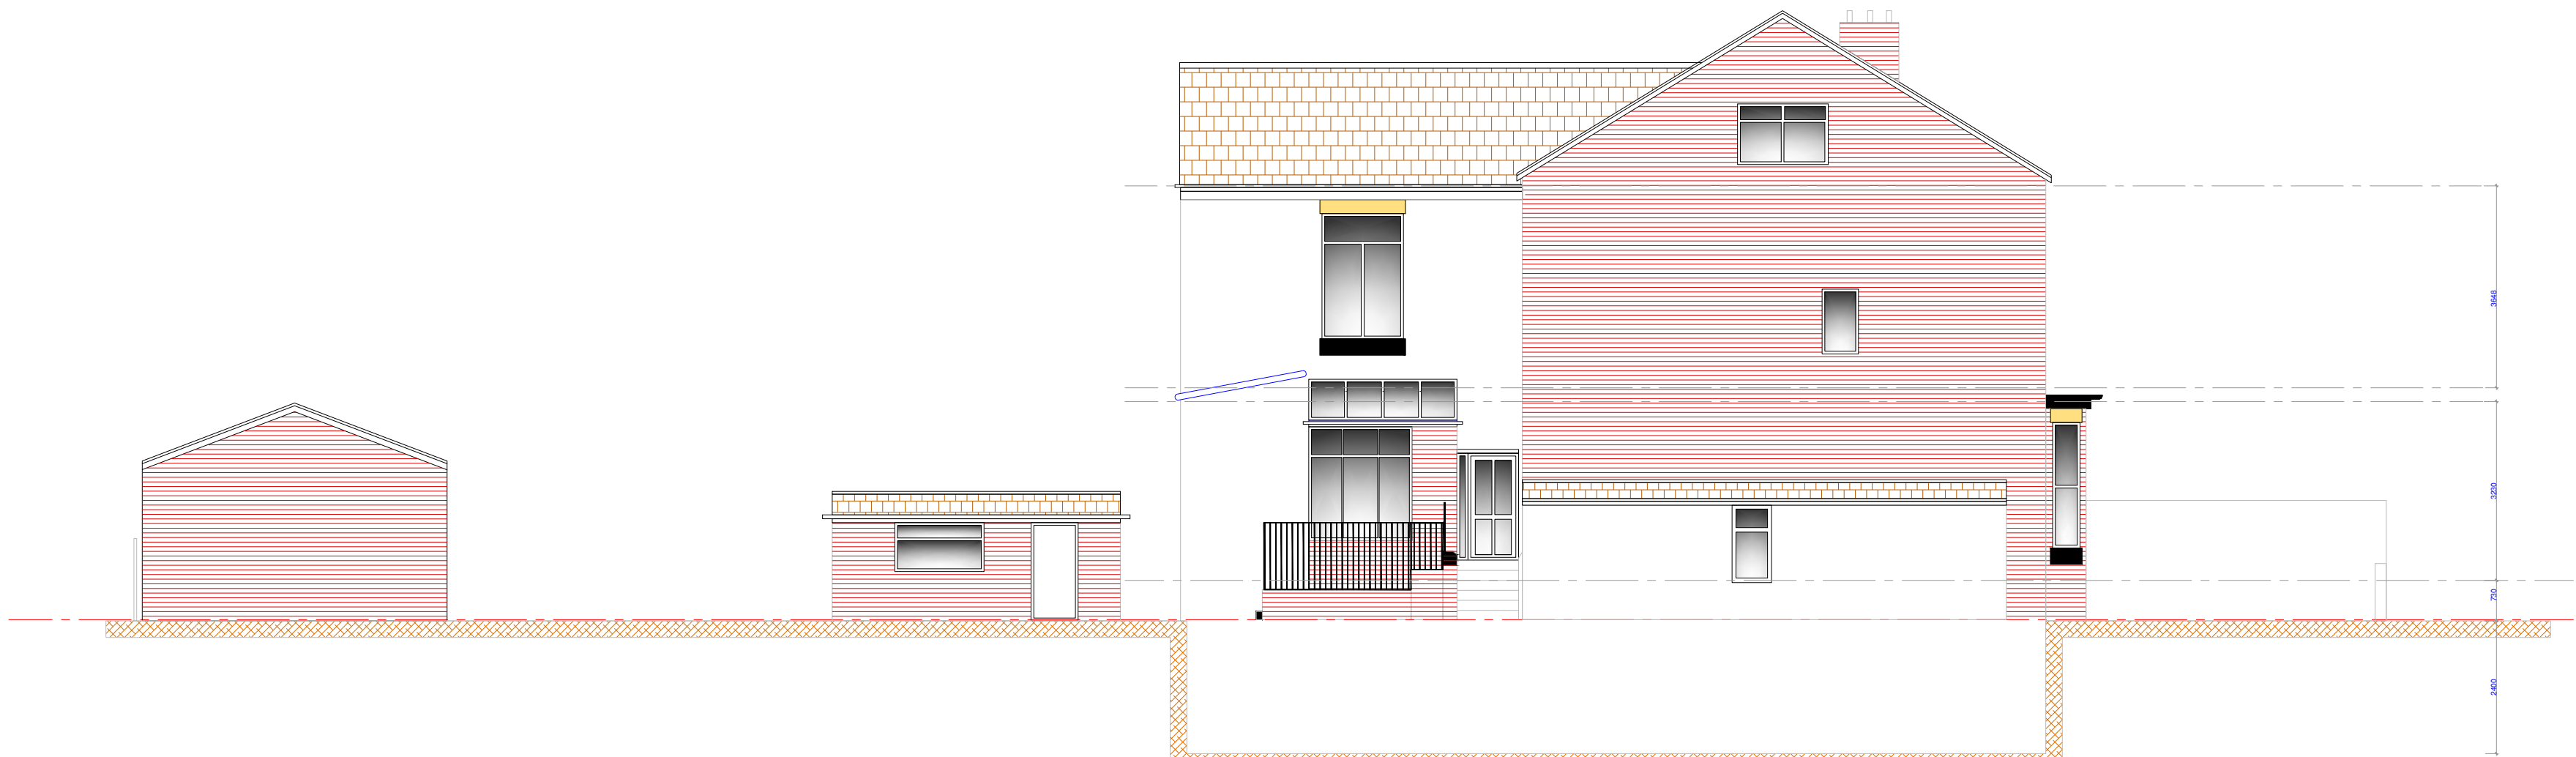

EXISTING SIDE ELEVATION

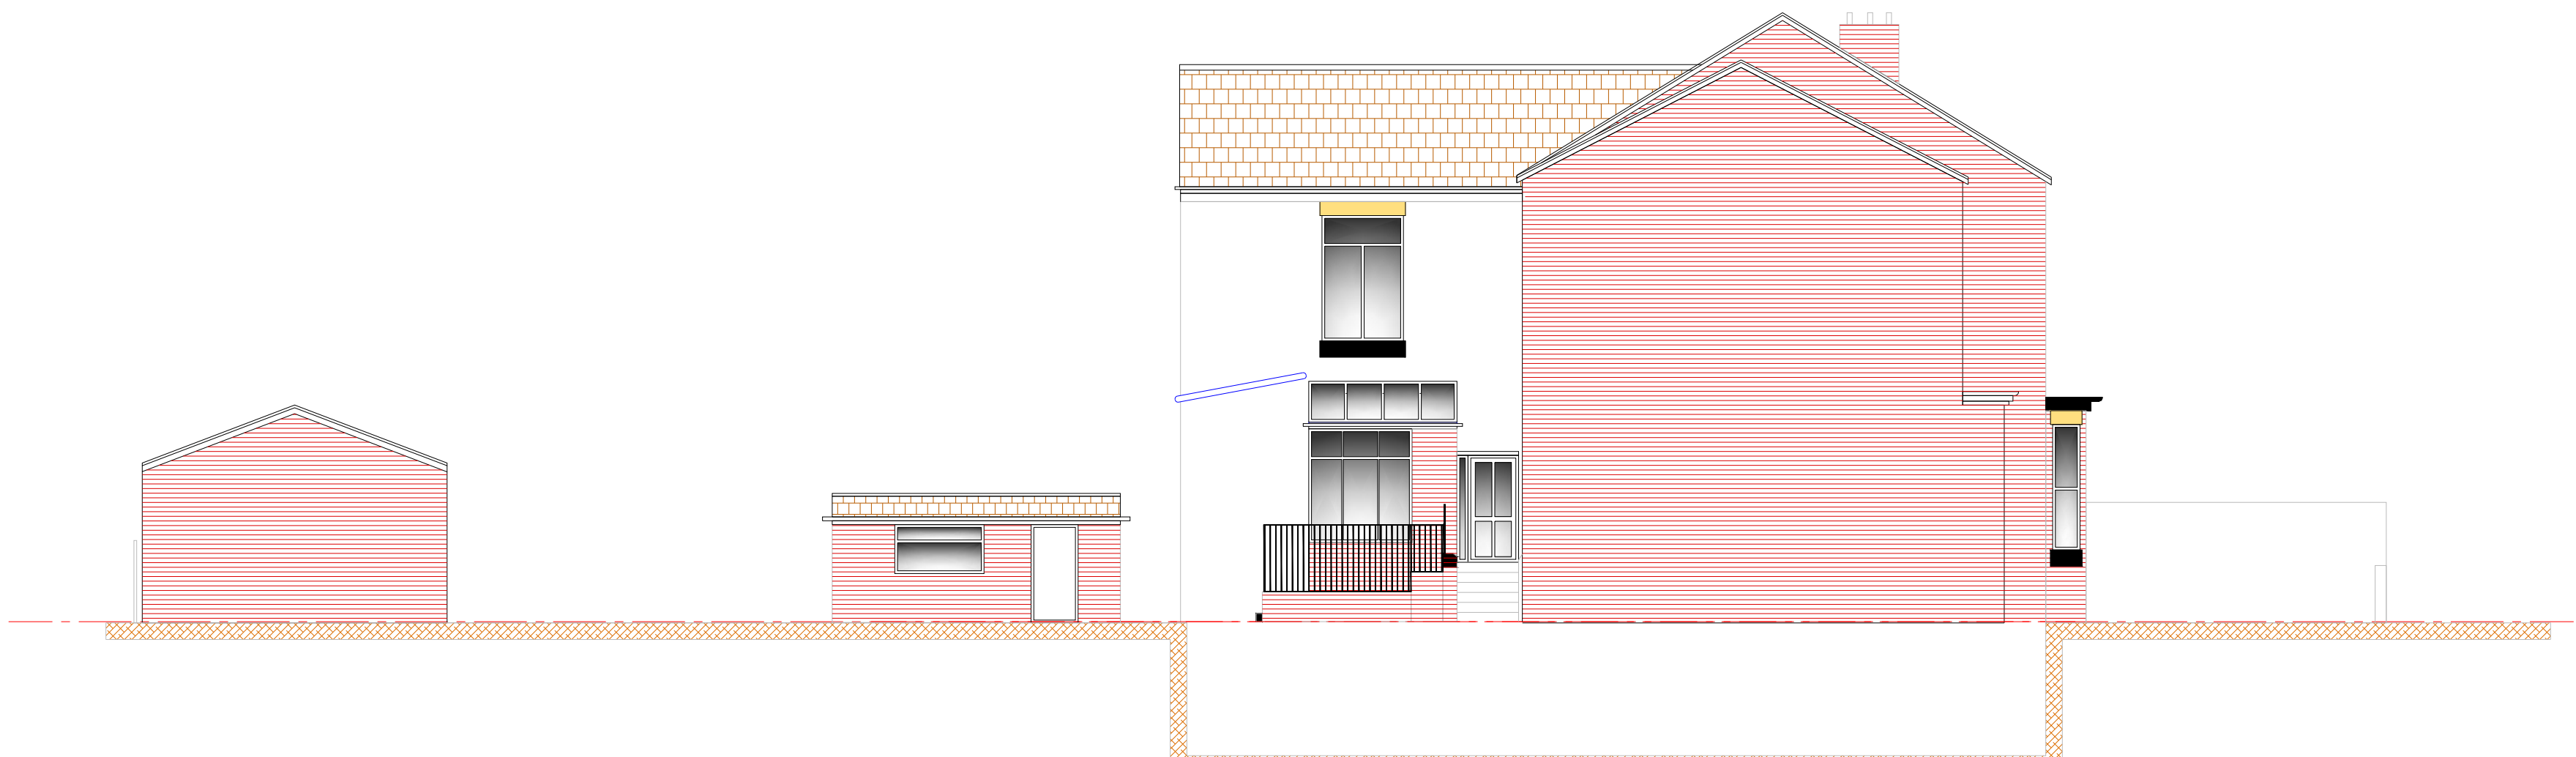

PROPOSED SIDE ELEVATION

PROJECT:183 SLADE LANE

Notes:

NOTES

B	DRAWINGS AMENDED	RR	20 07 20
A	Buildings reduce in size	RR	07 07 20
REV:	DESCRIPTION:	BY:	DATE:



Arch Designs
*Don't just dream it,
let us design it!*
www.archdesigns.co.uk
TEL:07910600970

ARCH DESIGNS

CLIENT: KARAMAT HUSSAIN
183 SLADE LANE
MANCHESTER
M19 2AE

ARCHITECT: MR REUBEN RAMELIZE
ARCH DESIGNS, WILSONS PARK C/O MAS
MONSALL ROAD
MANCHESTER M40 8WN

DRAWN: REUBEN
CHECKED: checked
DATE: JUNE 2022
REVISION: 0

PROJECT NAME: PROPOSED TRIPLE STOREY SIDE
EXTENSION

DRAWING TITLE: EXISTING SIDE
ELEVATIONS

SCALE: 1:100
SHEET SIZE: A1
SHEET NO: 03

PROJECT NO: 2022/00
STATUS: FOR PLANNING

DRAWING NO: A1/03