
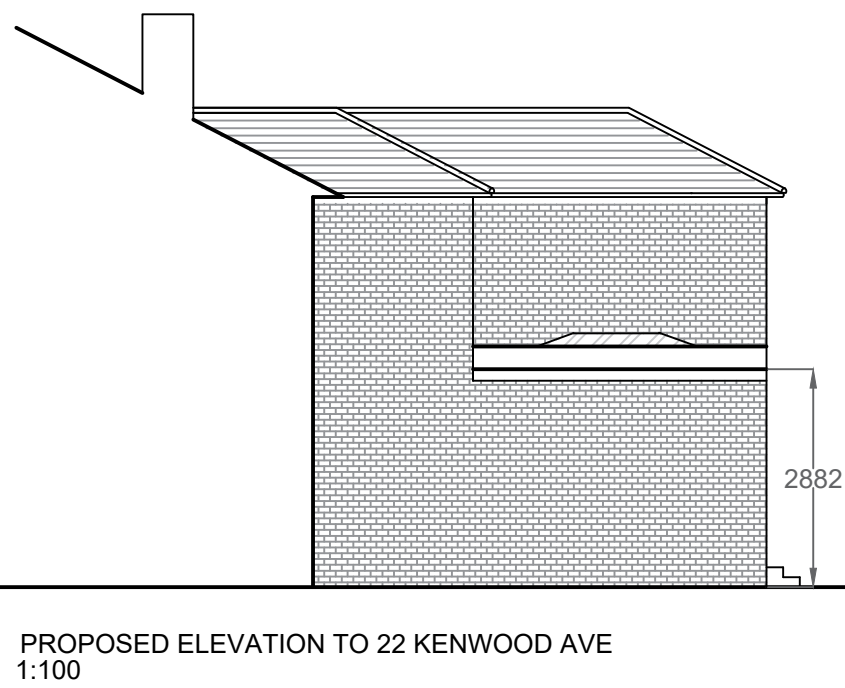
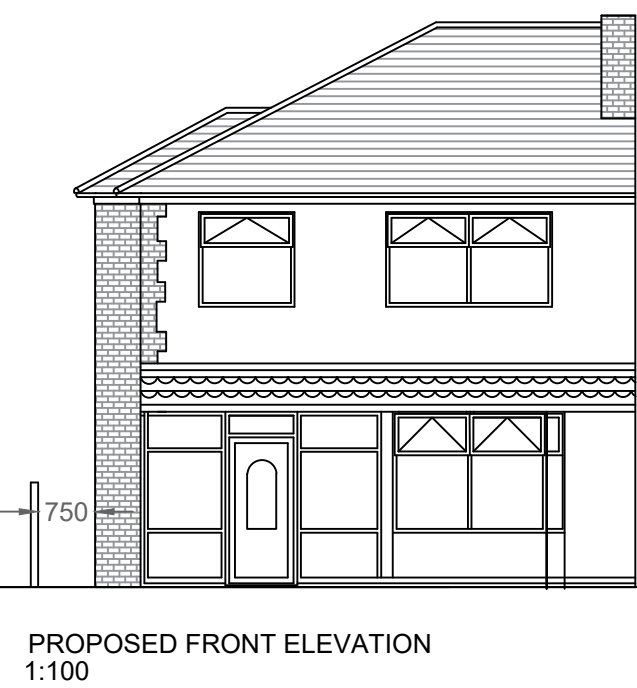
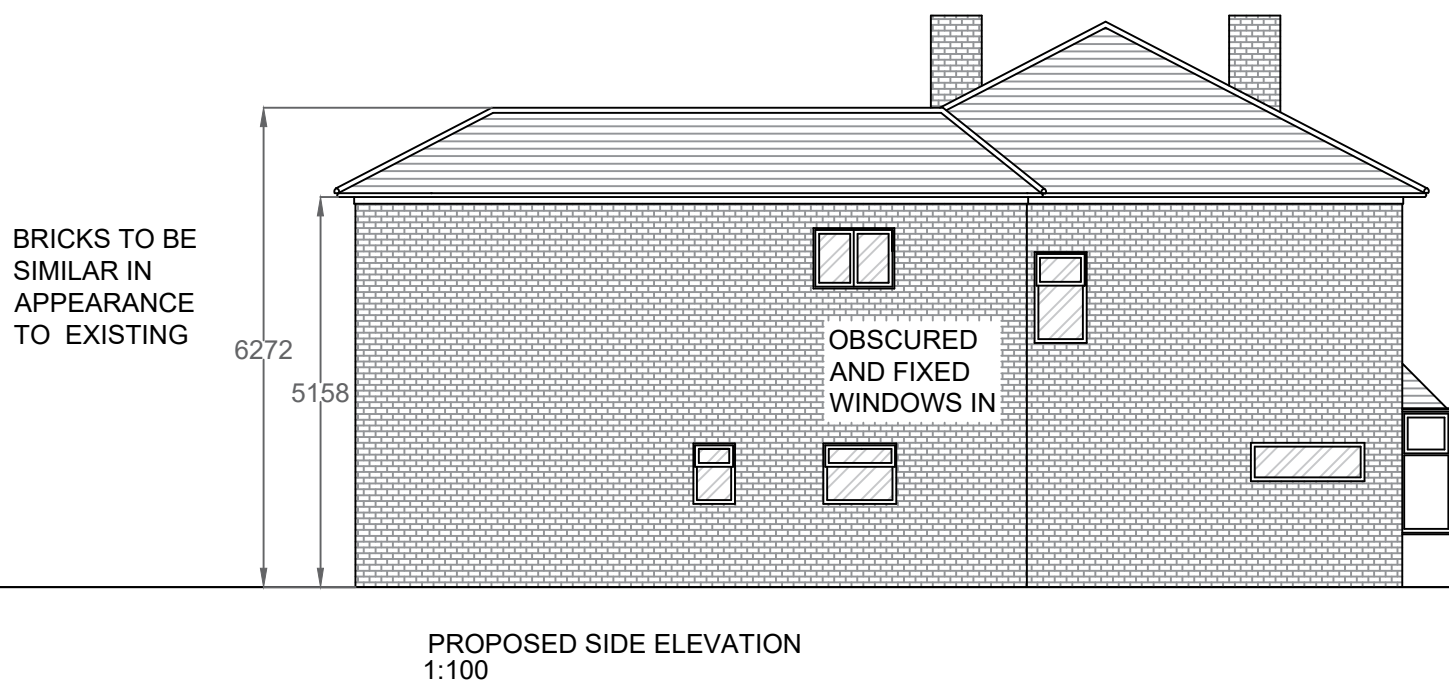
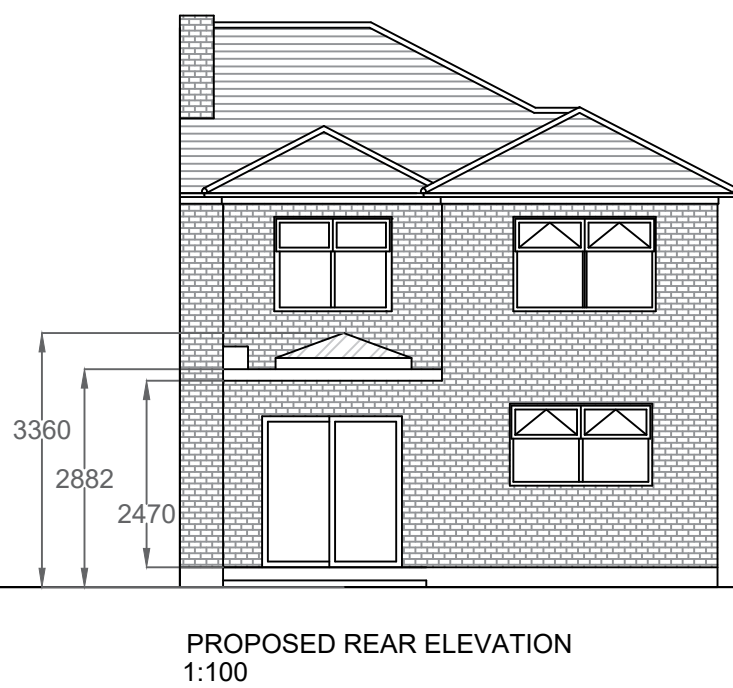
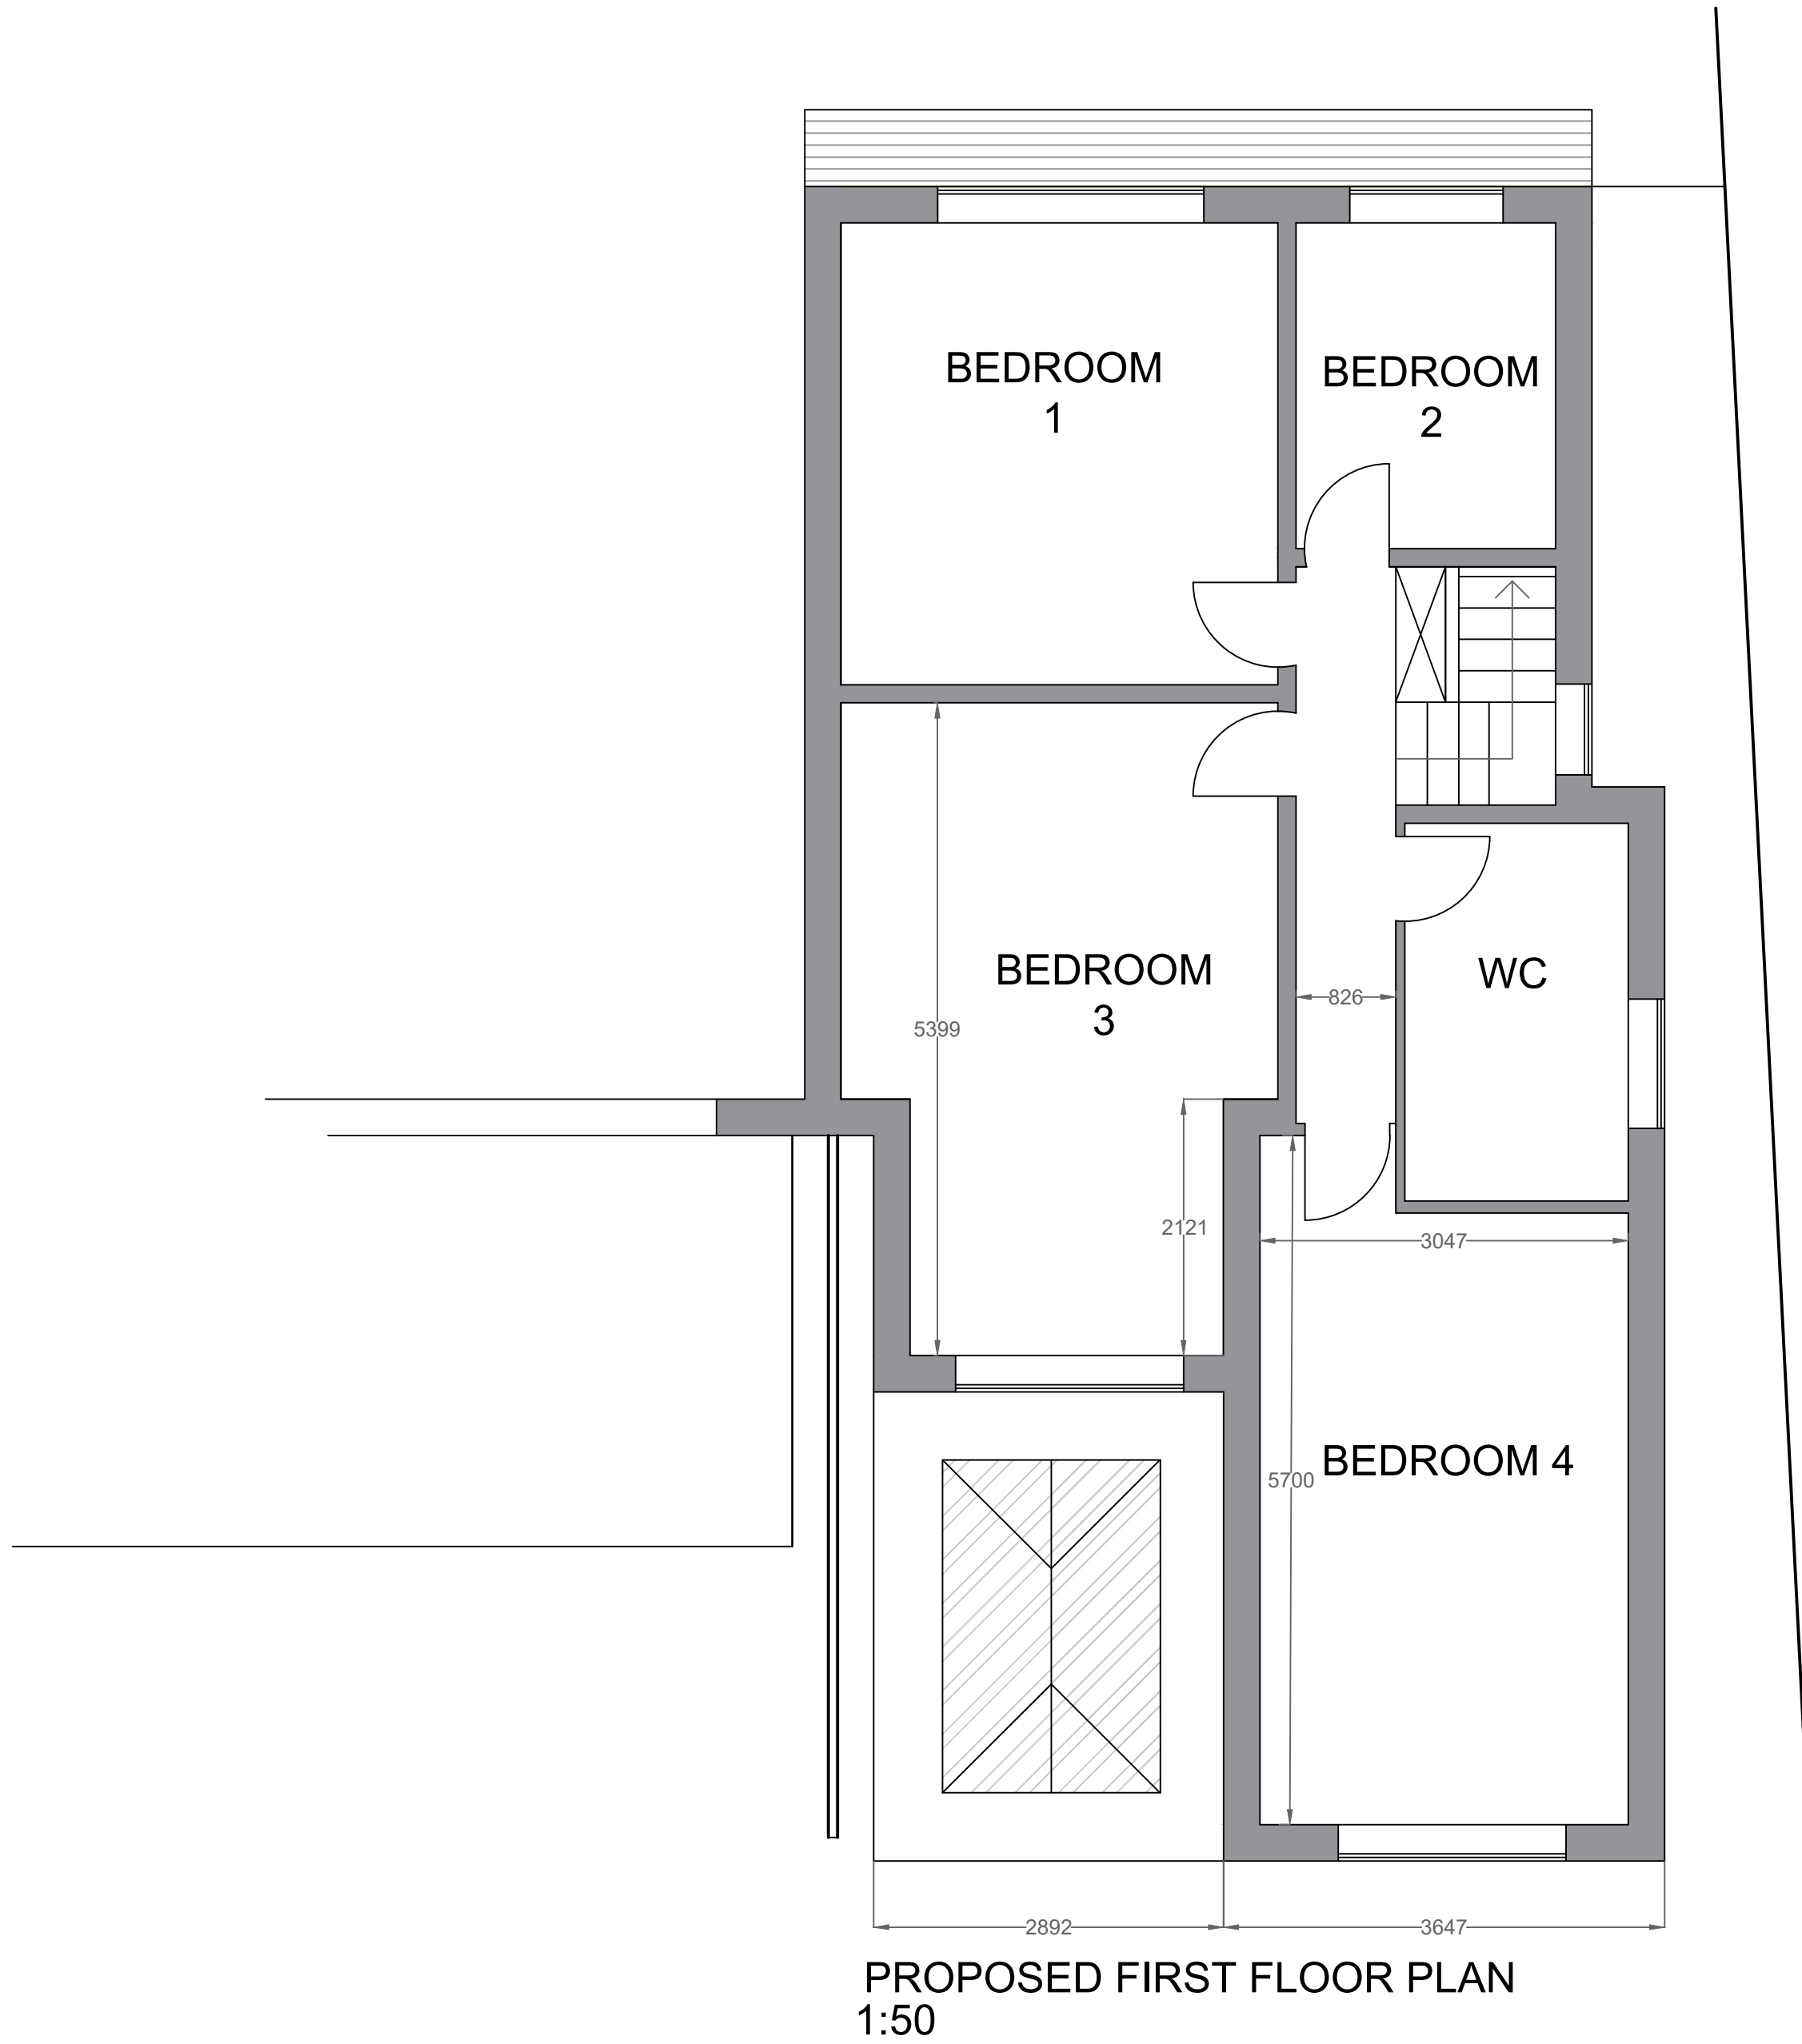


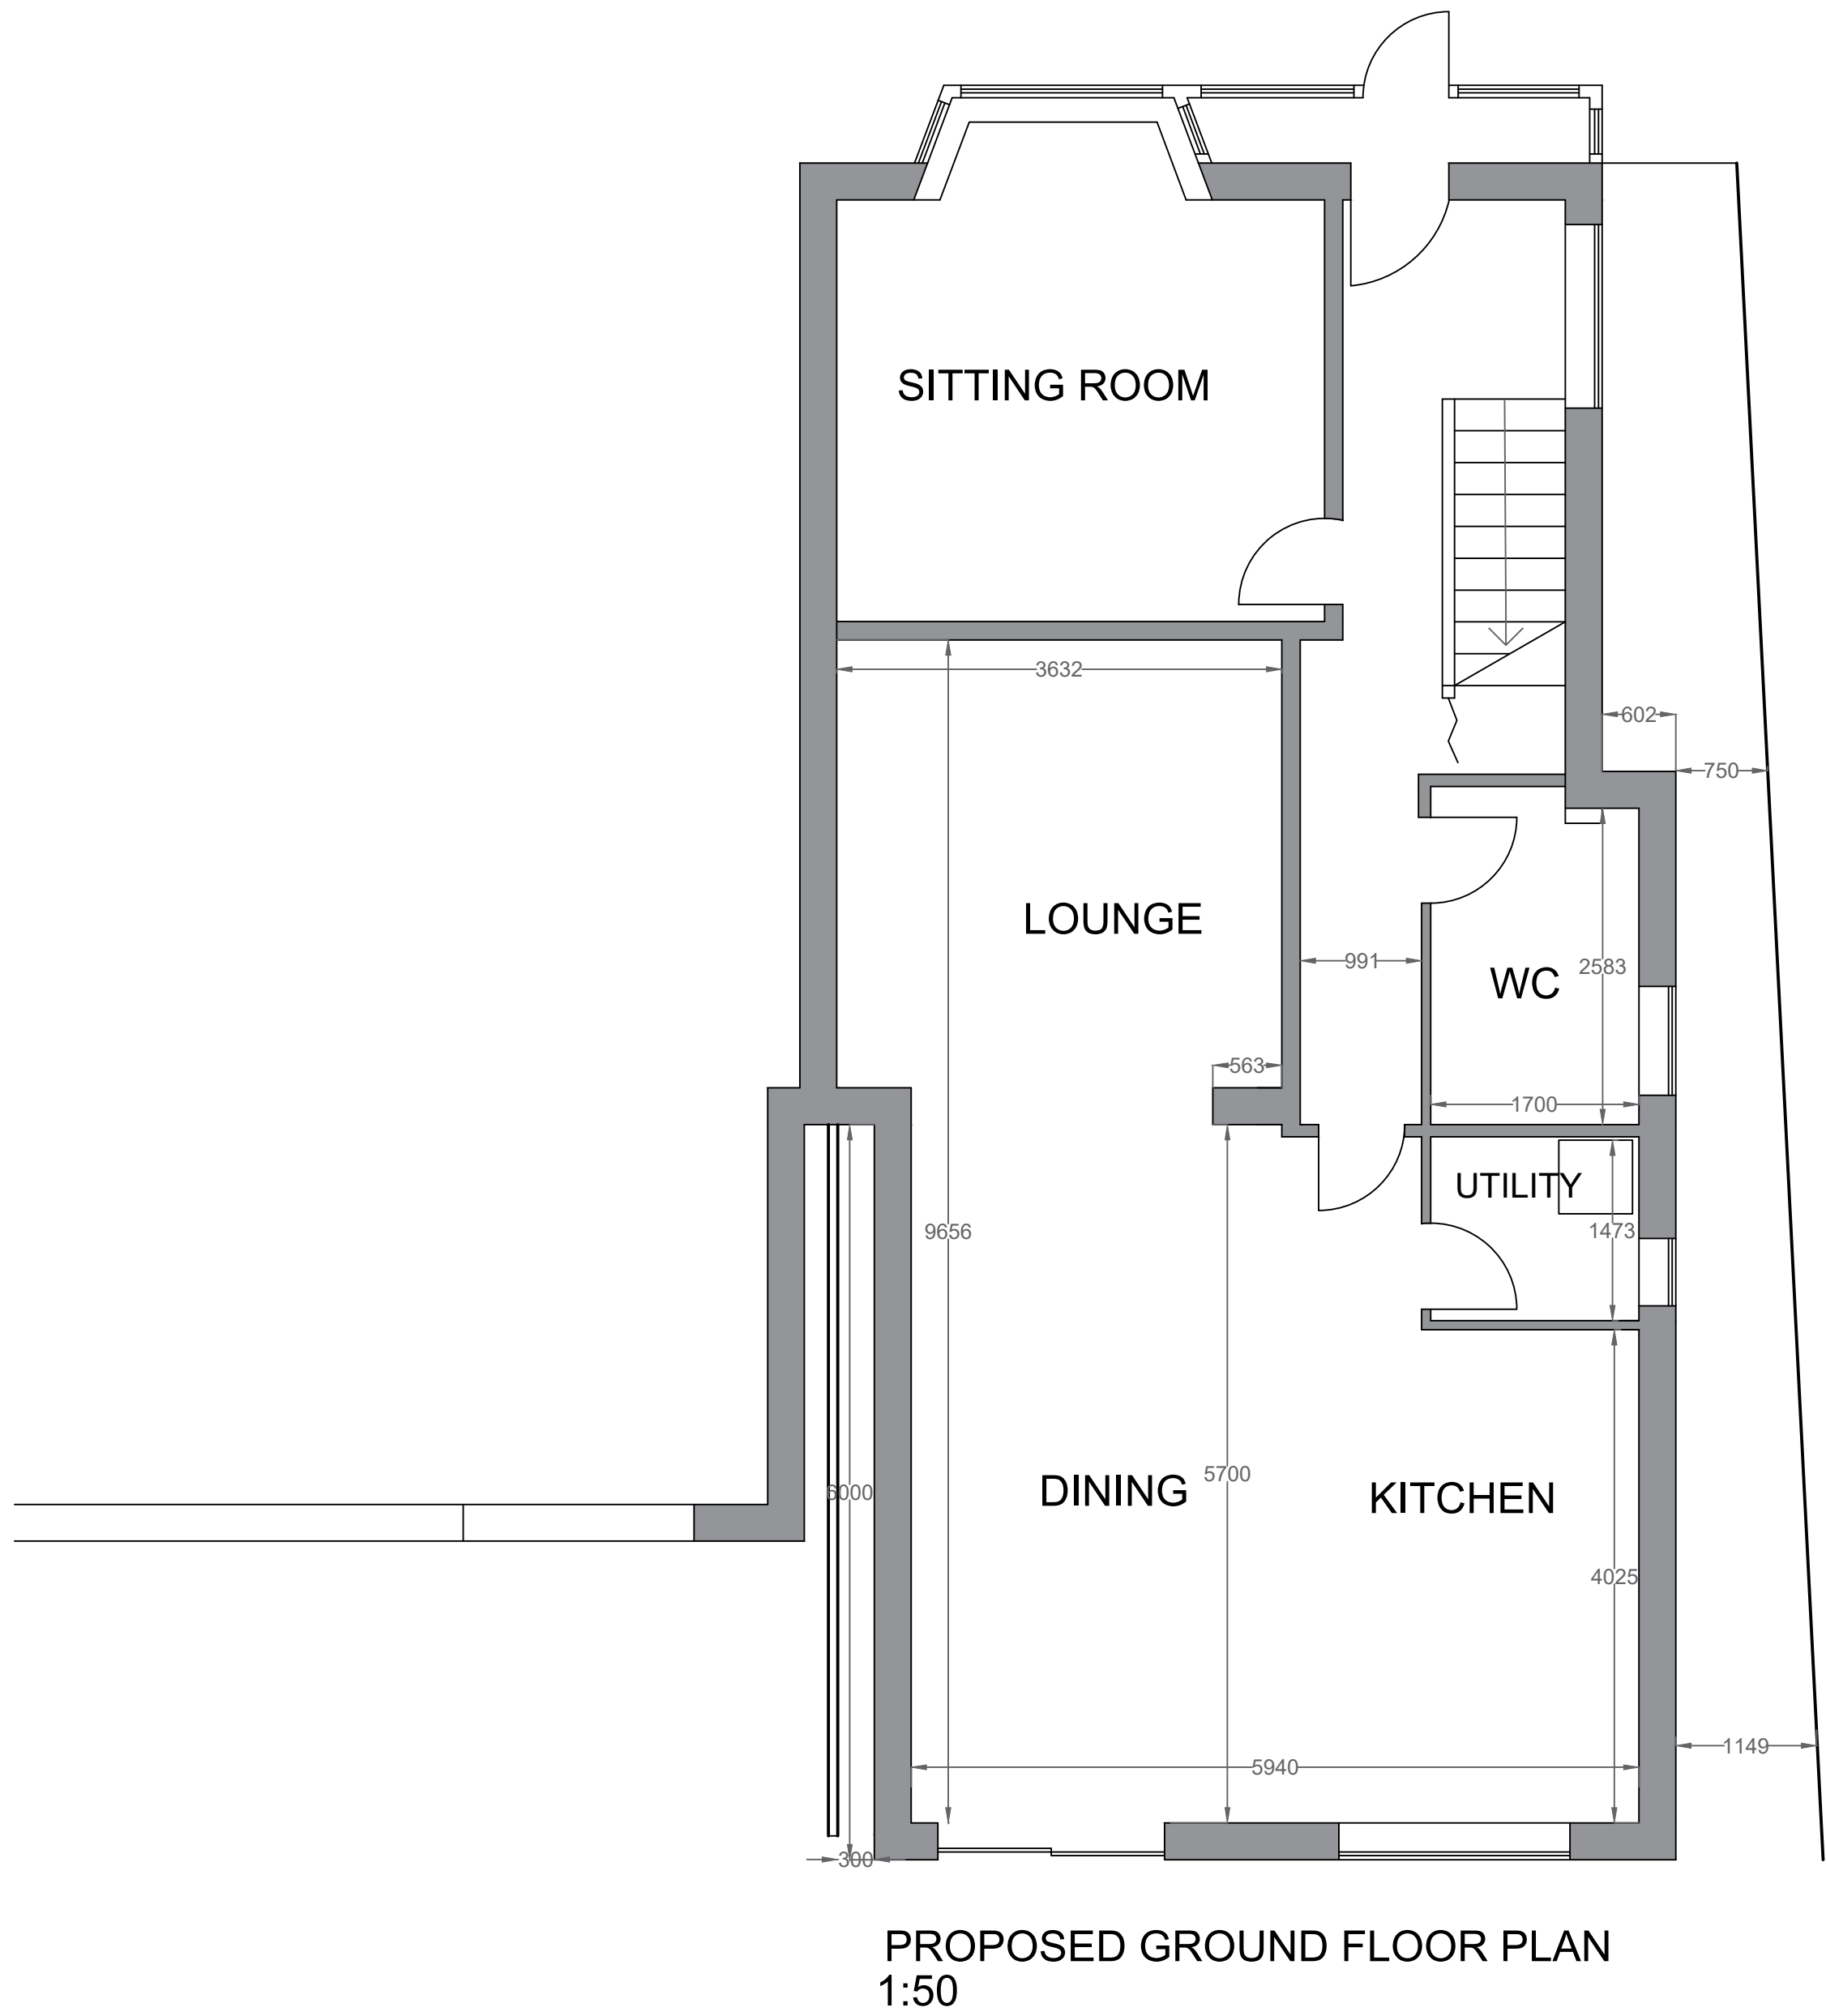

- Notes:
1. Drawings are not for construction and purely for planning.
 2. Do not scale from this drawing.

Title
24 KENWOOD AVENUE, BURNAGE
MANCHESTER M19 1EJ
PART TWO STORY SIDE& REAR EXTENSION
PART REAR SINGLE STOREY EXTENSION
PROPOSED PLANS & ELEVATIONS

Scale	Drawn TMA	Checked -	Cad ID -
1:50, 1:100	Date 16/07/2022	Date -	File Path -

DRAWING No.	KenwoodAV/002	Revision B
-------------	---------------	---------------