

Appendix F4: Drawings of Mirrored Baseline



SOURCES OF INFORMATION

IR02-20220822-Vertex
IR03-20220823-Research
IR05-20220825-JMA Updated Model


ALL INFORMATION DISPLAYED IS SUBJECT TO A COMPLETE VERIFIABLE SITE SURVEY BEING UNDERTAKEN. GIA TAKES NO RESPONSIBILITY ON THE ACCURACY OR RELIABILITY OF THE DISPLAYED DATA SINCE A VERIFIED SITE SURVEY WAS NOT MADE AVAILABLE PRIOR TO THE GENERATION OF SUCH INFORMATION.

NOTES:
MIRROR MASSING SHOWN IN PURPLE
CONSENTED SCHEME SHOWN IN ORANGE

N.B. DO NOT SCALE OFF THIS DRAWING
PROJECT:
ONE MEDLOCK STREET,
MANCHESTER

DRAWING NAME:
PLAN VIEW EXISTING

DWN BY	SCALE	CHK BY	STATUS	DATE
KS	NTS	XX	-	AUG22
PROJ No.	REL No.	IS No.	DWG No.	REV No.
2226	01	03	01	-

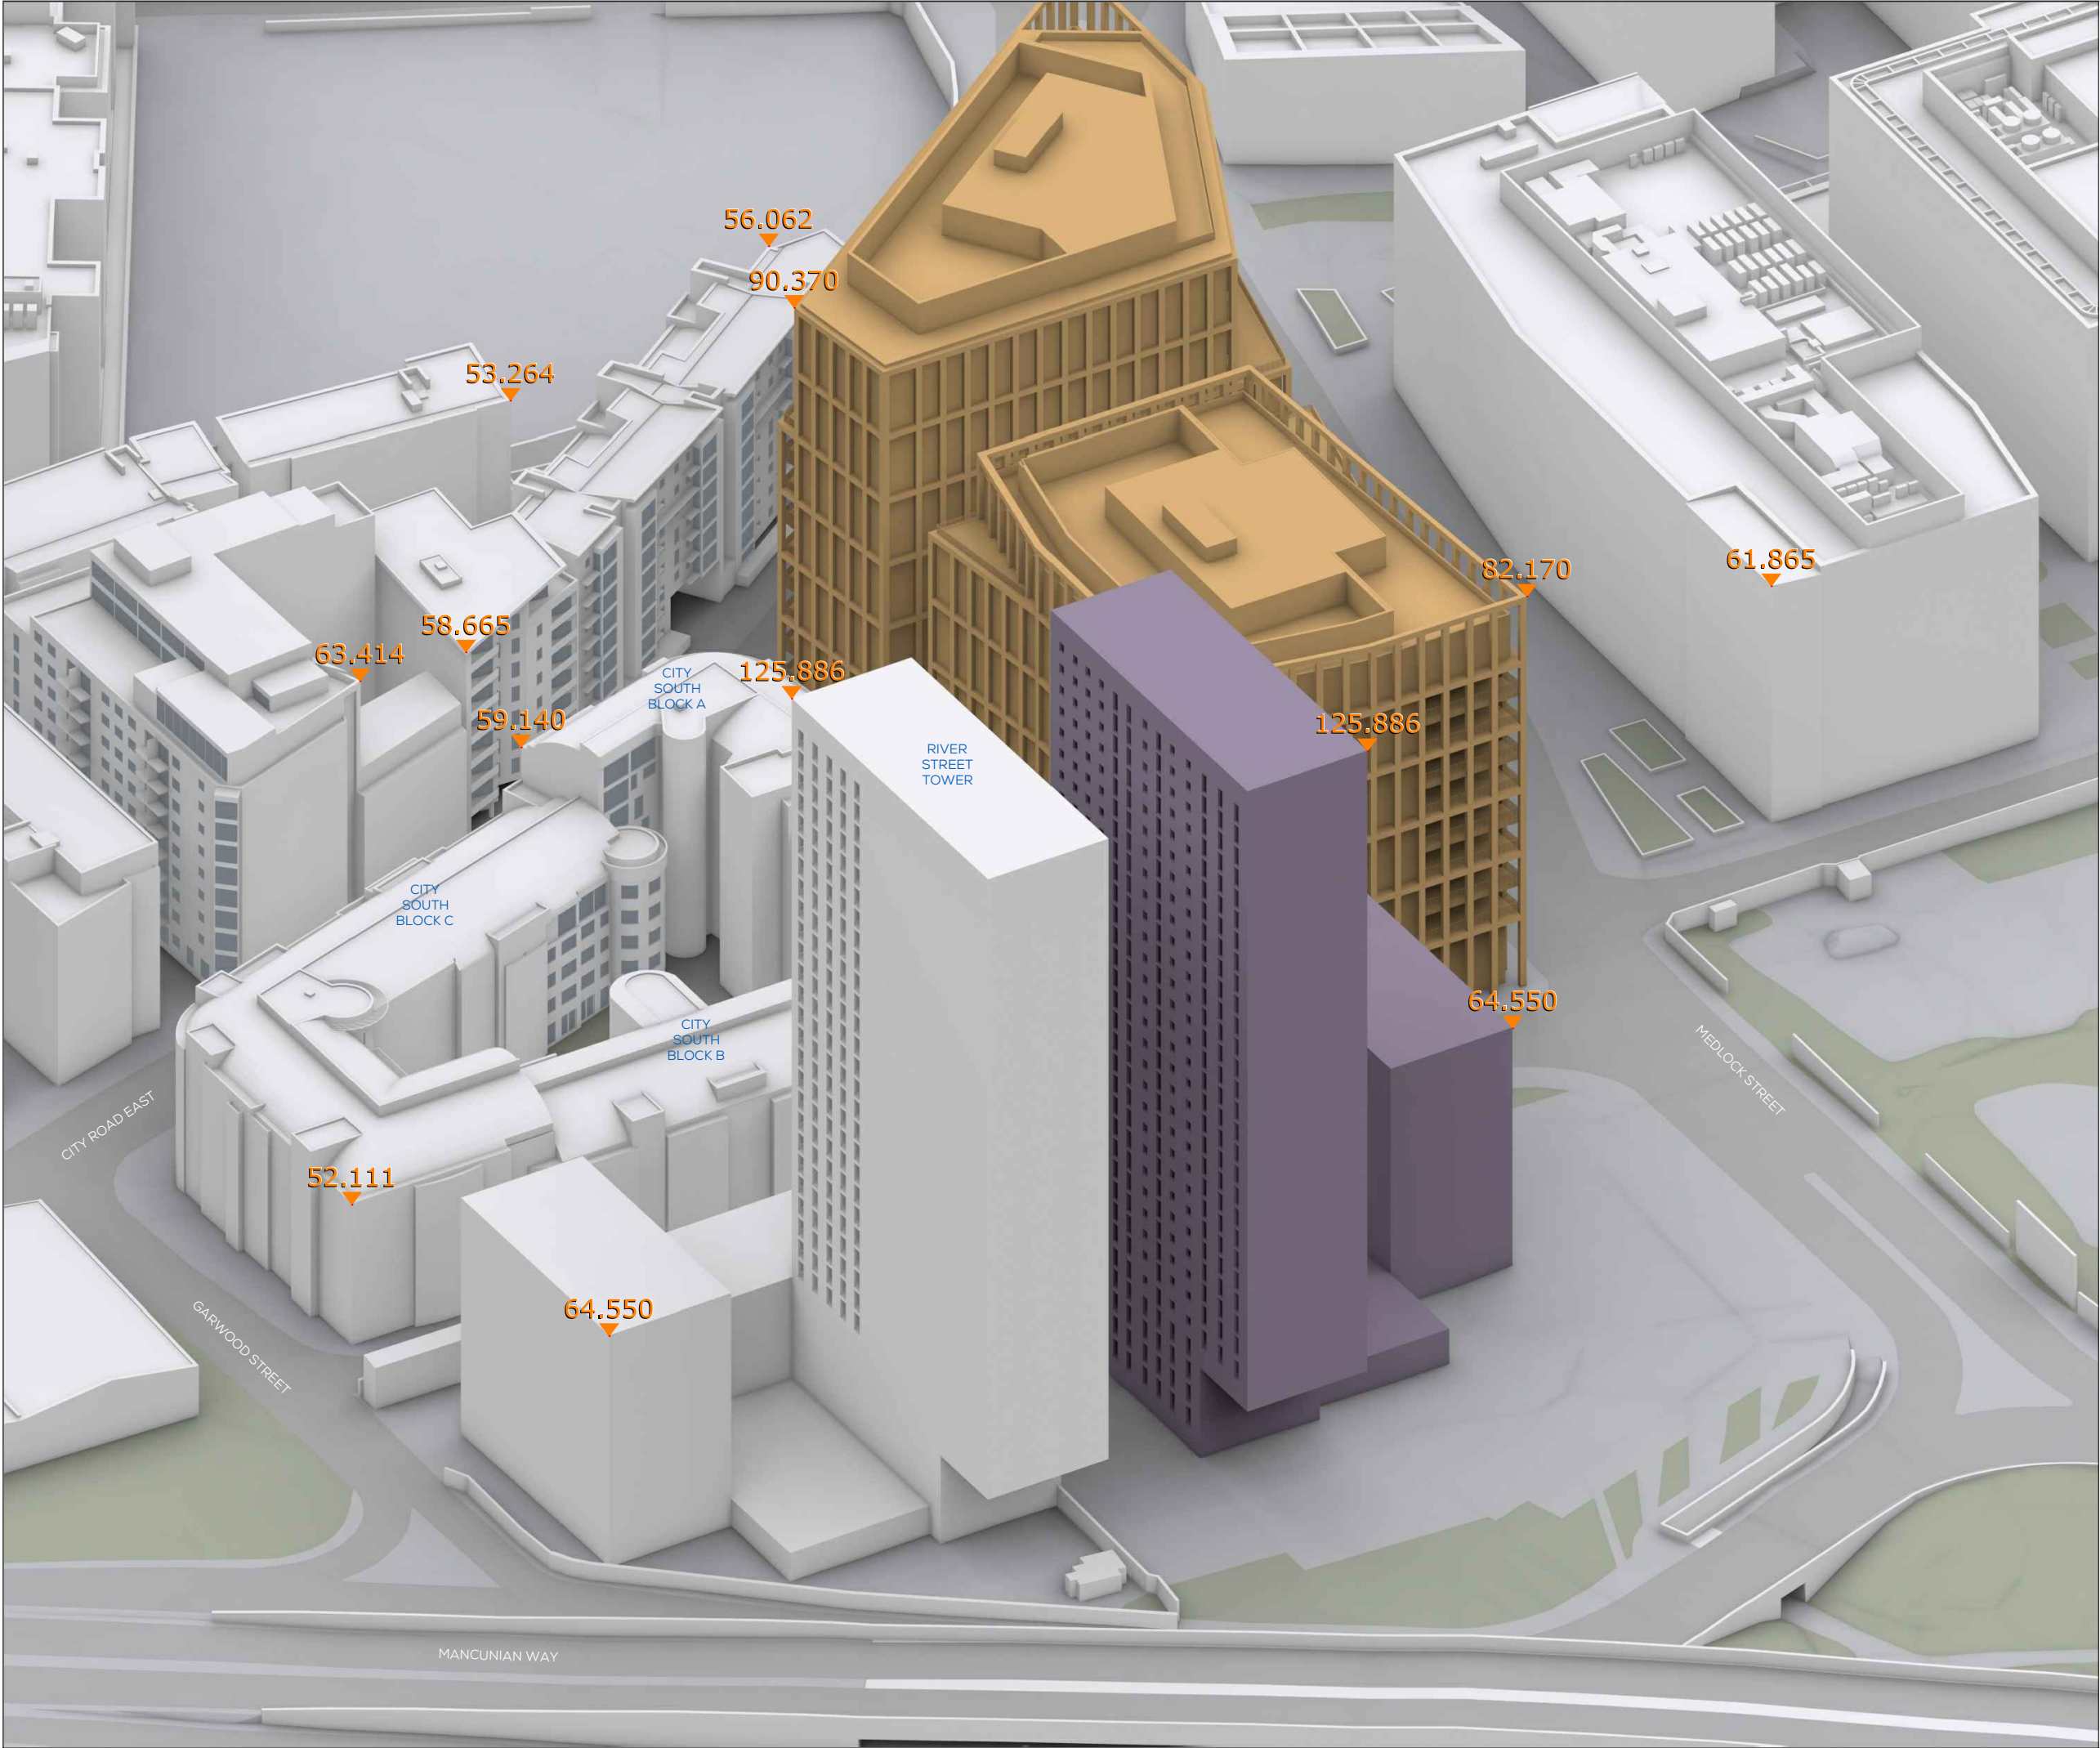

SOURCES OF INFORMATION

IR02-20220822-Vertex
IR03-20220823-Research
IR05-20220825-JMA Updated Model

ALL INFORMATION DISPLAYED IS SUBJECT TO A COMPLETE VERIFIABLE SITE SURVEY BEING UNDERTAKEN. GIA TAKES NO RESPONSIBILITY ON THE ACCURACY OR RELIABILITY OF THE DISPLAYED DATA SINCE A VERIFIED SITE SURVEY WAS NOT MADE AVAILABLE PRIOR TO THE GENERATION OF SUCH INFORMATION.


NOTES:
MIRROR MASSING SHOWN IN PURPLE
CONSENTED SCHEME SHOWN IN ORANGE

N.B. DO NOT SCALE OFF THIS DRAWING

PROJECT:
ONE MEDLOCK STREET,
MANCHESTER

DRAWING NAME:
3D VIEW EXISTING

DWN BY	SCALE	CHK BY	STATUS	DATE
KS	NTS	XX	-	AUG22
PROJ No.	REL No.	IS No.	DWG No.	REV No.
2226	01	03	02	-

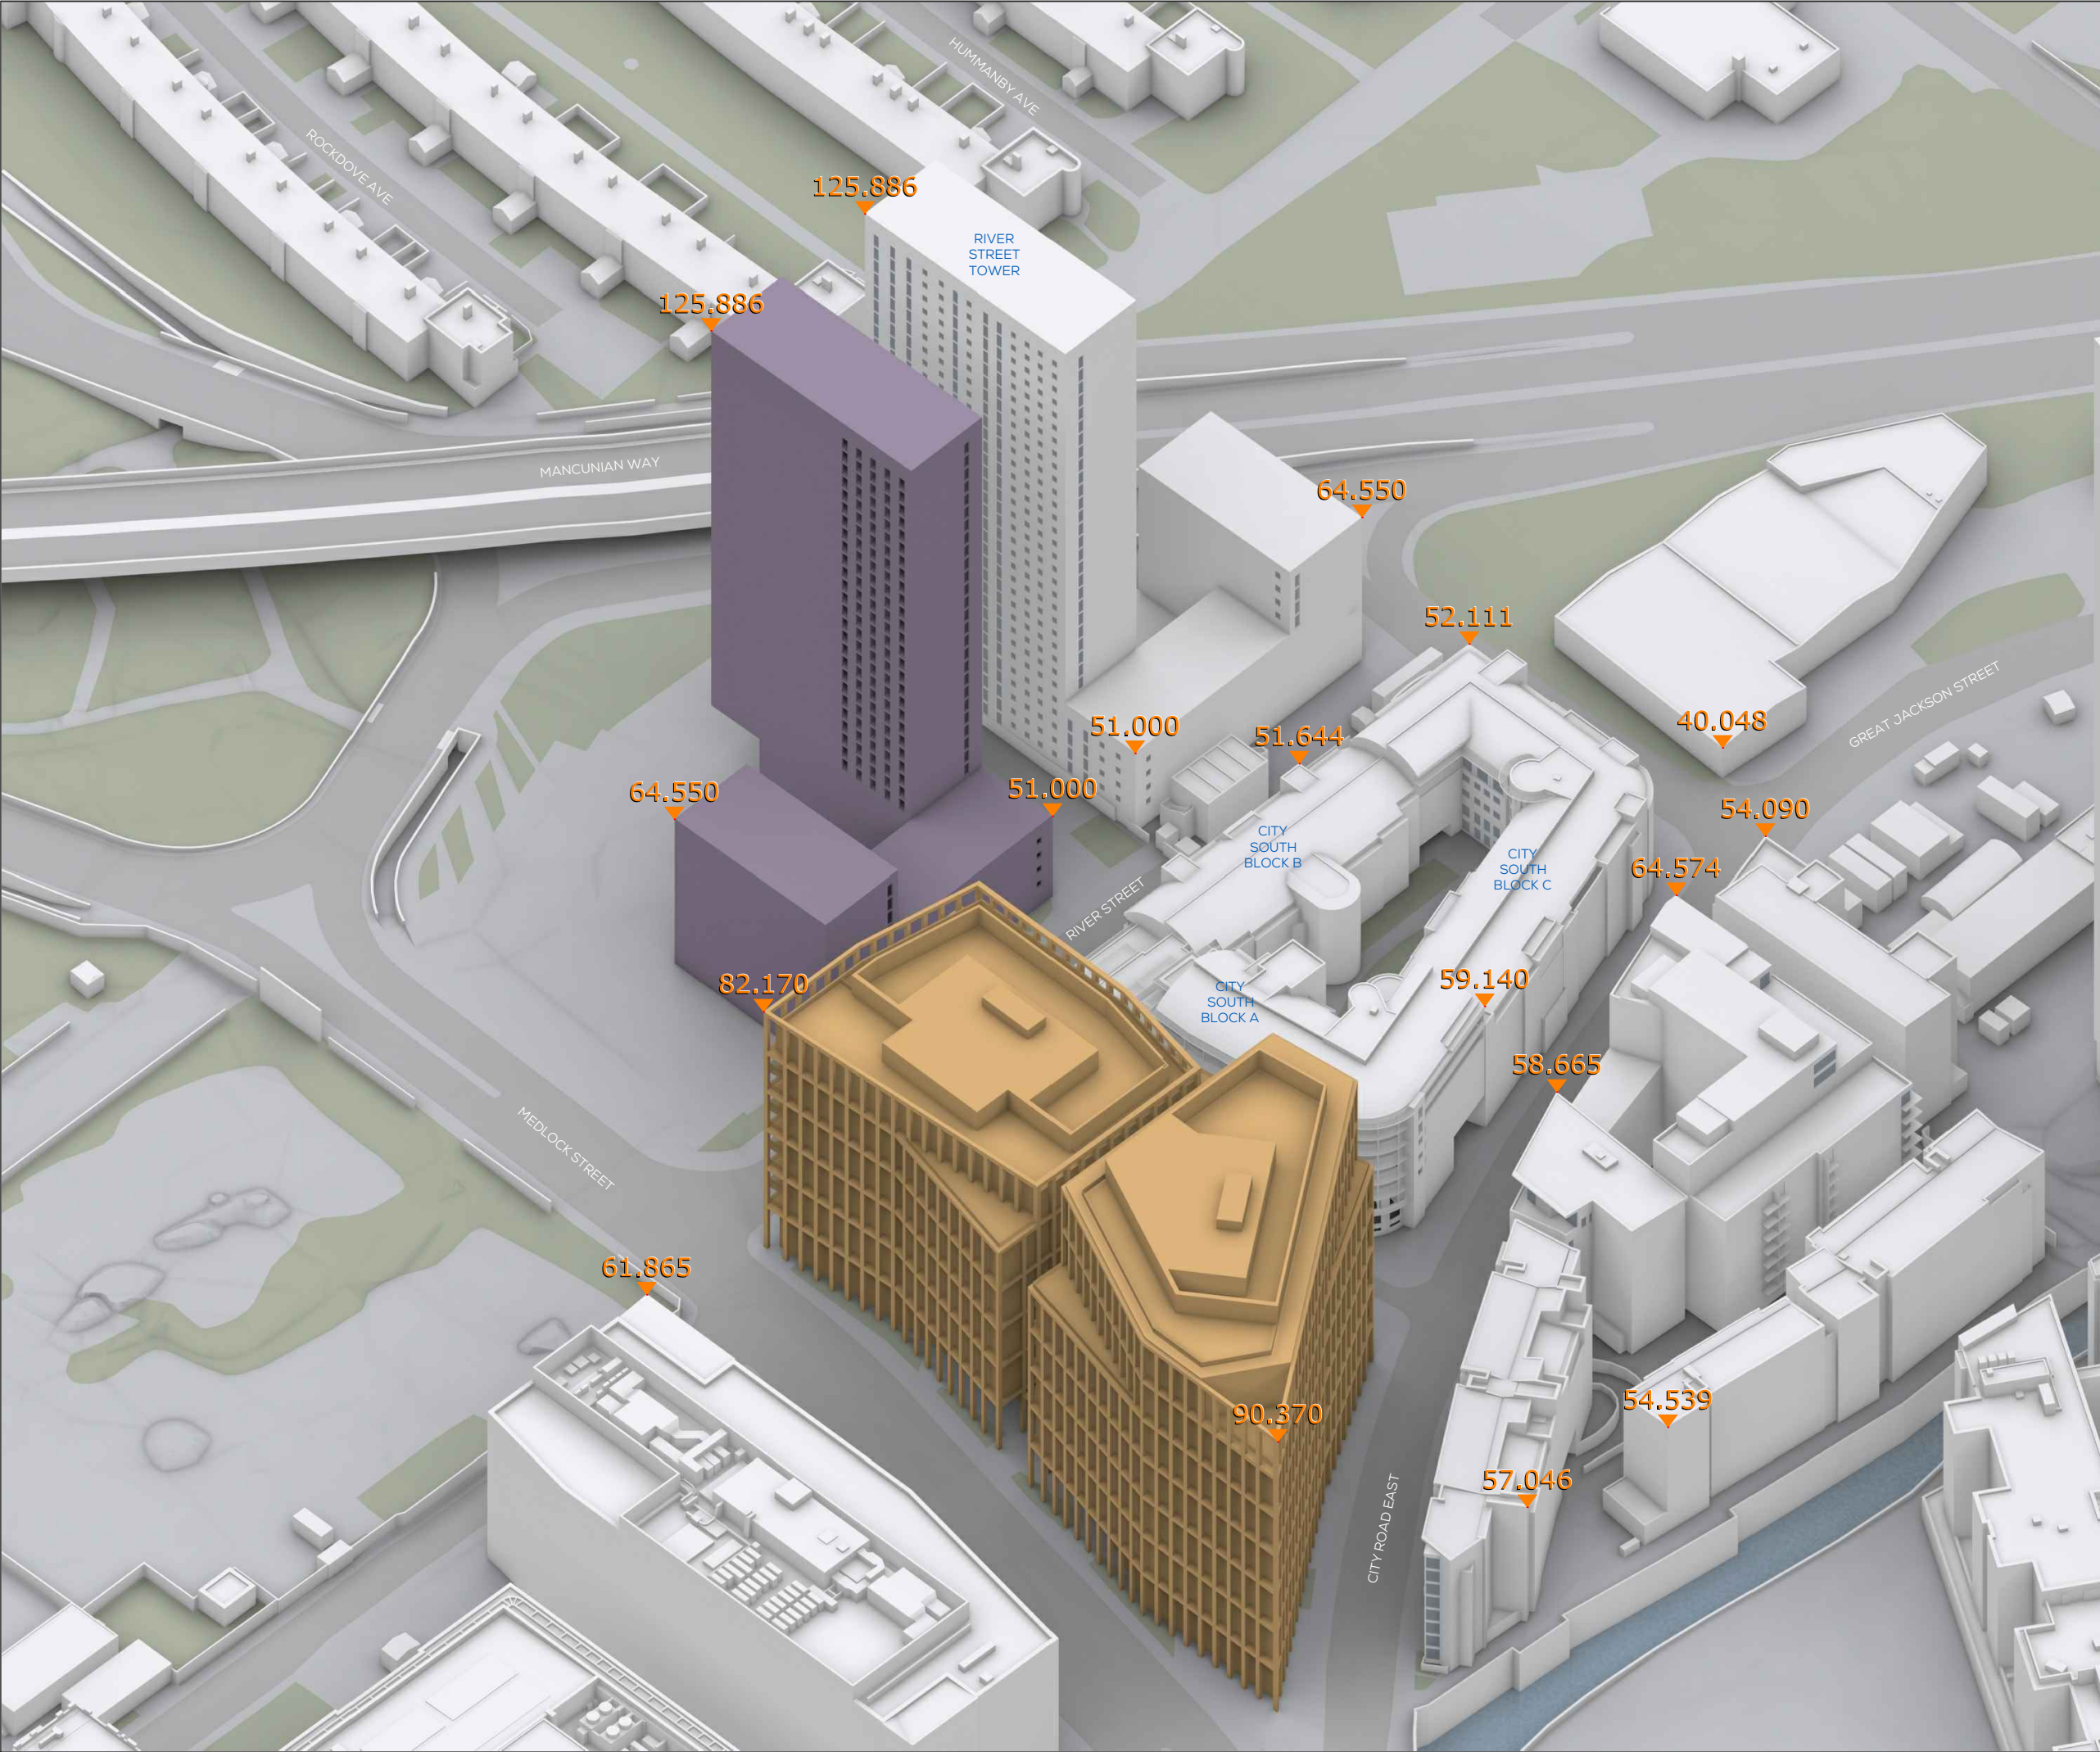

SOURCES OF INFORMATION

IR02-20220822-Vertex
IR03-20220823-Research
IR05-20220825-JMA Updated Model

ALL INFORMATION DISPLAYED IS SUBJECT TO A COMPLETE VERIFIABLE SITE SURVEY BEING UNDERTAKEN. GIA TAKES NO RESPONSIBILITY ON THE ACCURACY OR RELIABILITY OF THE DISPLAYED DATA. SINCE A VERIFIED SITE SURVEY WAS NOT MADE AVAILABLE PRIOR TO THE GENERATION OF SUCH INFORMATION.

NOTES:
MIRROR MASSING SHOWN IN PURPLE
CONSENTED SCHEME SHOWN IN ORANGE

N.B. DO NOT SCALE OFF THIS DRAWING
PROJECT:
ONE MEDLOCK STREET,
MANCHESTER

DRAWING NAME:
3D VIEW EXISTING

DWN BY	SCALE	CHK BY	STATUS	DATE
KS	NTS	XX	-	AUG22
PROJ No.	REL No.	IS No.	DWG No.	REV No.
2226	01	03	03	-