




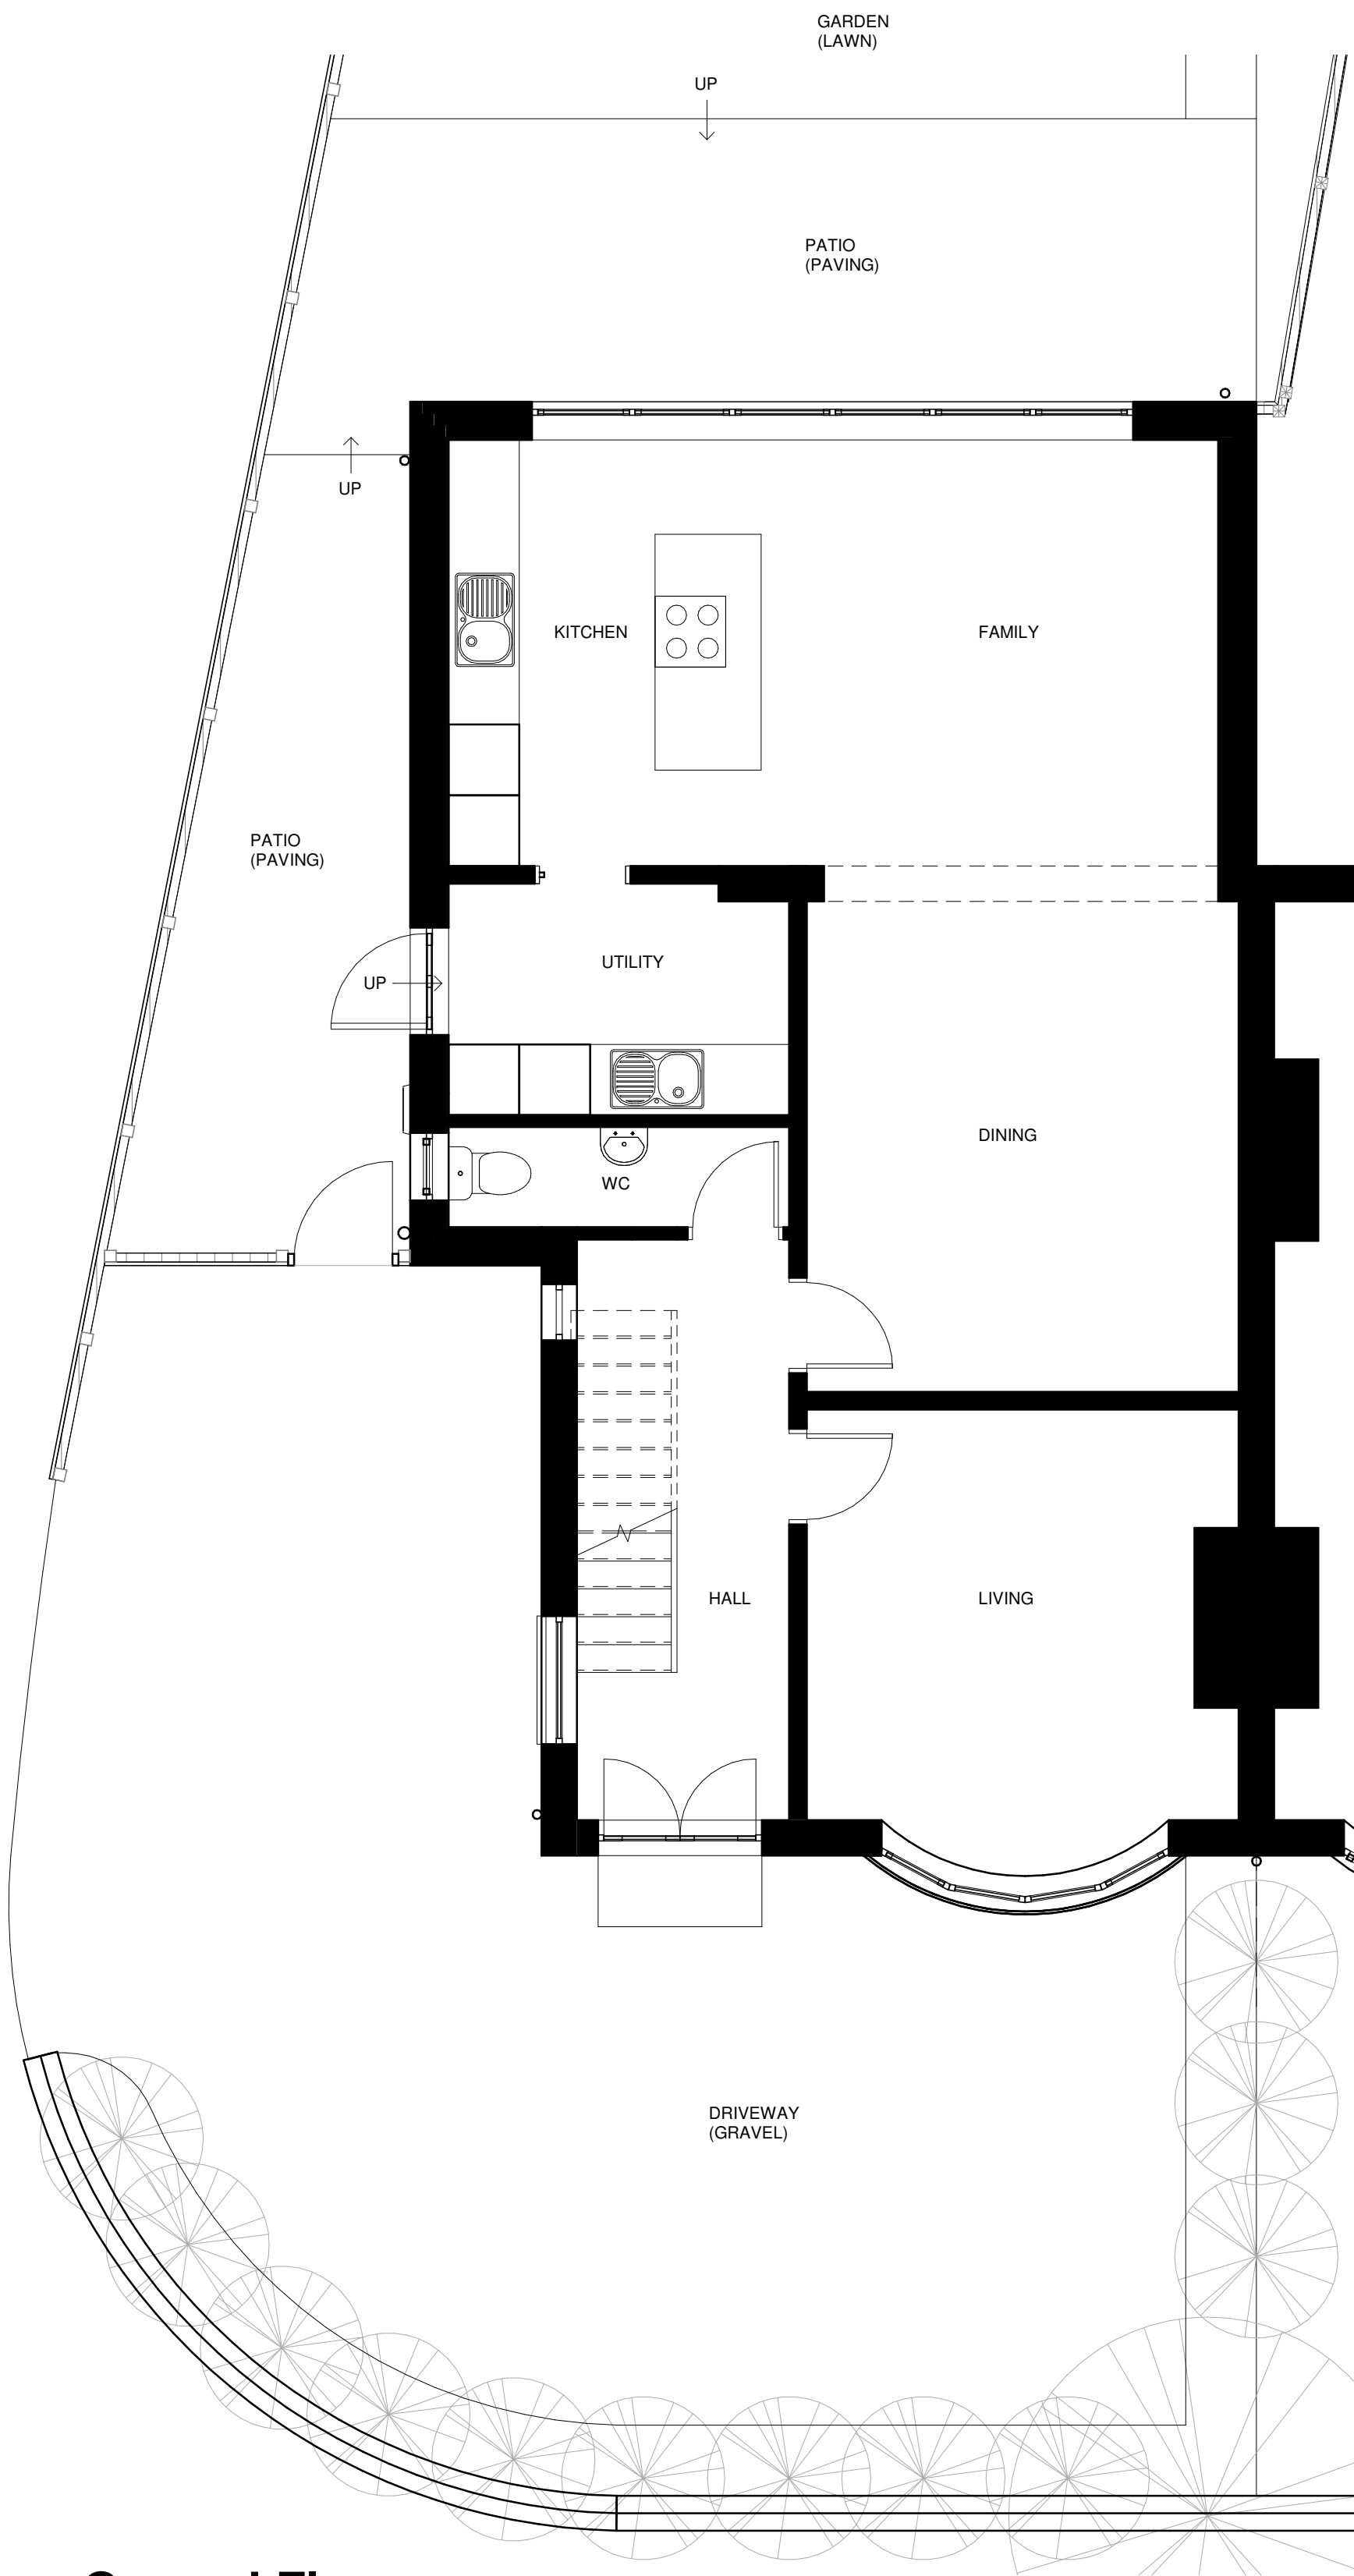

Ground Floor
1 : 50

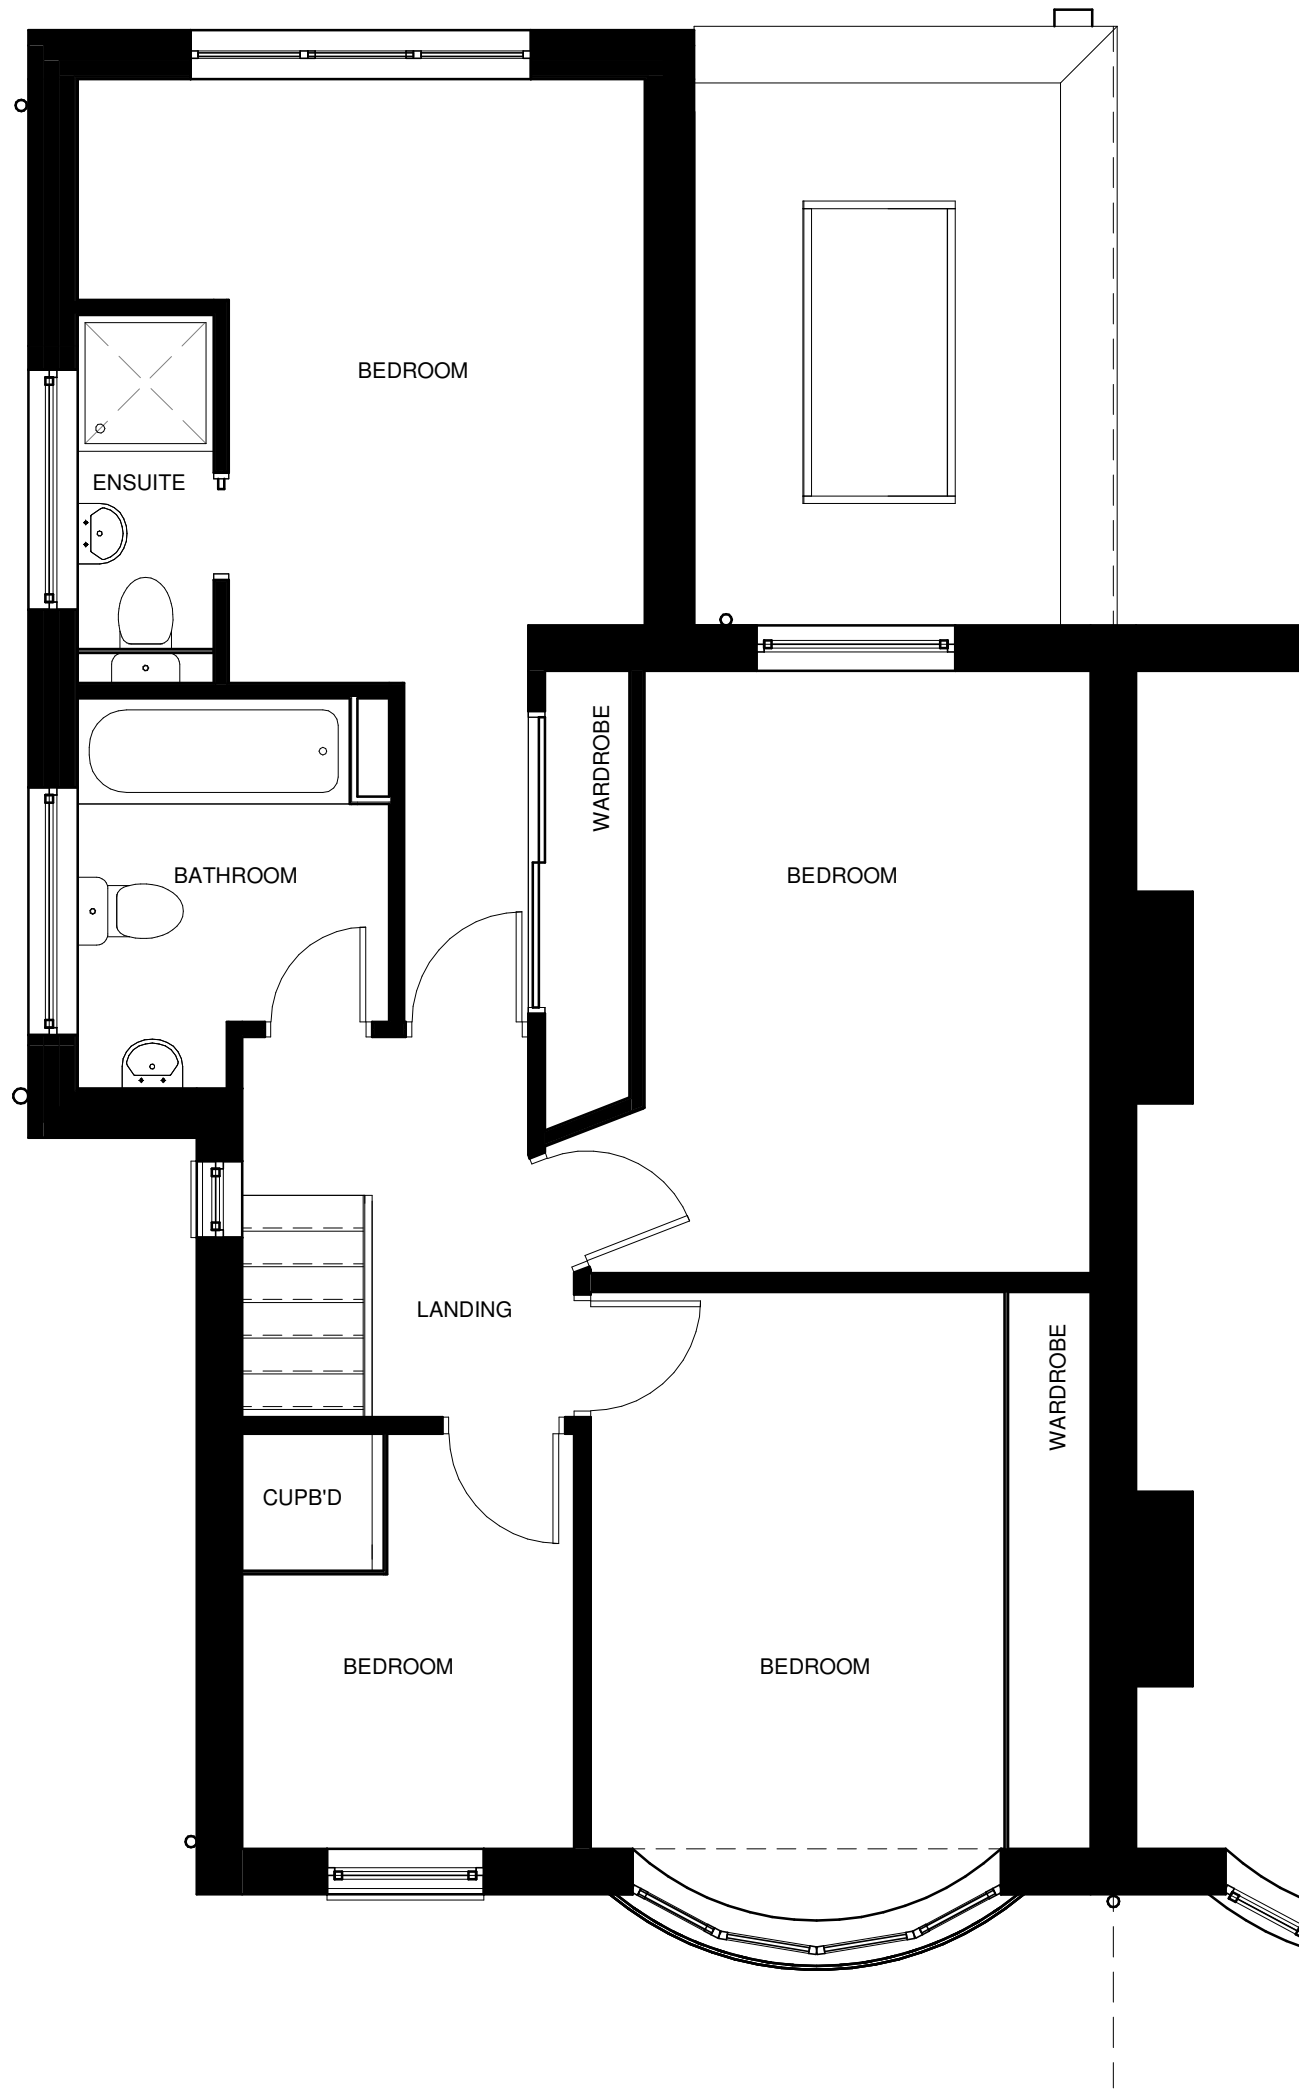

First Floor
1 : 50

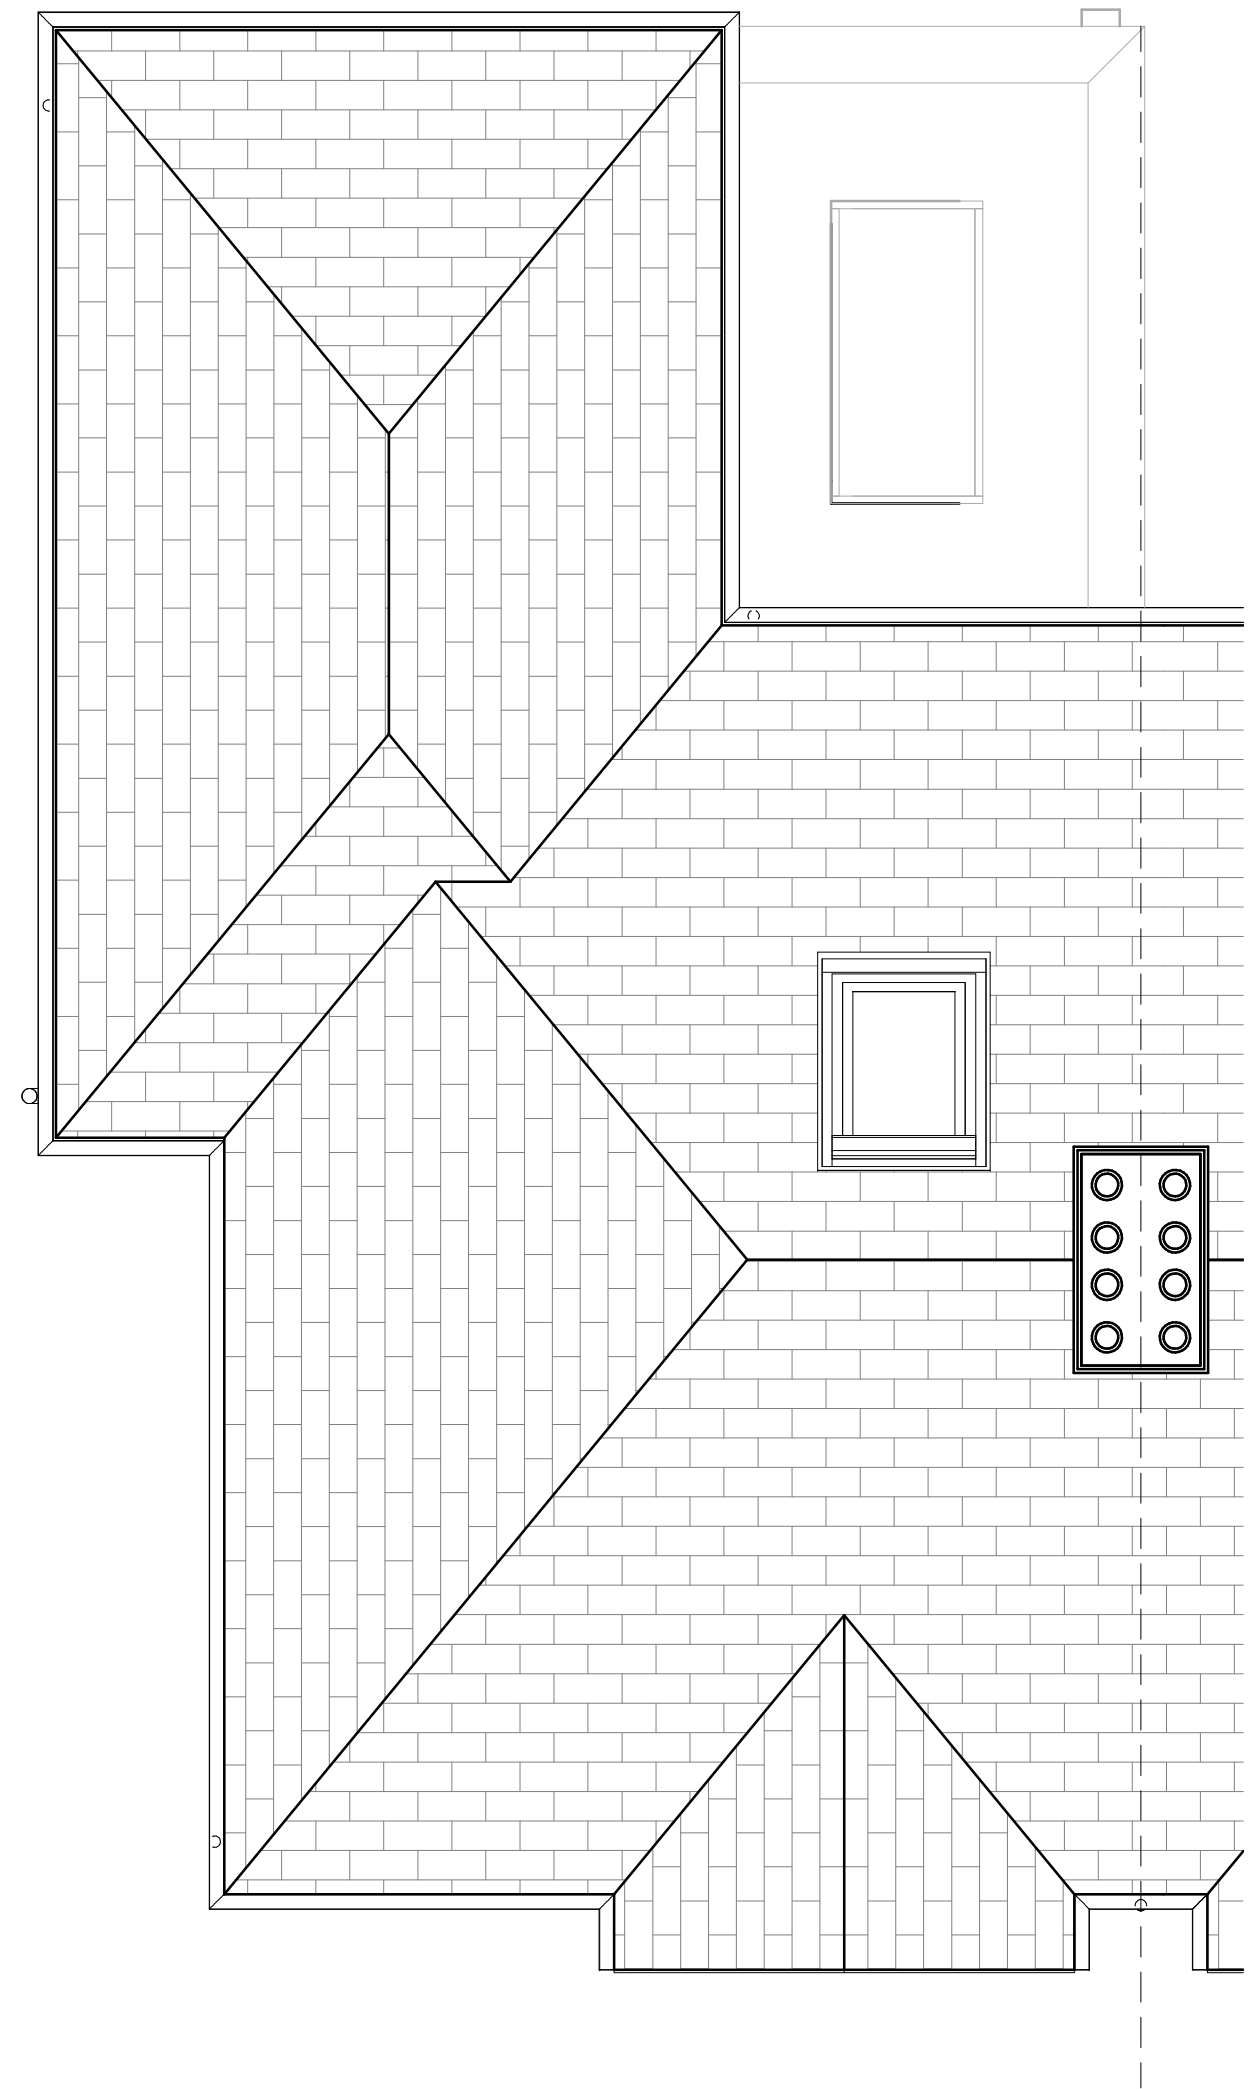

Roof
1 : 50



Site Location Plan
1 : 1250

NOTES

The Contractor is to check all dimensions and site conditions before commencing.
Do not scale from this drawing.
This drawing remains the copyright of WHYL Architecture.

KEYPLAN

B	Planning Issue	WL	30.10.22
A	Initial Issue	WL	16.10.22
Rev	Description	By	Date
Client	Mr T Bolton		
Project	106 Fog Lane, Didsbury		
Drawing	Existing Plans		
Dwg No.	106FL - 110	Rev	B
Date	09/10/22	Scale	As indicated
Drawn	WL	Approved	Approver
Status	Concept		

WHYL ARCHITECTURE

T: 07894 348777
whyarchitecture@hotmail.co.uk