


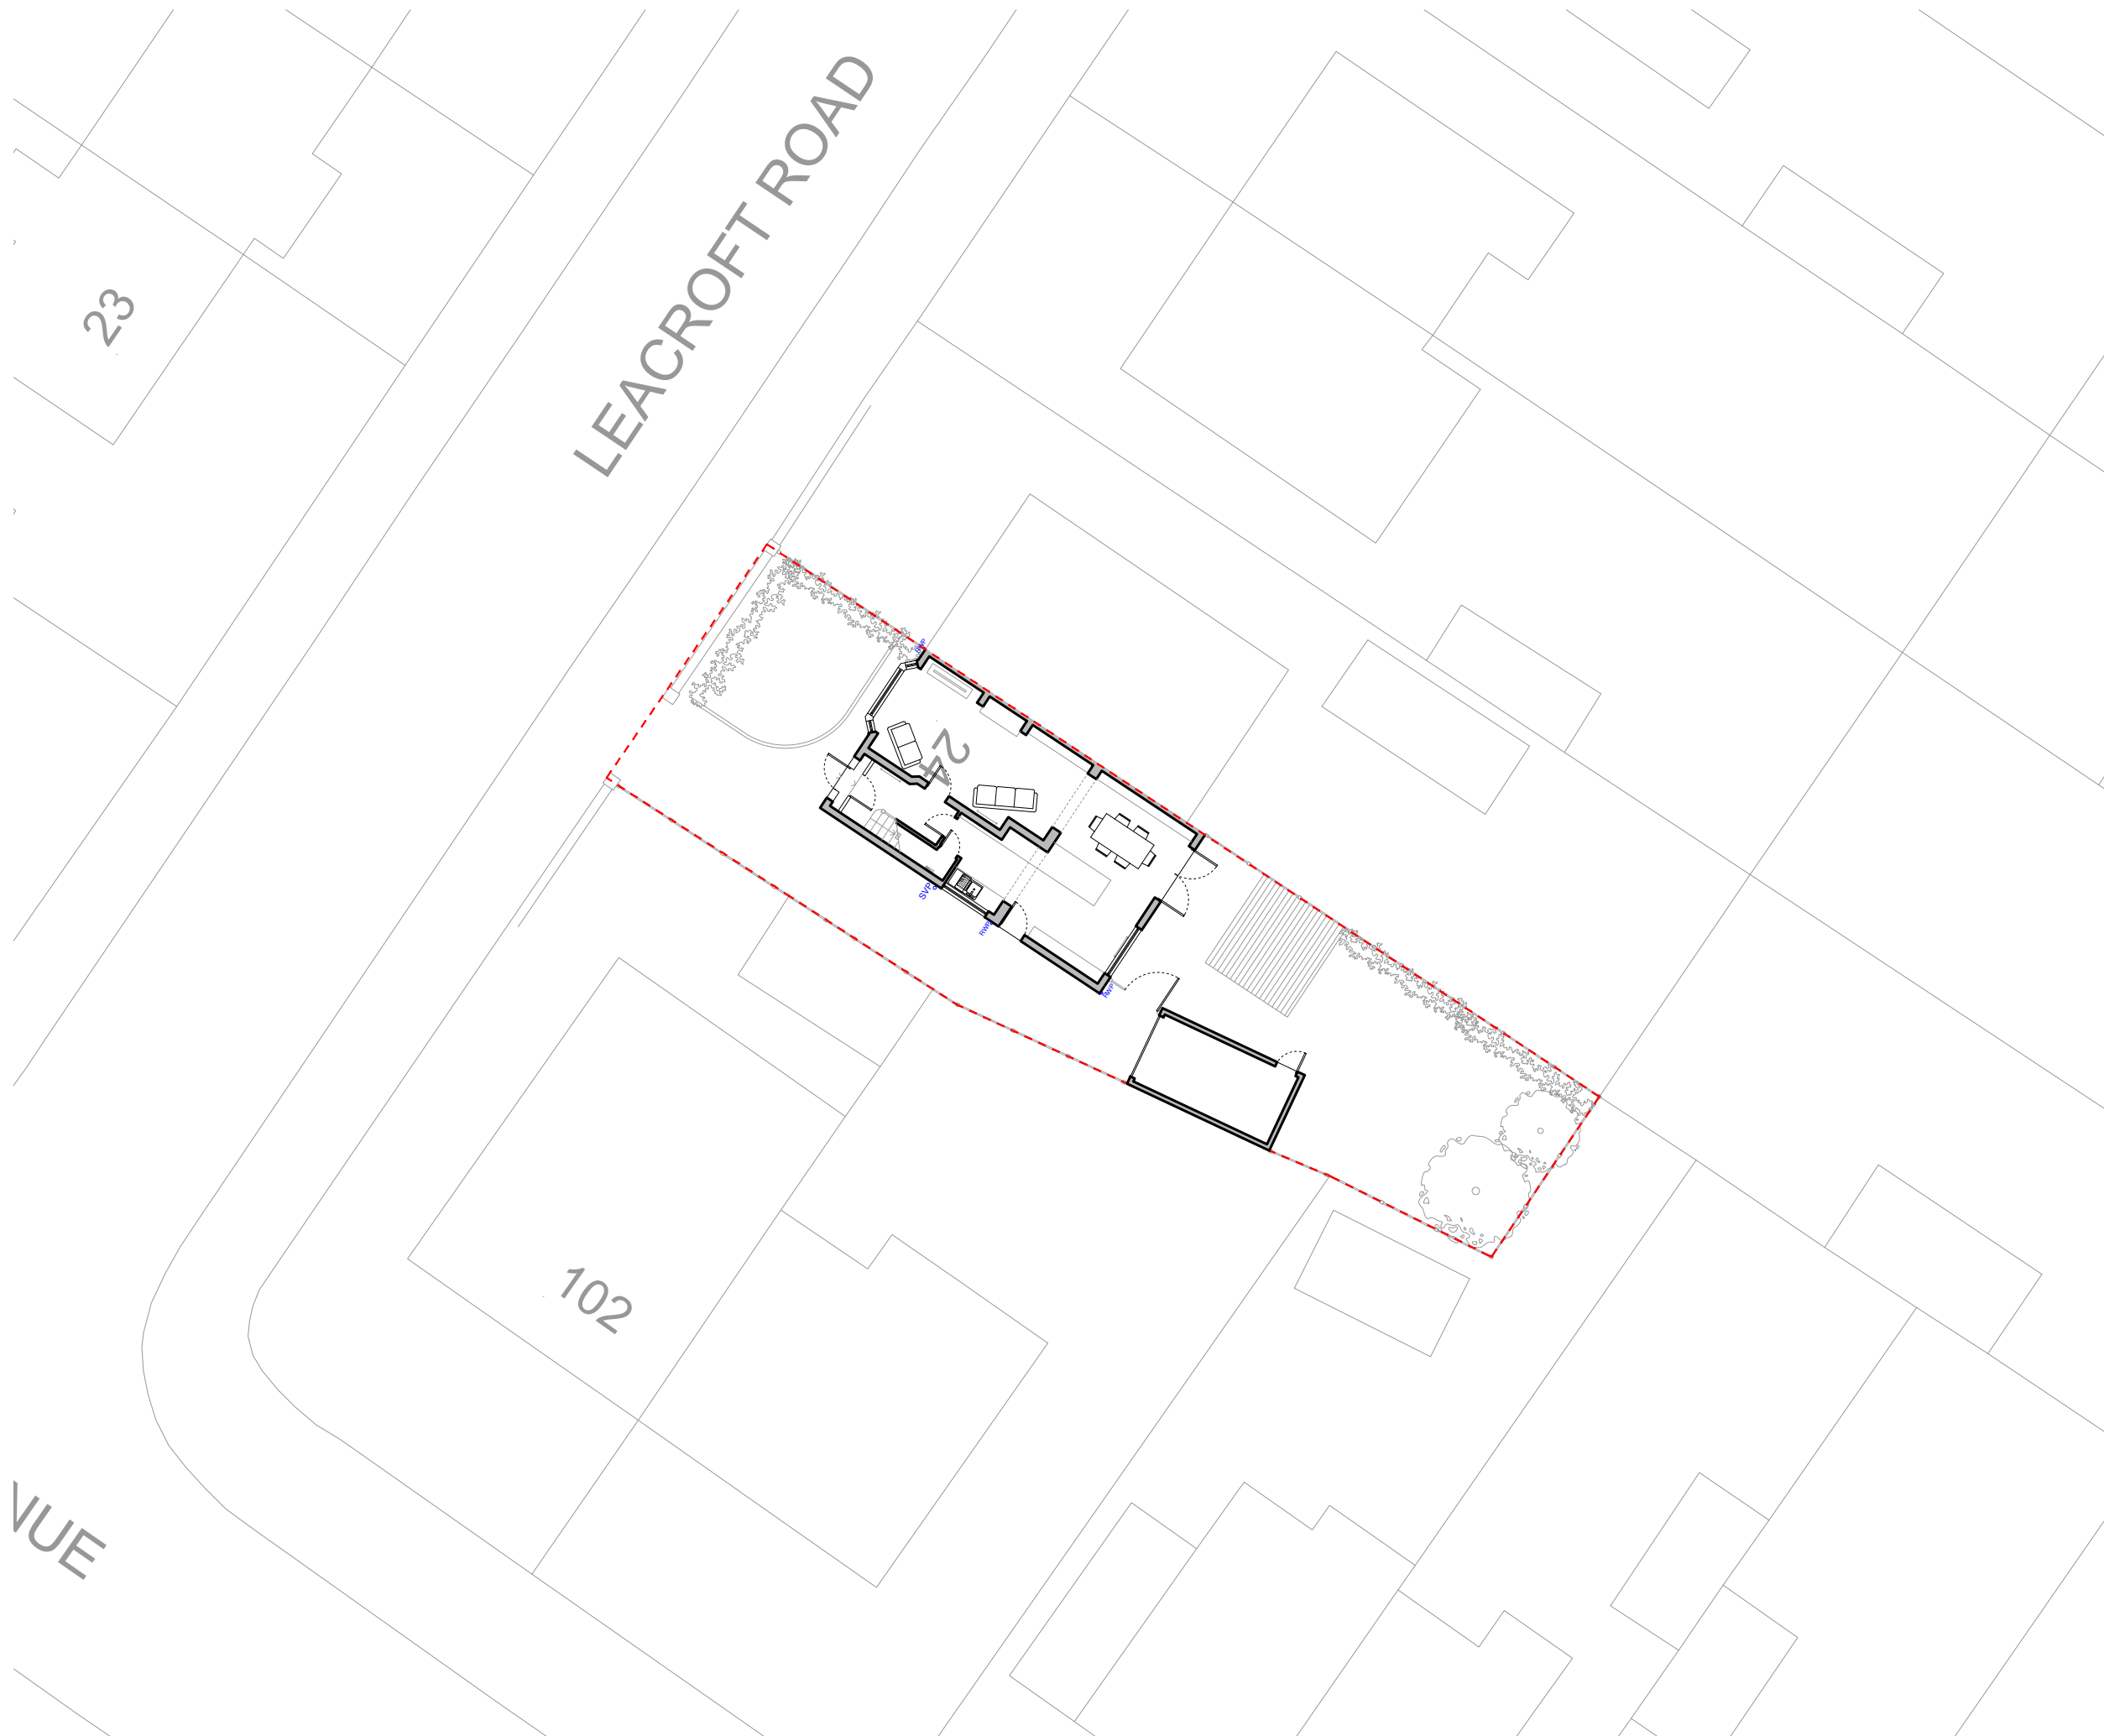

TITLE	
EXISTING SITE PLAN	
DWG.NO.	
2261 - PL - EX - 001	
SCALE	1:200 @ A3
ISSUE	PLANNING
DATE	04-03-2022
REVISION	JOB NO.
01	2261

NOTES		
Rev	Date	Description
00	08/04/22	DRAFT Issue to Client
01	11/08/22	Issue to Client & Planning

CLIENT	Shannon Conway & Colin Harrison
ADDRESS	24 Leacroft Road, Chorlton, M21 7GW
PROJECT DESCRIPTION	Proposed single storey side and rear extension.
PROJECT ADDRESS	24 Leacroft Road, Chorlton, M21 7GW

BUTTERFIELD
ARCHITECTURE

ARCHITECTURE \ INTERIORS \ PROJECT MANAGEMENT

W \ WWW.BUTTERFIELD ARCHITECTURE.CO.UK
E \ INFO@BUTTERFIELDARCHITECTURE.CO.UK
M \ +44 (0) 7779302856
02 ROSENEATH ROAD, URMSTON, MANCHESTER, M41 5AZ

© **COPYRIGHT** This drawing is protected by copyright. It may not be reproduced in any form or by any means for any purpose, without gaining written permission from Butterfield Architecture.

This drawing is the property of Butterfield Architecture with all relevant Butterfield Architecture, Structural Engineer's, Service Engineer's, and Subcontractor drawings. Review all drawings and report any discrepancies to Butterfield Architecture prior to consulting. All structural walls to be confirmed by SE / Contractor on site. Do not scale from this drawing. All dimensions and levels including any abutment to existing structures to be checked on site prior to commencement. All dimensions in millimetres unless stated otherwise. Work to be carried out in accordance with the drawings shown on this drawing. It is allowed without Butterfield Architecture's prior permission in writing. All work is to be carried out in accordance with British Standard Codes of Practice, Statutory requirements and the Contract Documents.

