
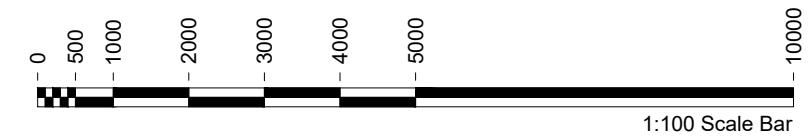


- Site boundary line
- Existing to be demolished
- Existing to be retained
- Proposed new cavity wall
- Proposed new internal wall
- Existing shrubs to be removed

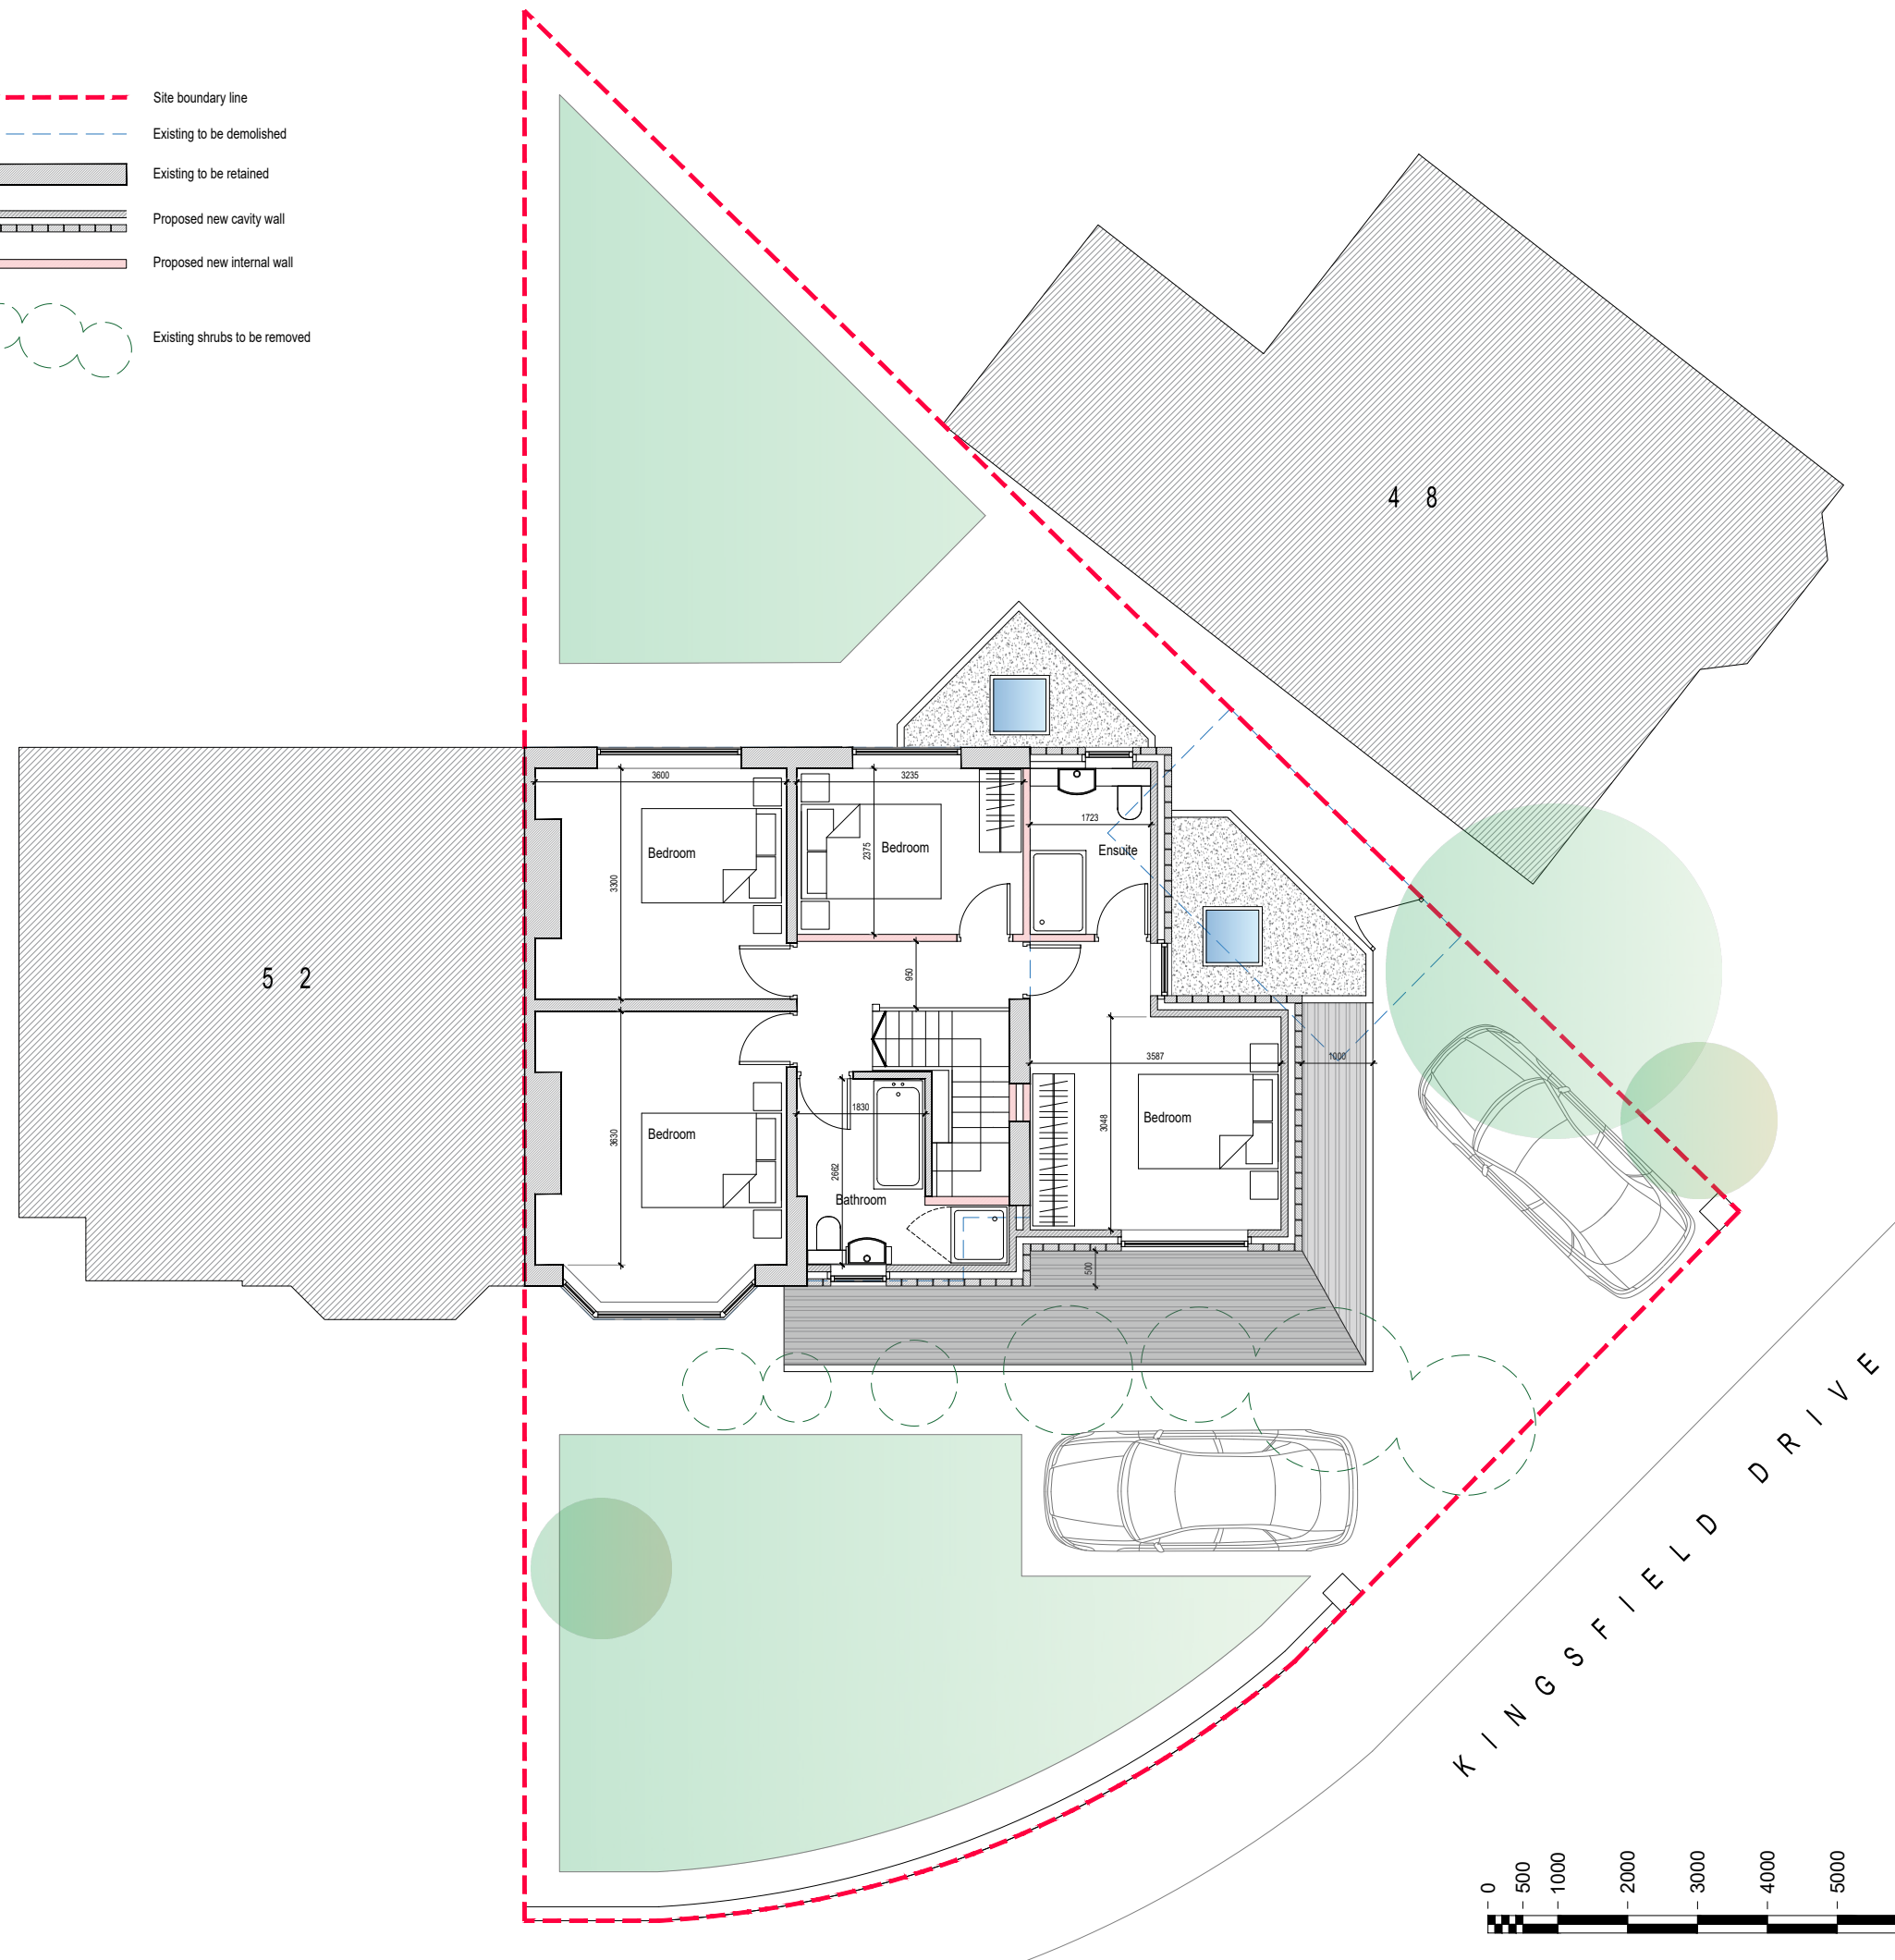

PAUL
COX
DESIGN.

paulcoxdesign@gmail.com

Rev No.

01 - Planning Issue

02 - Planning Issue

Project.
50 Kingsfield Drive,
Didsbury, M20 6HX

Scale.
1:100 @ A3

Title.
Proposed
First FI plan

Drwg No.

007

