



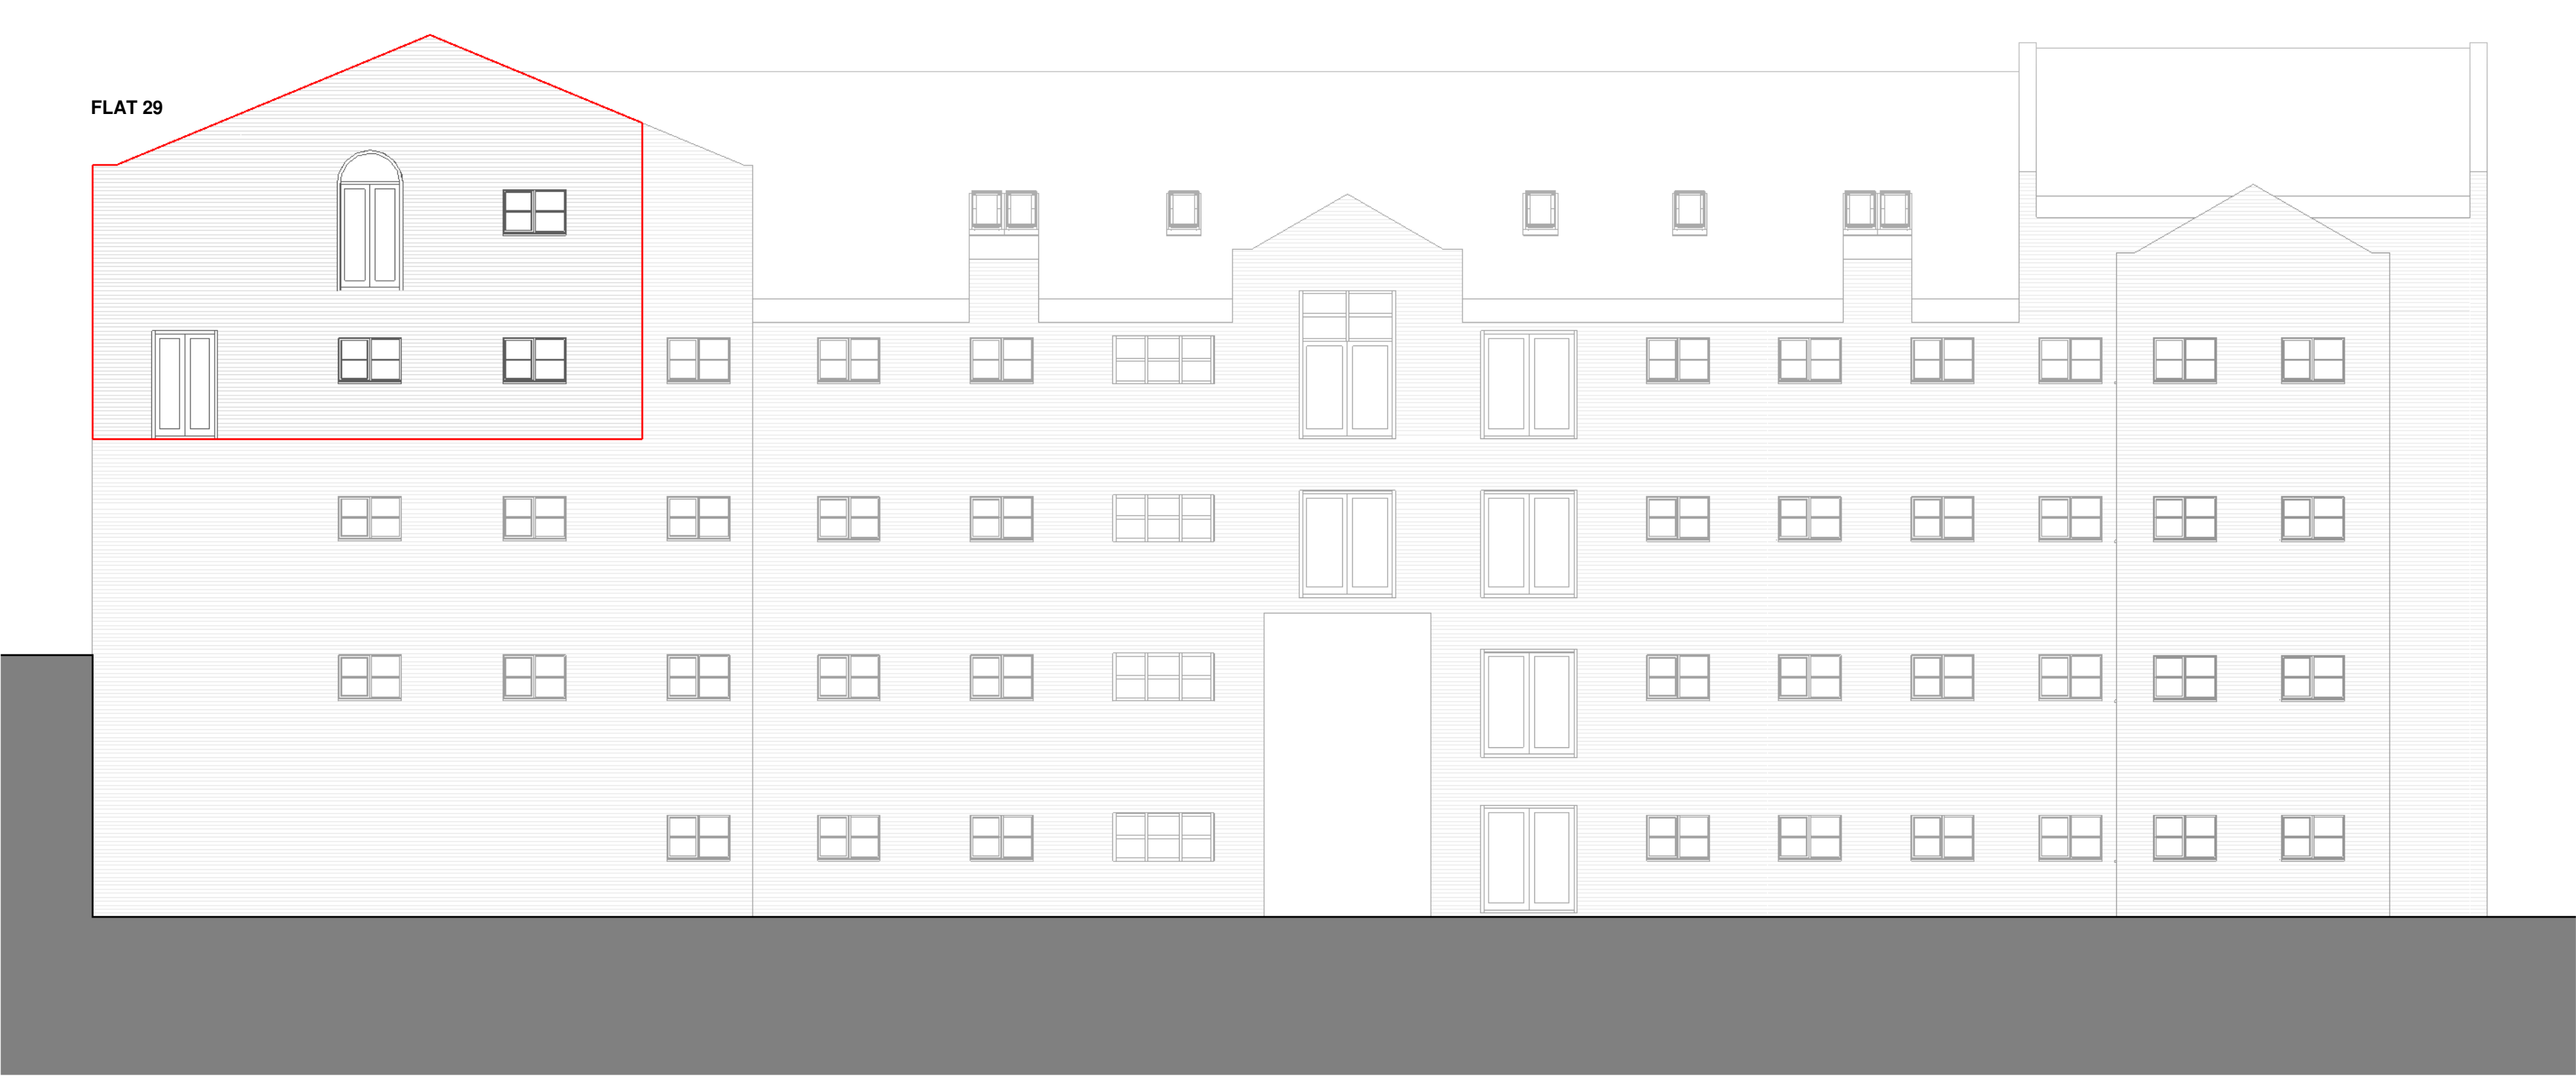


South Elevation
1 : 100

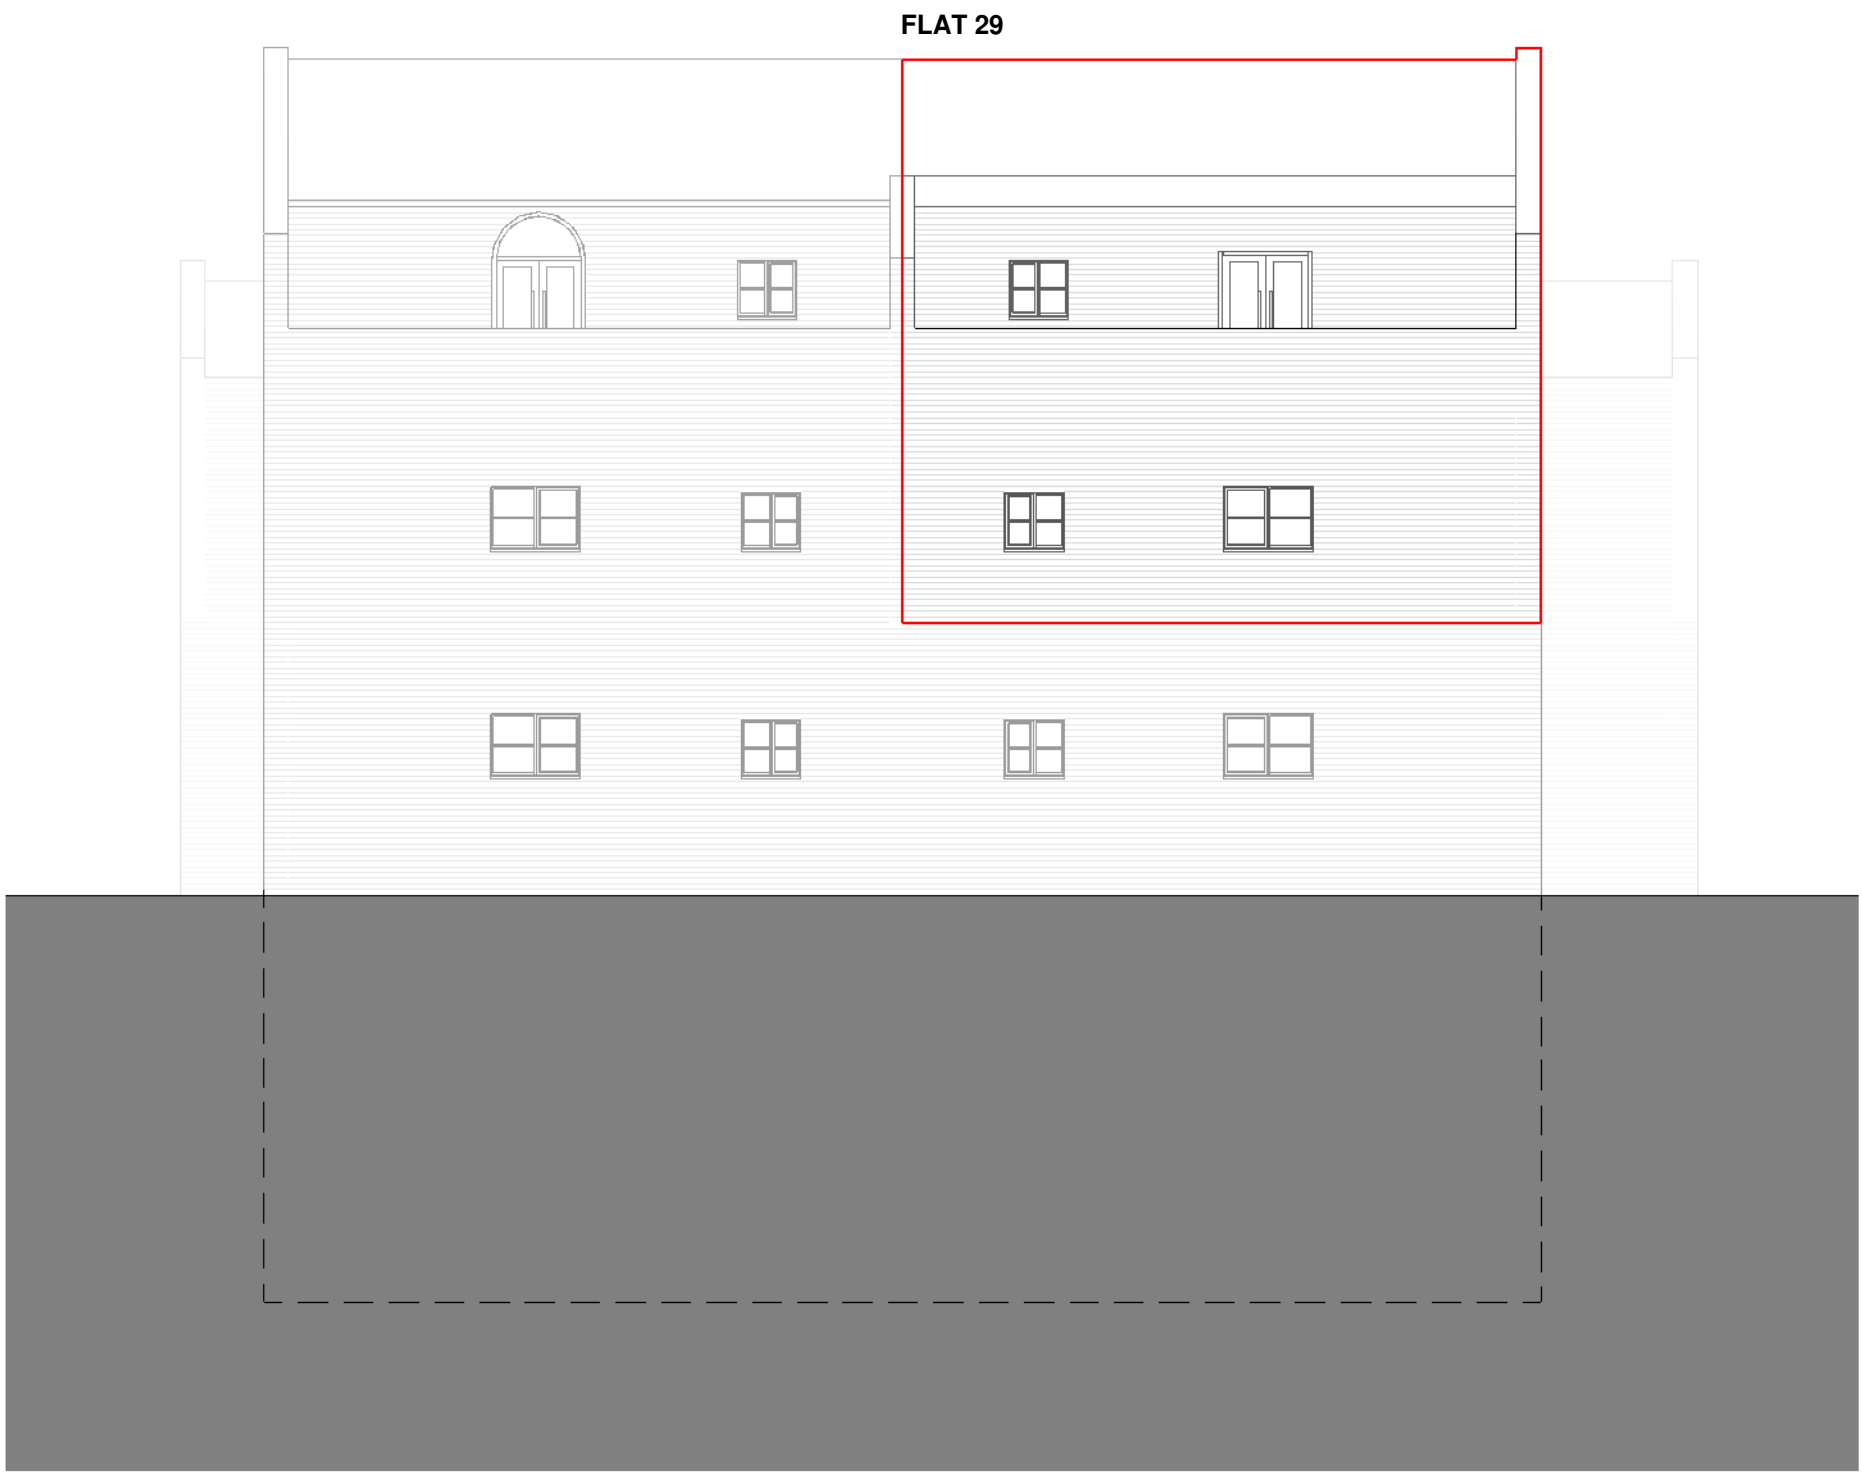

West Elevation
1 : 100



North Elevation
1 : 100

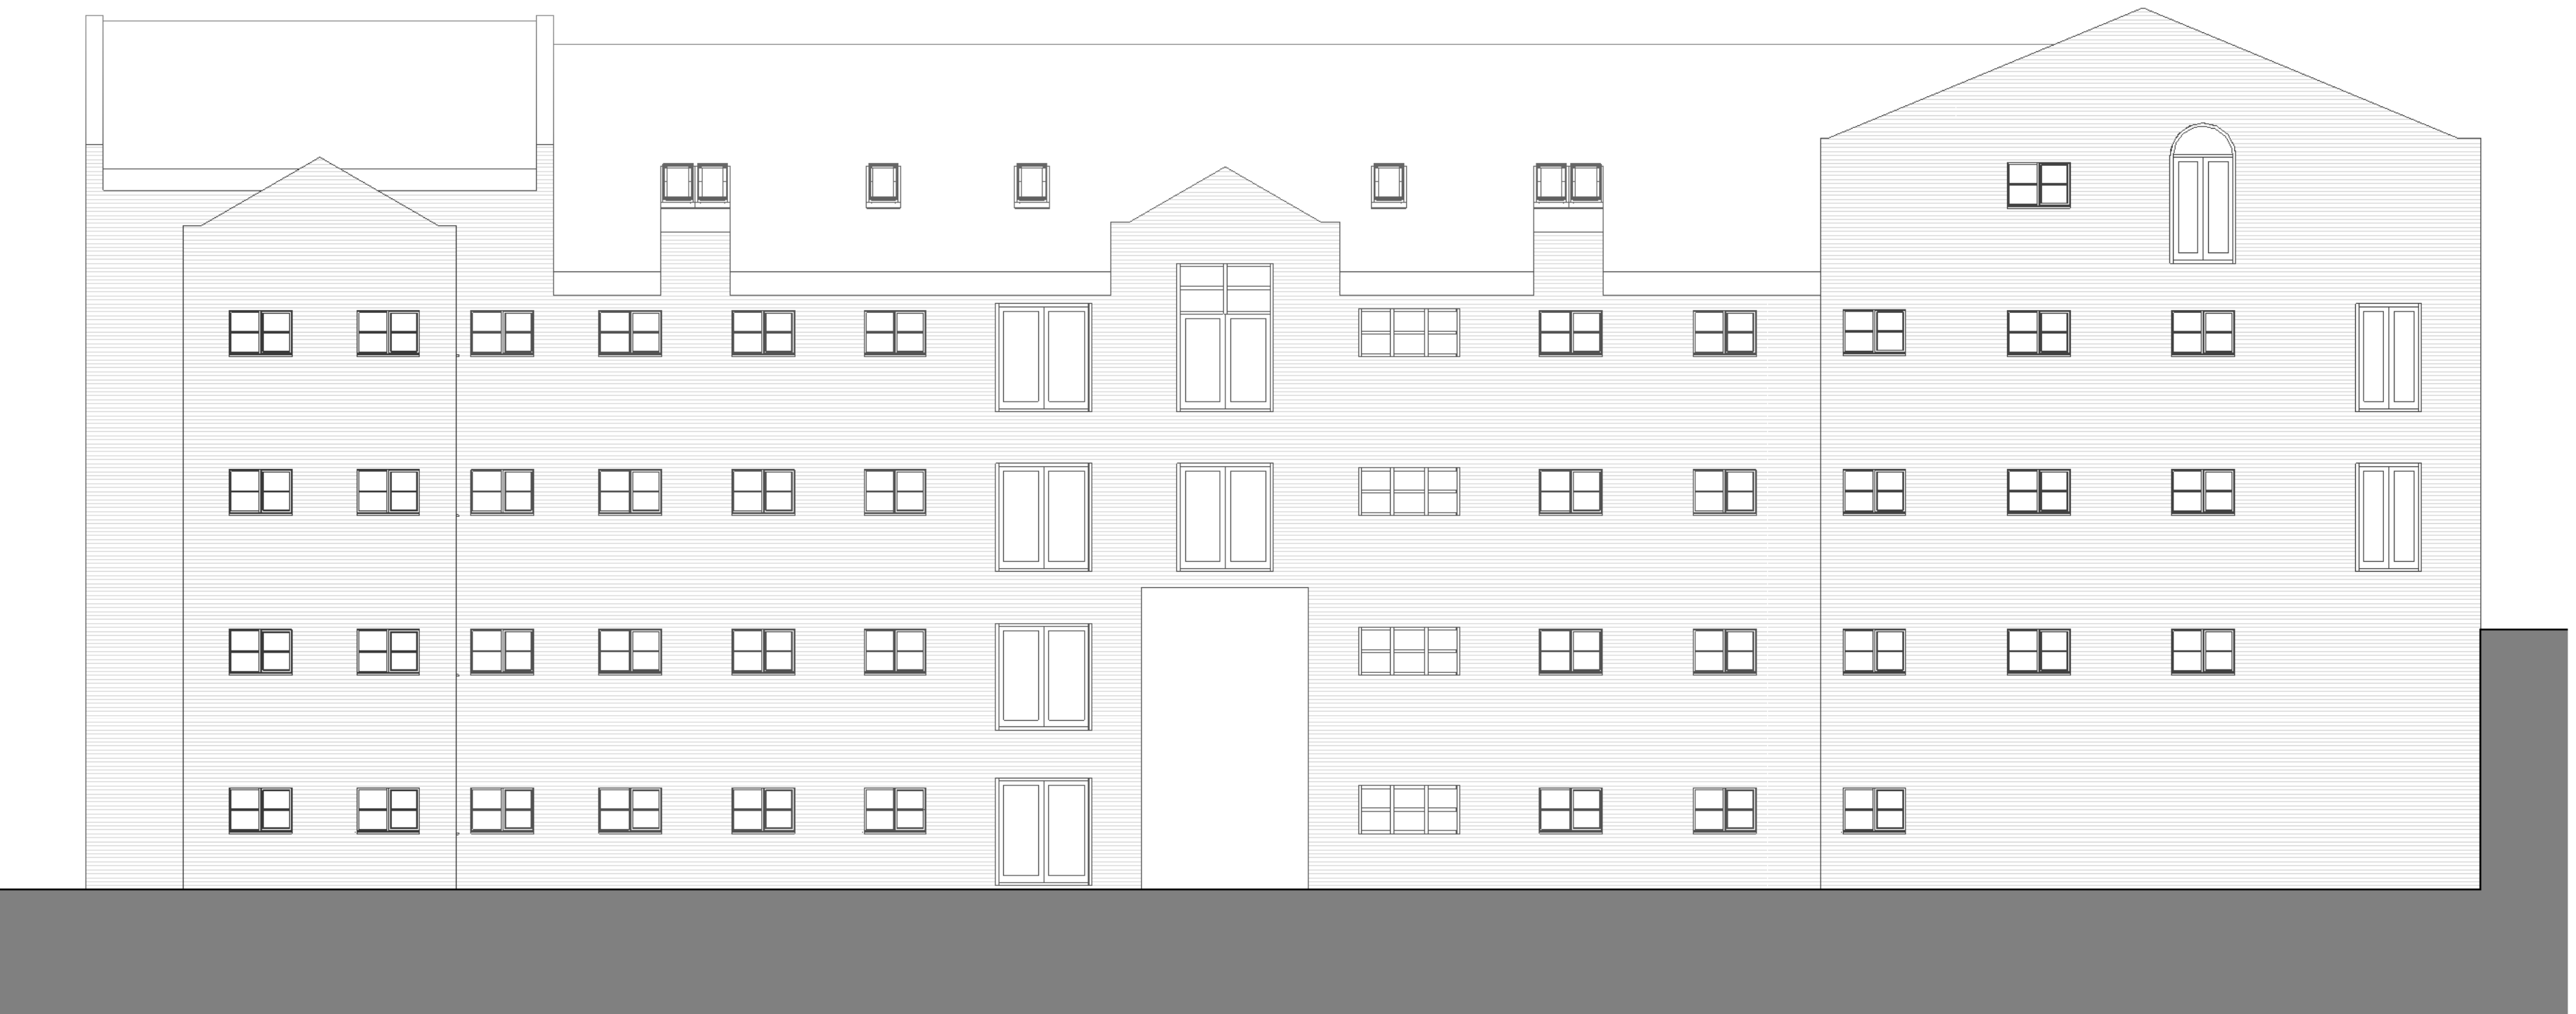

East Elevation
1 : 100

0m 2m 4m 6m 8m

CDM REGULATIONS 2015. All current drawings and specifications for the project must be read in conjunction with the Designer's Hazard and Environment Assessment Record. All intellectual property rights reserved.

Designed with reference to the surveys, information and reports listed: Ordnance Survey Promap, Licence number 100022432

James Kelly Architects Ltd t/a Solid Void – 16 Woolfenden Way, Wardle, OL12 9SS
Tel: 07949448088 – Email: solidvoid@outlook.com – Web: www.solidvoid.co.uk - Company No. 08545034

Rev	Date	Description
A	23.08.22	Planning Issue
A	10.09.22	Planning Issue

Dwn	Ckd	Drawn	JK
		Checked	JK
		Date	JUN 2020
		Scale @ A1	1 : 100

**Flat 29, Blantyre House,
4 Slate Wharf, M15 4SZ**
Existing Elevations

**BHC-SVA-ZZ-ZZ-DR-A-2010
REV A**
PLANNING

SOLIDVOID