


THE DIDSBURY - EXTERNAL SIGNAGE

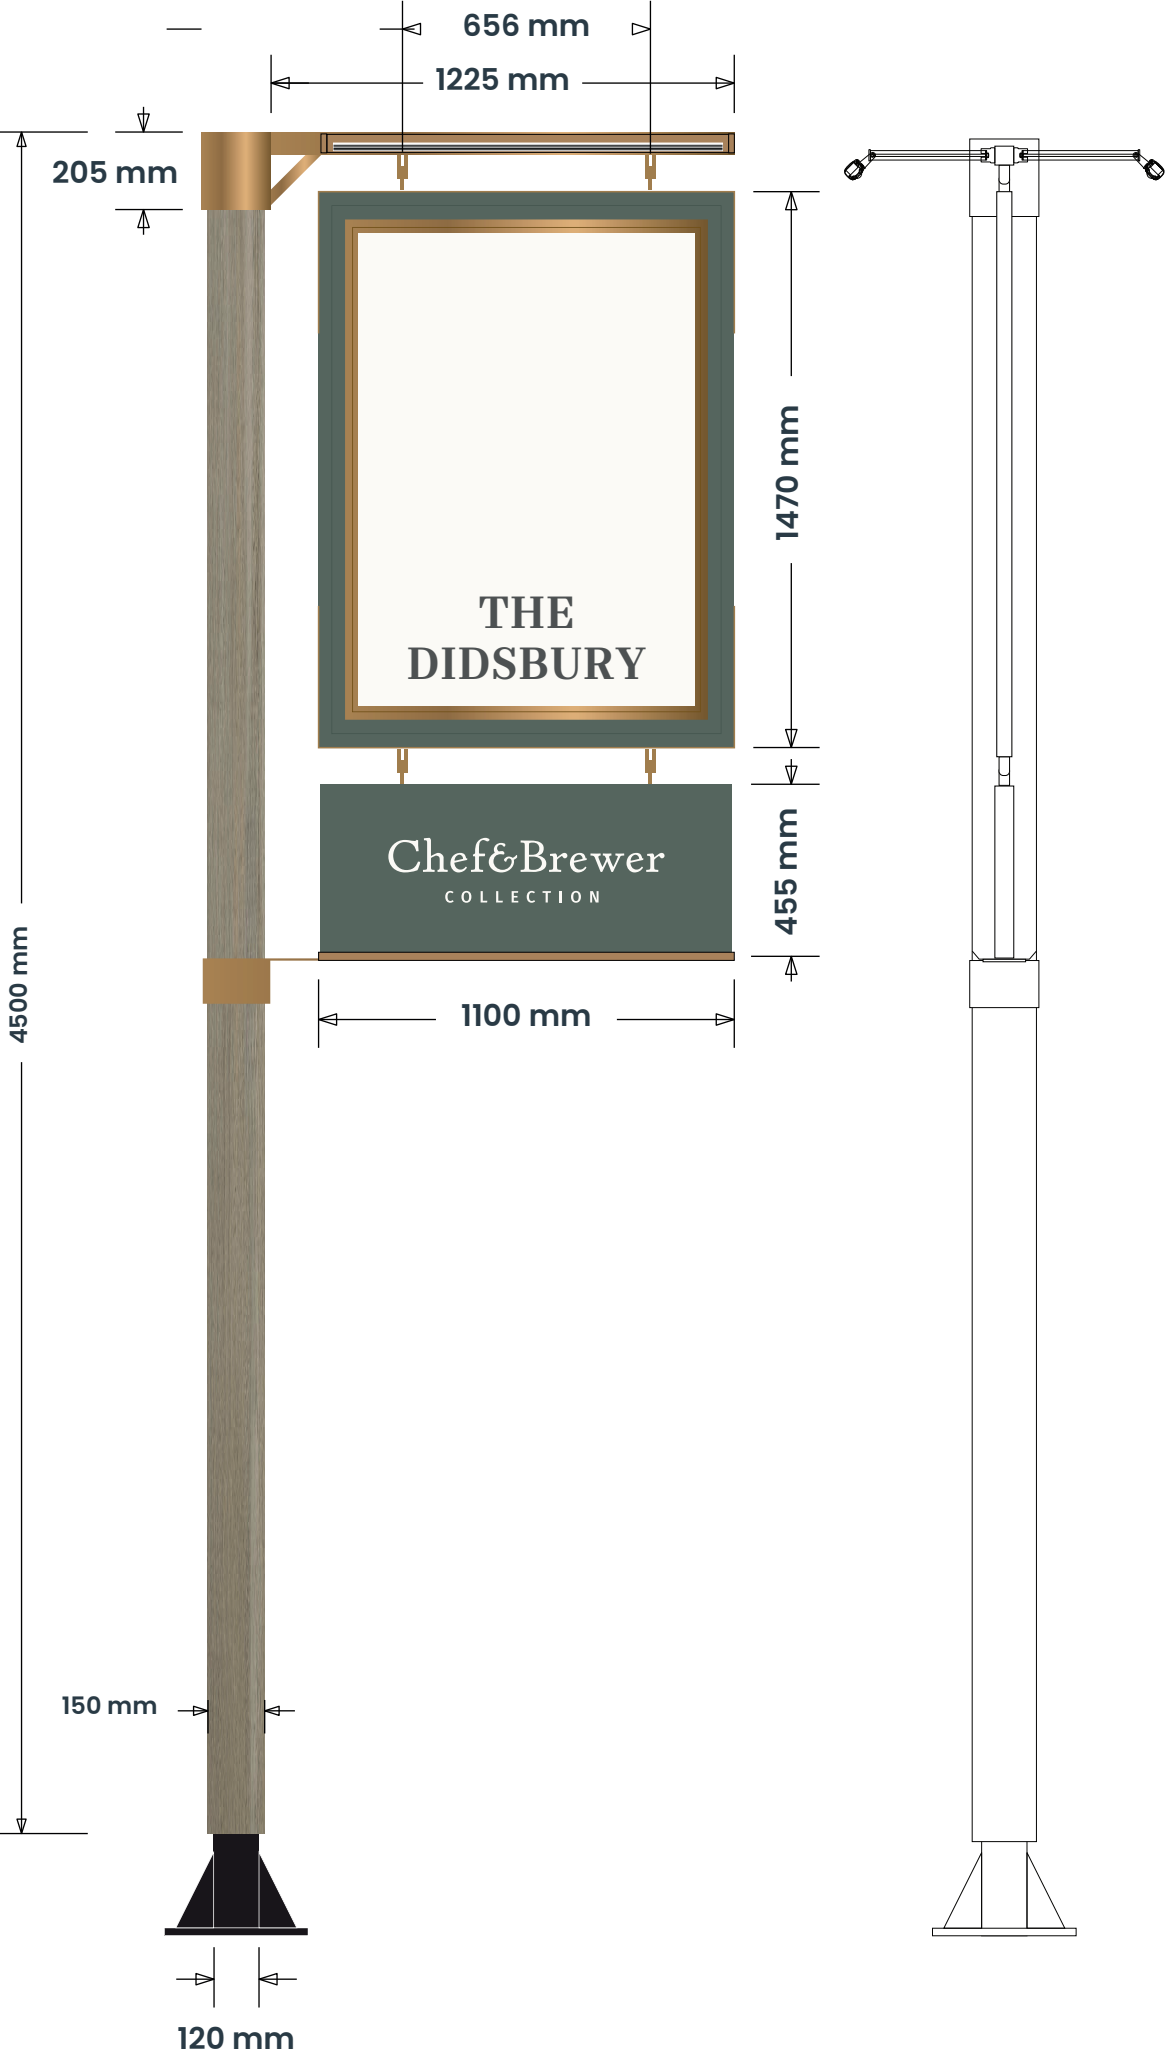

ITEM 01 (Qty 1) PICTORIAL POST SIGN - CBC01

Fabricated 120mm² mild steel SHS post w/standard Ashleigh Signs baseplate and gussets coated RAL 9005 (matt)

Featuring:

- 20mm PSE timber cladding coated in light oak stain and Osmo oil (w/5mm foamex packers)
- Fabricated 50mm² mild steel SHS gibbet w/5mm mild steel sleeve, gusset and hanging lugs coated C&B light bronze (RAL 1036 + black)

Pictorial Panel:

- 3mm alu pictorial panels coated RAL 9003 w/softwood timber trims finished DT 52GY 24/050
- Digitally printed watercolour pictorial illustration - clear kiss cut vinyl
- Signwritten housename to match RAL 7043 (matt)
- Hand painted light bronze coachline details
- Steel straps and lugs coated C&B light bronze

Footer Panel:

- 2mm formed alu panels (BTL) coated RAL 7033 (matt) - notched to allow for lugs
- Steel straps and lugs coated C&B light bronze
- Signwritten C&B logo to match RAL 9003 (matt)
- 3mm formed alu channel coated C&B light bronze (RAL 1036 + black) w/3000k LED strip for uplighting, mounted to base of footer panel
- Troughlight extrusion coated C&B light bronze w/3000K LED strip installed for downlighting pictorial panel

Scale 1:20

HAG 2281MM

PICTORIAL CONTENT TBC



Sign Colour

F&B Green Smoke
Dulux Trade
52GY 24/050

Light Bronze
RAL 1036 / Black

RAL 9003

RAL 7043

Light stain &
Osmo Oil

Building Colour

Main Render

Dulux Heritage
Swedish White

Window Frames

Farrow & Ball
Mizzle

Doors / Entrance

Dulux Heritage
Waxed Khaki

Fascia's / Rainwater Goods

Slate Grey

Brand Typefaces

Primary : FS Ostro Semi Bold

Secondary : Fira Sans Medium


Chef&Brewer
COLLECTION

THE DIDSBURY.
852 WILMSLOW ROAD,
DIDSBURY,
MANCHESTER
M20 2SG.

165959 - REV D
26/09/22 - GG

COPYRIGHT :
THE ATTACHED DESIGNS AND ILLUSTRATIONS
ARE INTENDED SOLELY FOR, AND SHOULD
ONLY BE USED BY, THOSE TO WHOM THIS
DESIGN SPECIFICATION IS ADDRESSED.

THE CONTENTS ARE STRICTLY
PRIVATE AND CONFIDENTIAL.
ANY FORM OF REPRODUCTION,
DISSEMINATION, COPYING, DISCLOSURE,
MODIFICATION OR DISTRIBUTION IS STRICTLY
PROHIBITED WITHOUT THE PRIOR WRITTEN
CONSENT OF ASHLEIGH SIGNS LTD
(COMPANY NUMBER : 1325080)
WHOSE REGISTERED ADDRESS IS:
ASHLEIGH HOUSE, BECKBRIDGE ROAD,
NORMANTON INDUSTRIAL ESTATE,
NORMANTON. WF6 1TE

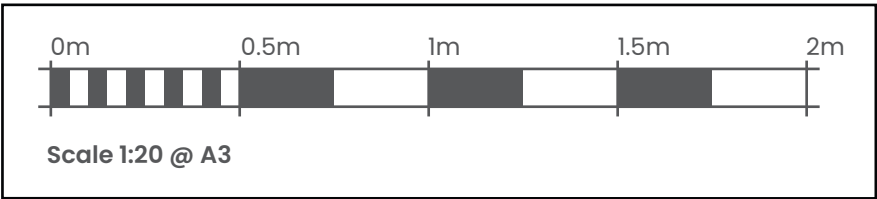

THE DIDSBURY - EXTERNAL SIGNAGE

ITEM 02 (Qty 1) SIGNWRITTEN HOUSENAME - GREEN SMOKE - CBC05A


Signwritten text/housename direct to building substrate in DT 52GY 24/050

Featuring:


- 3no.wall mounted 3000K LED floodlights on extended brackets w/casings coated RAL 9003 (matt)

Scale 1:20

HAG 4700MM

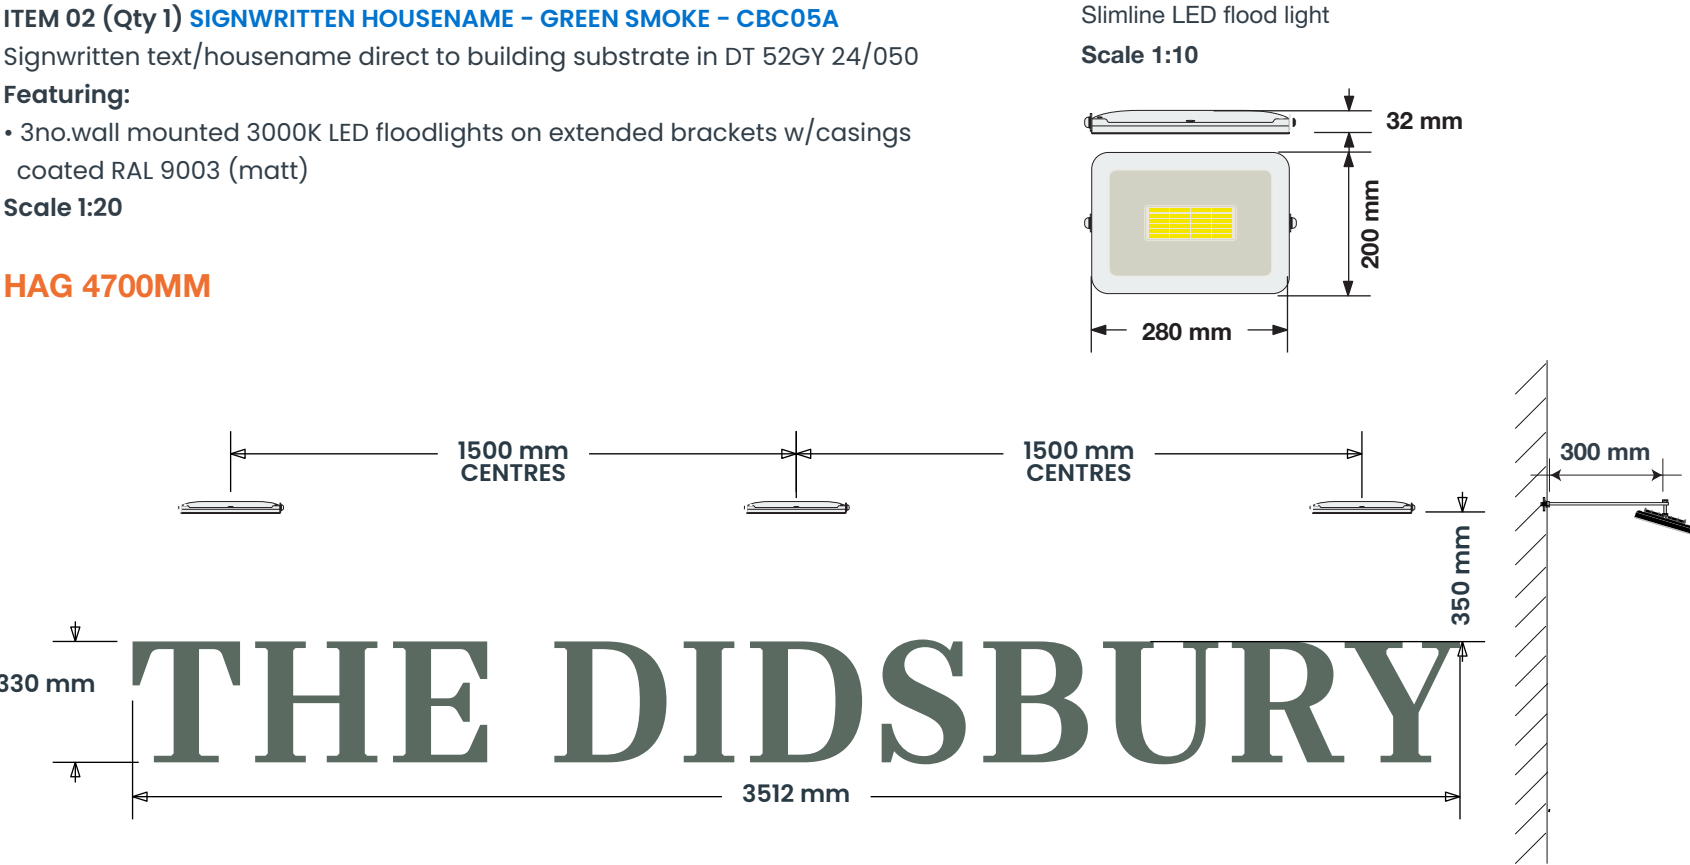

ITEM 03 (Qty 1) DELETED

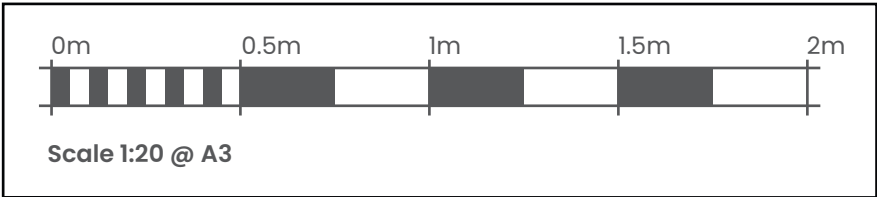

THE DIDSBURY - EXTERNAL SIGNAGE


ITEM 04 (Qty 01) SIGNWRITING

Signwritten text.

Featuring:

- Signwritten text in Dulux Heritage waxed khaki

Scale 1:20

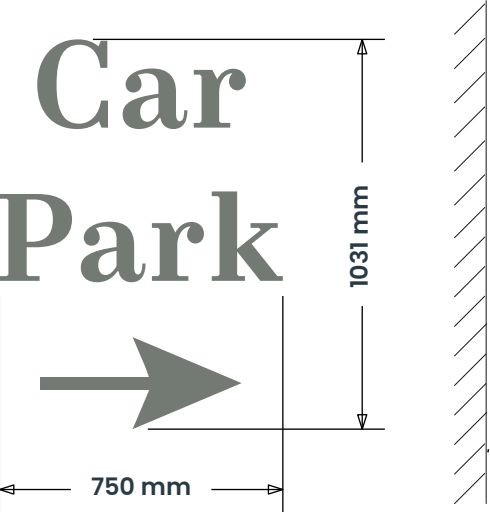

HAG 990MM


ITEM 05 (Qty 1) SIGNWRITTEN HOUSENAME - GREEN SMOKE - CBC05A

Signwritten text/housename direct to building substrate in DT 52GY 24/050

Featuring:

- 2no.wall mounted 3000K LED floodlights on extended brackets w/casings coated RAL 9003 (matt)


Scale 1:20

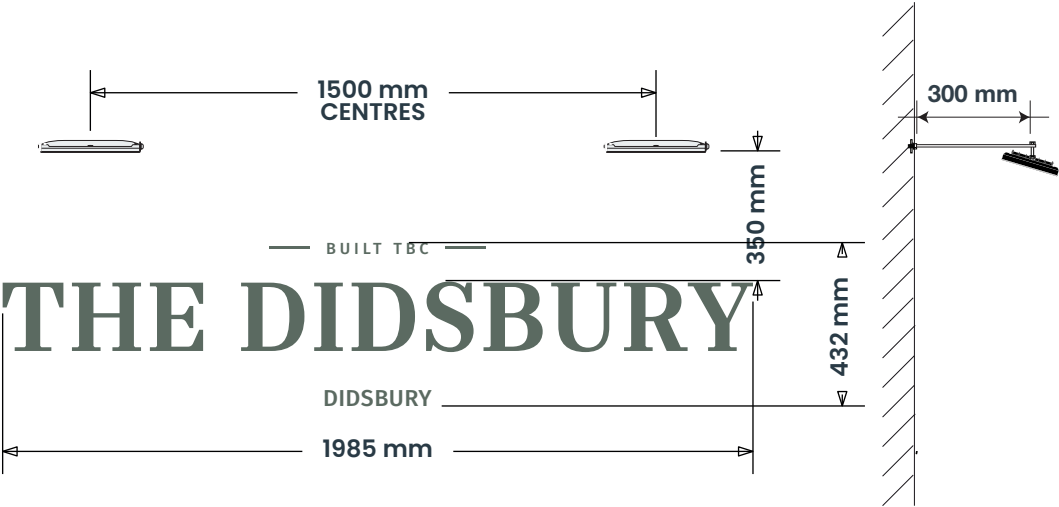

HAG 3900MM

Slimline LED flood light

Scale 1:10

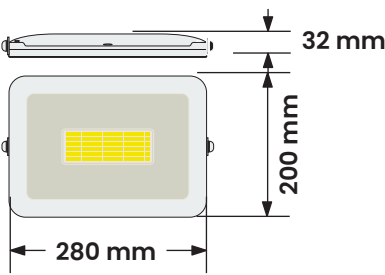

ITEM 06A, 06B , 06C, 06D, 06E (Qty 05) RETAIN EXISTING LANTERNS

Retain all of the existing lanterns.

Check, clean and re-bulb where necessary.


HAG 2000MM


ITEM 07 (Qty 01) EXISTING WALL PICTORIAL

Remove the existing wall pictorial & gibbet.
DO NOT REPLACE.



08

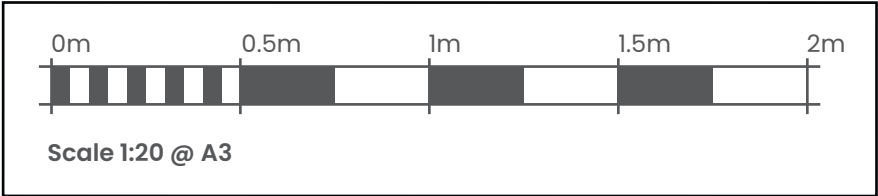

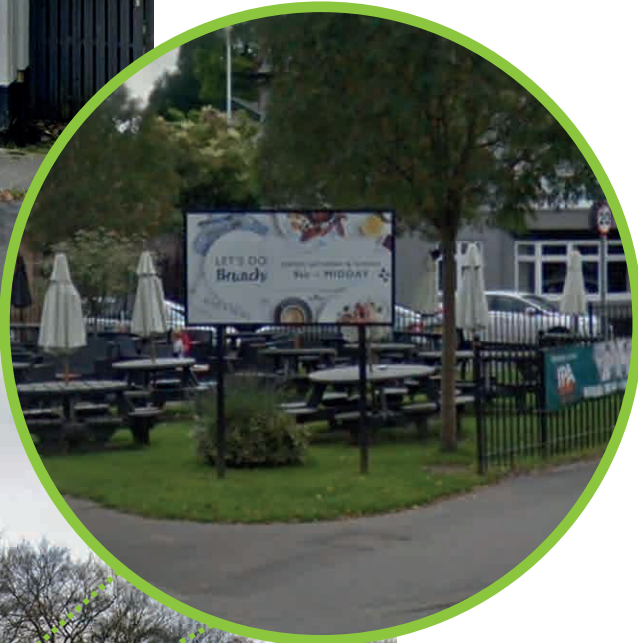

Chef&Brewer
COLLECTION

THE DIDSBURY.
852 WILMSLOW ROAD,
DIDSBURY,
MANCHESTER
M20 2SG.

165959 - REV D
26/09/22 - GG

COPYRIGHT :
THE ATTACHED DESIGNS AND ILLUSTRATIONS
ARE INTENDED SOLELY FOR, AND SHOULD
ONLY BE USED BY, THOSE TO WHOM THIS
DESIGN SPECIFICATION IS ADDRESSED.

**THE CONTENTS ARE STRICTLY
PRIVATE AND CONFIDENTIAL.**
ANY FORM OF REPRODUCTION,
DISSEMINATION, COPYING, DISCLOSURE,
MODIFICATION OR DISTRIBUTION IS STRICTLY
PROHIBITED WITHOUT THE PRIOR WRITTEN
CONSENT OF ASHLEIGH SIGNS LTD
(COMPANY NUMBER : 1325080)
WHOSE REGISTERED ADDRESS IS:
ASHLEIGH HOUSE, BECKBRIDGE ROAD,
NORMANTON INDUSTRIAL ESTATE,
NORMANTON, WF6 1TE




Chefs & Brewer
COLLECTION

THE DIDSBURY.
852 WILMSLOW ROAD,
DIDSBURY,
MANCHESTER
M20 2SG.

165959 - REV D
26/09/22 - GG

COPYRIGHT :
THE ATTACHED DESIGNS AND ILLUSTRATIONS
ARE INTENDED SOLELY FOR, AND SHOULD
ONLY BE USED BY, THOSE TO WHOM THIS
DESIGN SPECIFICATION IS ADDRESSED.

THE CONTENTS ARE STRICTLY
PRIVATE AND CONFIDENTIAL.
ANY FORM OF REPRODUCTION,
DISSEMINATION, COPYING, DISCLOSURE,
MODIFICATION OR DISTRIBUTION IS STRICTLY
PROHIBITED WITHOUT THE PRIOR WRITTEN
CONSENT OF ASHLEIGH SIGNS LTD
(COMPANY NUMBER : 1325080)
WHOSE REGISTERED ADDRESS IS:
ASHLEIGH HOUSE, BECKBRIDGE ROAD,
NORMANTON INDUSTRIAL ESTATE,
NORMANTON, WF6 1TE

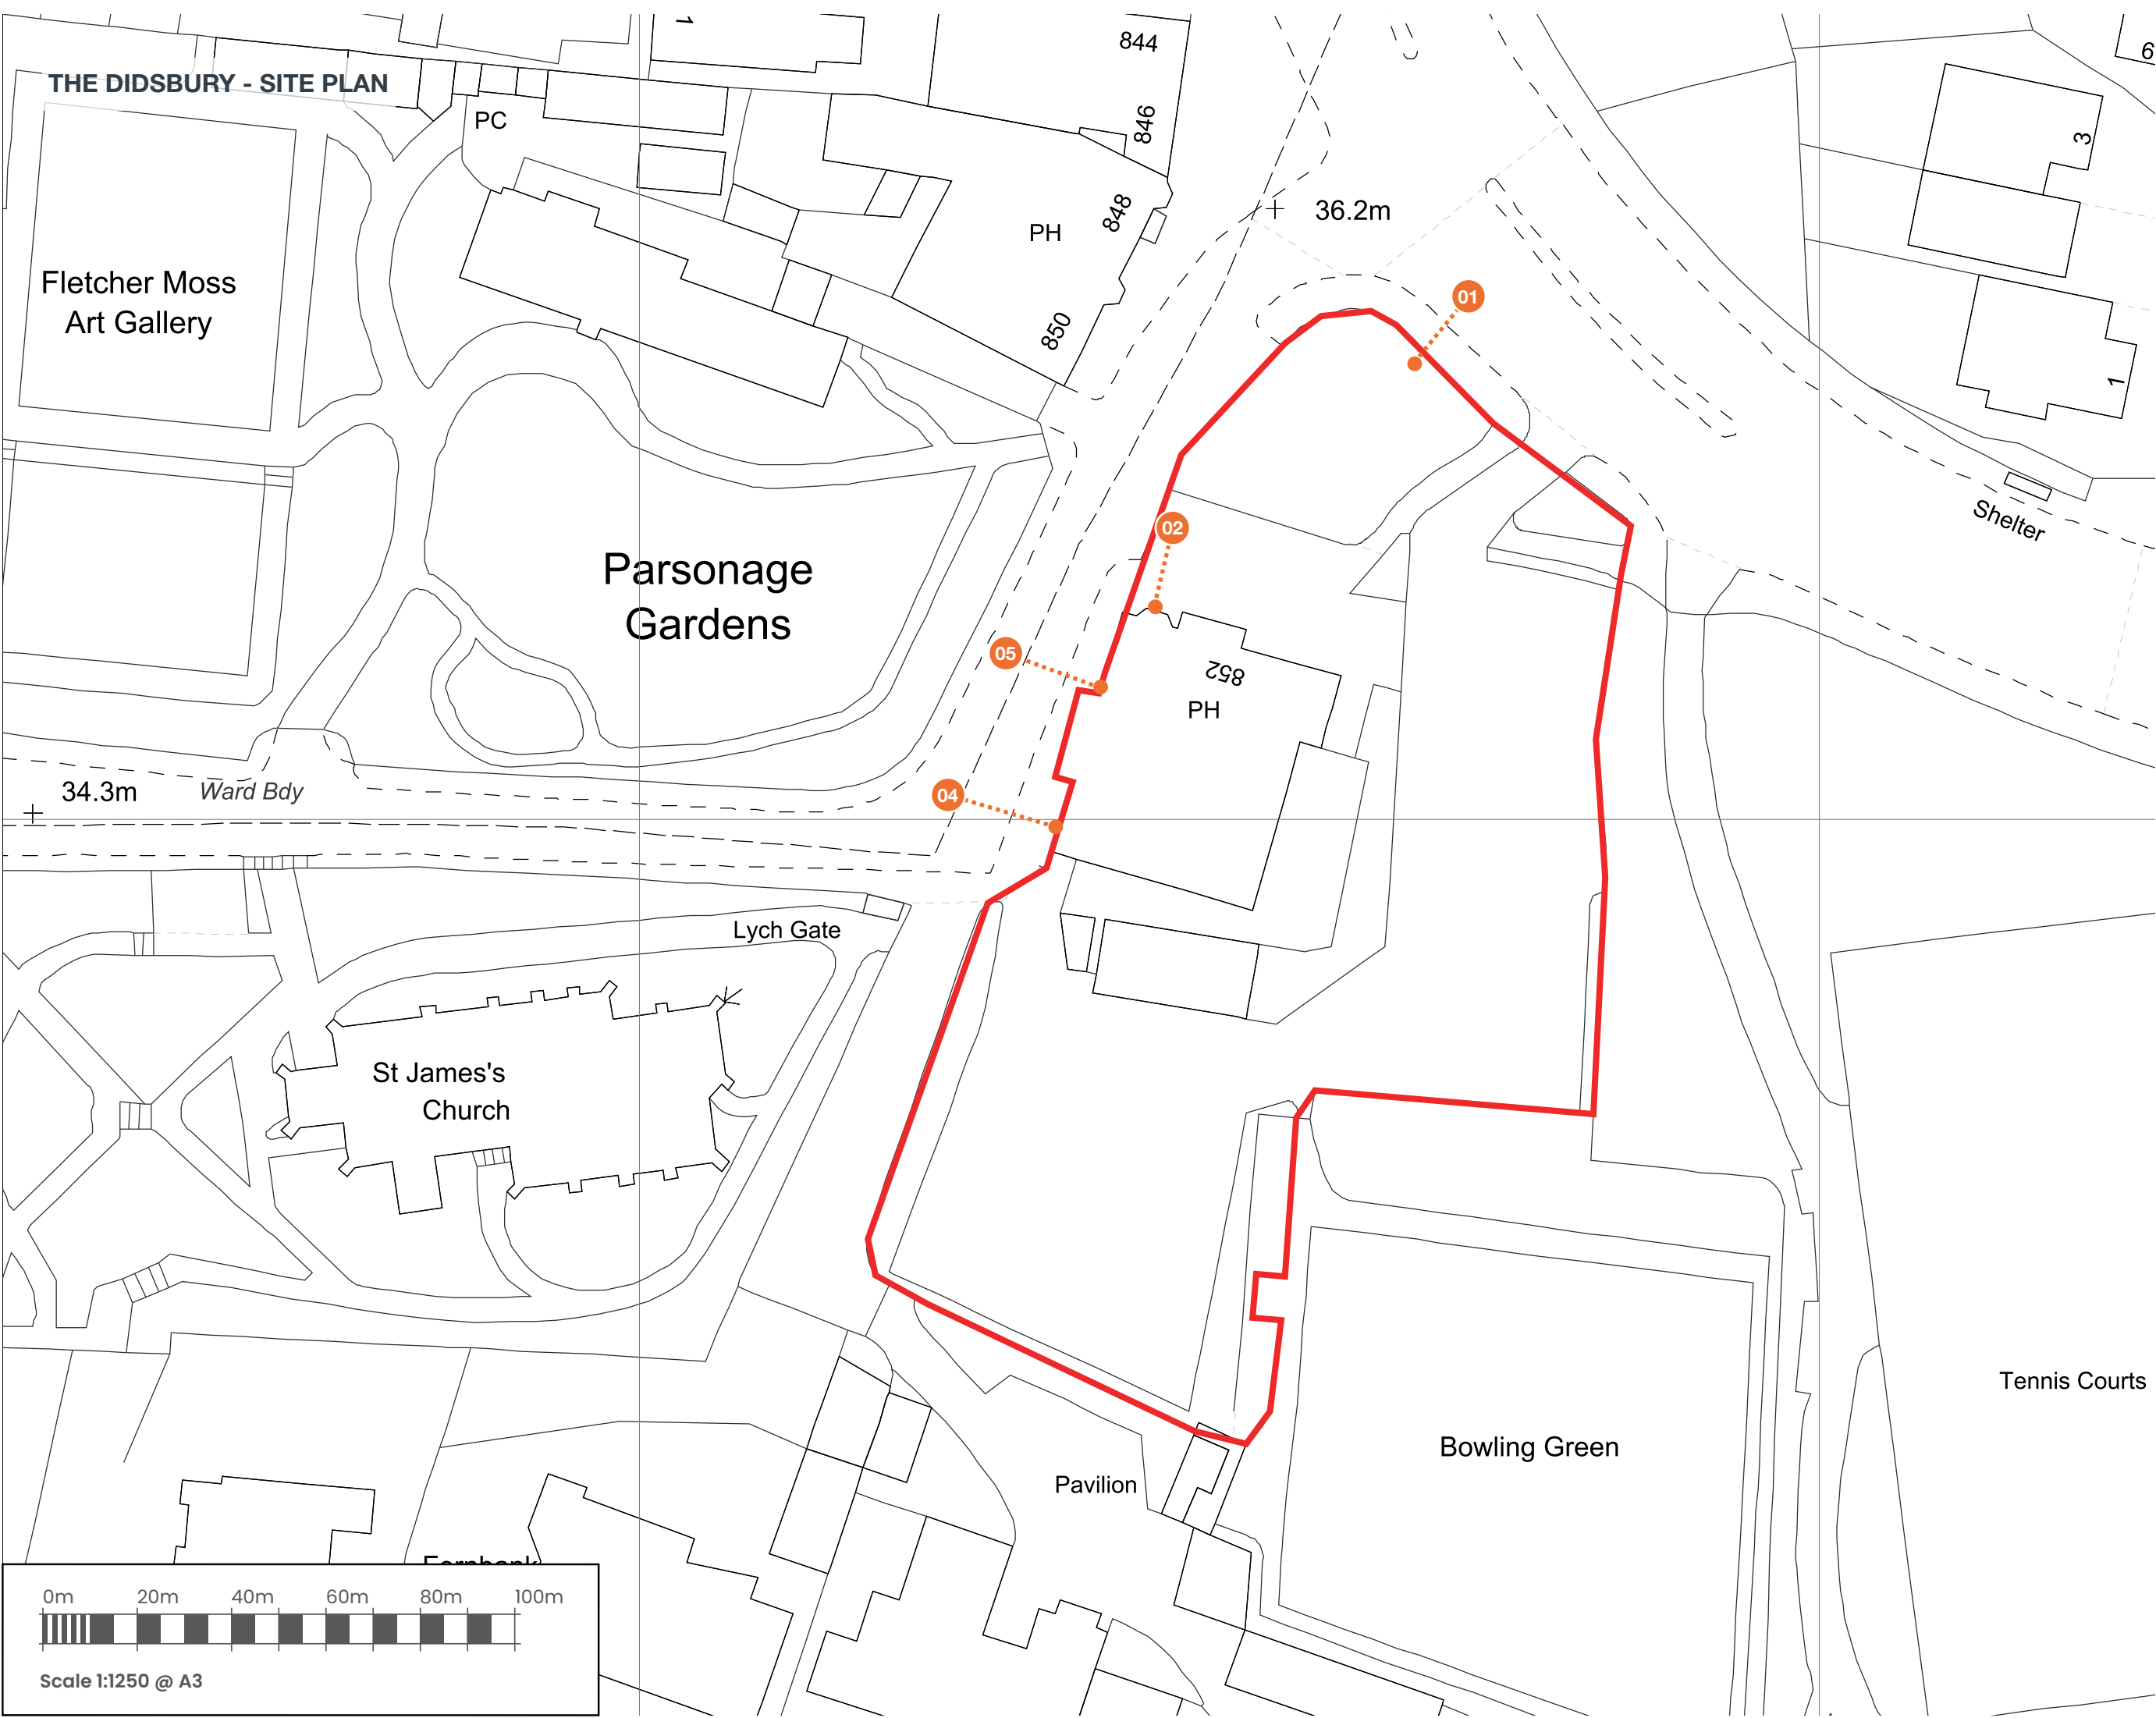

Chef&Brewer
COLLECTION

THE DIDSBURY.
852 WILMSLOW ROAD,
DIDSBURY,
MANCHESTER
M20 2SG.

Tennis Courts

165959 - REV D
26/09/22 - GG

COPYRIGHT :
THE ATTACHED DESIGNS AND ILLUSTRATIONS
ARE INTENDED SOLELY FOR, AND SHOULD
ONLY BE USED BY, THOSE TO WHOM THIS
DESIGN SPECIFICATION IS ADDRESSED.

**THE CONTENTS ARE STRICTLY
PRIVATE AND CONFIDENTIAL.**
ANY FORM OF REPRODUCTION,
DISSEMINATION, COPYING, DISCLOSURE,
MODIFICATION OR DISTRIBUTION IS STRICTLY
PROHIBITED WITHOUT THE PRIOR WRITTEN
CONSENT OF ASHLEIGH SIGNS LTD
(COMPANY NUMBER : 1325080)
WHOSE REGISTERED ADDRESS IS:
ASHLEIGH HOUSE, BECKBRIDGE ROAD,
NORMANTON INDUSTRIAL ESTATE,
NORMANTON. WF6 1TE

