


The builder must check the site and the approved drawings before commencing the works and must take any working measurements as necessary. Any discrepancy in the drawing must be reported to the client .

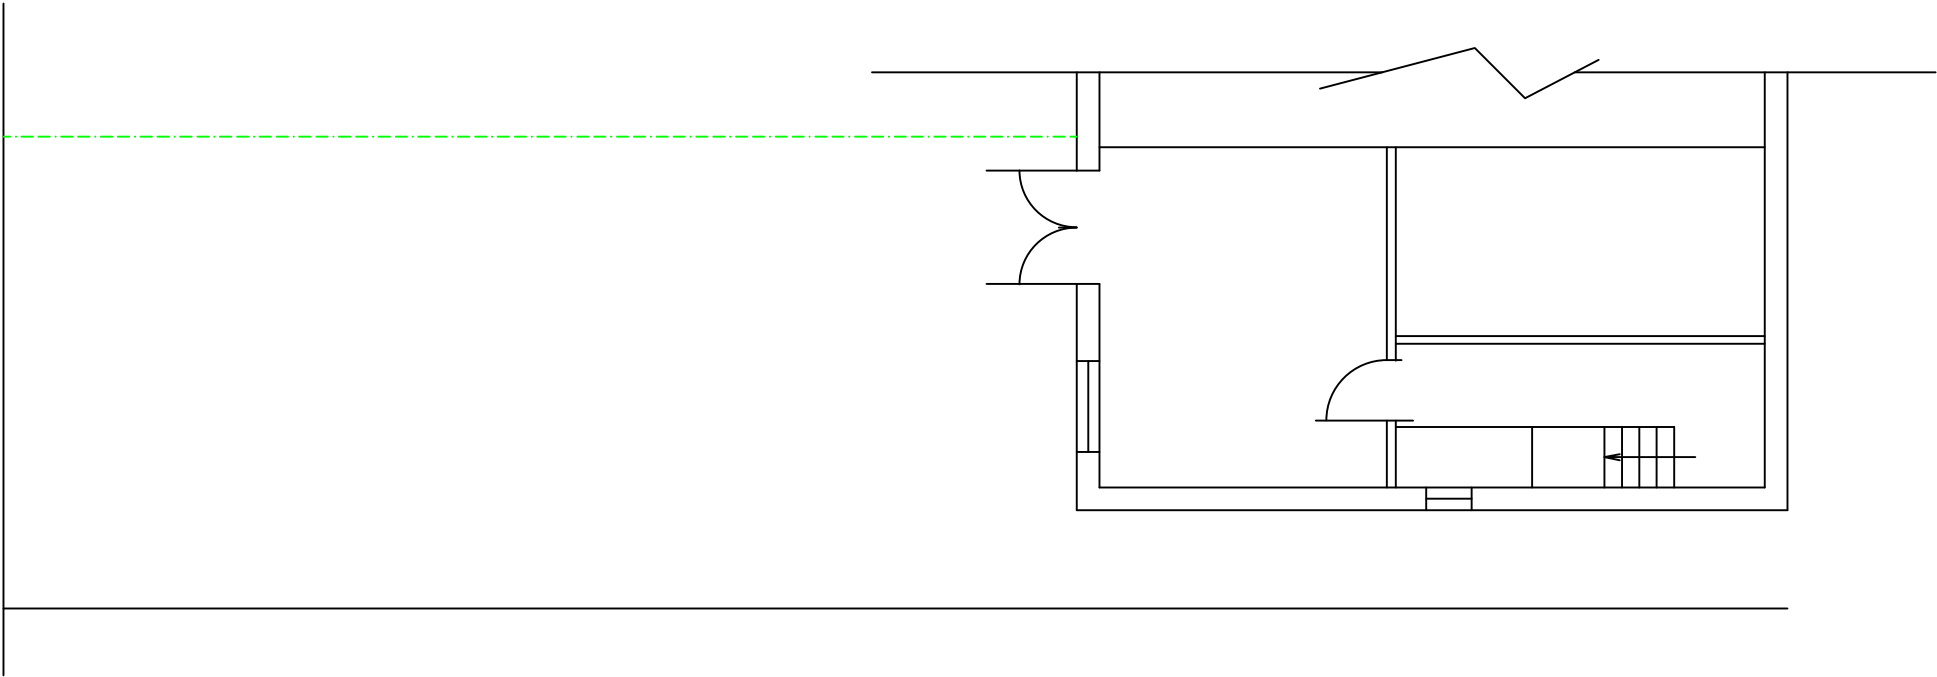

		REVISION	initial
no.	date	description	
H S H Engineering Design Services 428 Cheetham Hill Road Cheetham Manchester M8 9LE. UK 01617956385,07940197 333			
project title	Proposed ground floor extension at the rear of the building to create habitable room.		
client	Ms Adelina Mustafa		
dwg. title	Existing Site Layout Plan		
dwg.no.	sheet no.	scale.	job no.
01		1:100 @ A3	
2 Longshaw Close Manchester M8 5XL			
drawn by.	checked by.	approved by.	date
TZ			Oct 2022