



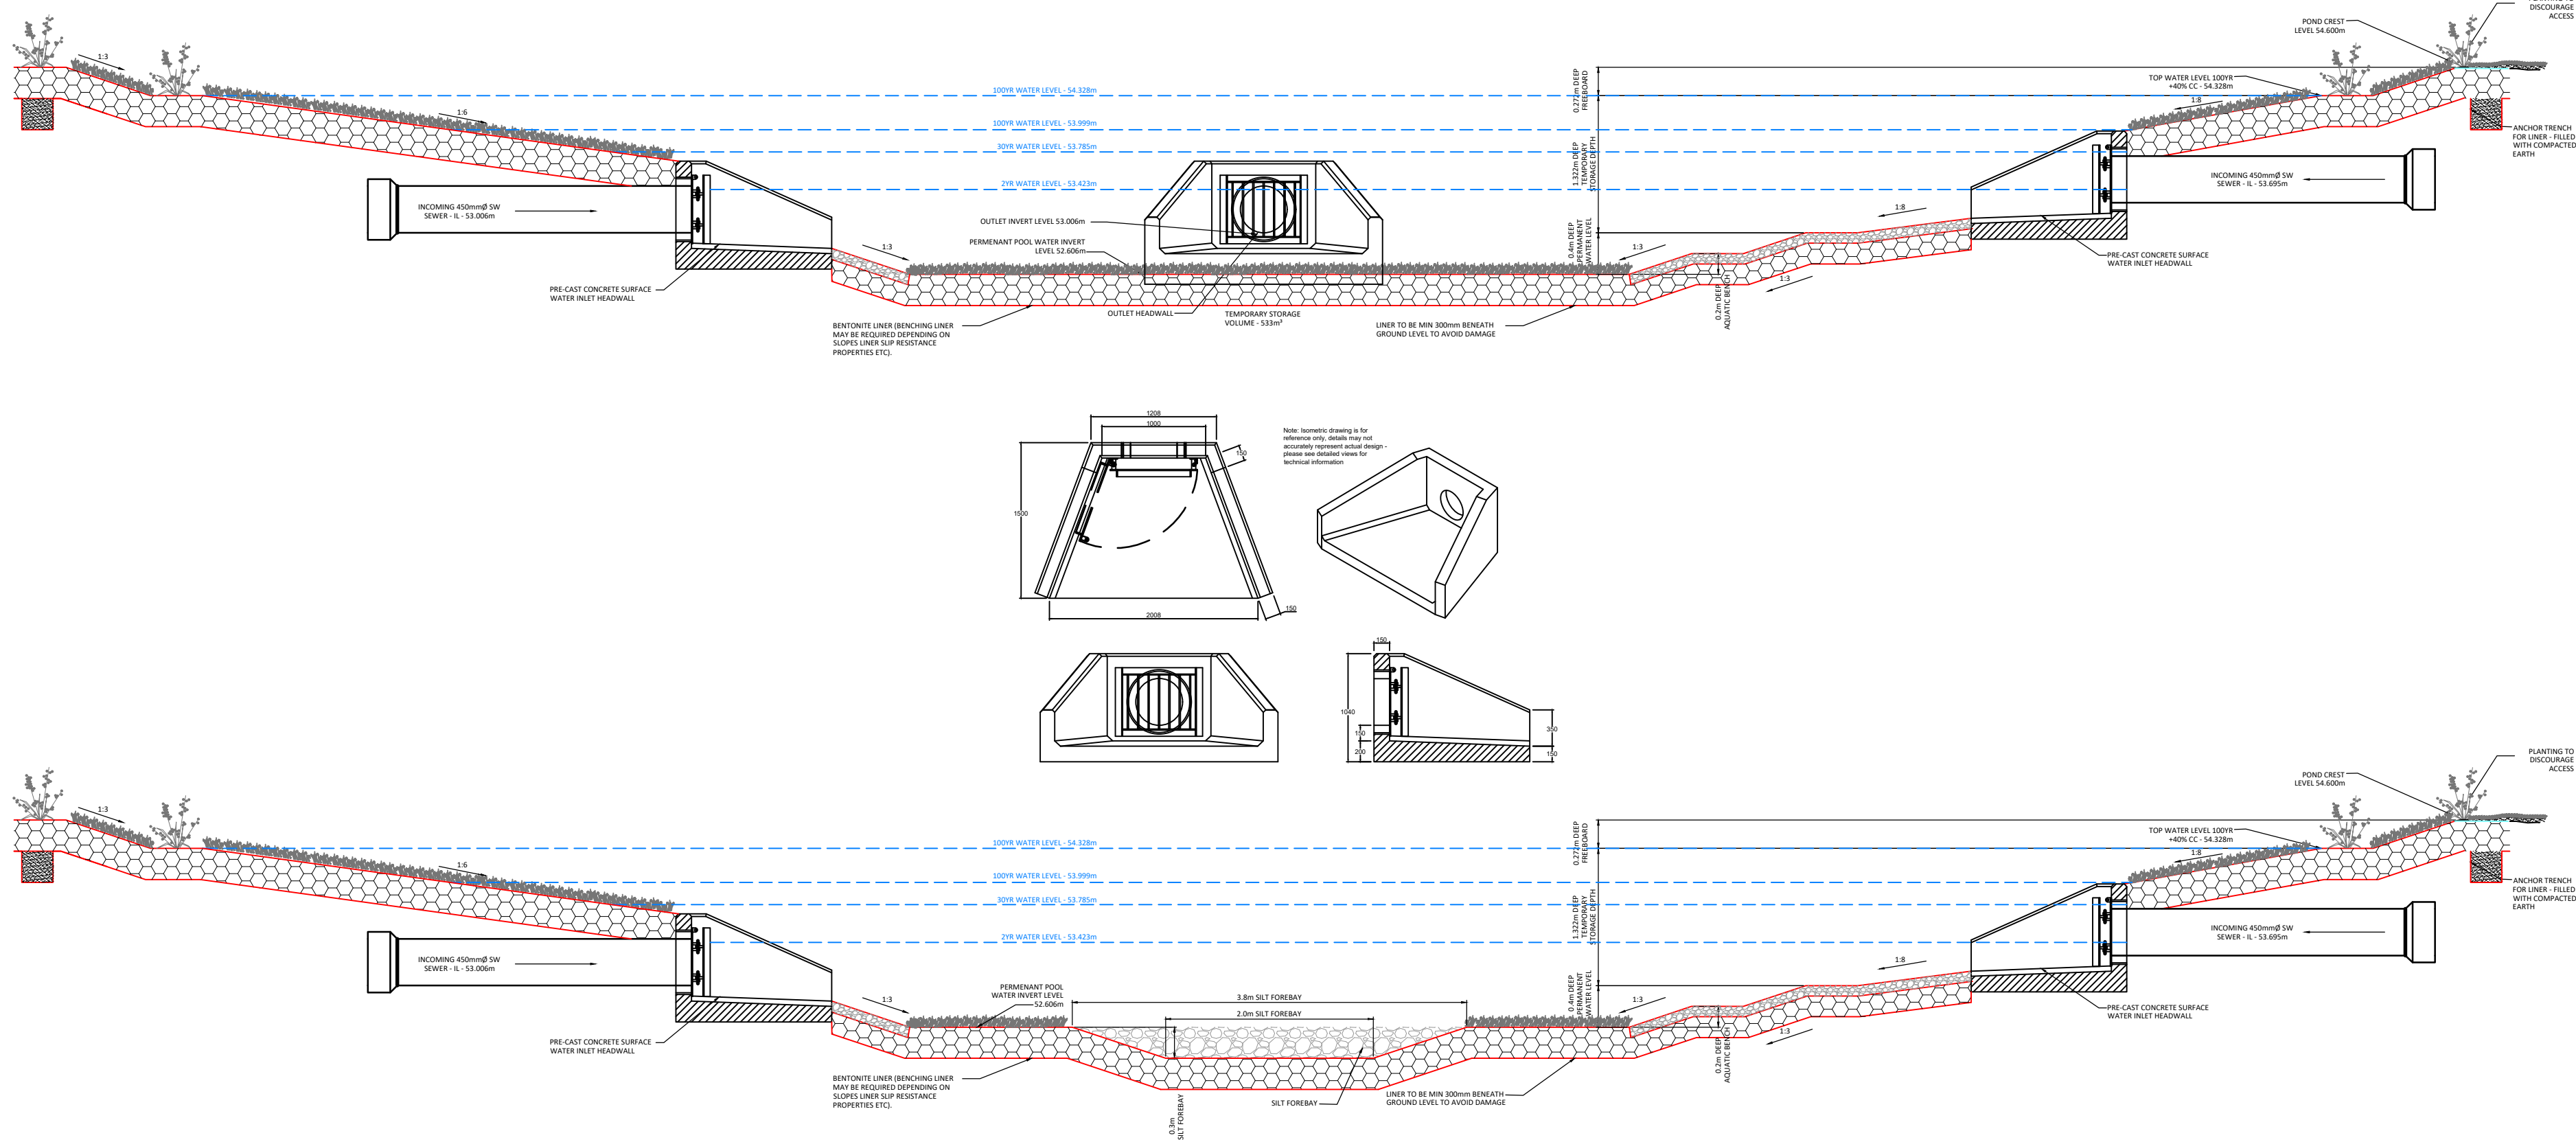

TYPICAL SECTIONS THROUGH SUDS POND
SCALE 1:50

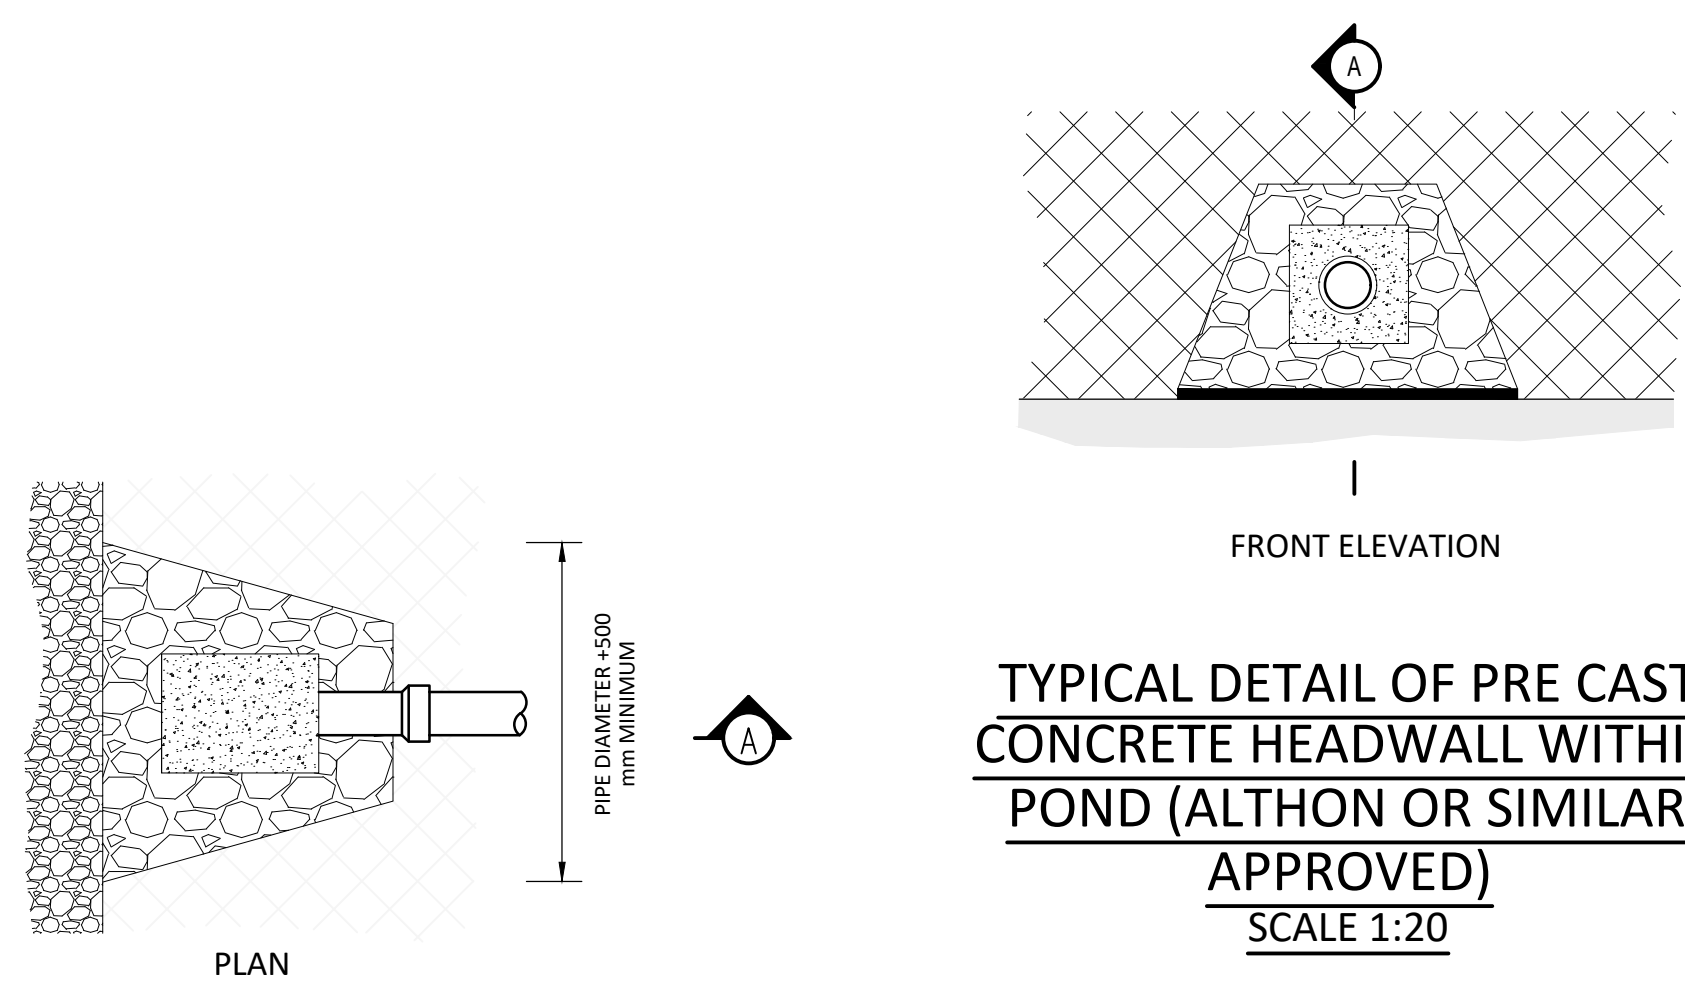

TYPICAL DETAIL OF PRE CAST CONCRETE HEADWALL WITHIN POND (ALTHON OR SIMILAR APPROVED)
SCALE 1:20

- Standard Notes
1. This drawing is to be read in conjunction with all relevant Architect's and Engineer's drawings and the specification.
 2. This drawing should not be scaled.
 3. All dimensions are to be verified by the contractor on site.
 4. All discrepancies should be reported to the C.A. prior to the commencement of the works.

© CIVIC ENGINEERS LIMITED

- Notes and Keys
1. TYPICAL DRAINAGE DETAIL DRAWINGS TO BE READ IN CONJUNCTION WITH ALL CIVIC ENGINEER'S DRAWINGS AND ARCHITECTURAL' DRAWINGS

21.01.22	P04	AMENDED FOLLOWING UU S104 APPRAISAL	TC	RIW
11.11.21	P03	AMENDED FOLLOWING UU S104 APPRAISAL	TC	PM
18.08.21	P02	SW POND DETAILS AMENDED	TC	PM
23.07.21	P01	ISSUED FOR INFORMATION	TC	PM
Date	Rev	Description	Drawn	Chkd



Civic Engineers

MANCHESTER
LONDON
LEEDS
GLASGOW

Carver's Warehouse, 77 Dale Street, Manchester, M1 2HD. Tel: 0161 226 6701
Riverside Wharf, 33 Mill Street, London SE1 2AA. Tel: 020 7263 2977
Tower Works, Unit 02-03, Globe Road, Leeds, LS11 5SD. Tel: 0113 2025 110
Gardens Chambers, 45 West Nile St, Glasgow, G2 3PT. Tel: 0141 570 1809

www.civicingineers.com

Project
COLLYHURST HOUSING
MANCHESTER

Title
TYPICAL DRAINAGE DETAILS
SHEET 4

INFORMATION						
Project Number	Scale @ A1	Date Created	Drawn	Checked	Suitability	
1226-01	1:25	MAY'21	TC	PM	S4	
Drawing Number					Revision	
1226-01-CIV-XX-VIL-DR-HI-0553					P04	