





front

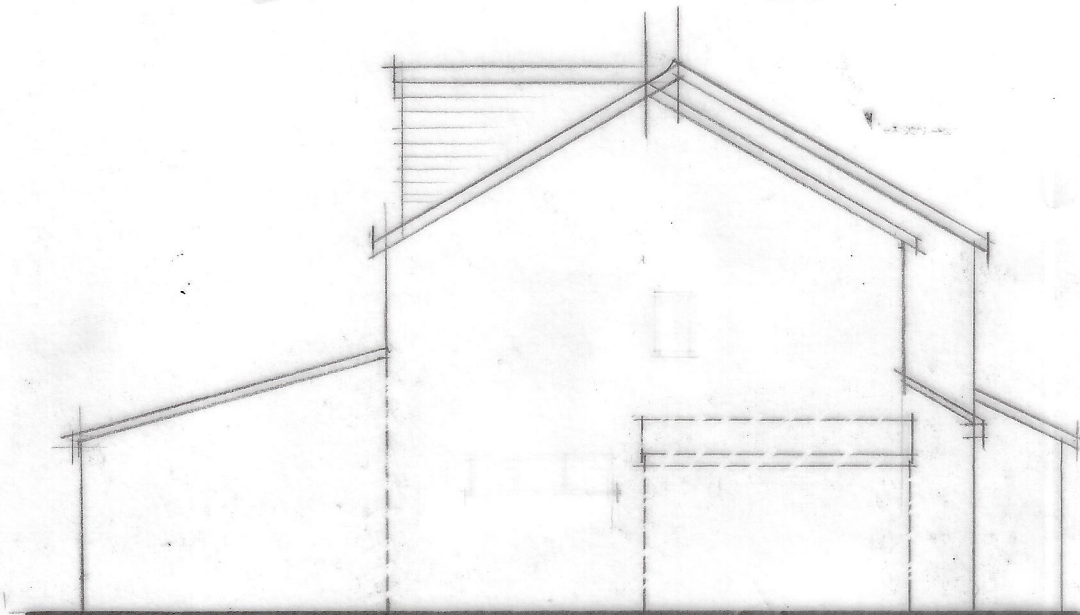


side




rear

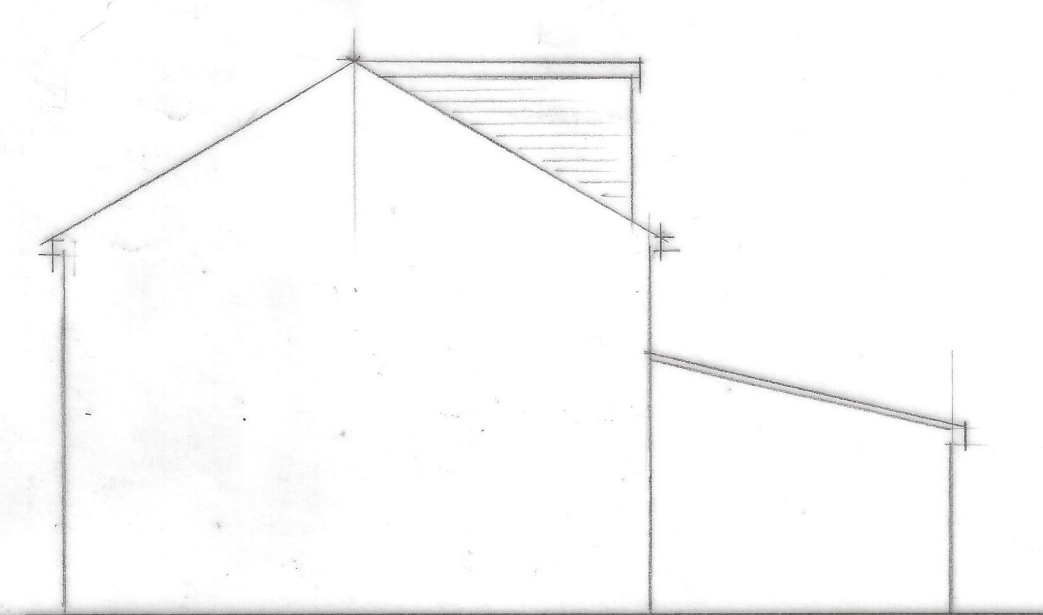

side

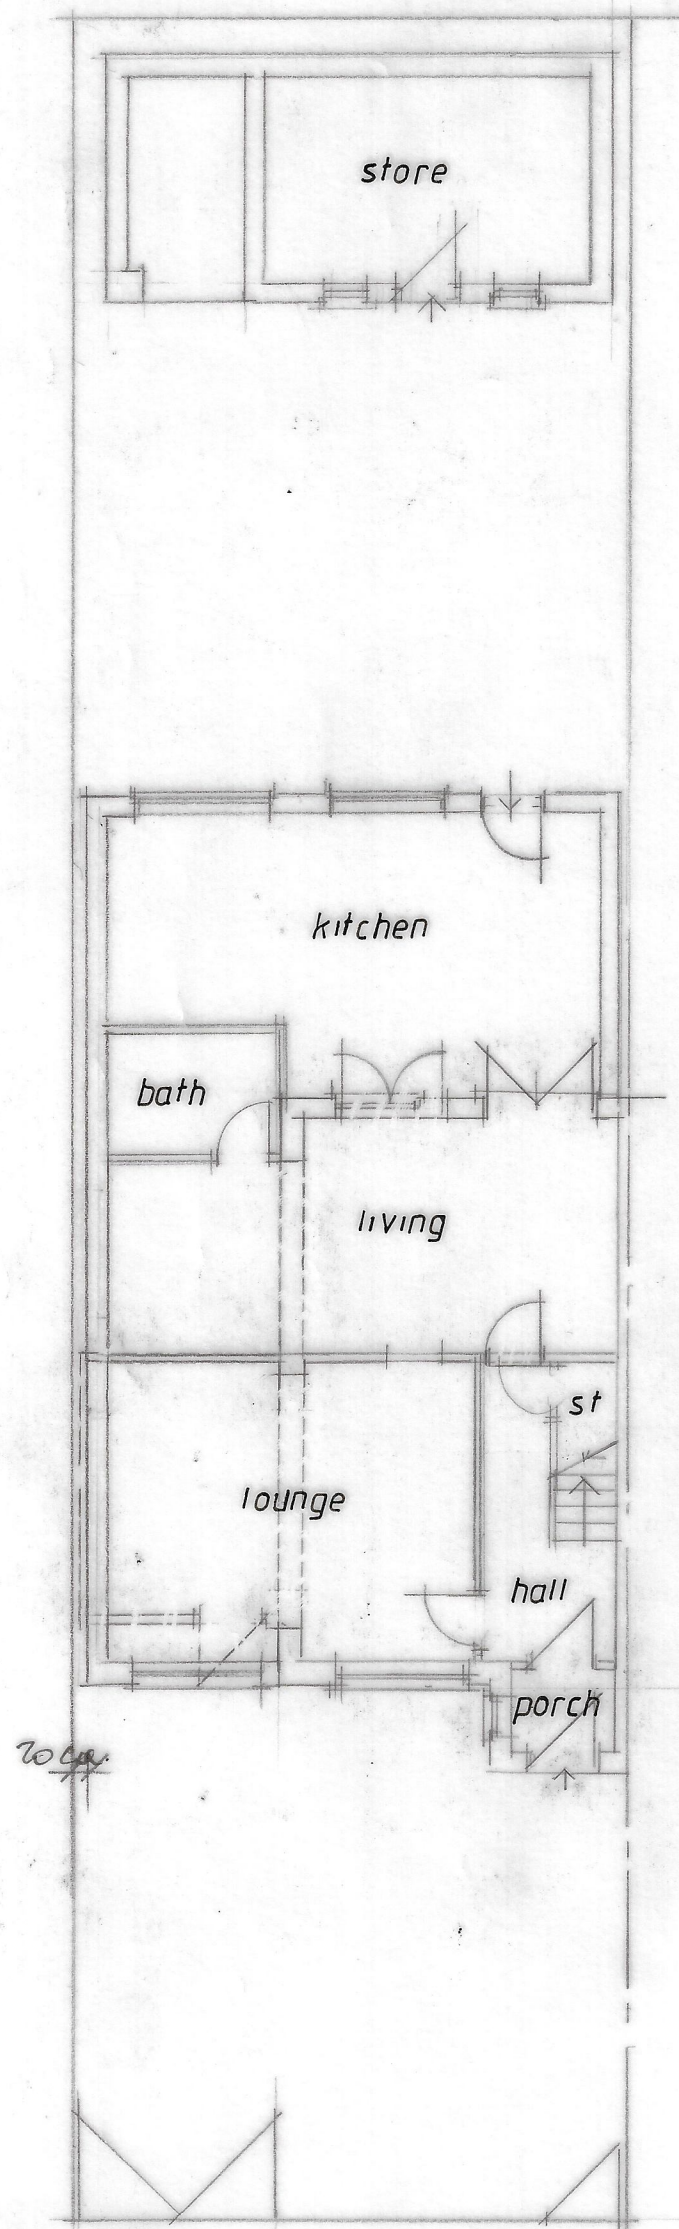

GROUND

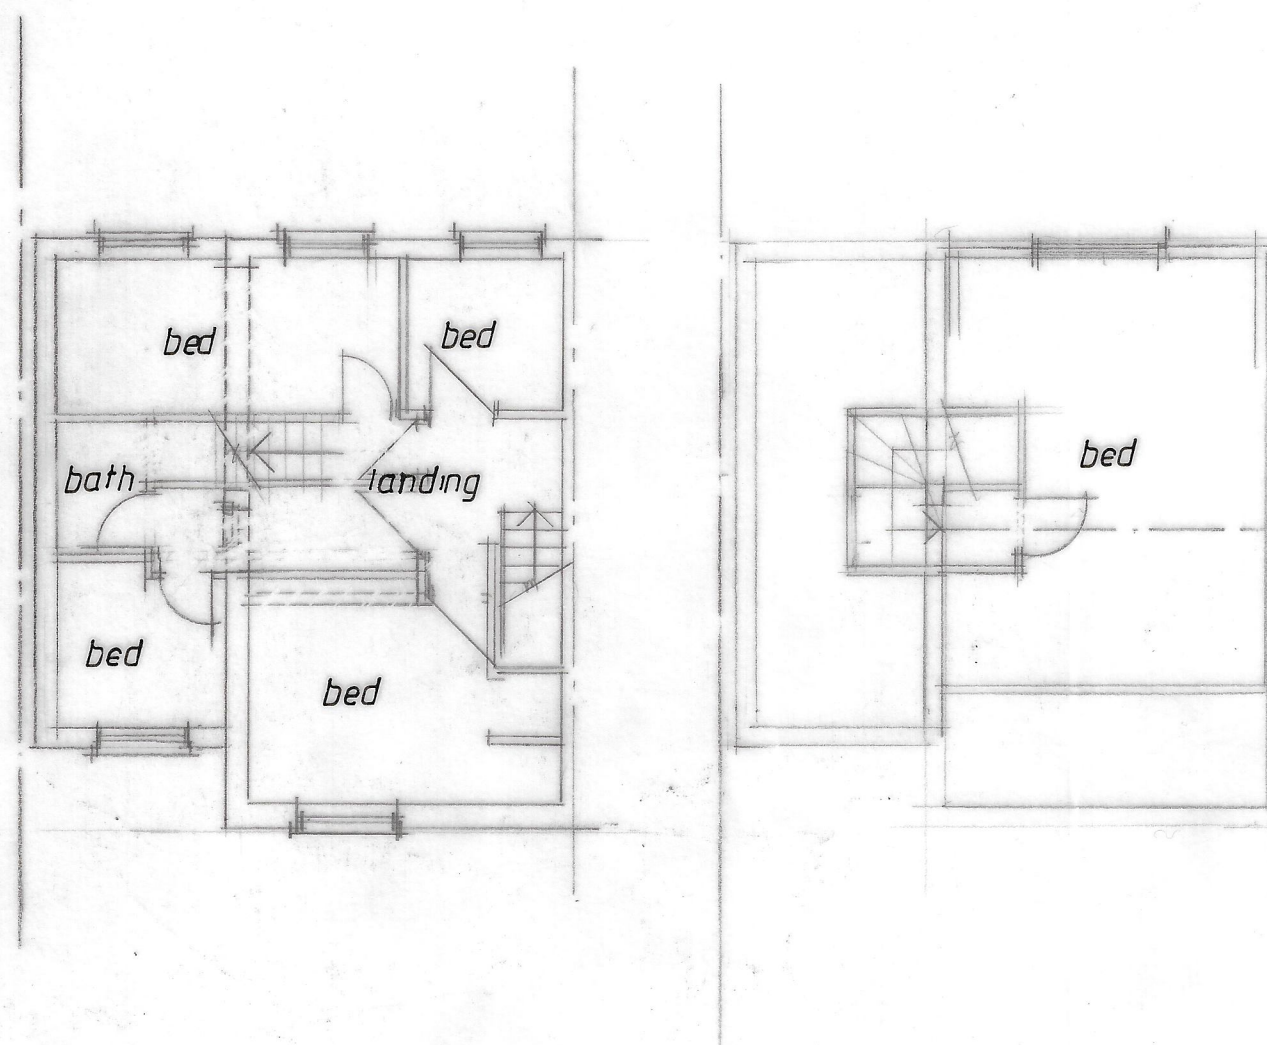

FIRST

CLIENT

MR R ANWAR
25 LOCKHART CLOSE
LONGSIGHT M12 4JY

JOB TITLE

PROPOSED EXTENSIONS

DRG. TITLE

PLANS AND ELEVATIONS
AS PROPOSED

**HOLBOROW +
ORMESHER**
Limited

**architectural &
interior design**

15 OVERTON CLOSE
MIDDLEWICH
CHESHIRE CW10 0PZ

phone: 07770 834939

ISSUE	ORIGINAL	1	2	3	4	5	6	7
REVISION		A						
DATE		22/12						
DRAWN		AND						
CHECKED								
APPROVED								
SCALE	1:100 at A2							
DRAWING NUMBER	2253/22/02 ^A							