



Plot Stamp: G:\Estates_Projects\05 Drawings & Specifications\3 Proposed\Building\Front Quad paving.dwg

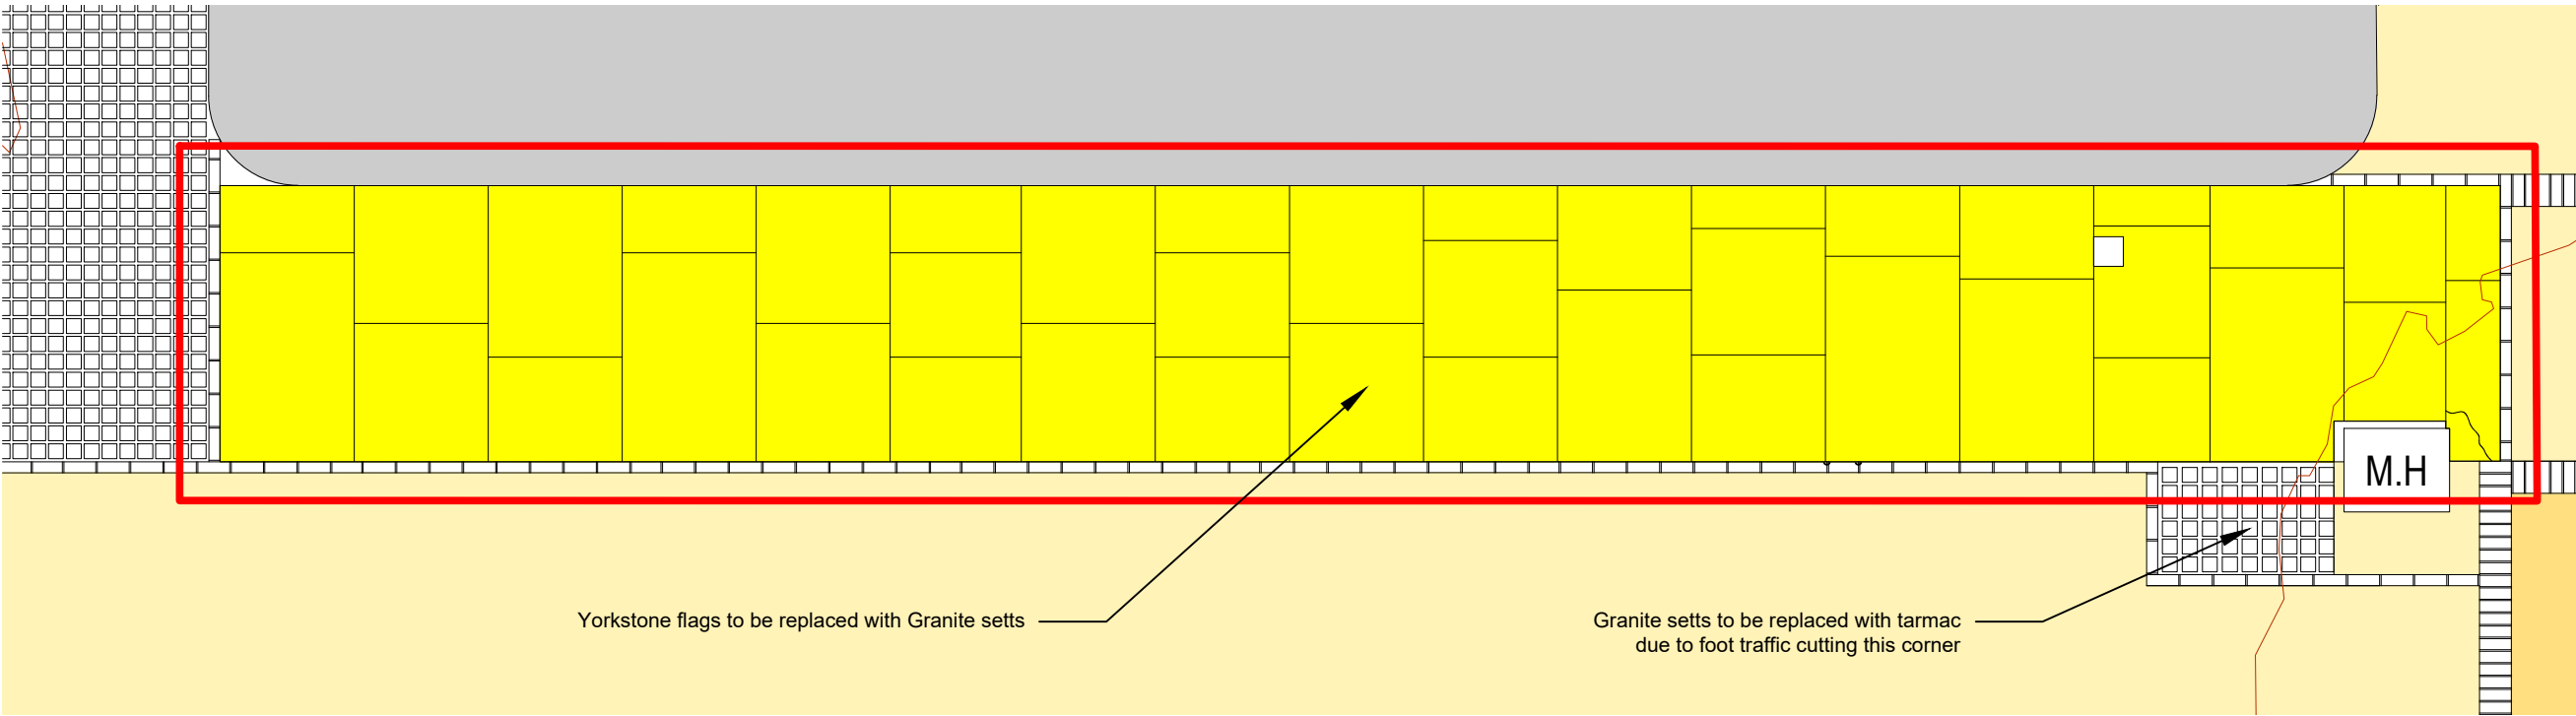

EXISTING PLAN

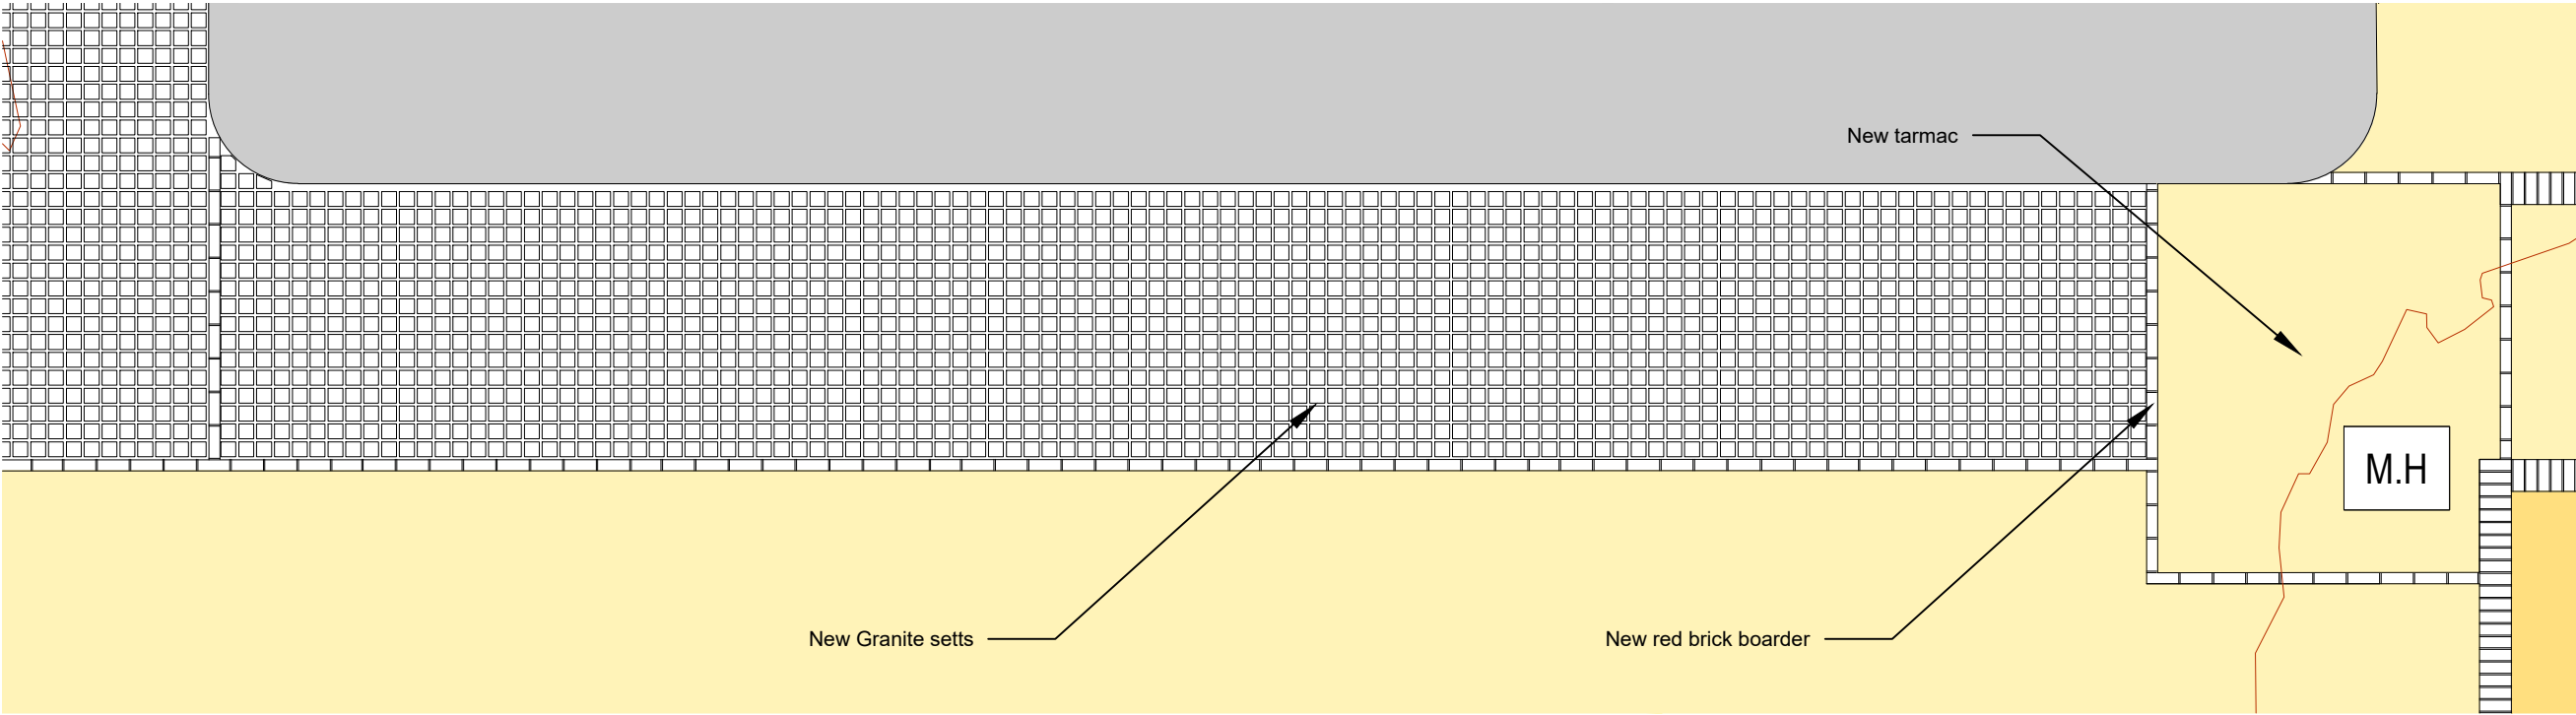

PROPOSED PLAN

- NOTES
- DO NOT SCALE FROM THIS DRAWING.
 - ALL MEASUREMENTS ARE IN MILLIMETERS UNLESS STATED OTHERWISE.
 - THIS DRAWING IS TO BE READ IN CONJUNCTION WITH THE SPECIFICATION AND ALL RELEVANT ARCHITECTURAL, ELECTRICAL, MECHANICAL AND STRUCTURAL DRAWINGS.
 - © UNIVERSITY OF MANCHESTER. THIS DRAWING MUST NOT BE REPRODUCED WITHOUT PERMISSION.
 - DIRECTORATE OF ESTATES AND FACILITIES TO BE NOTIFIED OF ANY DISCREPANCIES.

Works

Yorkstone flag area next to Christie building to be relaid in granite setts with a red brick band to match area opposite. 100mm x 100mm Grey cropped Granite cobble setts laid in parrallel courses with 10-20mm joints. Area on corner to be relaid with Tarmac. As this is a pedestrian cut through around the tree.

- Key:
- Yorkstone Flags
 - Granite Setts
 - Tarmac

Rev	Description	Rev	By	Chk'd	Auth
MANCHESTER1824 The University of Manchester Directorate of Estates and Facilities Beyer Building The University of Manchester Oxford Road Manchester M13 9PL					
Drawing Status					
PROPOSED					
Project					
BEYER APPROACH PONDING					
Building Name					
-					
Building No.					
-					
Site Name					
OXFORD ROAD					
Sub Site Name					
-					
Drawing Title					
DETAIL OF GRANITE SETTS					
PM	Drawn	Checked	Authorised		
-	CT	-	-		
Scale @ A3	Date	Date	Date		
1:50	11/08/22	-	-		
Drawing No.					
A003					
Revision					
-					