

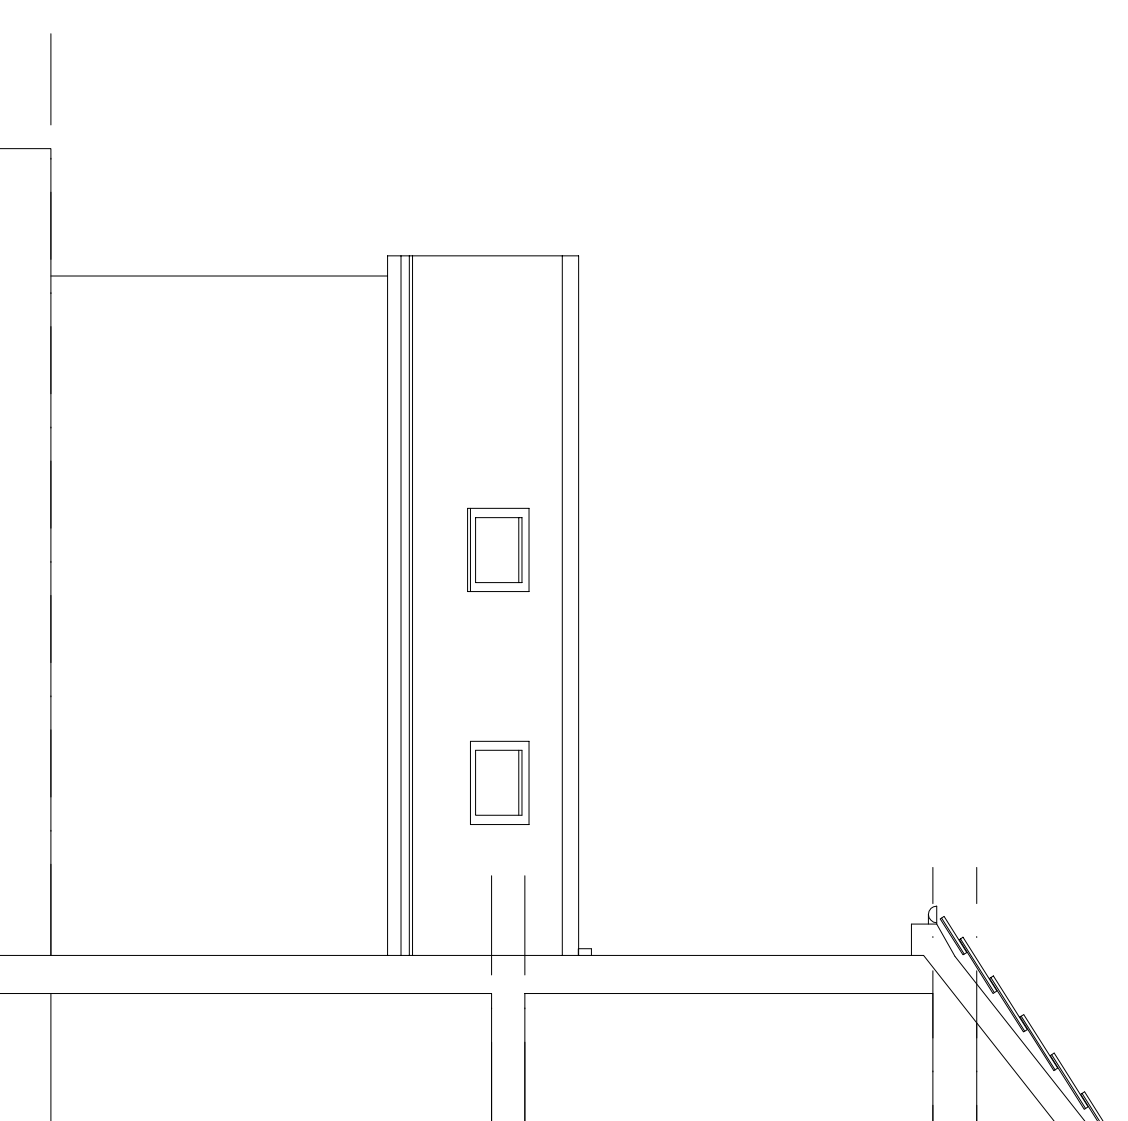
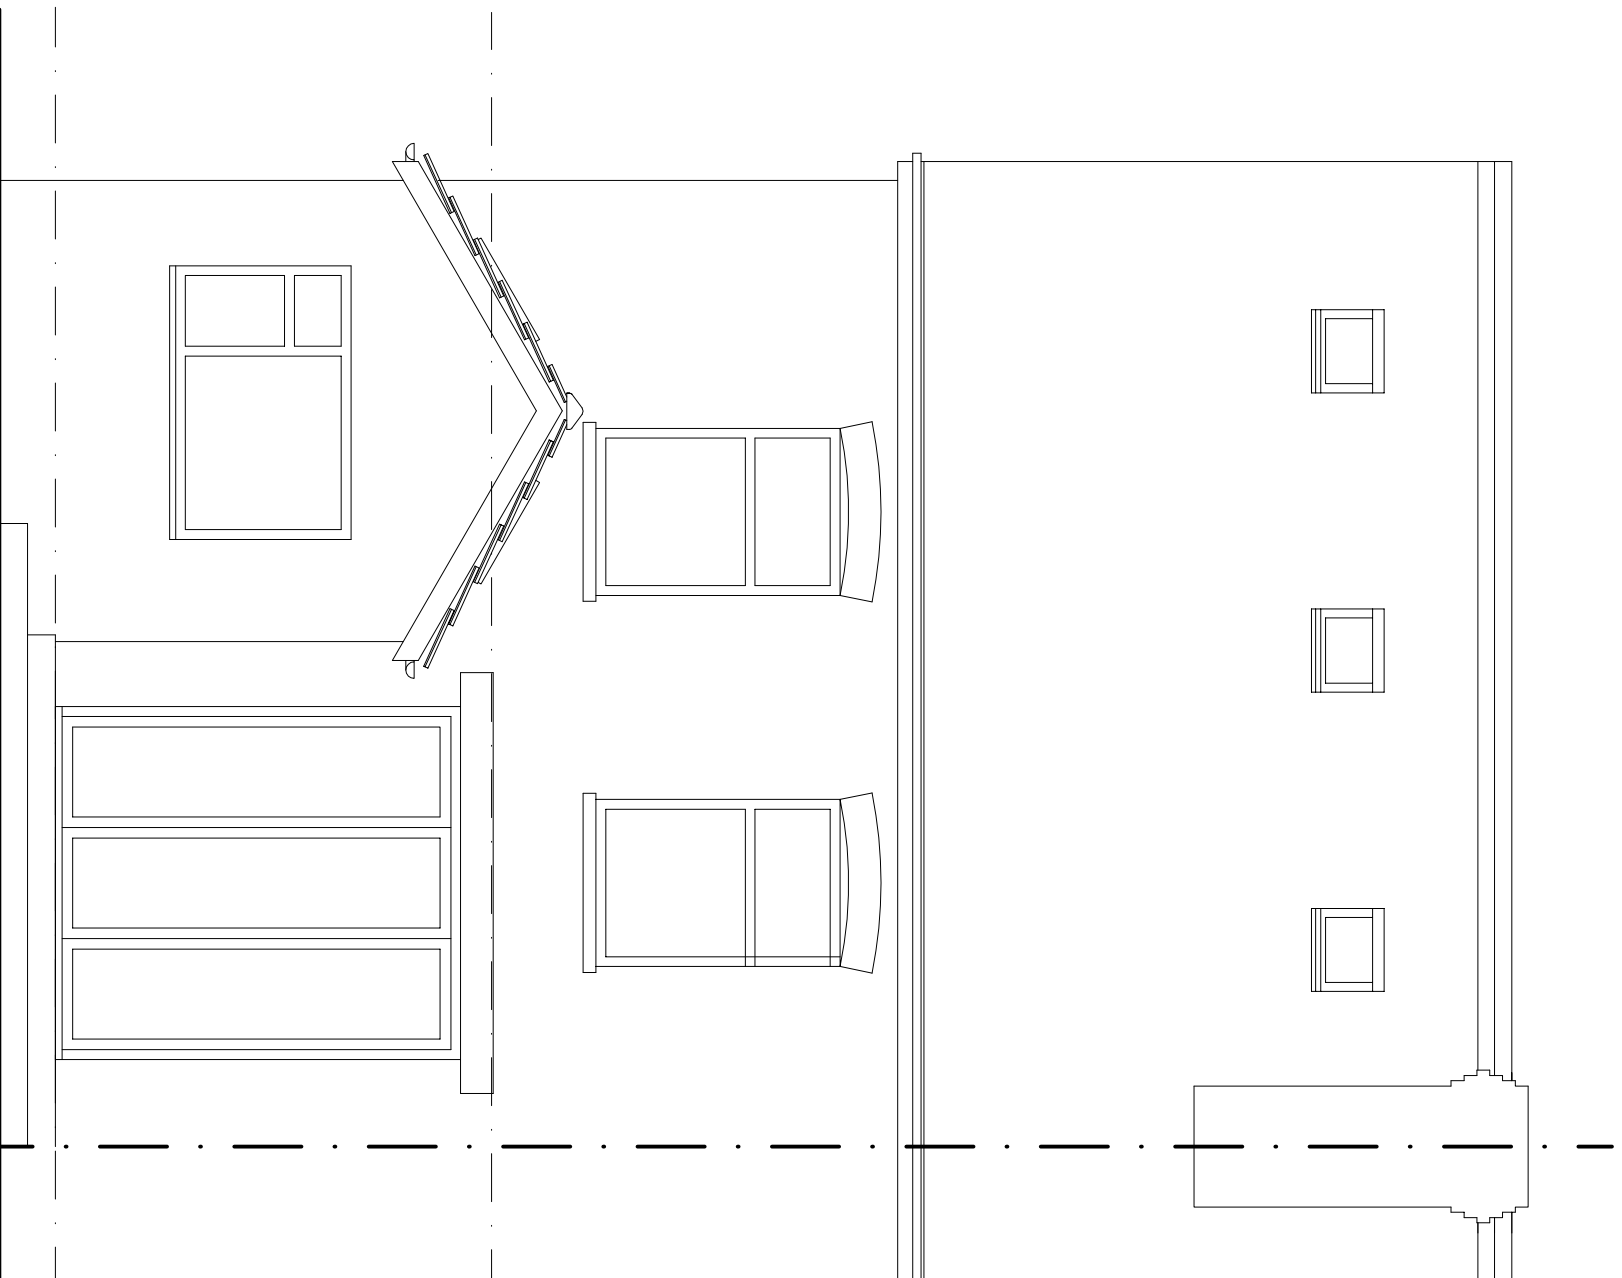
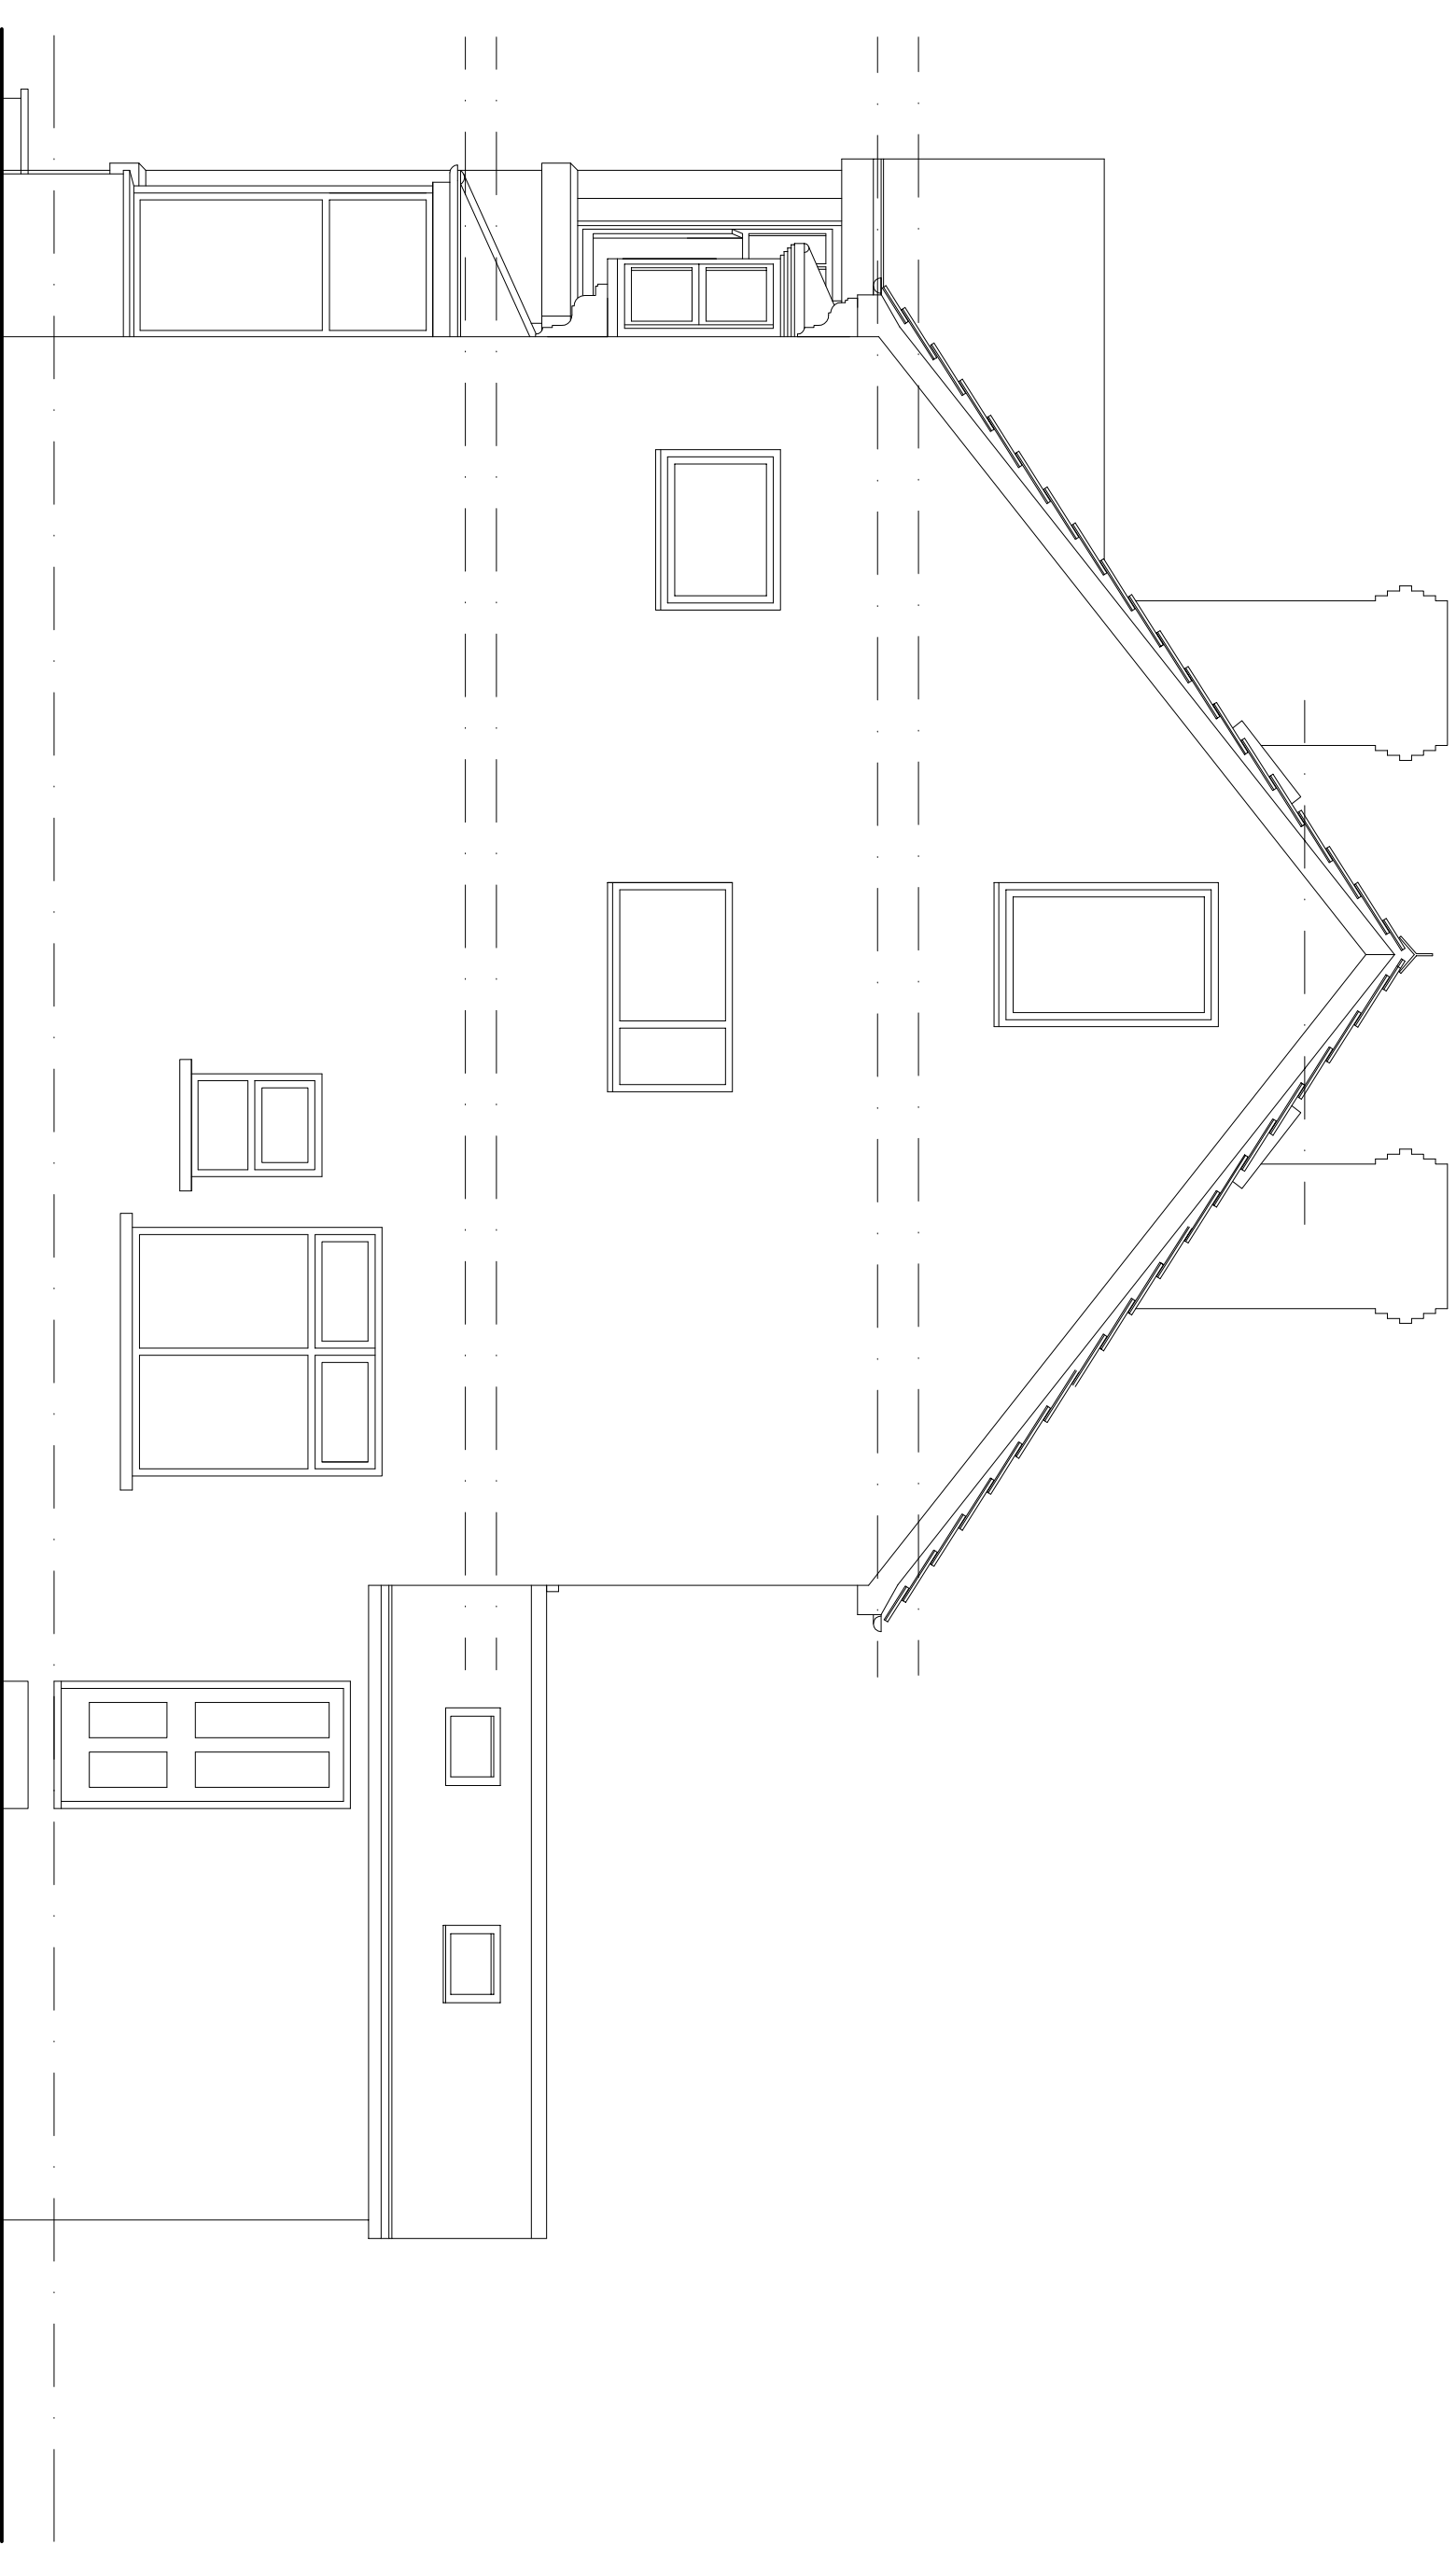
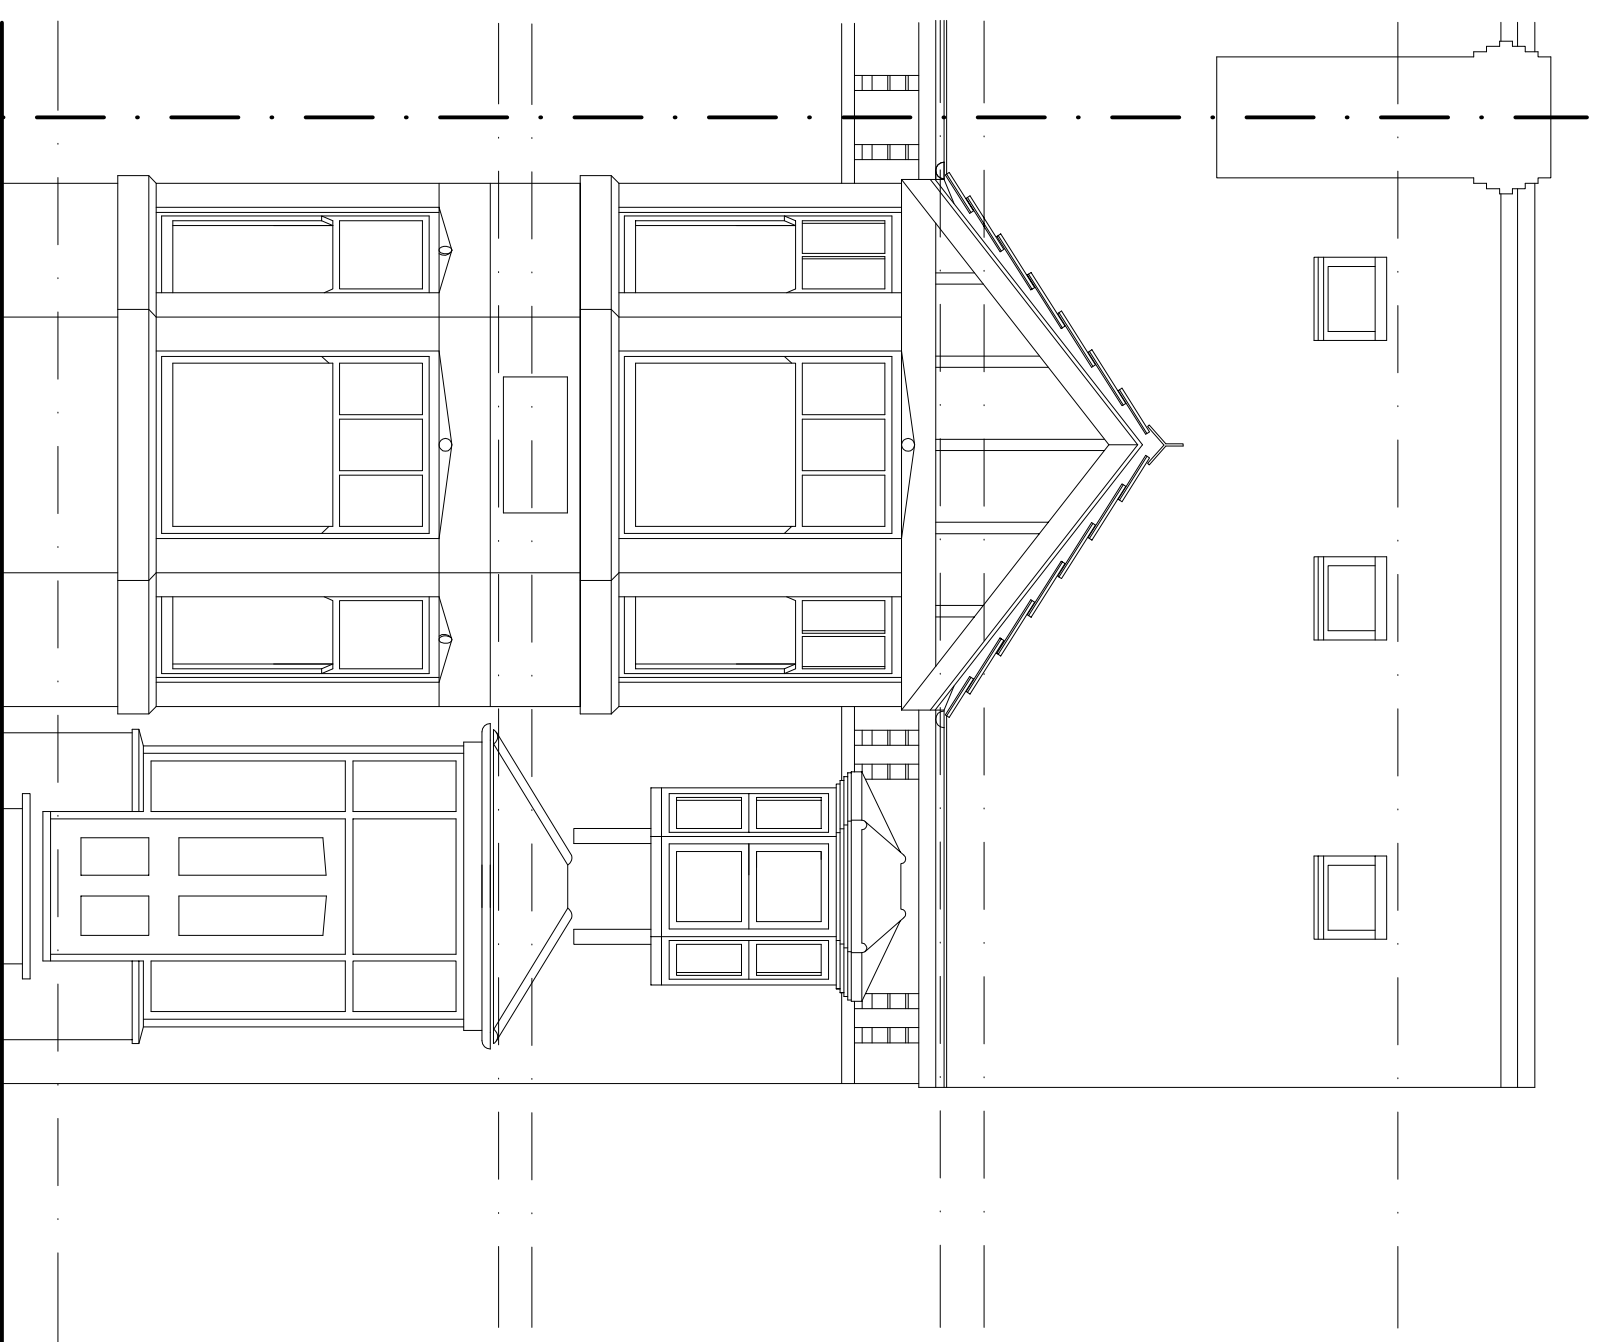
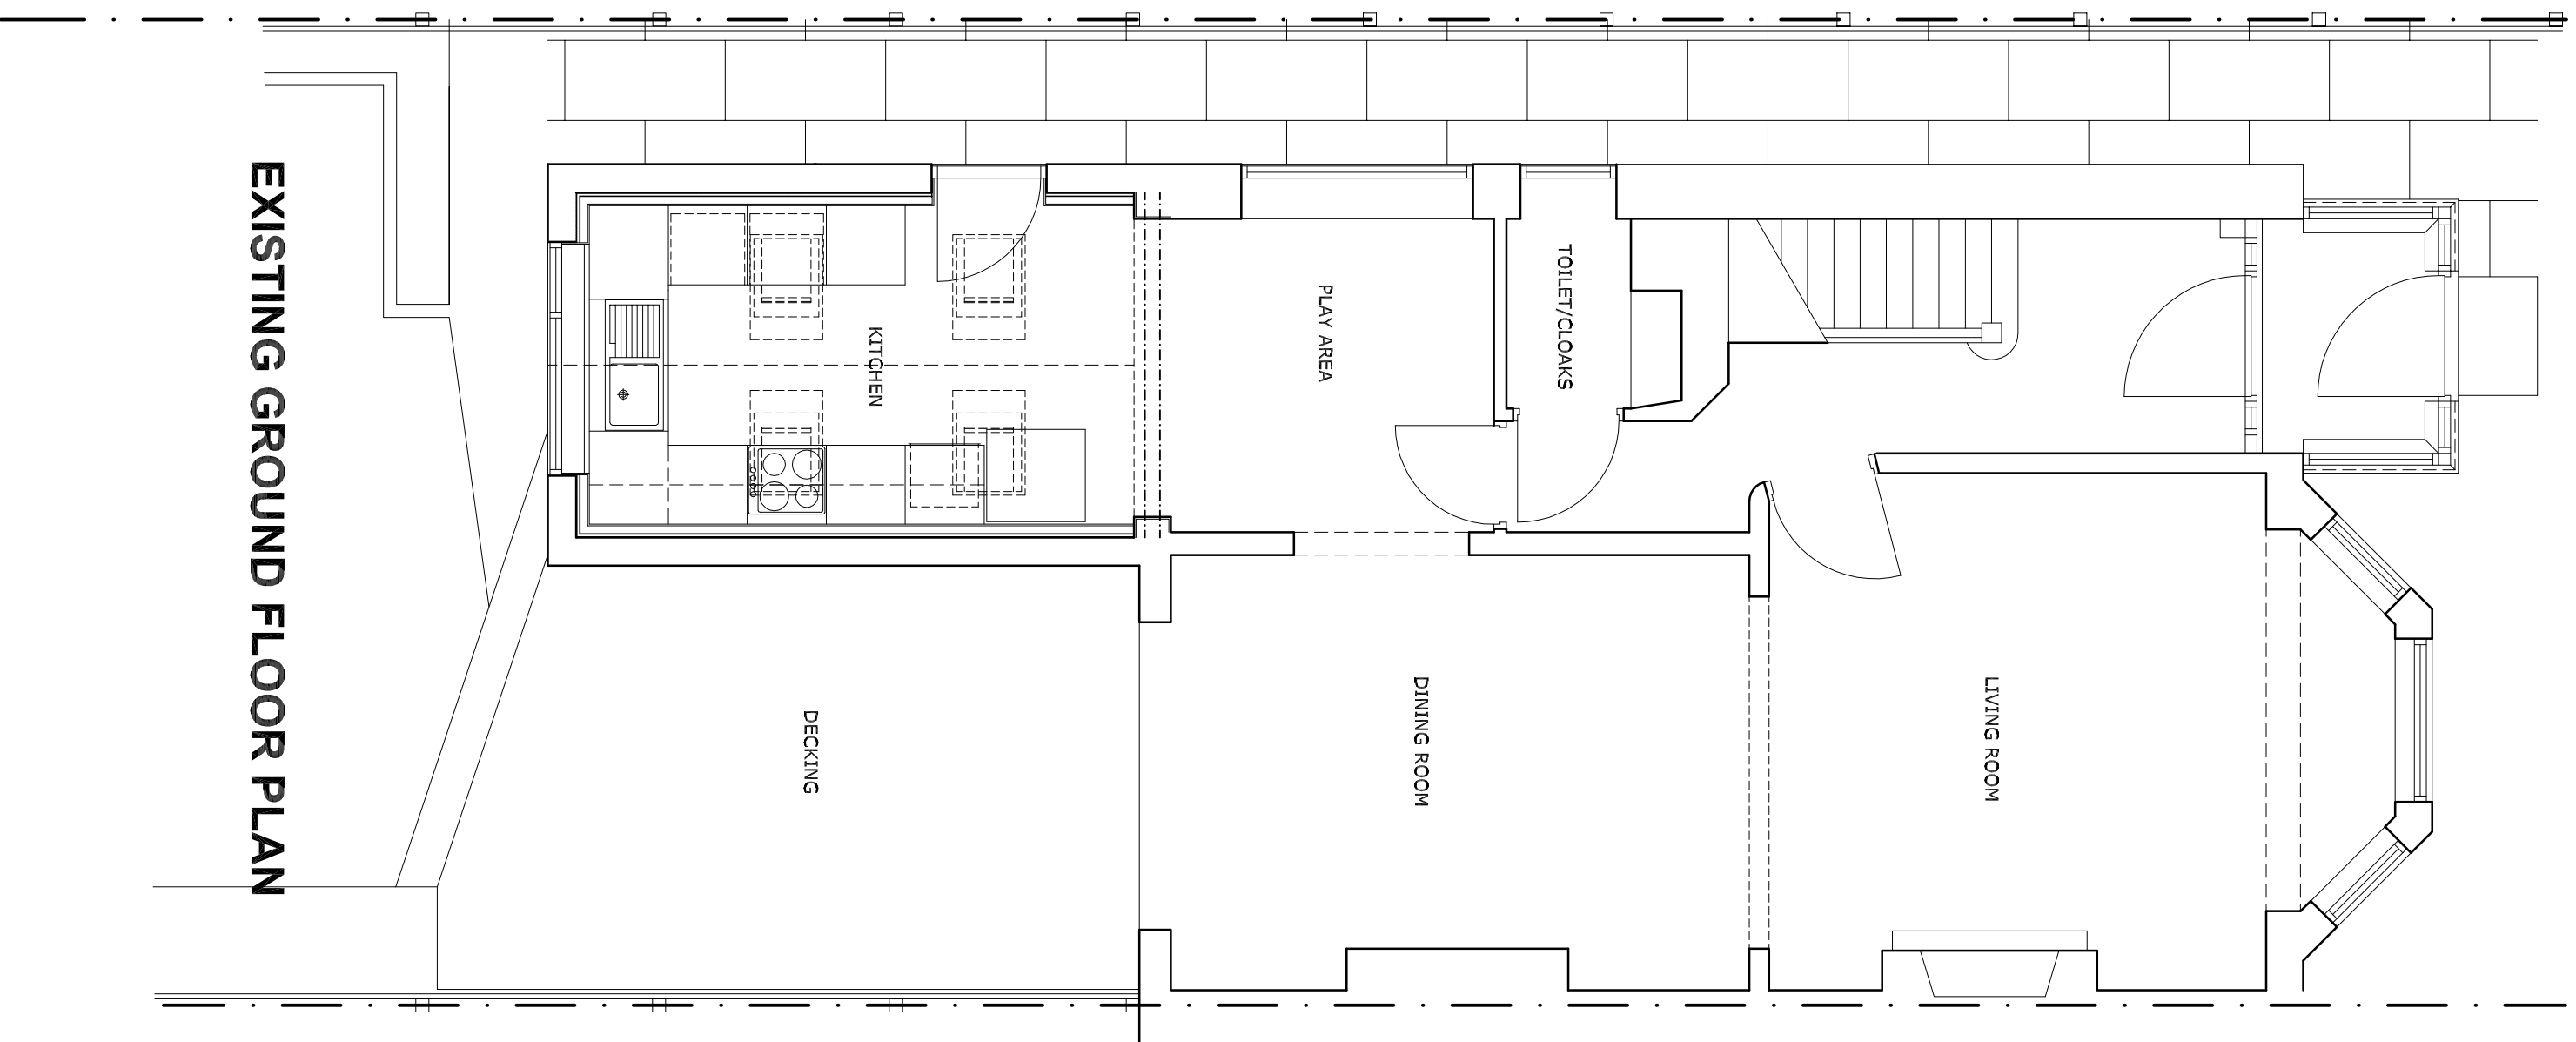


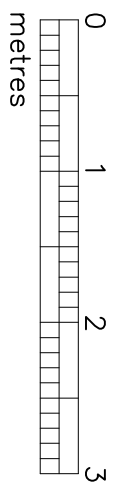

NOTE

This drawing is to read in conjunction with all other Architects drawings and all Structural Engineers drawings details and calculations.

It is the contractors responsibility to check all dimensions prior to fabrication or construction, any discrepancies to be reported to the Architect.

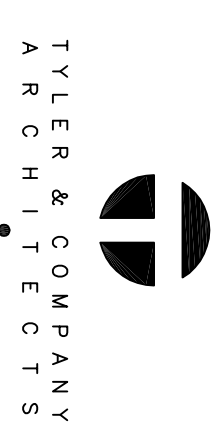

Wellcote House, Apsey Grove, Bowdon
Cheshire, WA14 3AH

Telephone: (0161) 928 0923
Mobile: 07974 255787
E-mail: toby@tyler-architect.co.uk

Copyright do not scale of this drawing

Project	PROPOSED EXTENSION AND ALTERATIONS 3 DEEPING AVENUE WHALLEY RANGE
Drawing	

EXISTING PLAN AND ELEVATIONS

Date 15.08.22	Drawn By ajt	Scale 1:50@A1; 1:100@A3
Drawing Status	Drawing No.	Rev No.

PLANNING 1017-30