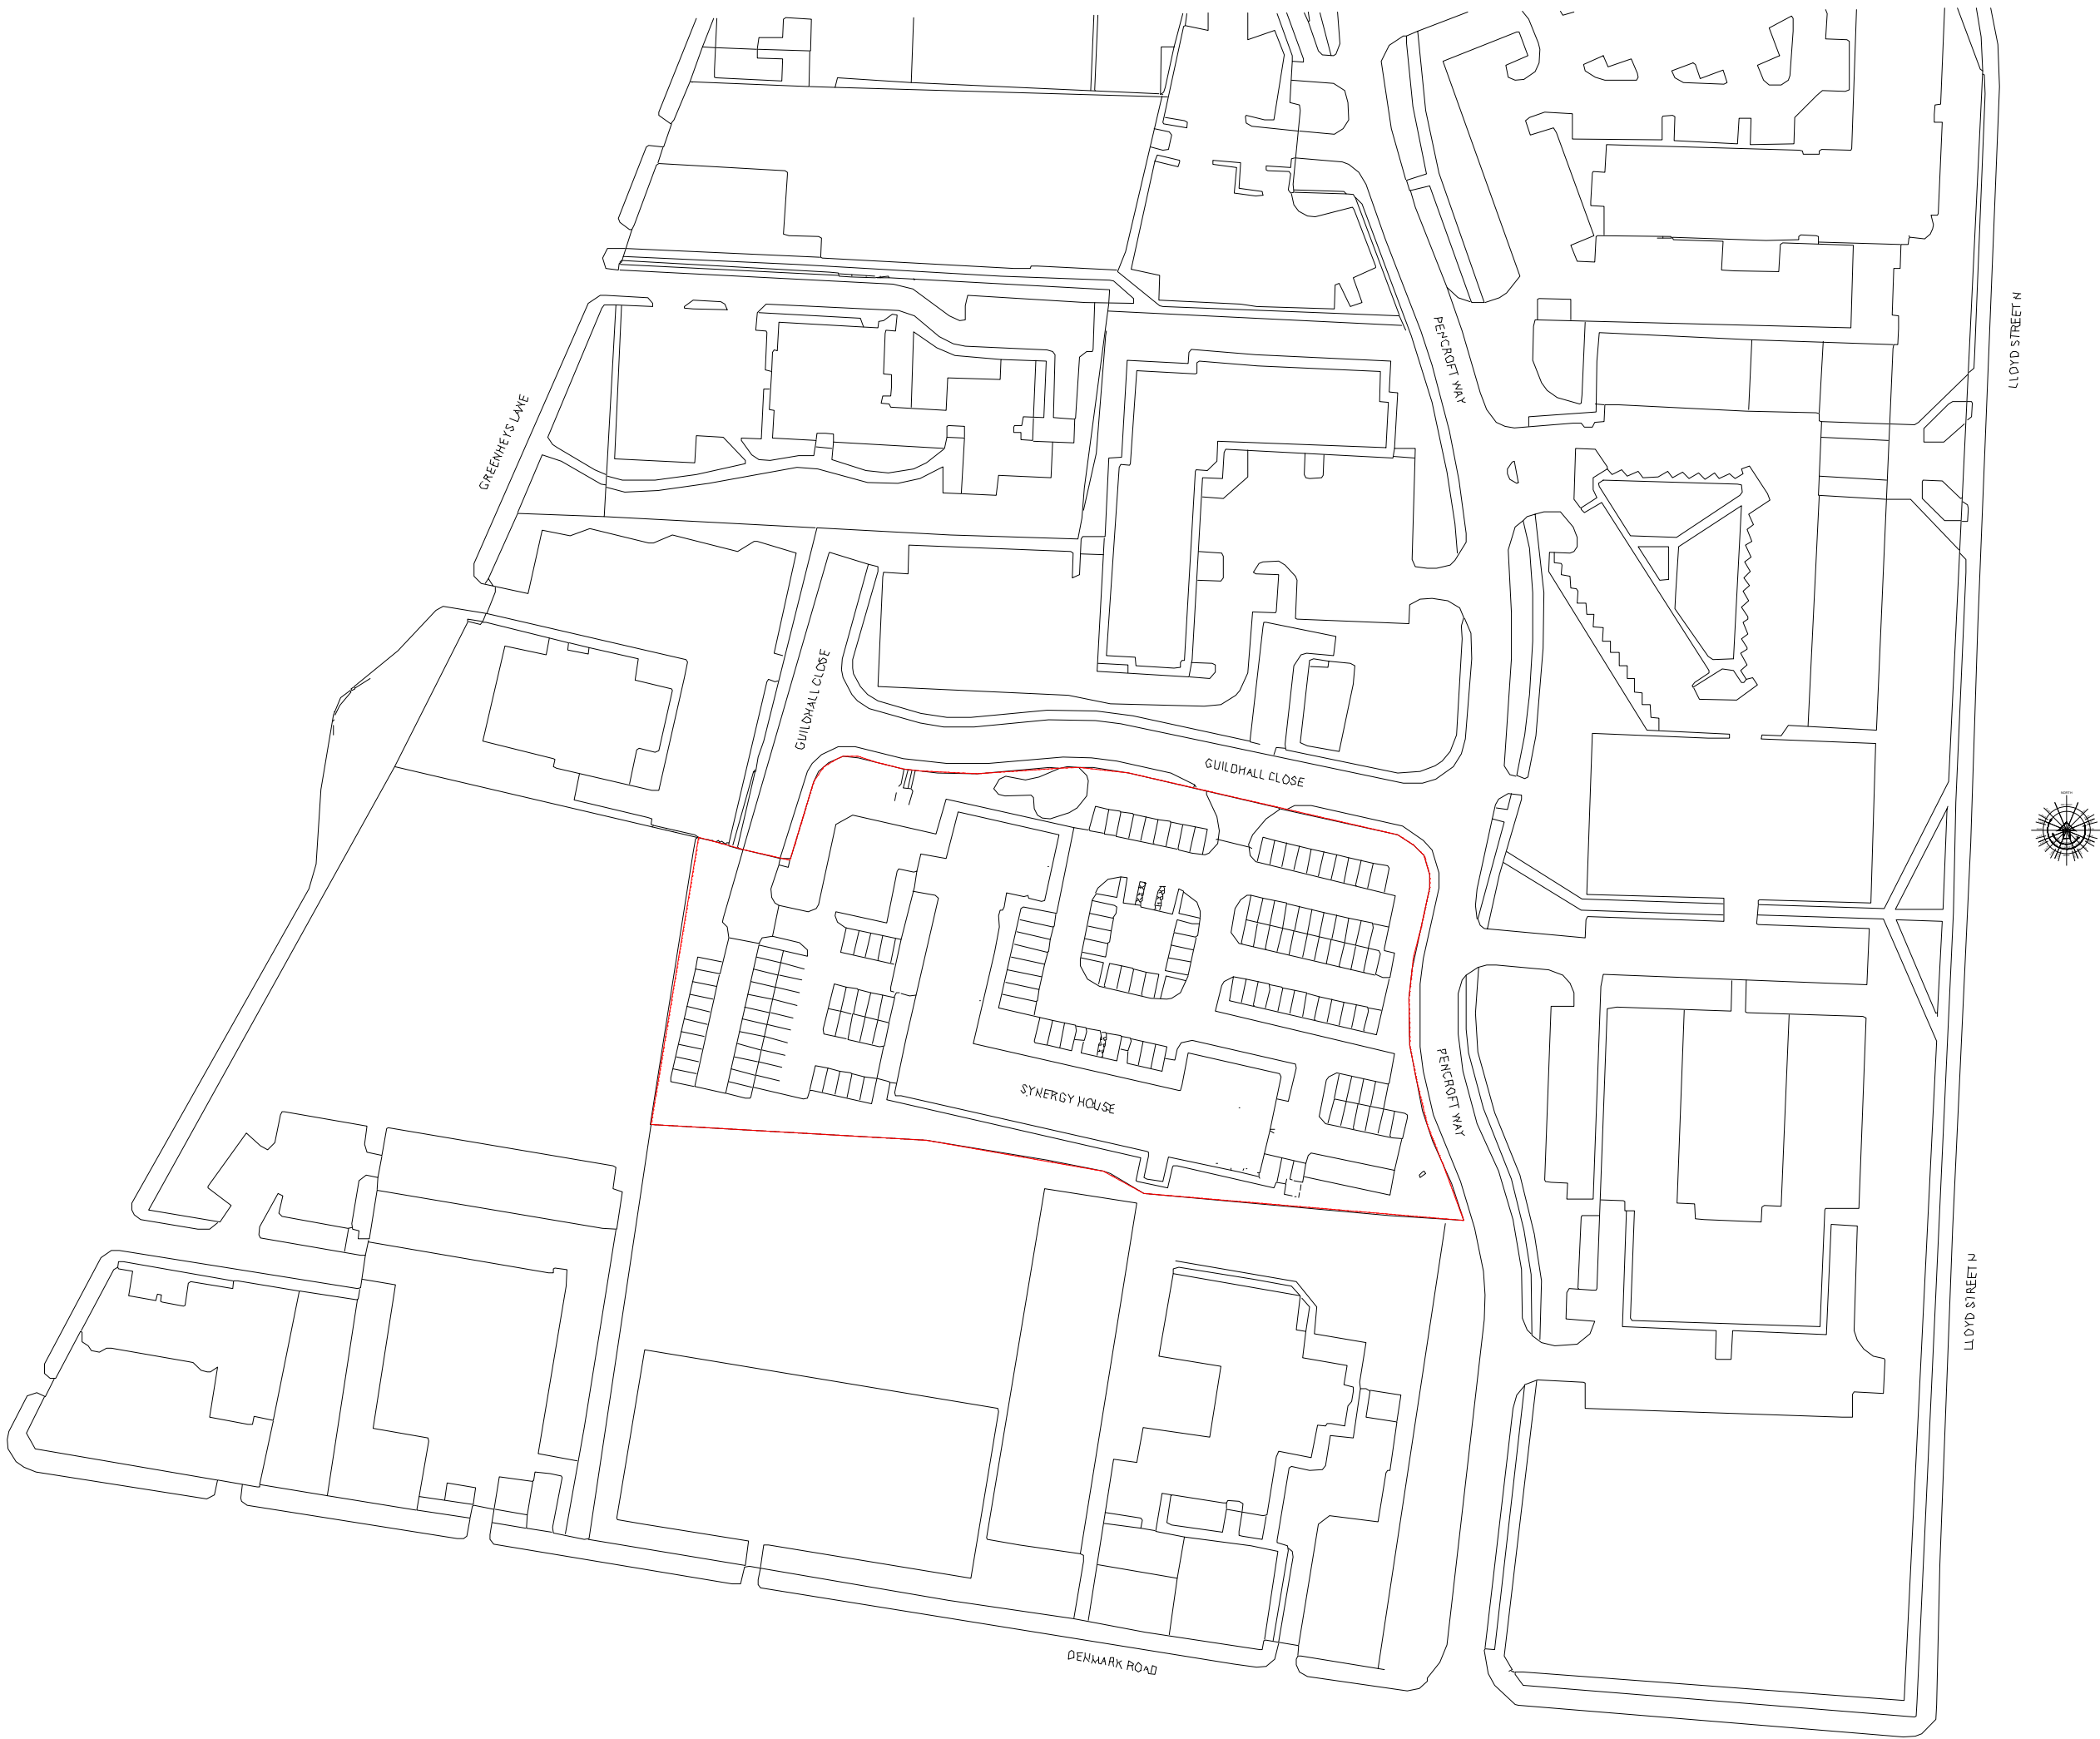


- Notes :
- Dimensions are to be checked on site before fabrication and construction
 - Any discrepancies are to be immediately notified to the designers
 - Structural measurements are to be taken from the structural engineers drawings
 - Do not scale
 - Copyright reserved

REV	DESCRIPTION	DATE
-----	-------------	------

DRAWING ISSUE STATUS
PLANNING

Client
EQUINIX

Job Title
UNIT 3 PLANT AND WASTE COMPOUNDS AT MA4 MANCHESTER

Drawing Title
SITE LOCATION PLAN

Scale
1:1250

Date	Drawn by
SEPT 22	GRS

Drg. No.	Rev
10.009	