



89 Albany Rd, Chorlton-cum-Hardy, Manchester M21 0BN

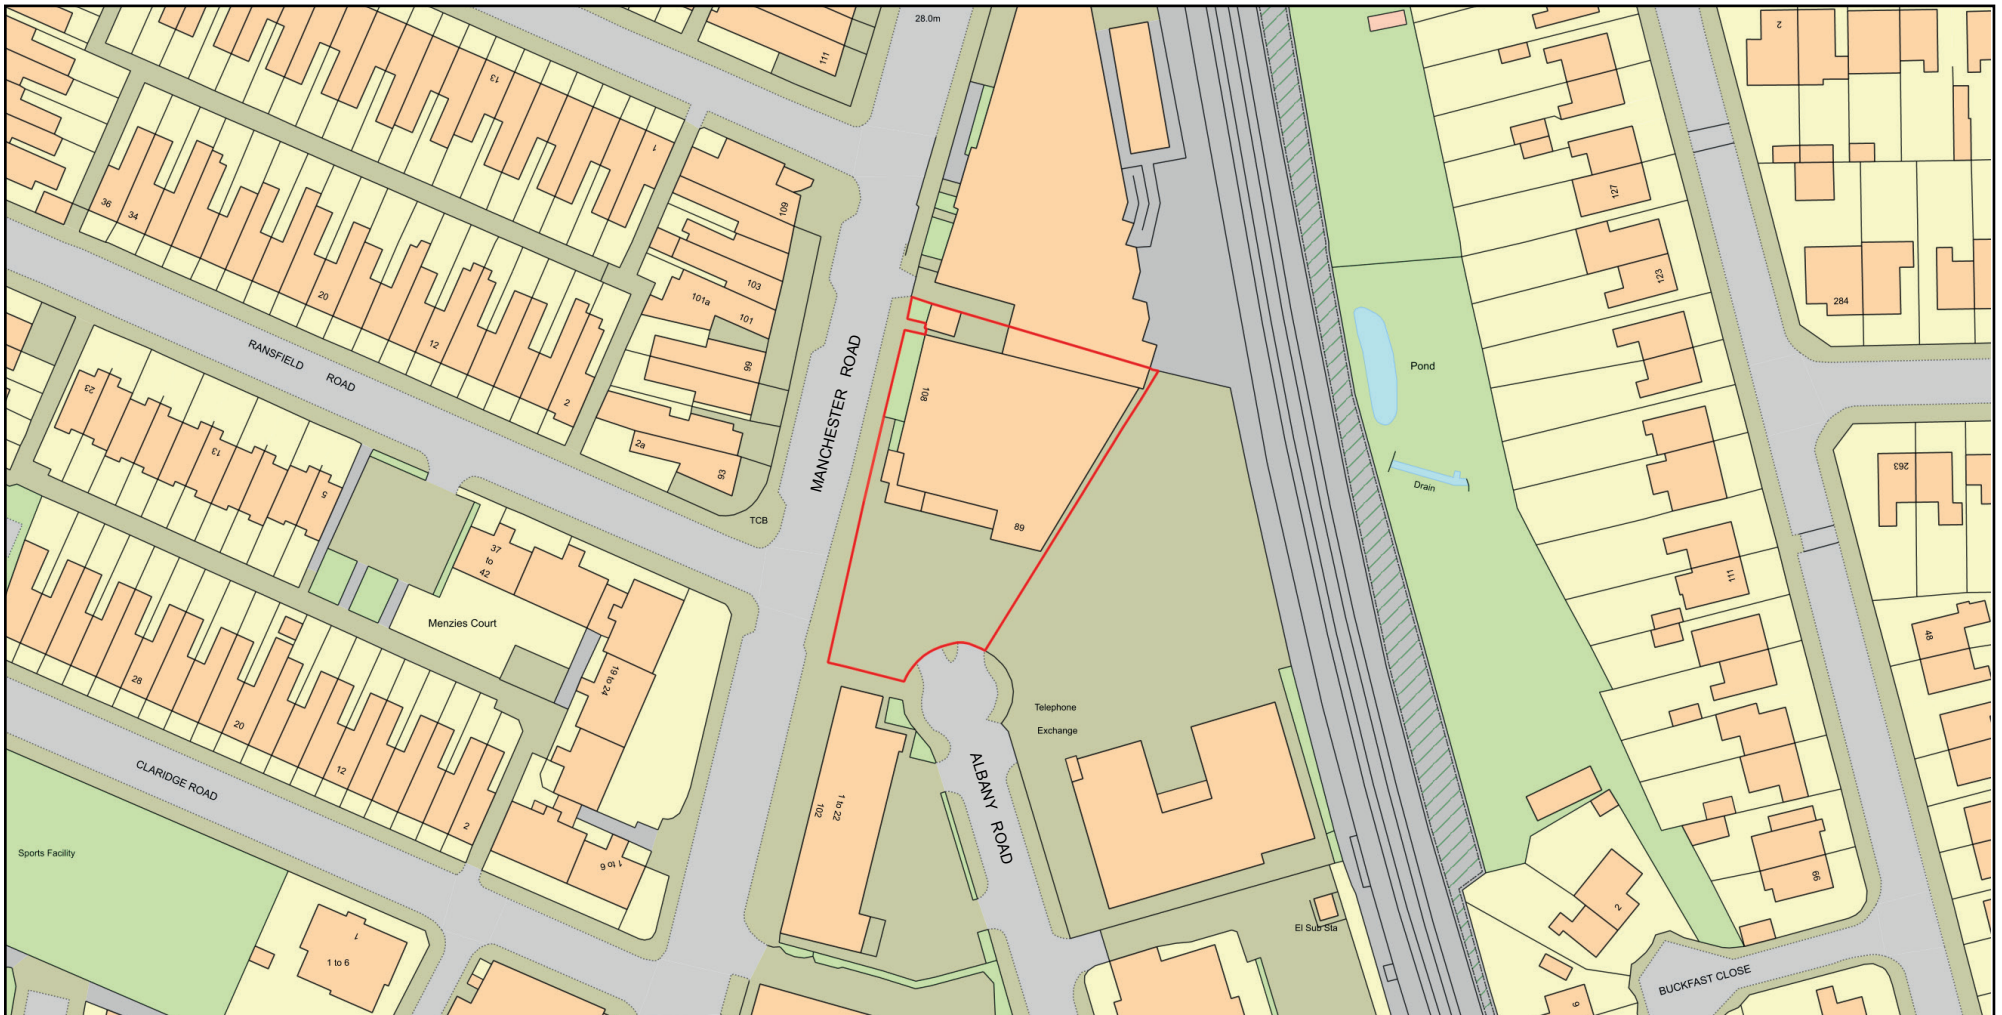

1:1250

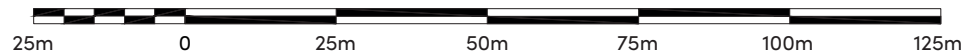

Date Produced: 15 Sep 2022

Plan Reference Number: TQRQM22258095805237

Scale: 1:1250 @ A3

© Crown copyright and database rights 2021 OS 100042766