


Notes



Podium/Reception

Contractor shall allow for supplying and installing new reception podium Podium to the former used for 75x75mm softwood timber carcassing lined generally with 25mm flat hardwood. 38x57mm hardwood timber battens are to be fixed to face of podium. Podium to be finished with 50mm Stone effect laminate topcoat. Allow for provide cable management grommets in locations shown in workshop and to also provide heavy duty castor wheels with locking mechanism. Podium shall be made bespoke and final details to be confirmed by the contractor. All works in accordance with Prelims **NO1725**.

THIS DRAWING IS TO BE READ IN CONJUNCTION
WITH ALL ACCOMPANYING INFORMATION

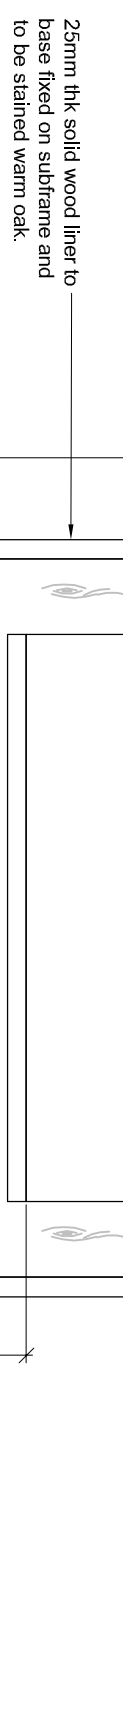

Scale 1:10 @ A1



Scale 1:10 @ A1



Scale 1:10 @ A1



Scale 1:10 @ A1



Scale 1:5 @ A1



Scale 1:10 @ A1



Scale 1:10 @ A'



Scale 1:10 @ A



C	revised for stage 4	09.06.2022	RAB	SB
B	revised following client meeting 10.05.22	12.05.2022	RAB	SB
A	revised following internal review	05.05.2022	RAB	SB
Rev	Description	Date	Dt by	App by
original		date created		
RAB		23.03.2022		SB

AHR Building Consultancy Ltd

Manchester

United Kingdom

T +44(0)161 8287900
E manchester@ahr.co.uk
www.ahr.co.uk



Podium/Reception Details

project number	scale	@A1
2022.00195.004	1:10	
drawing number	rev	issue status
MMU-RB-SS-70-002	C	Stage 4

This drawing is not to be used in conjunction with other drawings. All dimensions must be checked at the site before commencing any work or producing shop drawings. The originator should be notified immediately of any discrepancy. This drawing is copyright and remains the property of AHR.

Client Project Reference - 00326