



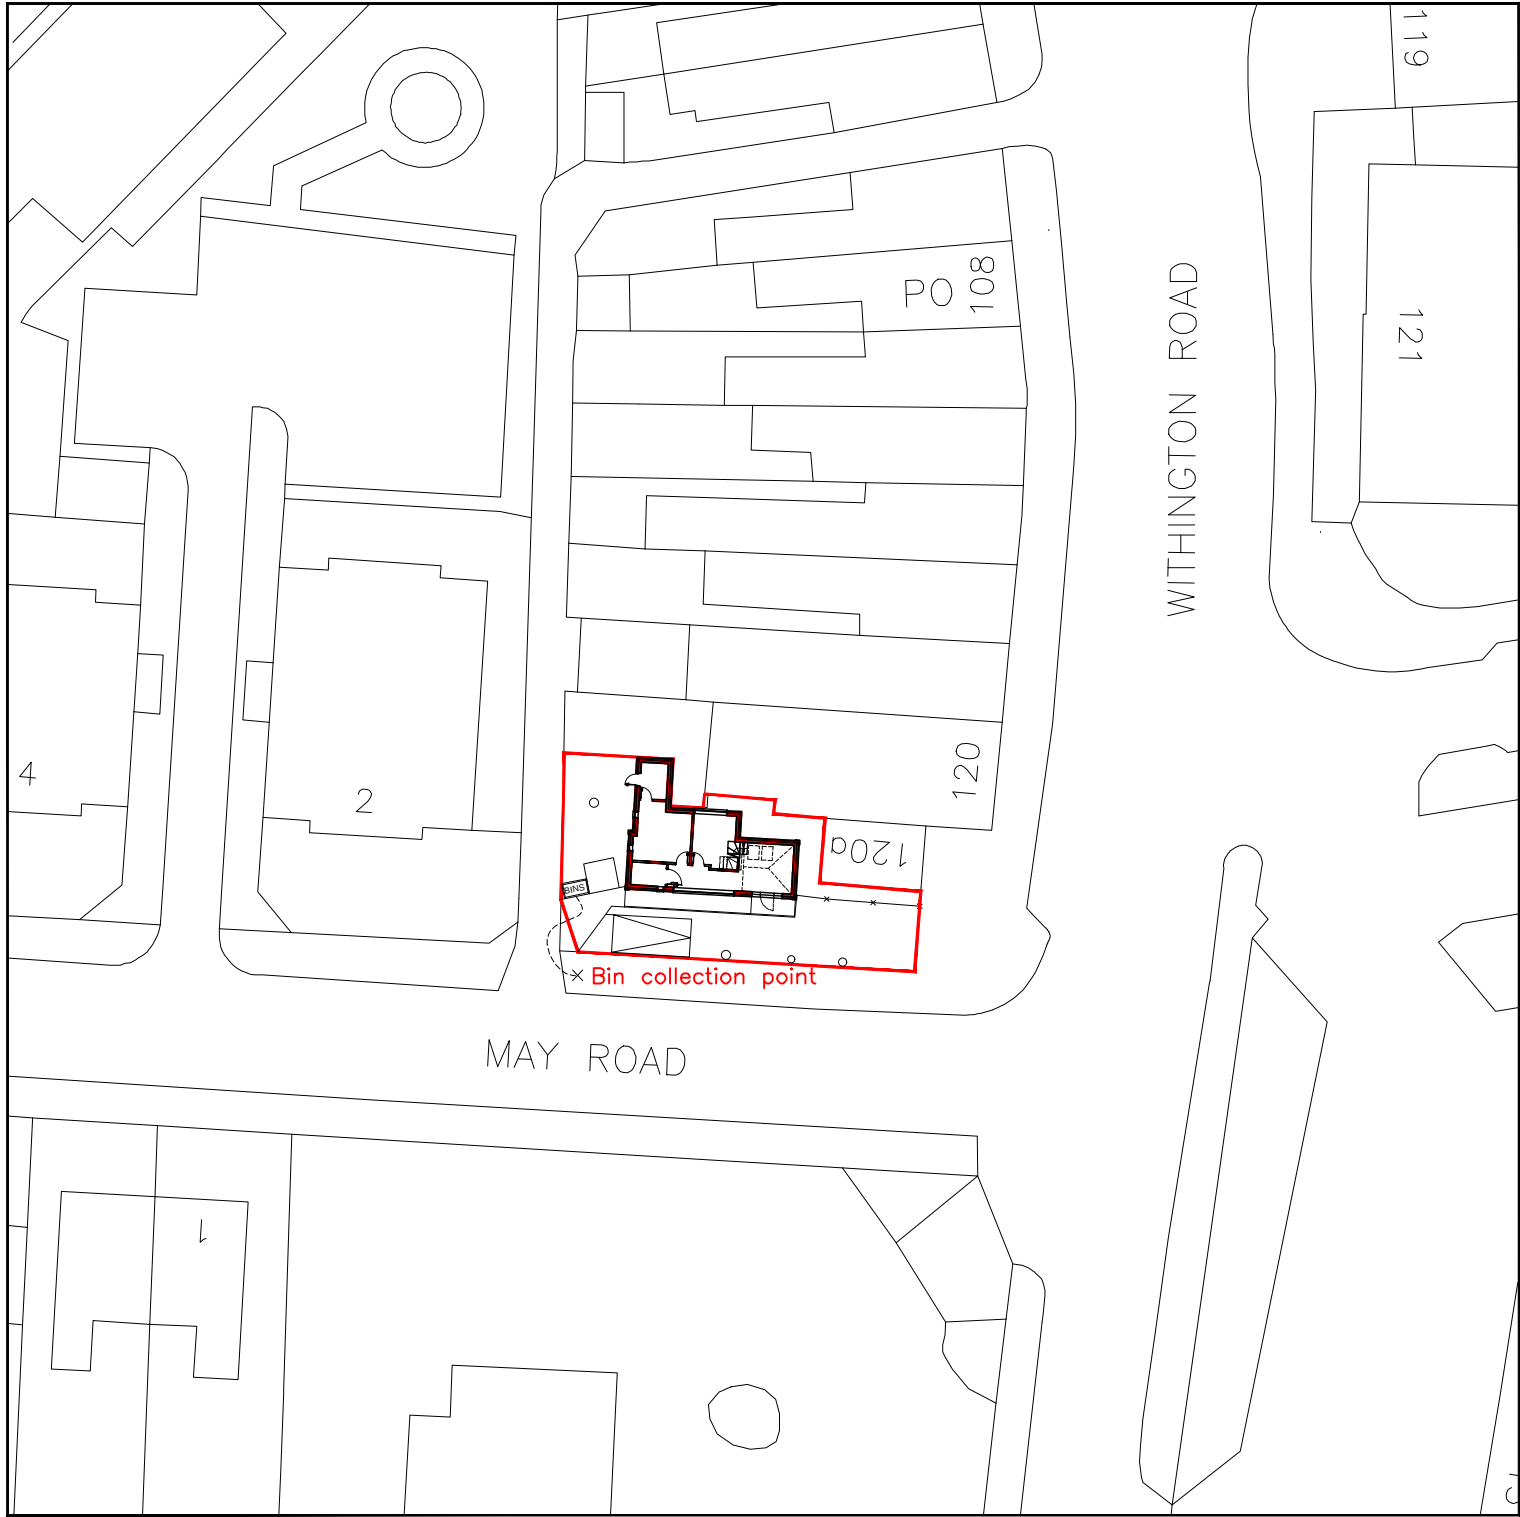

Block Plan & Waste Collection 1:500

SCALE 0 5 10 15 20 25 30 35 40 45 50

1:500

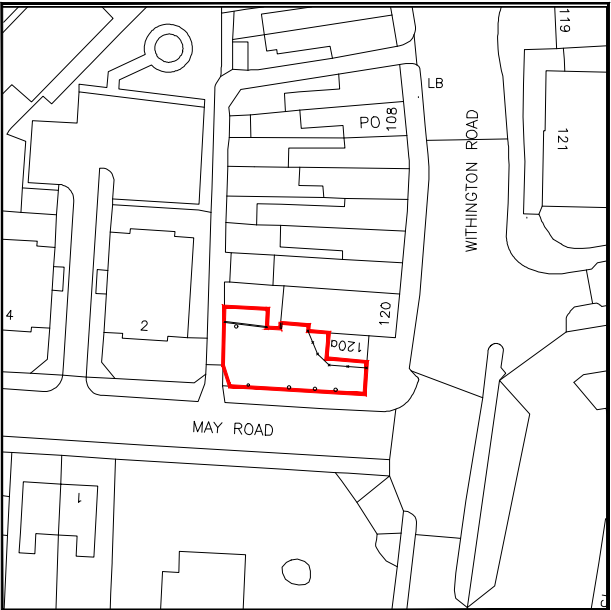

Location Plan 1:1250


Produced on 16 January 2020 from the Ordnance Survey National Geographic Database and incorporating surveyed revision available at this date.

This map shows the area bounded by 382925,395096 382925,395196 383025,395196 383025,395096

Reproduction in whole or part is prohibited without the prior permission of Ordnance Survey.

Crown copyright 2020. Supplied by copla ltd trading as UKPlanningMaps.com a licensed Ordnance Survey partner (100054135).

Data licenced for 1 year, expiring 16 January 2021. Unique plan reference: v1c/419295/568698

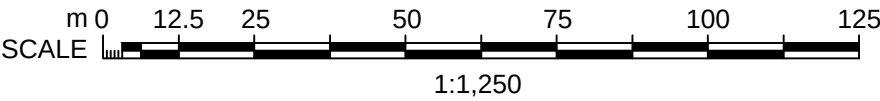

This design and drawing is the **copyright of CA+D designs** and must not be re-produced by others in any form whatsoever without written consent. Issue of this drawing does not impact any real or implied copyright license.

DO NOT SCALE FROM THIS DRAWING FOR CONSTRUCTION.

IF IN DOUBT **CONTACT THE ARCHITECT.**

This drawing is to be read in conjunction with all relevant drawings and information.

The main contractor/builder is to interpret the requirements in relationship to the site conditions encountered and as agreed with the Building Control officer.

All dimensions and sizes to be verified on site prior to the purchase or manufacture of any elements, any discrepancies to be reported to the client/project manager. These annotations were prepared for planning and/or building control submission only.

FINAL MEASUREMENTS TBC BY THE CONTRACTOR

Note: Drawings are not to be used for construction. All dimensions to be checked on site prior to any works commencing.

R6		
R5		
R4		
R3	16/3/21	Issue for planning- re-design
R2	21/1/21	Issue for comment- re-design
R1	20/1/21	Issue for client - re-design
Rev:	Date	Description
Issued for: planning		
Location:		
land to the rear of the premises (120 and 120a) fronting Withington Road Manchester M16 8FA		
Project:		
Erection of part single part two storey building to provide clinic		
Drawing Title:		
Block Plan 1:500 & Location Plan 1:1250		
Drawing No: 600 Date: 20/01/2019		
Project No: 1178 Scale: VARIES@A3		
Drawn: NP Checked: MC		