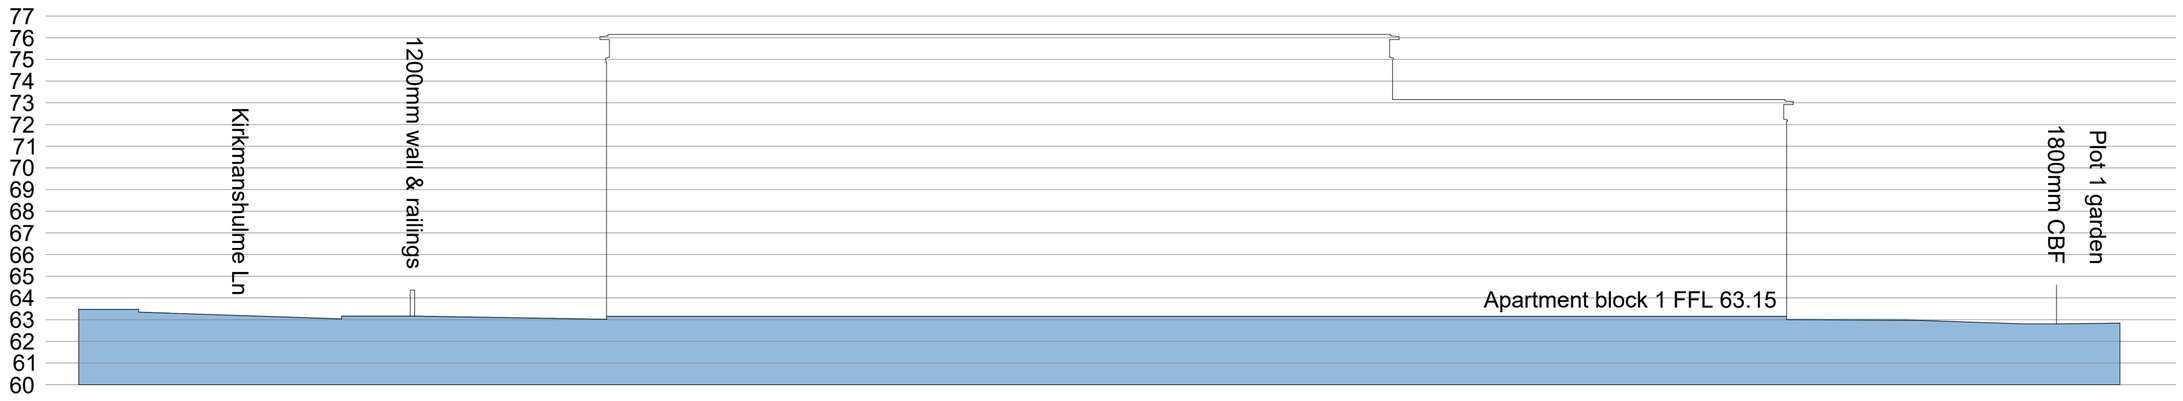

Section A-A Original Approved

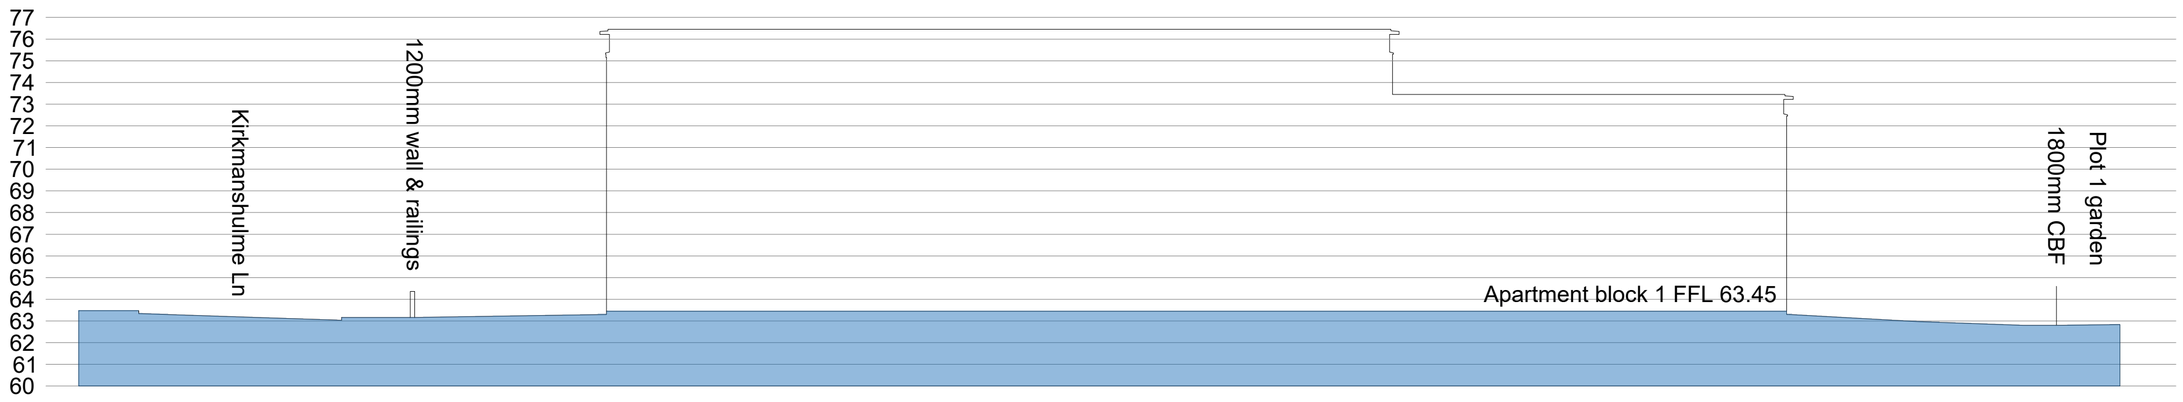

Section A-A Proposed

COUNTRYSIDE
Places People Love

Countryside Partnerships PLC
Partnerships North
301 Bridgewater Place, Birchwood Park, Birchwood
Warrington WA3 6XG
Tel: 01925 248900 Fax: 01925 248901
www.countryside-properties.com

site:
Former Belle Vue Dog Track
Kirkmanshulme Lane
Gorton, Manchester

title:
Site Section A-A

scale: @A1	1:200 / 1:1000	drawn by:	SMc
date:	July 22	checked:	

Certificate Number 15907
ISO 9001
ISO 14001

drawing no:
SK441-SSec-01

sheet no: **Sheet 1 of 1**

revision:

© This drawing is copyright of Countryside Properties (UK) Limited and must not be copied or reproduced in whole or in part, nor used in conjunction with any project without Countryside's written consent.

g:\1. p&d\1. sites\1. feasibility sites\sk441 - belle vue greyhound, manchester\1.cad drawings\2. planning\4. site section\sk441-ssec-01 - section aa.dwg