



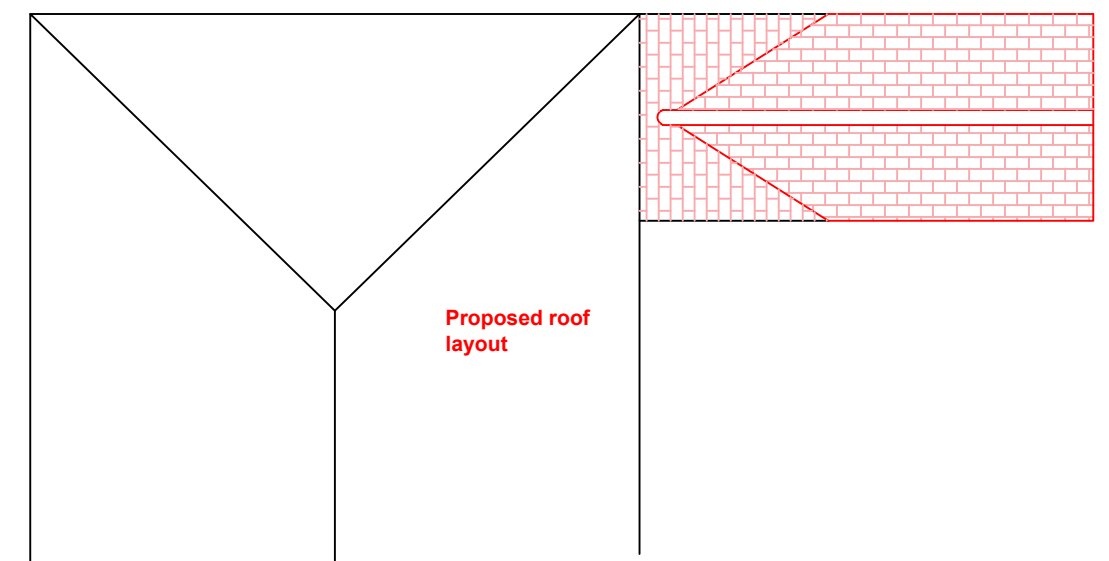

I agree to M.L.C.O.'s proposed plans

Signed

Date

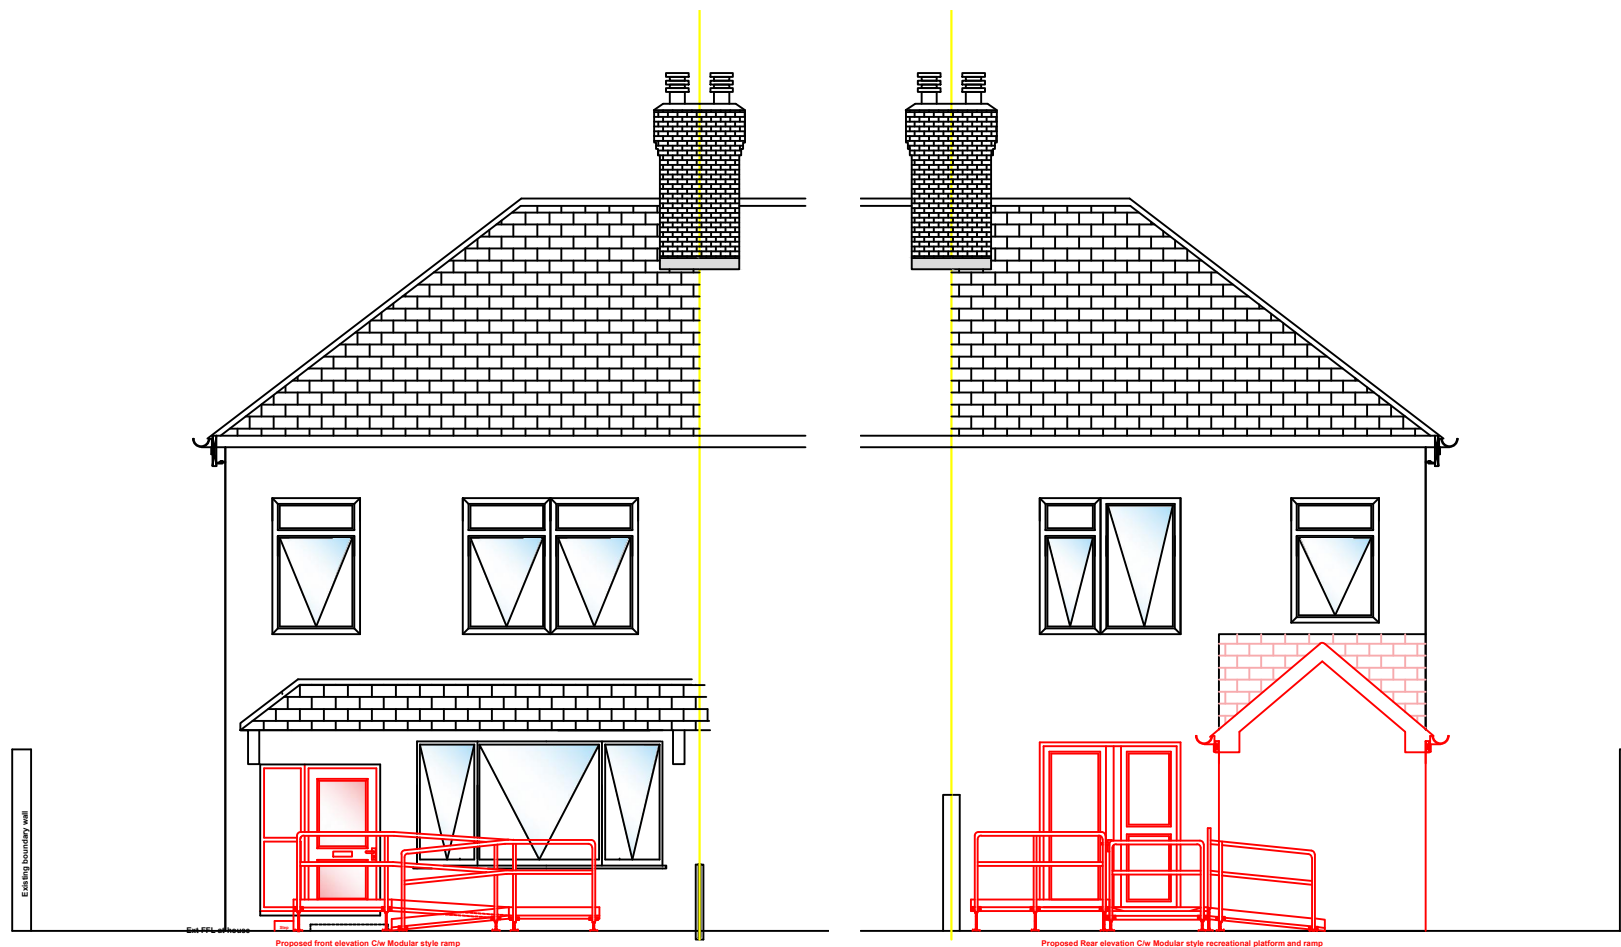

Manchester Equipment & Adaptations Partnership

Neil Brickles - Technical Officer.
Manchester Local Care Organisation.
Directorate for Children and Families.
Unit 1, 29 Poland St. Ancoats.
Manchester.
M4 6AZ
neil.brickles@manchester.gov.uk
Tel No : 0161 277 1704 - 07903 244482

Date:
24/01/2022

Scale / Paper:
1 : 100 @ A3

Revisions / Options		
No.	Date.	Sig.
Rev1	28/04/2022	NB
PP	22/07/2022	NB

Project - Level Access Shower Room.
Feasibility for GF Living

Raymond Cross
235 Barlow Moor Rd
Chorlton
Manchester
M21 7QL