

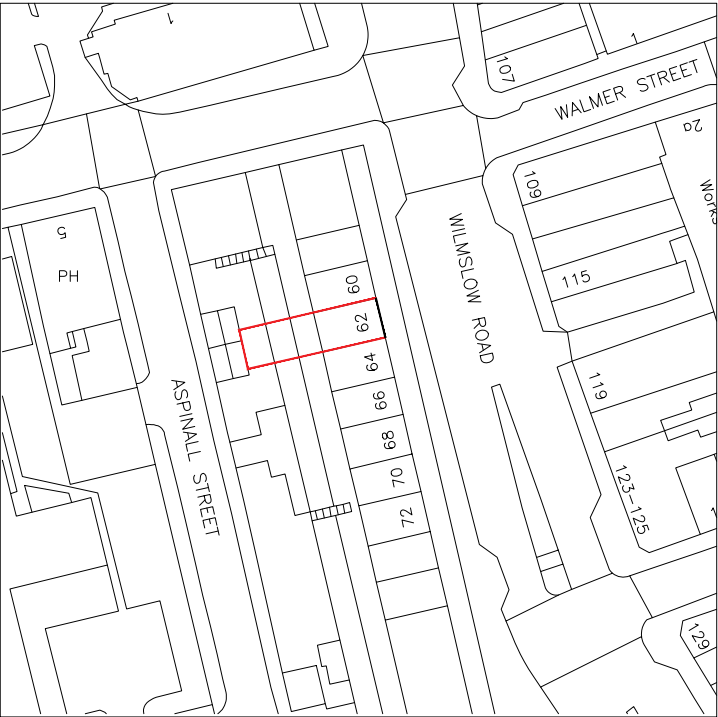
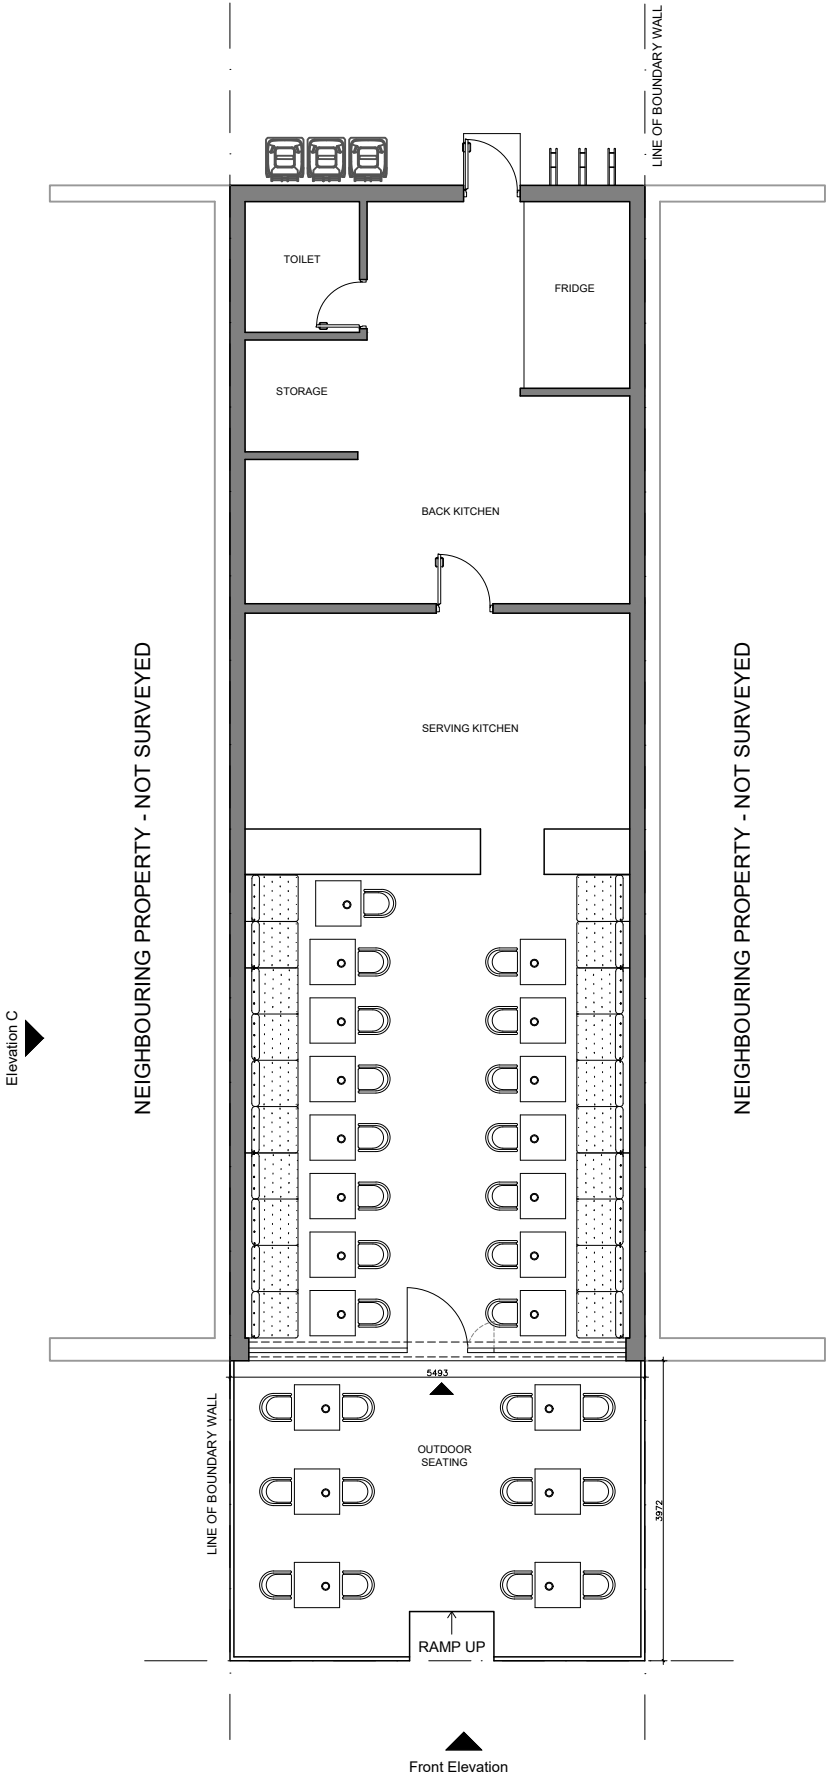
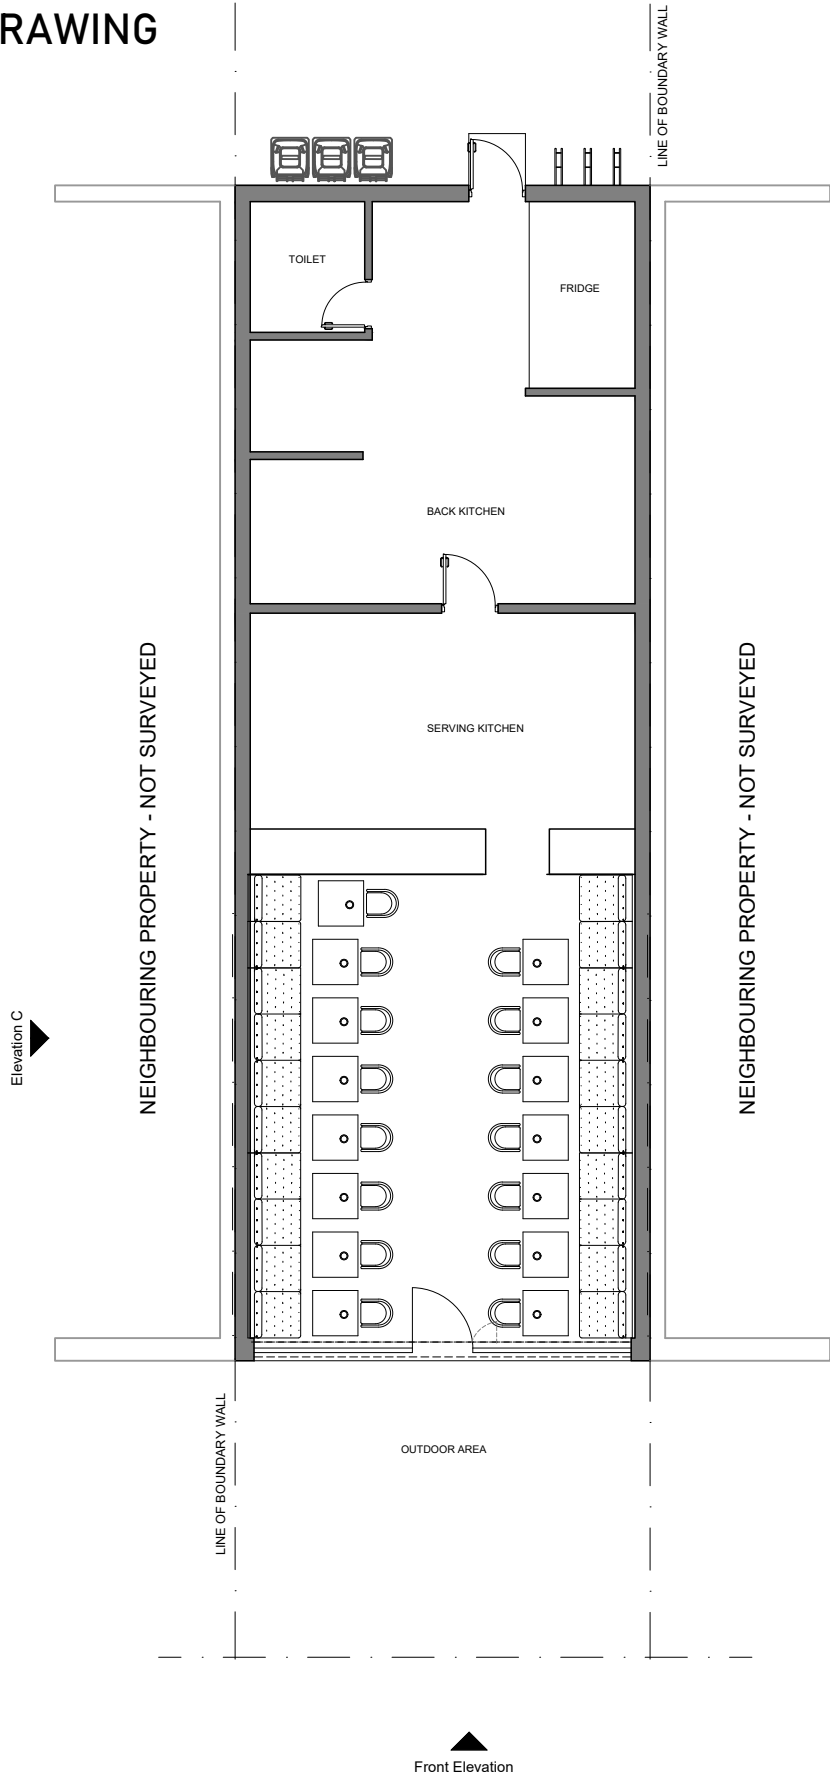



PLANNING DRAWING

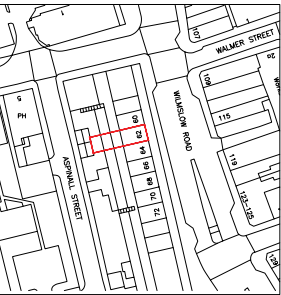

1: 500 Block Plan

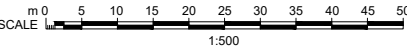

1:1250 Location Plan

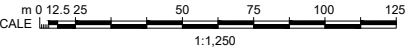

CLIENT	RUSHOLME CHIPPY
ADDRESS	62 Wilmslow Road Manchester M14 5AL
TITLE	EXISTING & PROPOSED GROUND FLOOR
PROJECT STATUS	PLANNING DRAWING
DATE	23/09/2022
REVISION	n/a
SCALE	1:50@A1
SHEET No.	P1
REFERENCE	0004/20/FA
DRAWN BY	S.Ahmed 07837213097