




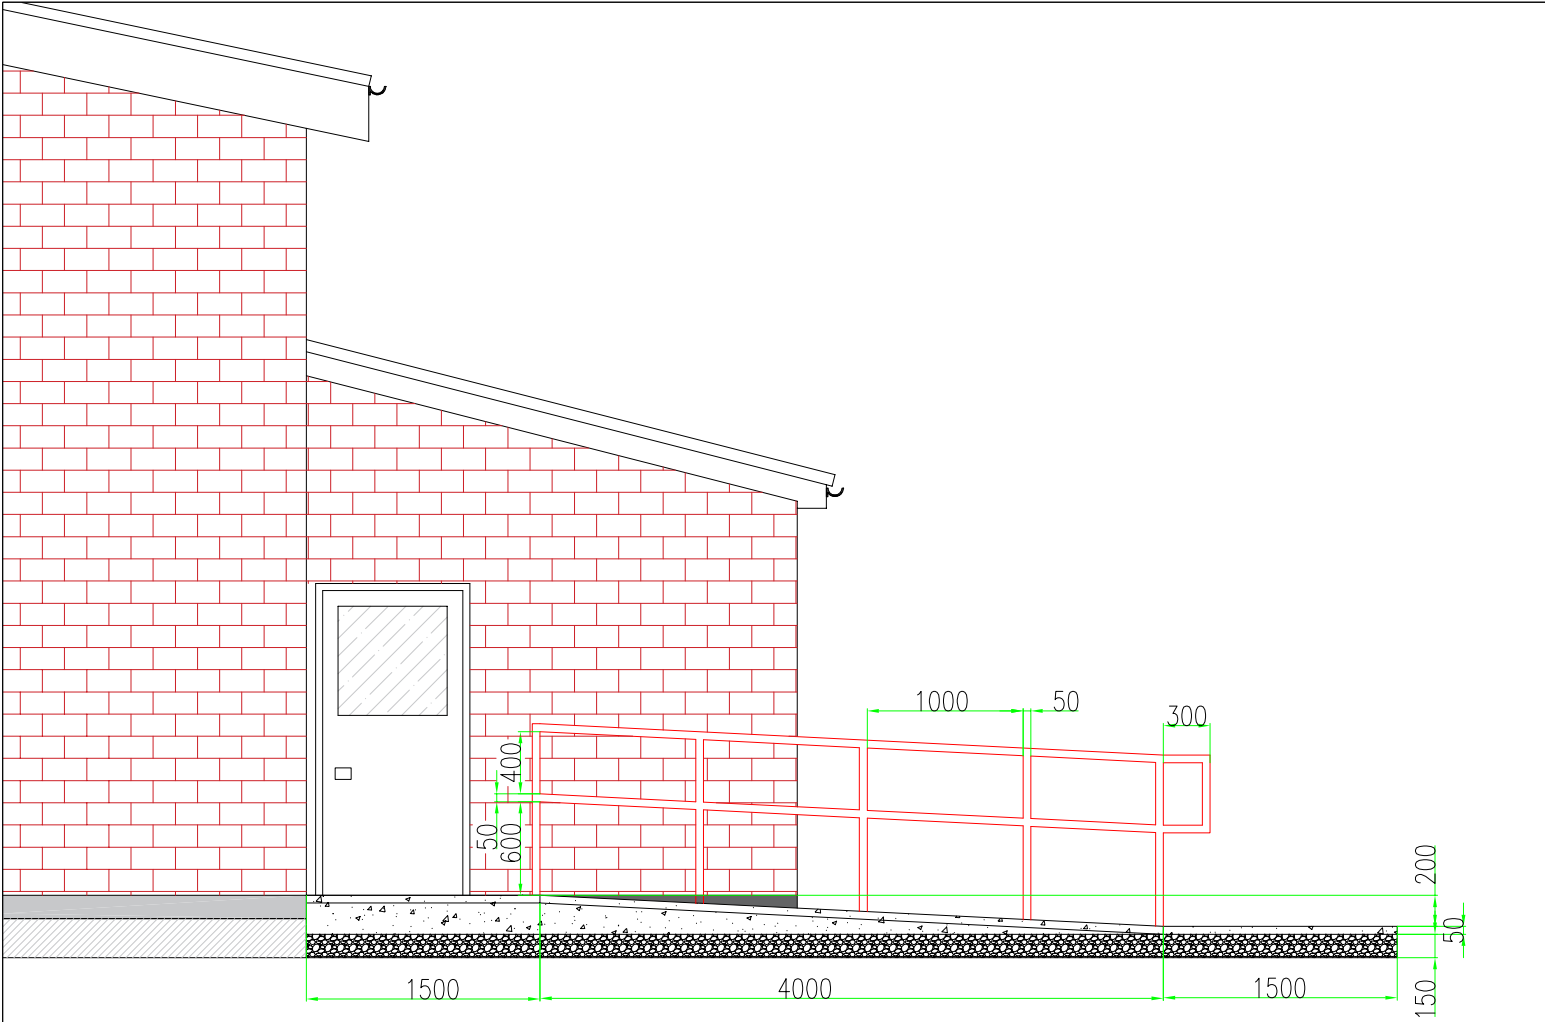

North Elevation

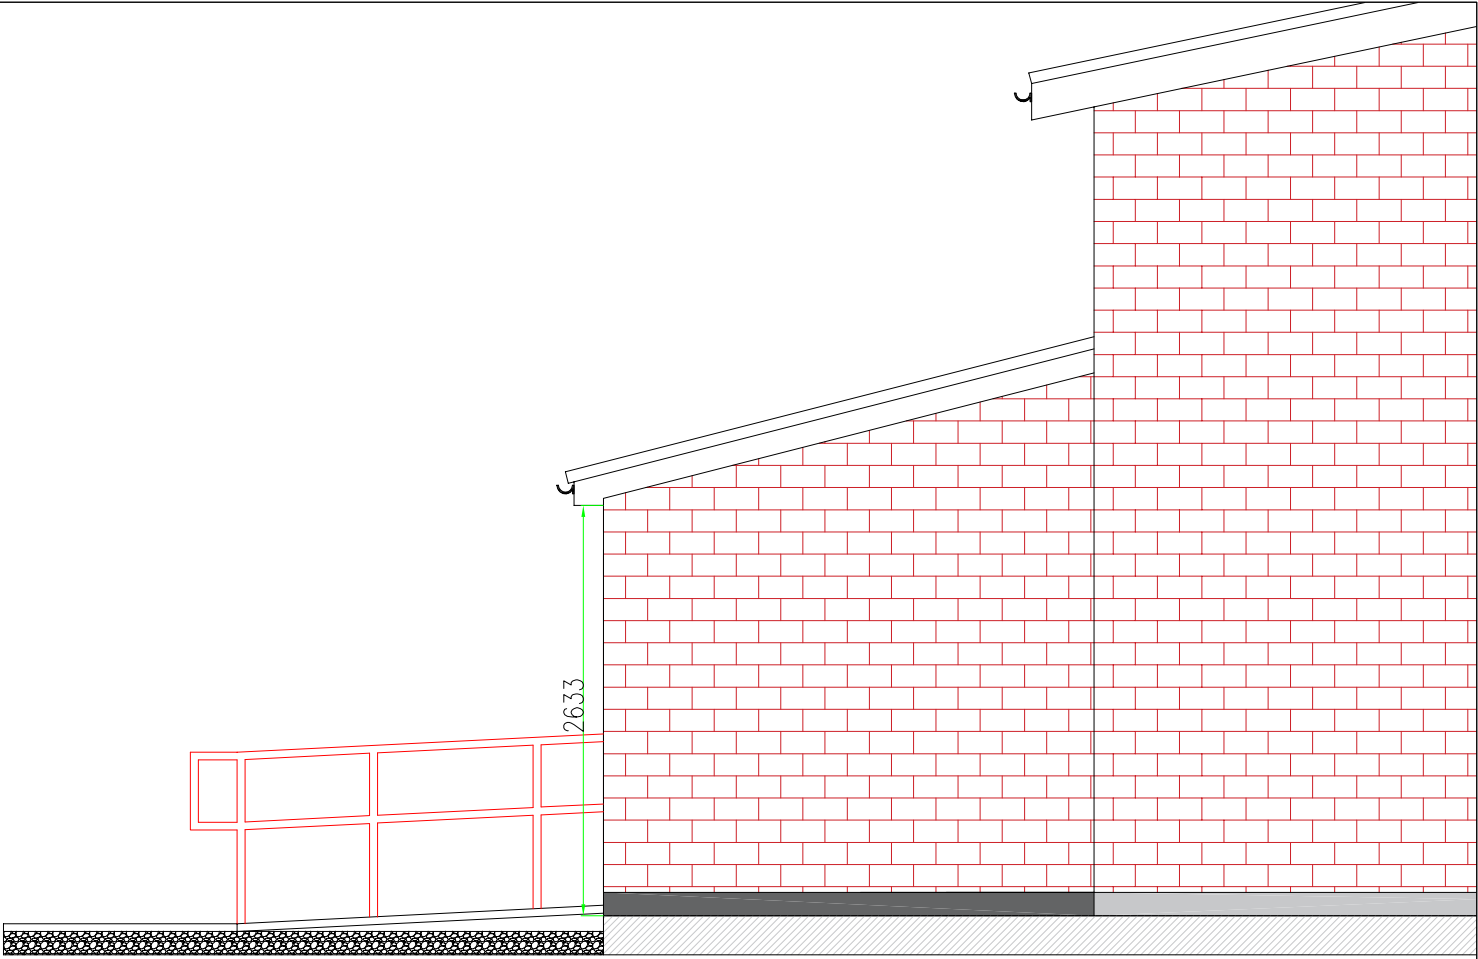

South Elevation

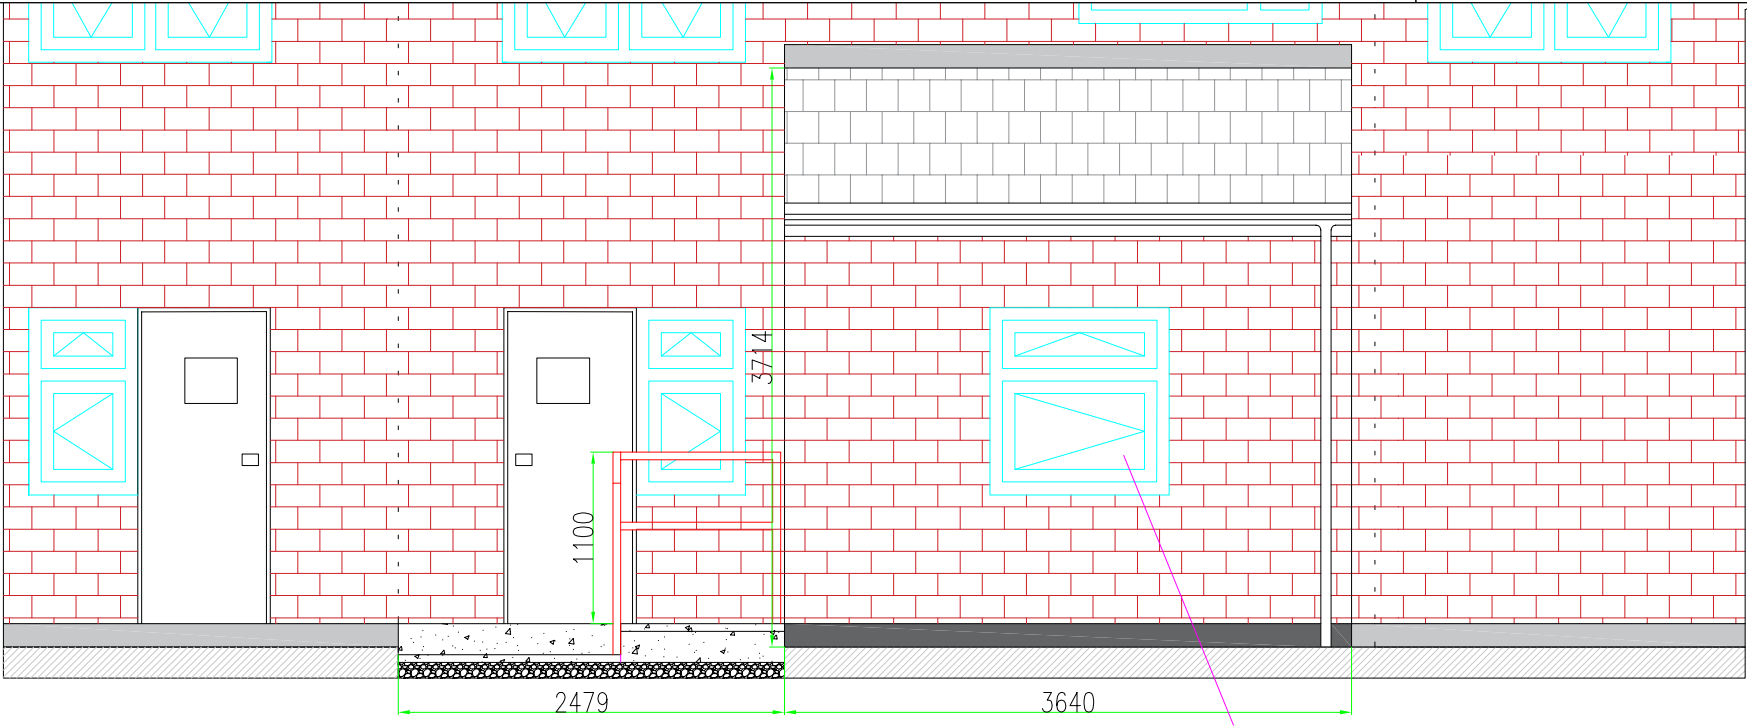

East Elevation

- Gradient of rear ramp to be 1:20 (ensure minimum gradient)
- Upper landing to be 1500mm X 2479mm
- Lower landing to be of 1500mm X 1500mm
- Ramp width - 1500mm
- Ramp Length - 4000mm
- Ramp rise - 200mm
- Painted galvanized steel balustrade to be installed to prevent fall from height
- Existing sub-floor vents to extend through ramp to ensure cross ventilation to the dwelling is maintained.